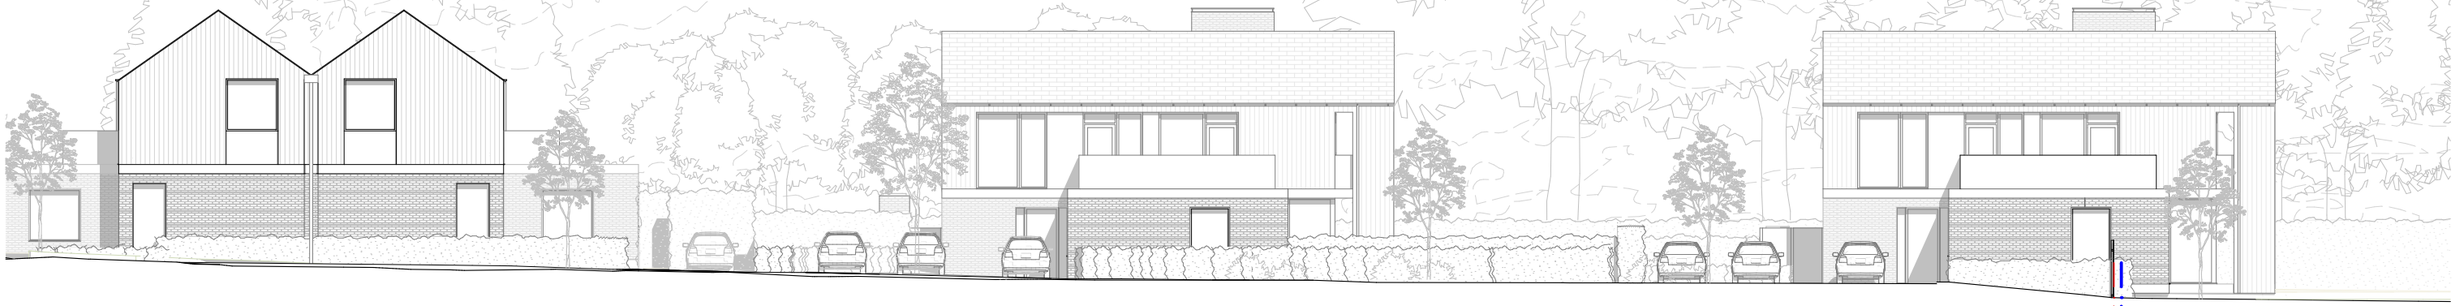

3 Bed Semi-Detached Home | 3 Bed Semi-Detached Home | 4 Bed Detached Home | 4 Bed Detached Home | Land owned by the applicant adjoining the application site

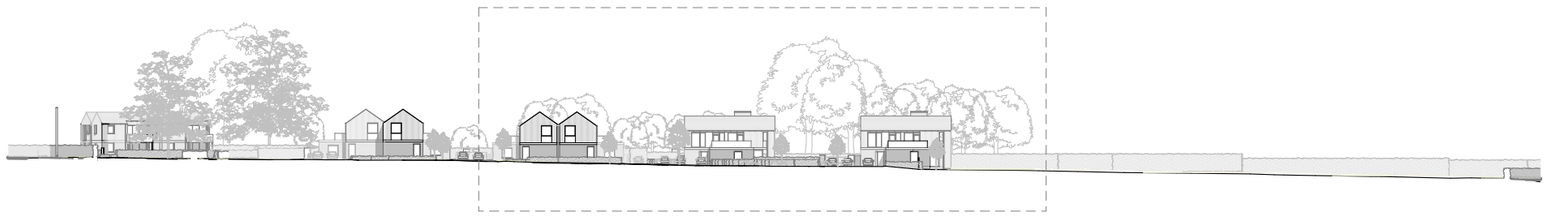

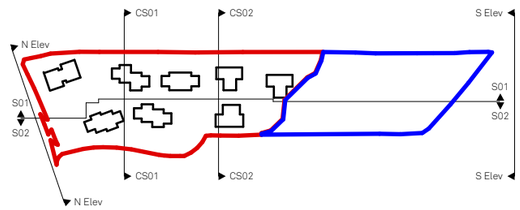

rev.	date	changes description	status	issued by
P02	11/07/2024	Planning Updates	S1	P02
P01	22/12/2023	PLANNING ISSUE	S1	P01

0 2 4 8 10m

RE–FOR MAT

this drawing is the copyright of Re-Format LLP and may not be copied, altered or reproduced in any way or passed to a third party without written authority. All dimensions subject to site survey and site verification. Do not scale for construction ©

www.re-format.co.uk
mail@re-format.co.uk
+44 (0)1730 778778

drawn by **RP**
checked by **MS**
date created **11/07/2024**
scale at A3 **1:200**

project title **46 Warblington Road**
document title **Proposed Site Section 01b**

project	originator	volume	level	type	role	number
23034	RFT	00	ZZ	DR	A	0301

status **S1**
suitability description **Suitable for Co-ordination**
revision **P02**