


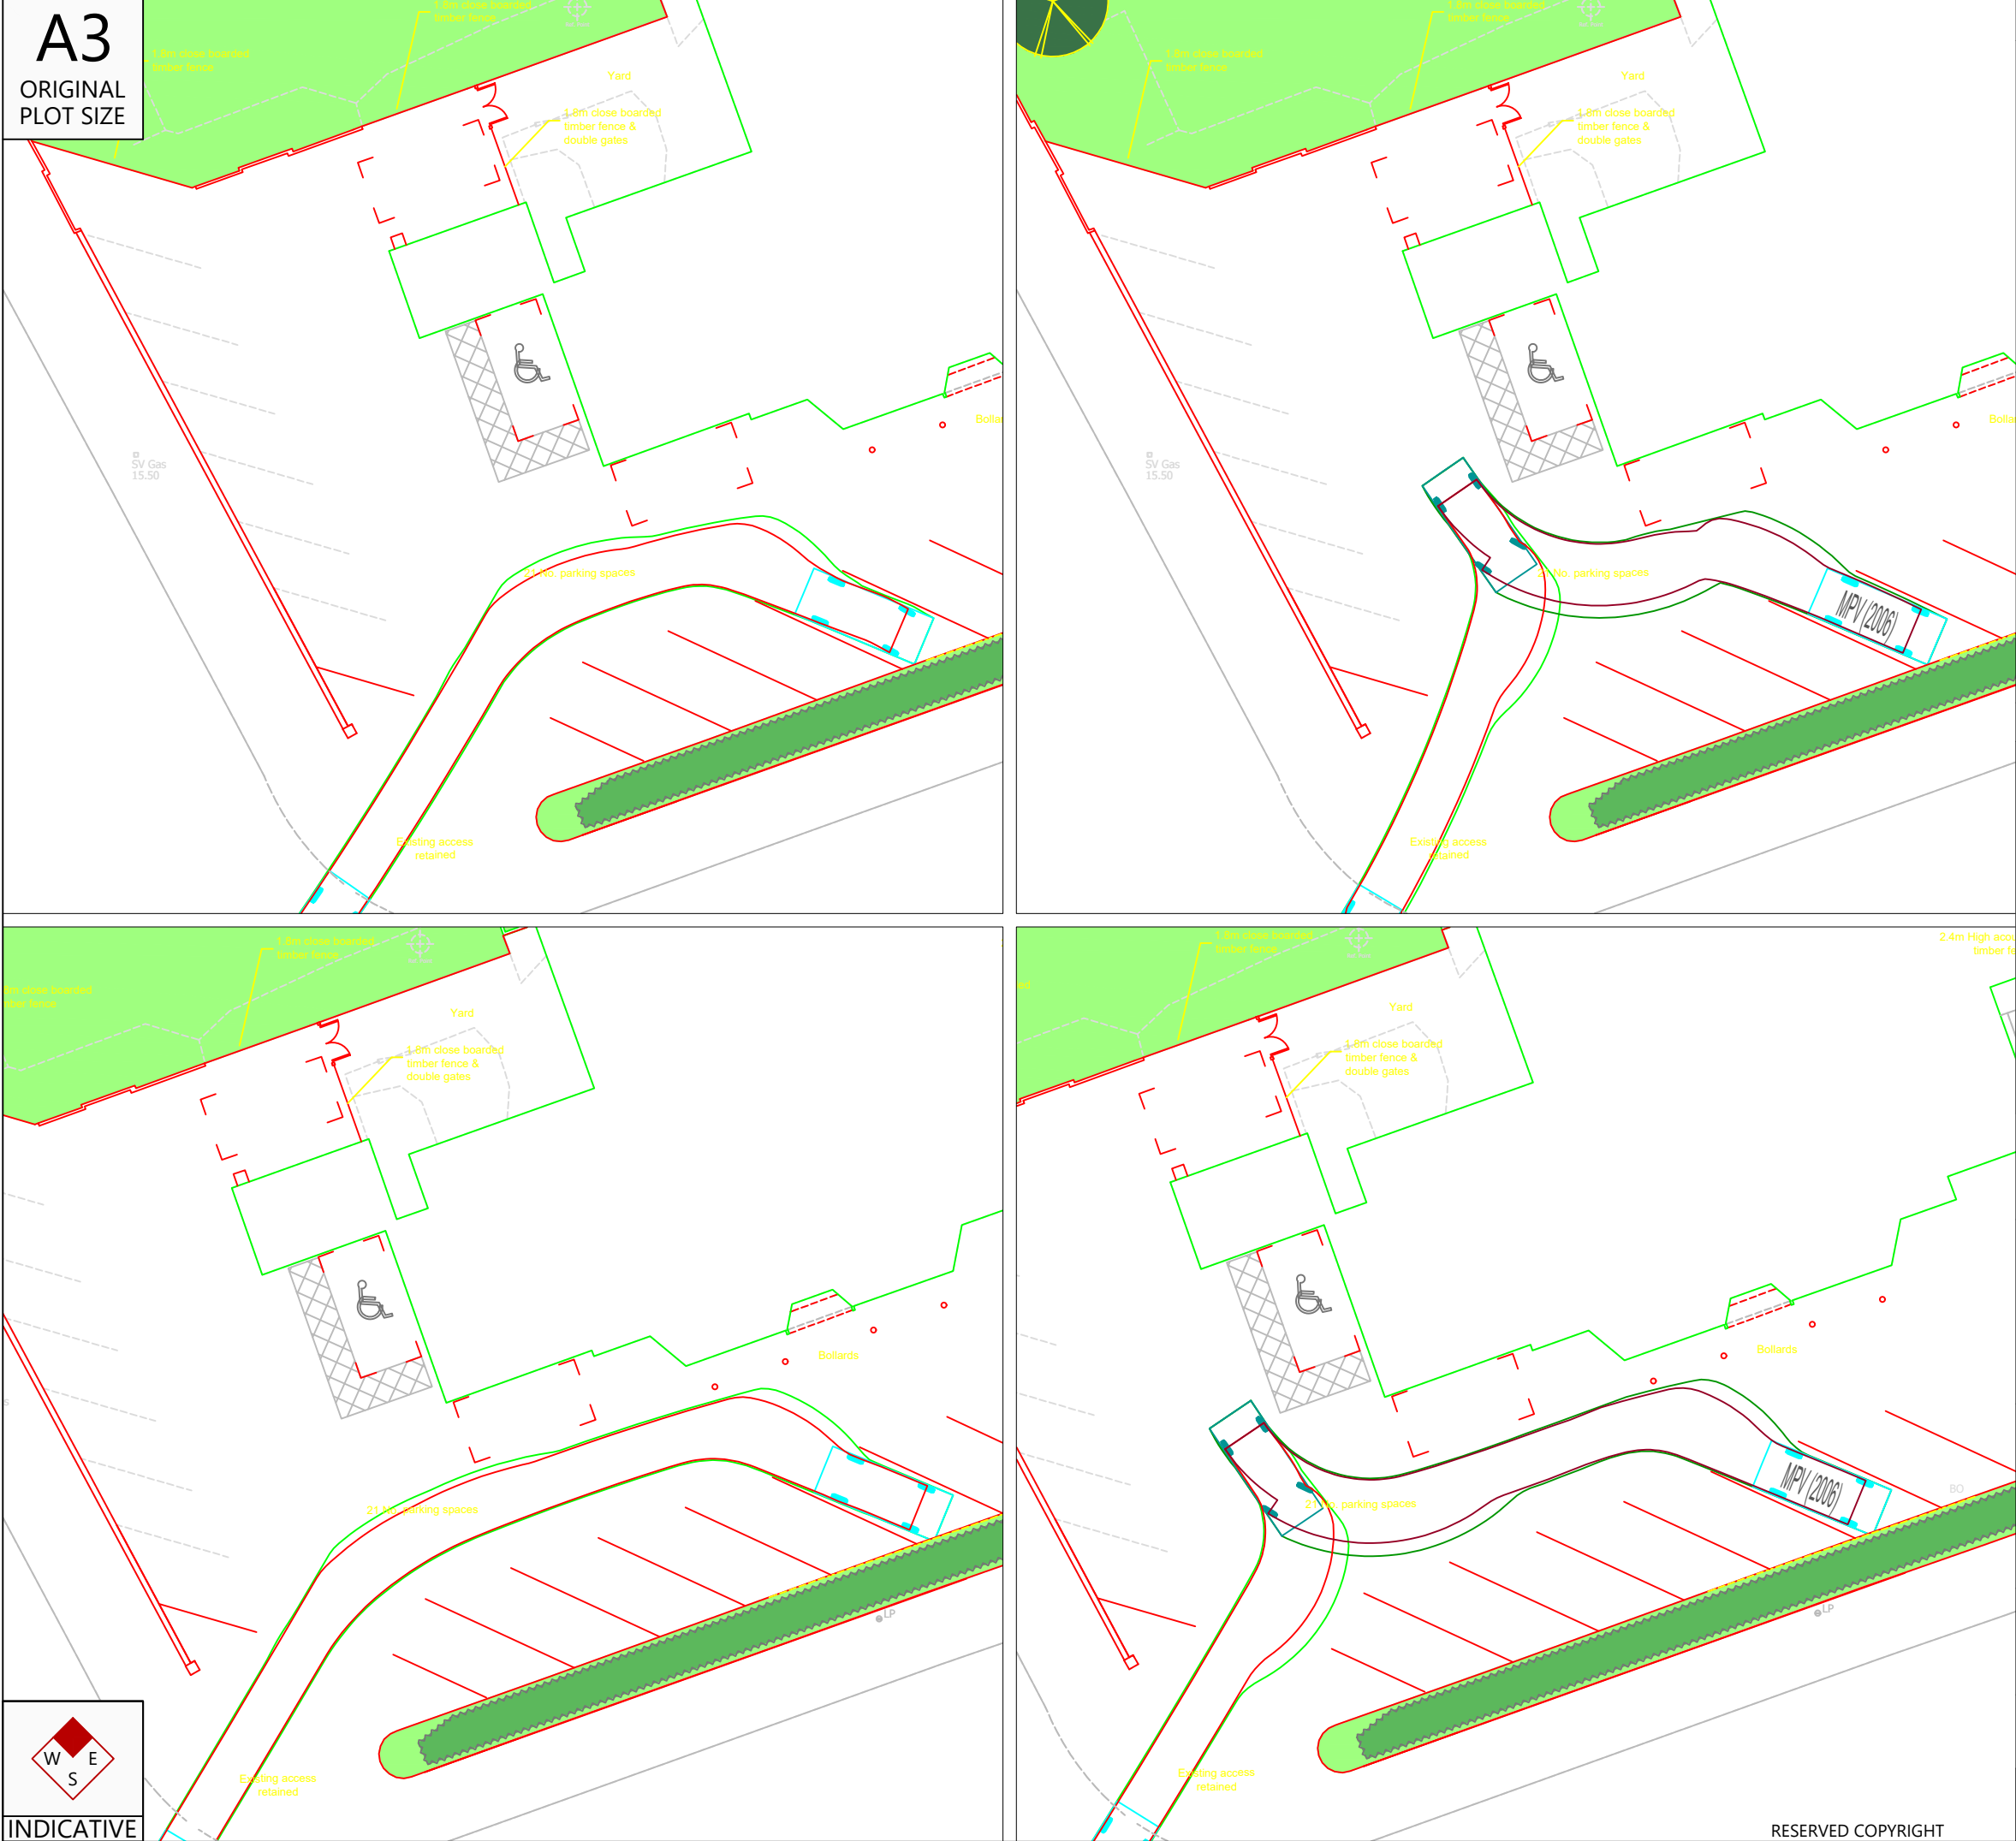

A3
ORIGINAL
PLOT SIZE

Reproduced from Ordnance Survey Superplan Data with the permission of The Controller of His Majesty's Stationery Office. Crown Copyright - Licence No. AL100034021

NOTES:

Vehicle speeds vary between 2kph and 5kph

Rev	Date	Details	Drawn by	Checked by	Approved by
-	-	-	-	-	-

Bristol
Cambridge
London
Welwyn Garden City



1 Giltspur Street
London
EC1A 9DD
020 7119 1155
www.tpa.uk.com

CLIENT:

PROJECT:
The Swan
Havant

TITLE:
Swept path analysis
of a large car (4.8m long)

STATUS:
FOR INFORMATION

SCALE: 1:250	DATE: 9/4/24	DRAWN: NH	CHECKED: -	APPROVED: NH
JOB NO: 1710-46		DRAWING NO: SP08		REVISION: -

RESERVED COPYRIGHT