


Location Plan

Site Address: W K B Havant Ltd, 1, Elettra Avenue, Waterlooville, PO7 7XW

Date Produced: 15-Oct-2024

Scale: 1:1250 @A4

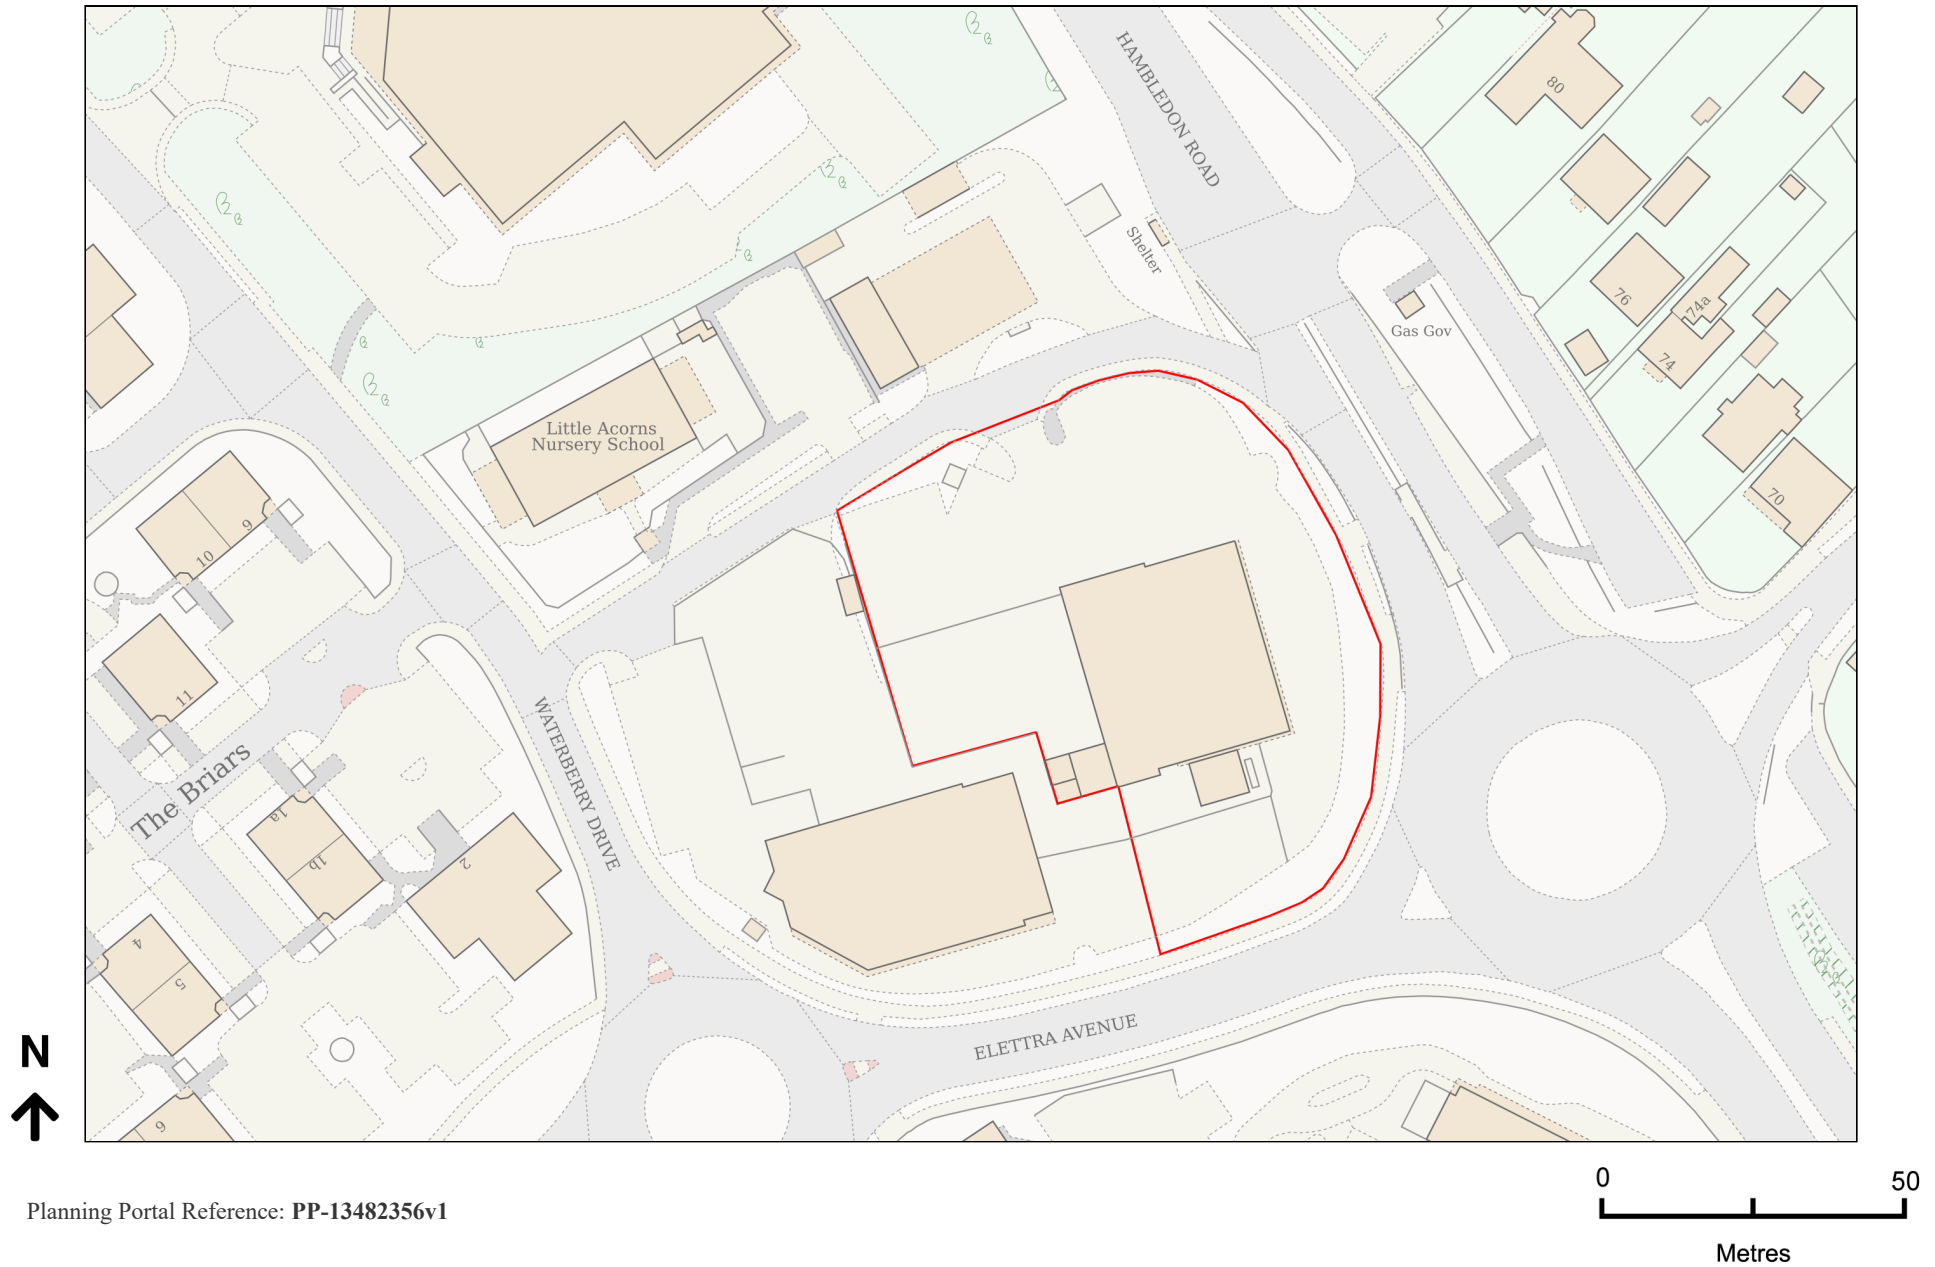

Planning Portal Reference: PP-13482356v1