



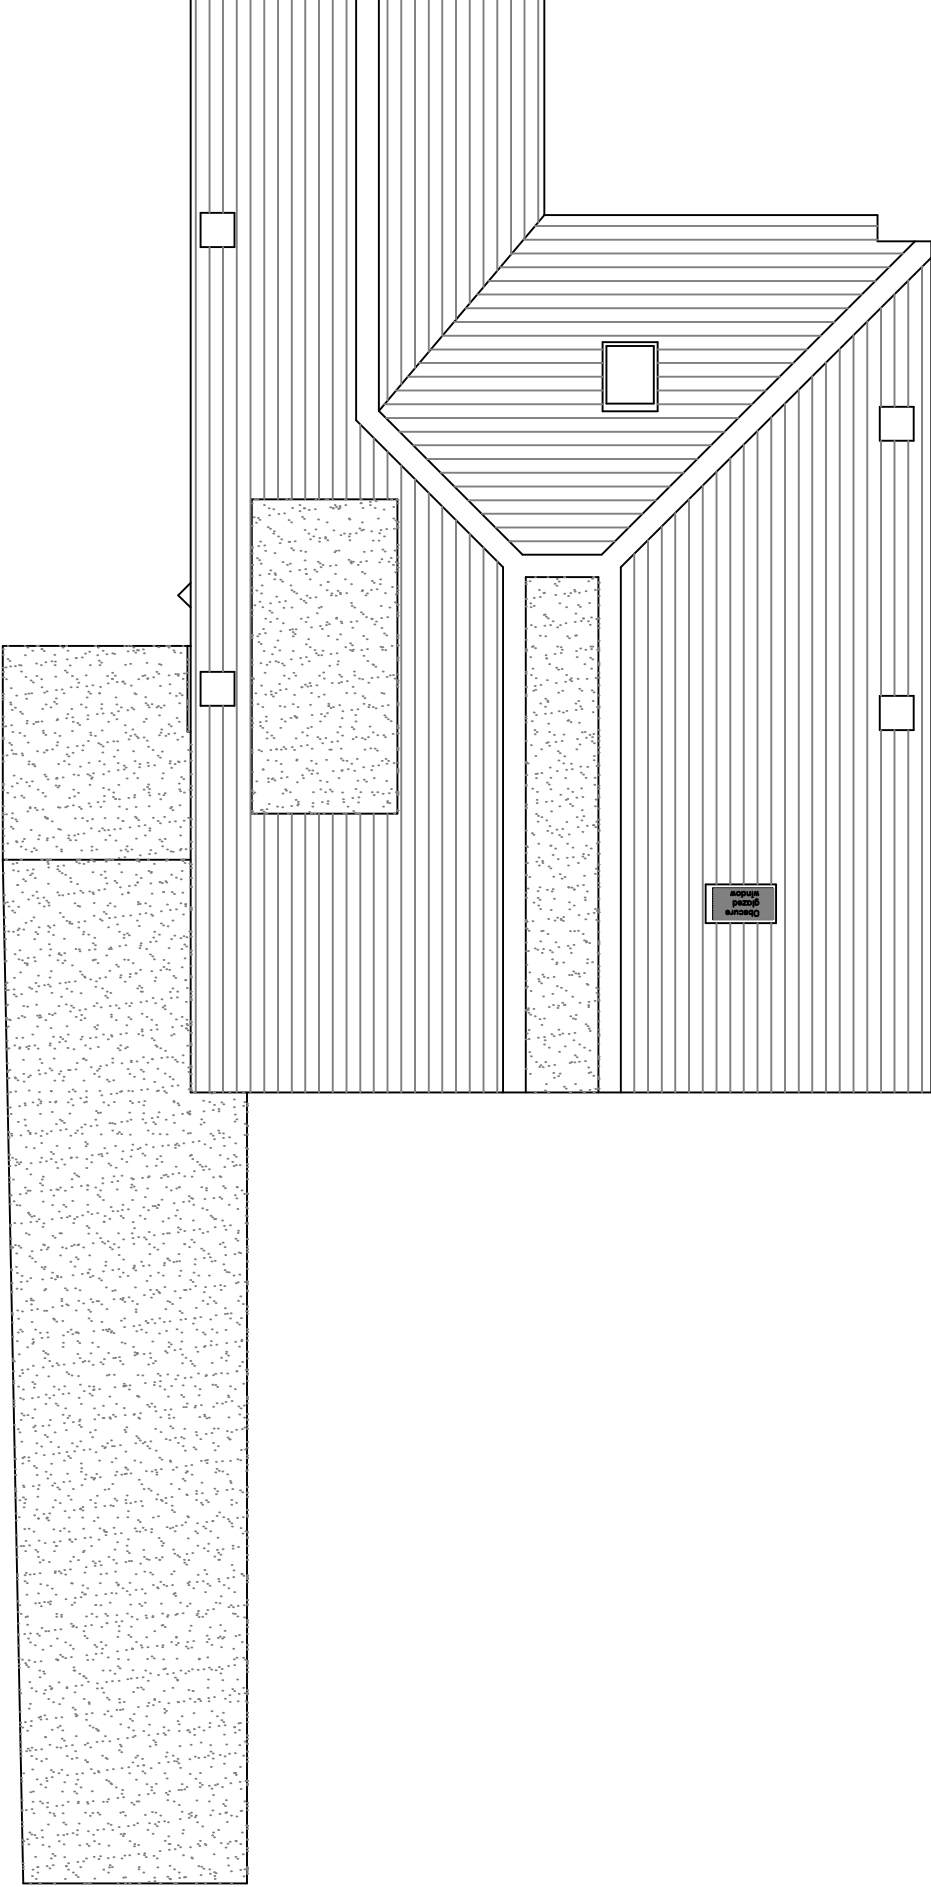

PROPOSED ROOF

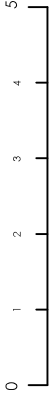

Copyright is reserved by NOW Survey and is issued on the condition that it is not copied or disclosed by or to any unauthorised persons without prior consent in writing from NOW Survey. All dimensions to be checked on site All structural elements to be specified by a suitably qualified structural engineer.	REV	DESCRIPTION	DRAWN	DATE	Drawing Ref		Drawing Title	
	-	Initial design	GBS	02.04.24	BCHWD11 07		11 Beechwood Ave	
	A	Additions to proposed drawings	GBS	02.07.24	Scale at A2		Waterloooville	
					Scale at A4		Hampshire	
					1:50		PO7 7LR	
					Date		02 APR 2024	
					Drawn by		GBS	



Chartered Surveyors

4 Meeting House Lane
Ringwood
Hampshire BH24 1AY

Tel 0345 050 0022
www.now-survey.com