


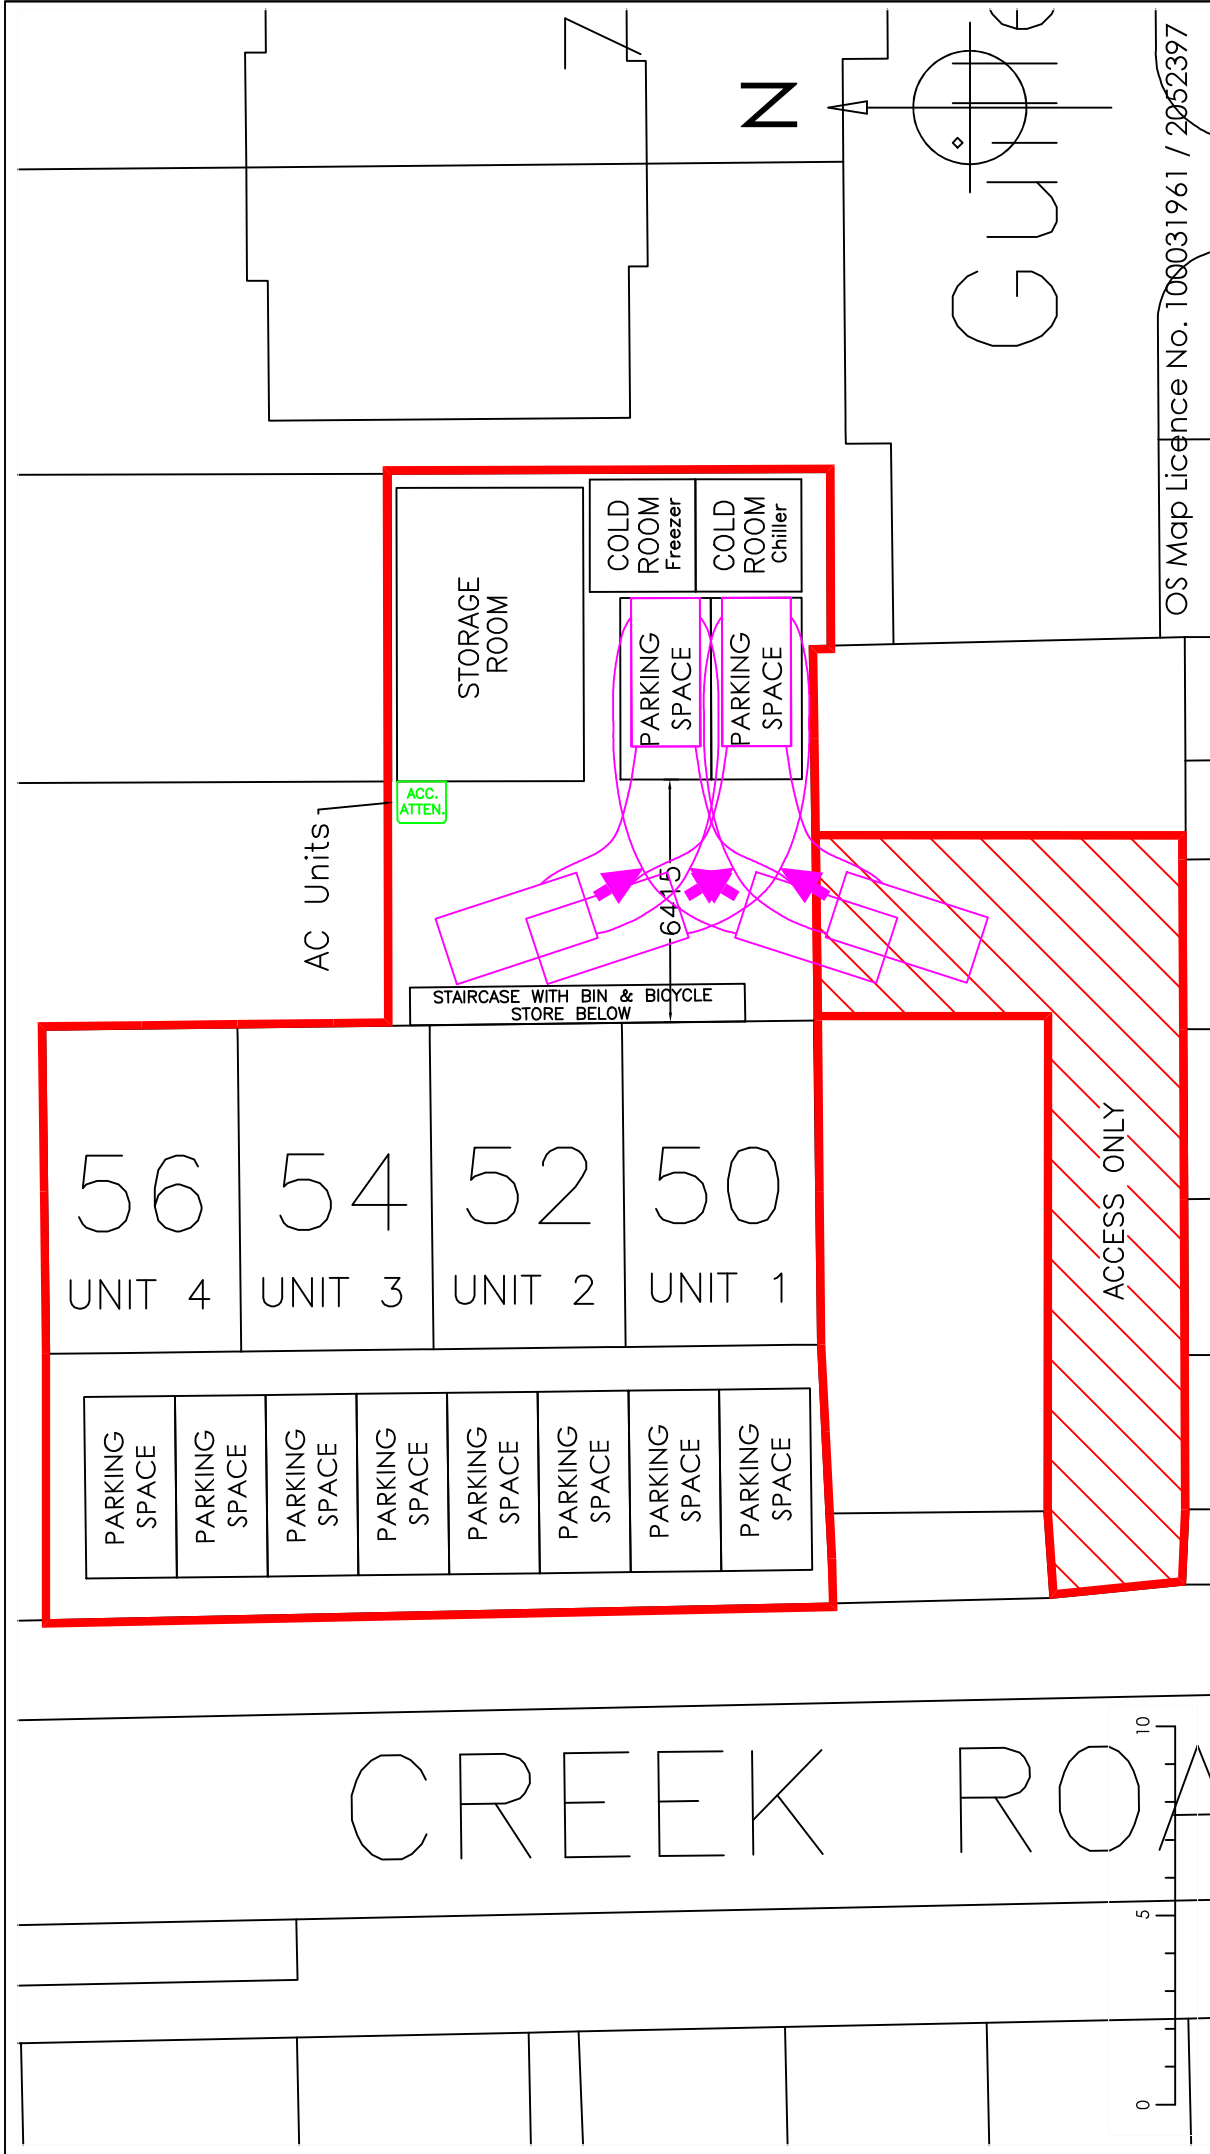

OS Map Licence No. 100031961 / 2052397



GBS designs
CAD - ARCHITECTURE - DESIGN
6 Shillinglee Waterlooville
Hampshire PO7 5RW
Tel 023 9225 8315
www.gbs-designs.co.uk

Copyright is reserved by GBS Designs and is issued on the condition that it is not copied or disclosed by or to any unauthorised persons without prior consent in writing from GBS Designs. All dimensions to be checked on site All structural elements to be specified by a suitably qualified structural engineer.		Drawing Title		External Coldroom at 50 to 56 Creek Road, Hayling Island, Hampshire, PO11 9DQ.	
		Drawing Ref		5056CREDR 03	
		Scale at A2		Scale at A4	
		1:100		1:200	
		Date		09 APRIL 2021	
		Drawn by		GBS	
		DATE		DRAWN	
		09.04.21		GBS	
		14.04.21		GBS	
		04.05.21		GBS	
		14.04.22		GBS	
		12.10.22		GBS	
		24.10.22		GBS	
		27.09.23		GBS	
		29.02.24		GBS	
		DESCRIPTION		REV	
				-	
		Initial design		A	
		Revisions to map style drawings		B	
		Compressor units added to scheme with appropriate additions		C	
		Additional information applied to scheme		D	
		Acoustic attenuation detail added		E	
		Acoustic attenuation moved to front of storage from side		F	
		Acoustic attenuation altered to new system and car tracking added		G	
		Vehicle turning amended and AC unit highlighted			