
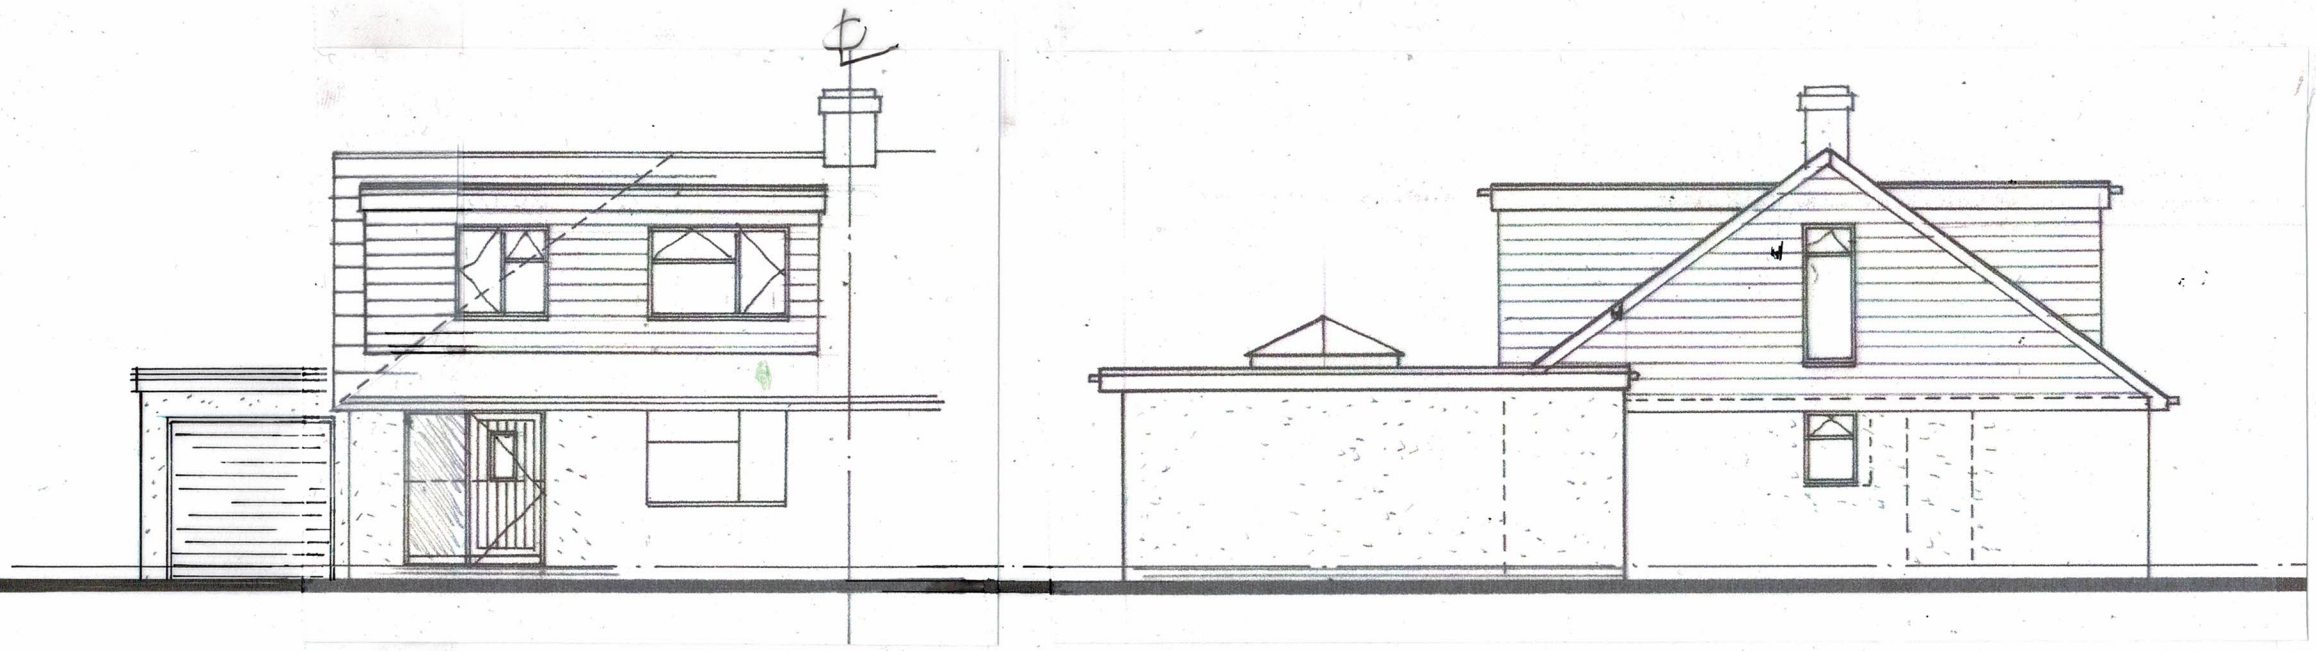


FRONT

SIDE

0 1 2 3 4

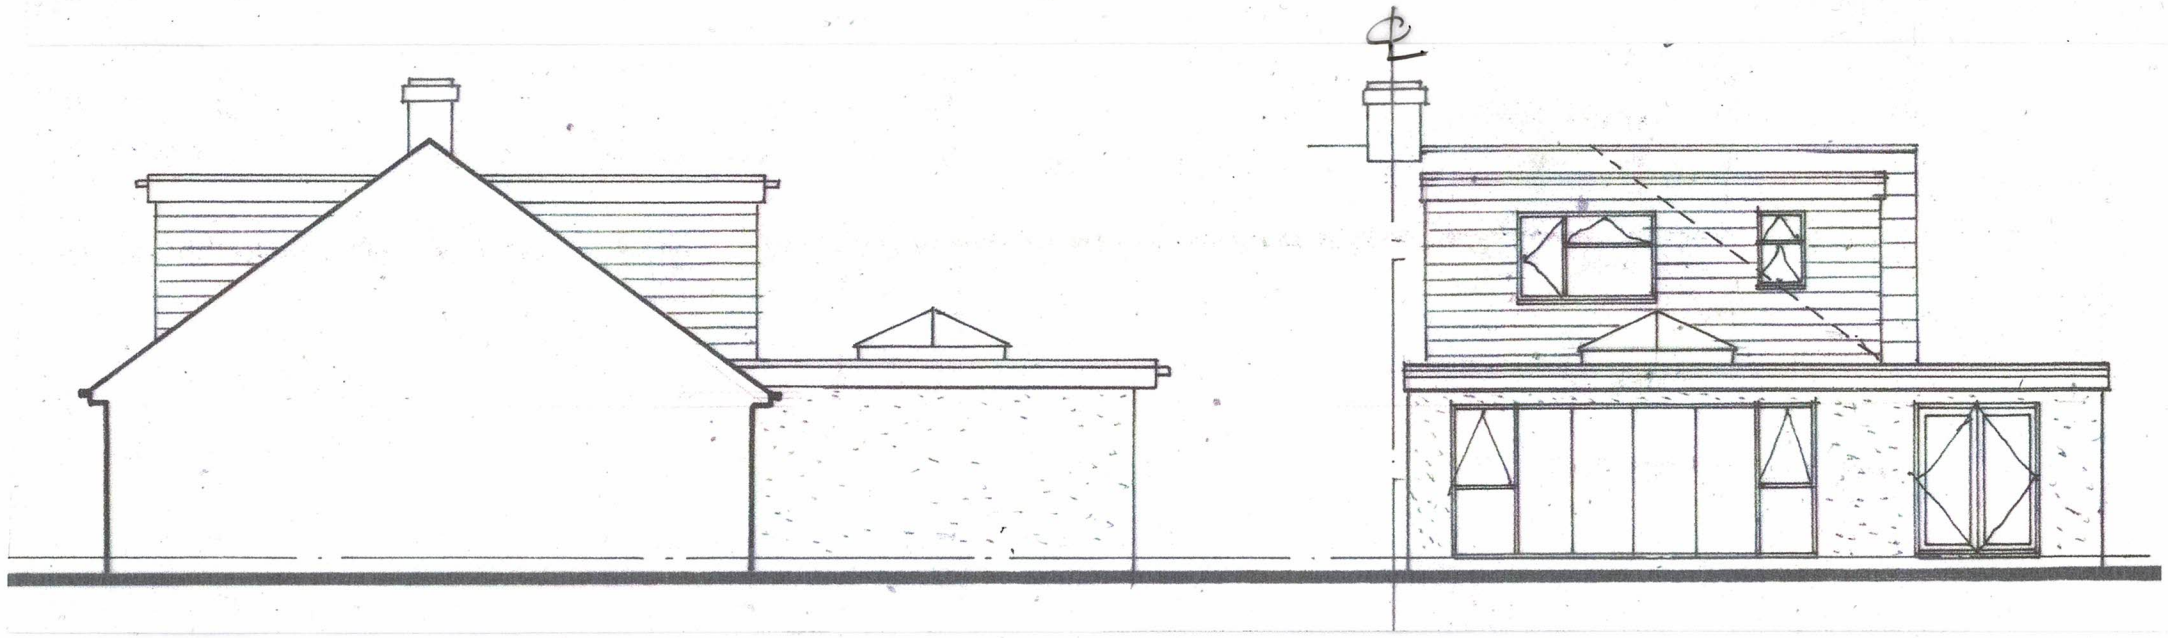

SIDE

REAR

A	09'22	AMENDMENTS	

DEREK TREAGUS ASSOCIATES
ARCHITECTURAL SERVICES
Tel: 07956 624094
Email: derek.treagus@gmail.com

Project	REAR EXTENSION & LOFT CONVERSION AT 90 SILVERDALE DRIVE, WATERLOOVILLE, HAMPSHIRE.
Client	Ms Chloe Jones
Subject	Planning Drawing Elevations
Date: Sept 2022	Scale: 1:100 @ A3
Rev: A	Drg. No. **22/267/04**

- **Copyright reserved.**
- **All dimensions are to be site confirmed and should not be scaled unless for Planning purposes.**
- **Verify all queries with the office.**