


Keepers House, Kings Croft Lane, PO9 3JE

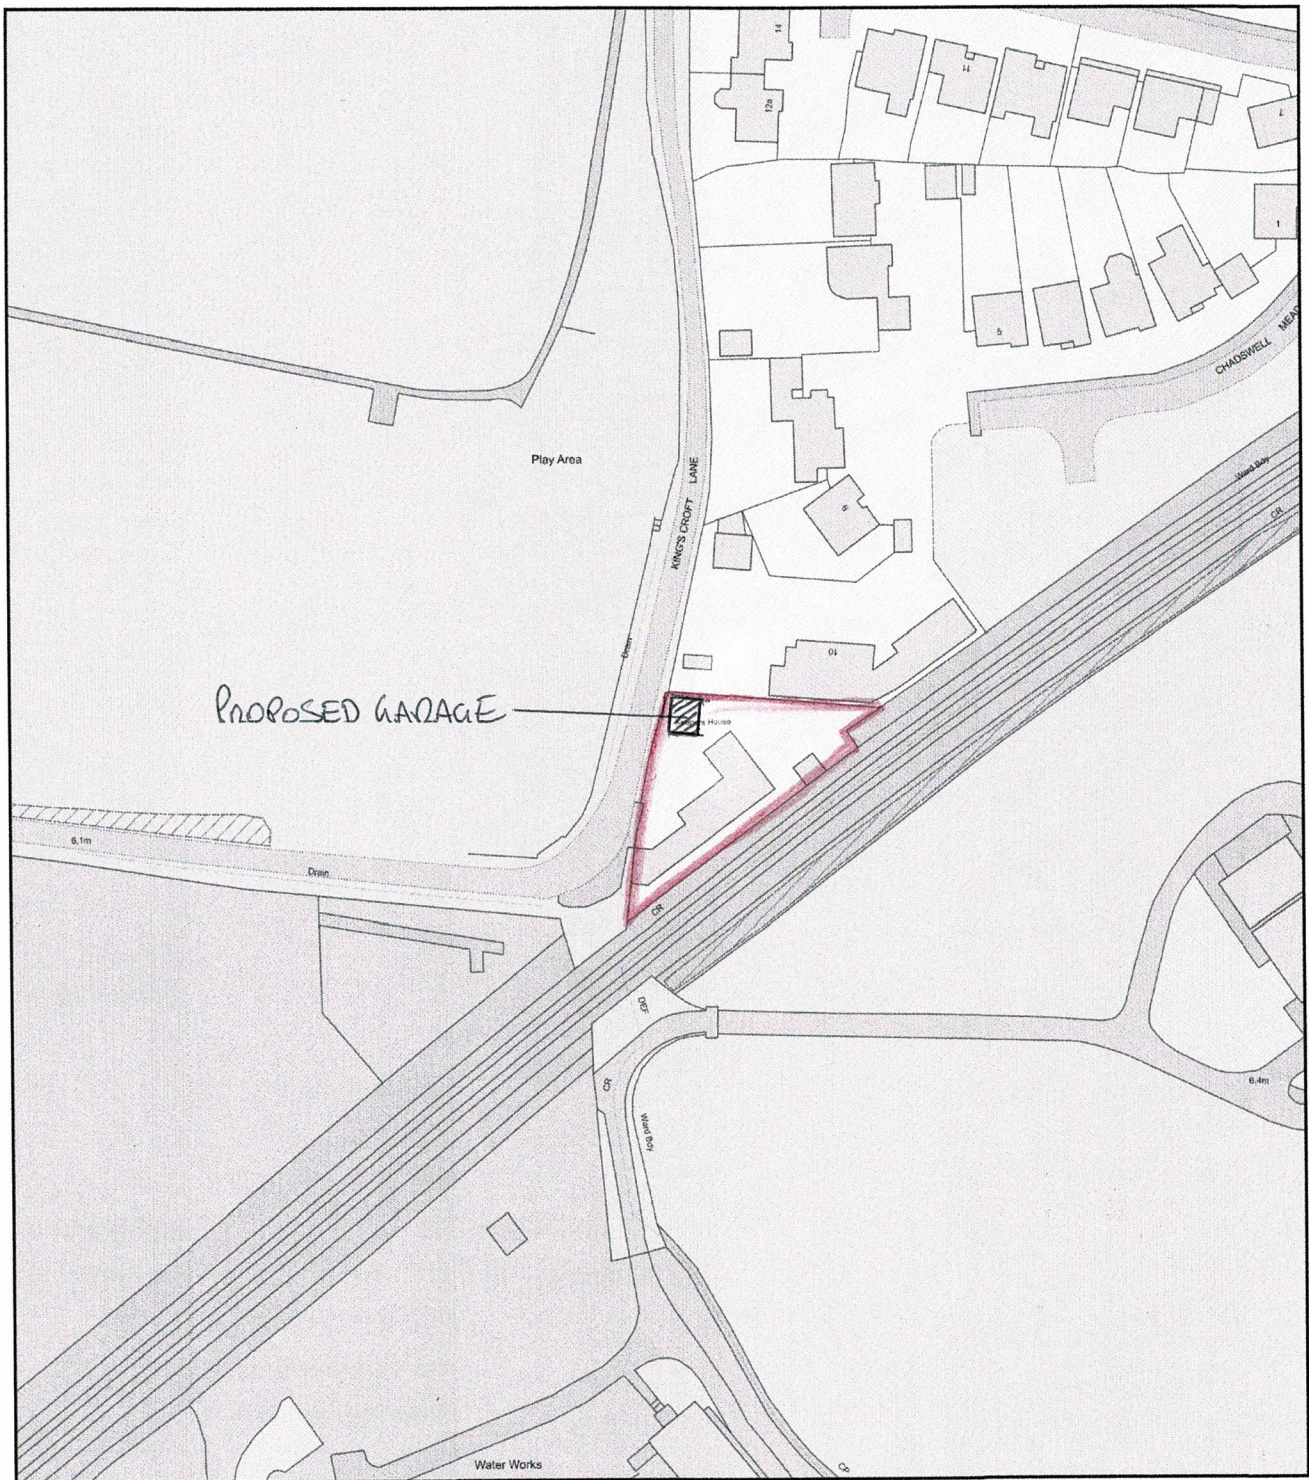

0 50
Metres



Plan Produced for: Mr Vernon Cowley
Date Produced: 23 Feb 2022
Plan Reference Number: TQRQM22054163622824
Scale: 1:1250 @ A4