

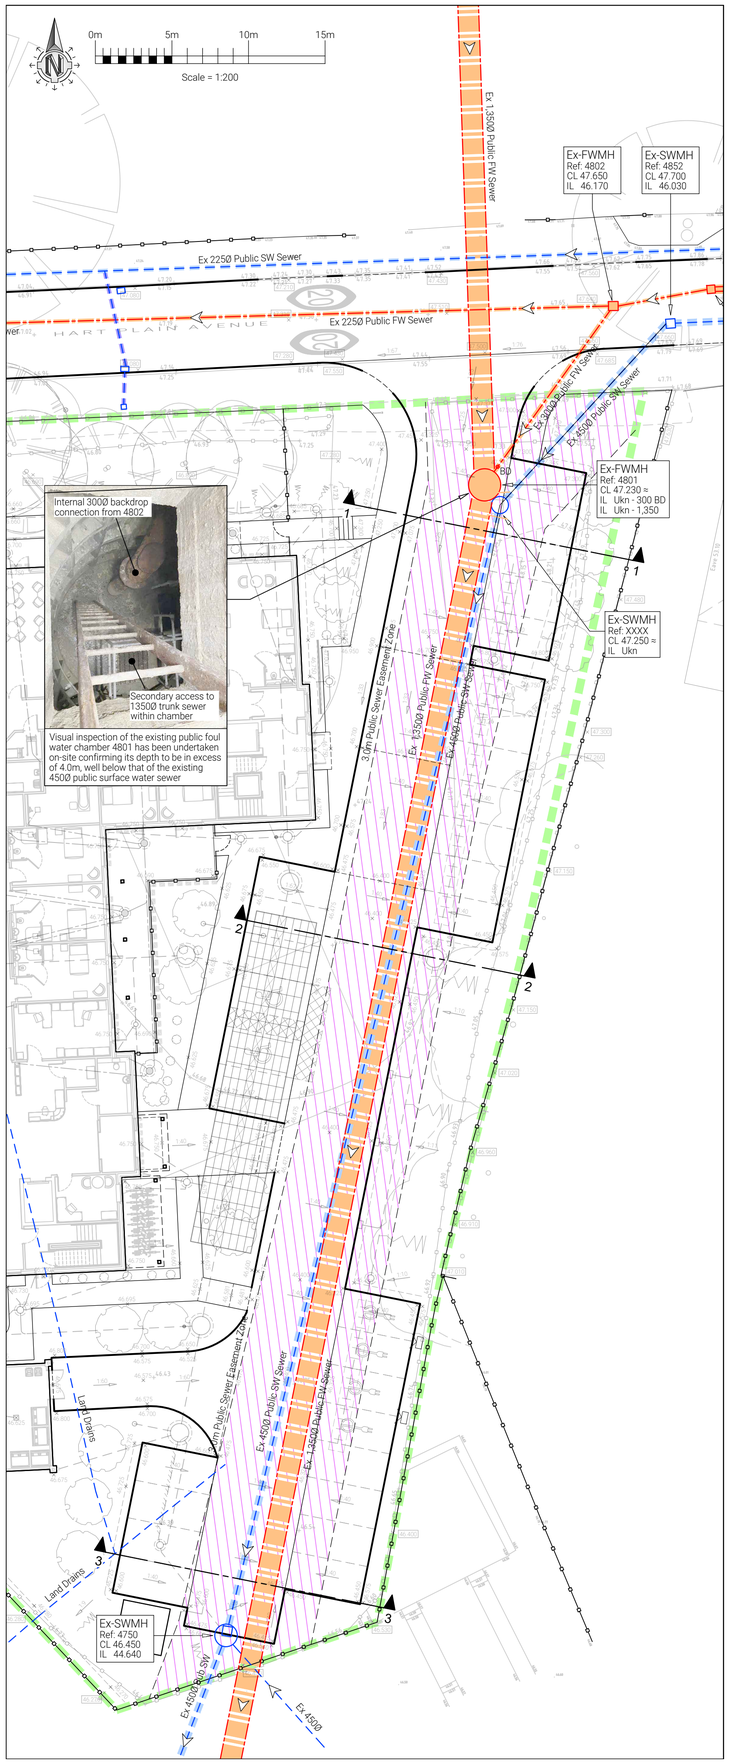


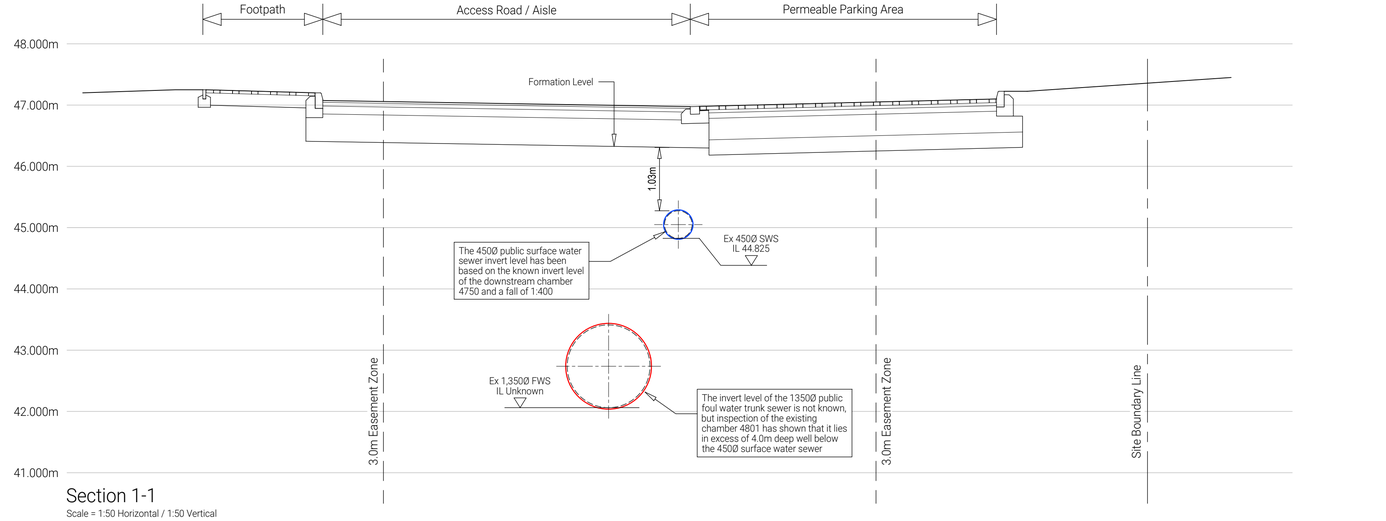


Section 1-1

Scale = 1:50 Horizontal / 1:50 Vertical

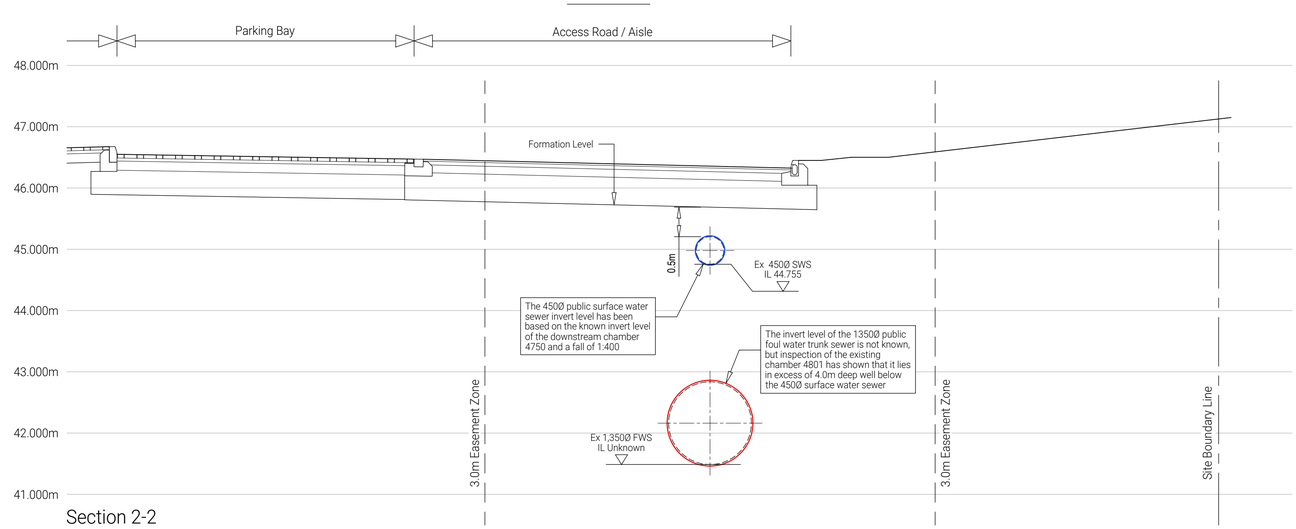

Section 2-2

Scale = 1:50 Horizontal / 1:50 Vertical

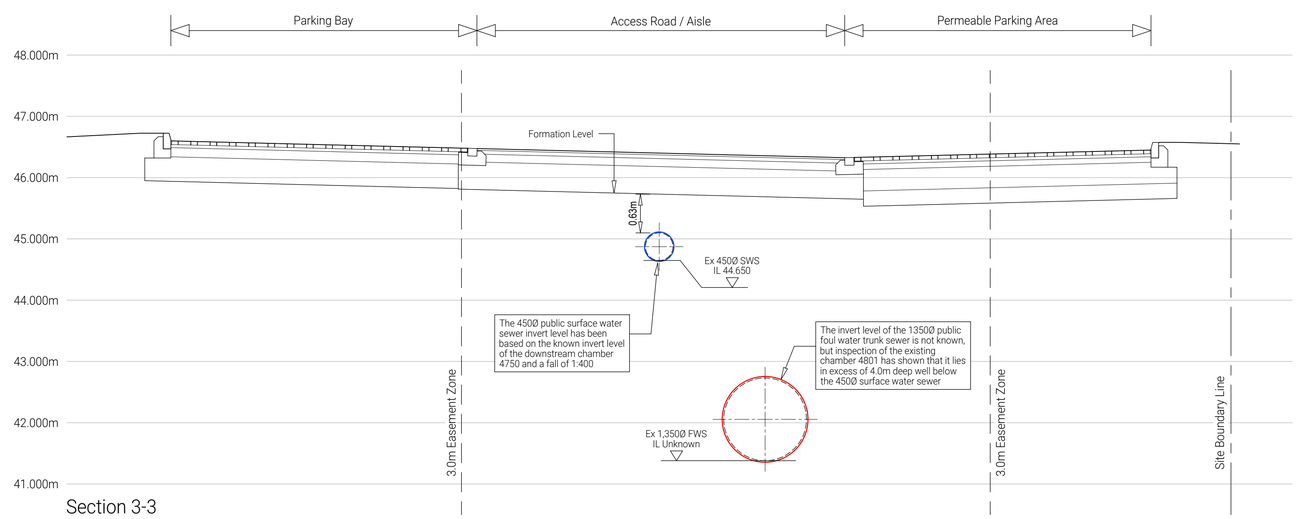

Section 3-3

Scale = 1:50 Horizontal / 1:50 Vertical

Notes:

1. This drawing is to be read in conjunction with all of the relevant architects, engineers and specialist sub-contractor drawings and specifications.
2. Any discrepancies between the engineers and the architects drawings to be referred to the architect before proceeding. Drawings must not be scaled.

Existing Drainage Legend

- Existing Private SW Sewer (& Manhole)
- Existing Private FW Sewer (& Manhole)
- Existing Public SW Sewer (& Manhole)
- Existing Highway SW Sewer (& Manhole)
- Existing Public FW Sewer (& Manhole)
- Public Sewer Easement Zone
- Site Boundary Line

Critical Requirement Notes:

a. Any existing public sewers with less than 0.5m of cover from the crown of the pipe to the new formation level are to be protected with a 200mm thick concrete slab extending 1.0m either side of the affected sewer.

b. The cover over the Southern Water sewer apparatus should at no time be reduced to less than 0.5m during the construction process without providing adequate protection.

c. Any adjustments to the existing public foul and surface water sewer chambers, including re-leveling covers, are to be carried out to Southern Waters approval.

d. Any excavation works over or in close proximity to the existing public foul and surface water sewers are to carried out using extreme caution.

e. The local public sewer invert levels are to be checked and verified on-site before starting any works, particularly along the existing surface water sewer that crosses through the site, to ensure that all of the critical requirements listed are met. Once recorded the confirmed invert levels are to be provided to the engineer for review.

Rev.	Date	Description
P3	28.10.24	Minor revisions, Image of chamber 4801 added
P2	25.10.24	Minor revisions following comments
P1	24.10.24	Drawn

Calcinotto
First Floor South
Waterloo House
Fleets Corner
Poole BH17 0HL

01202 237237
info@calcinotto.co.uk
www.calcinotto.co.uk

Client
Highwood Group

Project Title
Waterlooville

Drawing Title
Existing Public Sewer Easement Zone Layout Plan and Sections

Drawing Status
Preliminary

Originator No.	Rev by	Chk by	Scale
114911	MC	GEB	As Shown

PROJECT | ORIGINATOR | ZONE | LEVEL | TYPE | ROLE | NO.
114911-CAL-XX-XX-DR-D-0165

Revision
P3