



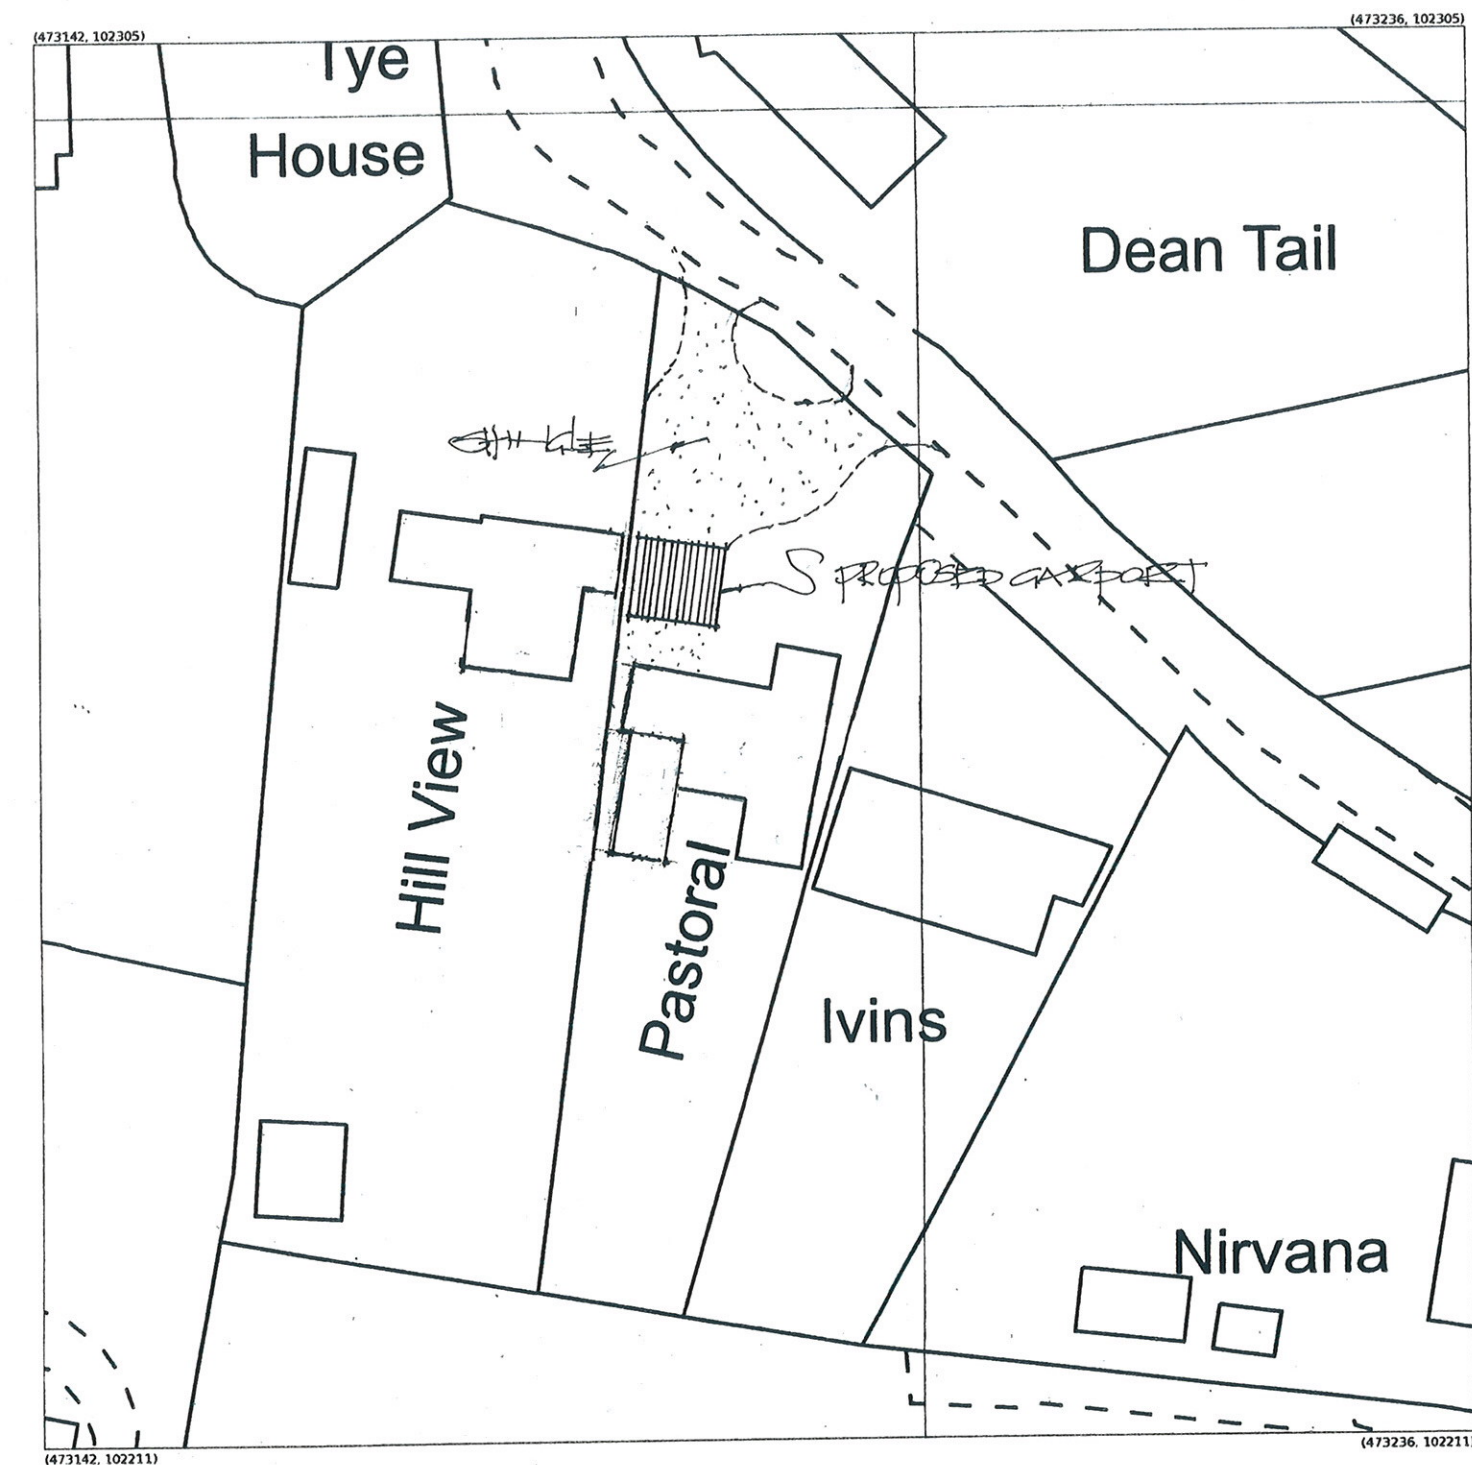

Produced 18 Nov 2022 from the Ordnance Survey MasterMap (Topography) Database and incorporating surveyed revision available at this date.


The representation of a road, track or path is no evidence of a right of way. The representation of features as lines is no evidence of a property boundary.

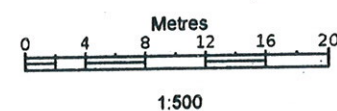

Supplied by: Latitude Mapping Ltd
Licence: © Crown Copyright and
database rights 2022 OS 100038864
Reference: OI1571889
Centre coordinates: 473189 102258

Pastoral, Woodgaston Ln, Hayling Island
PO11 0RL

PROPOSED DOUBLE WOODEN CARPORT. PASTORAL, WOODGASTON LANE. HAYLING ISLAND, HANTS. FOR MR S. HARRISON.

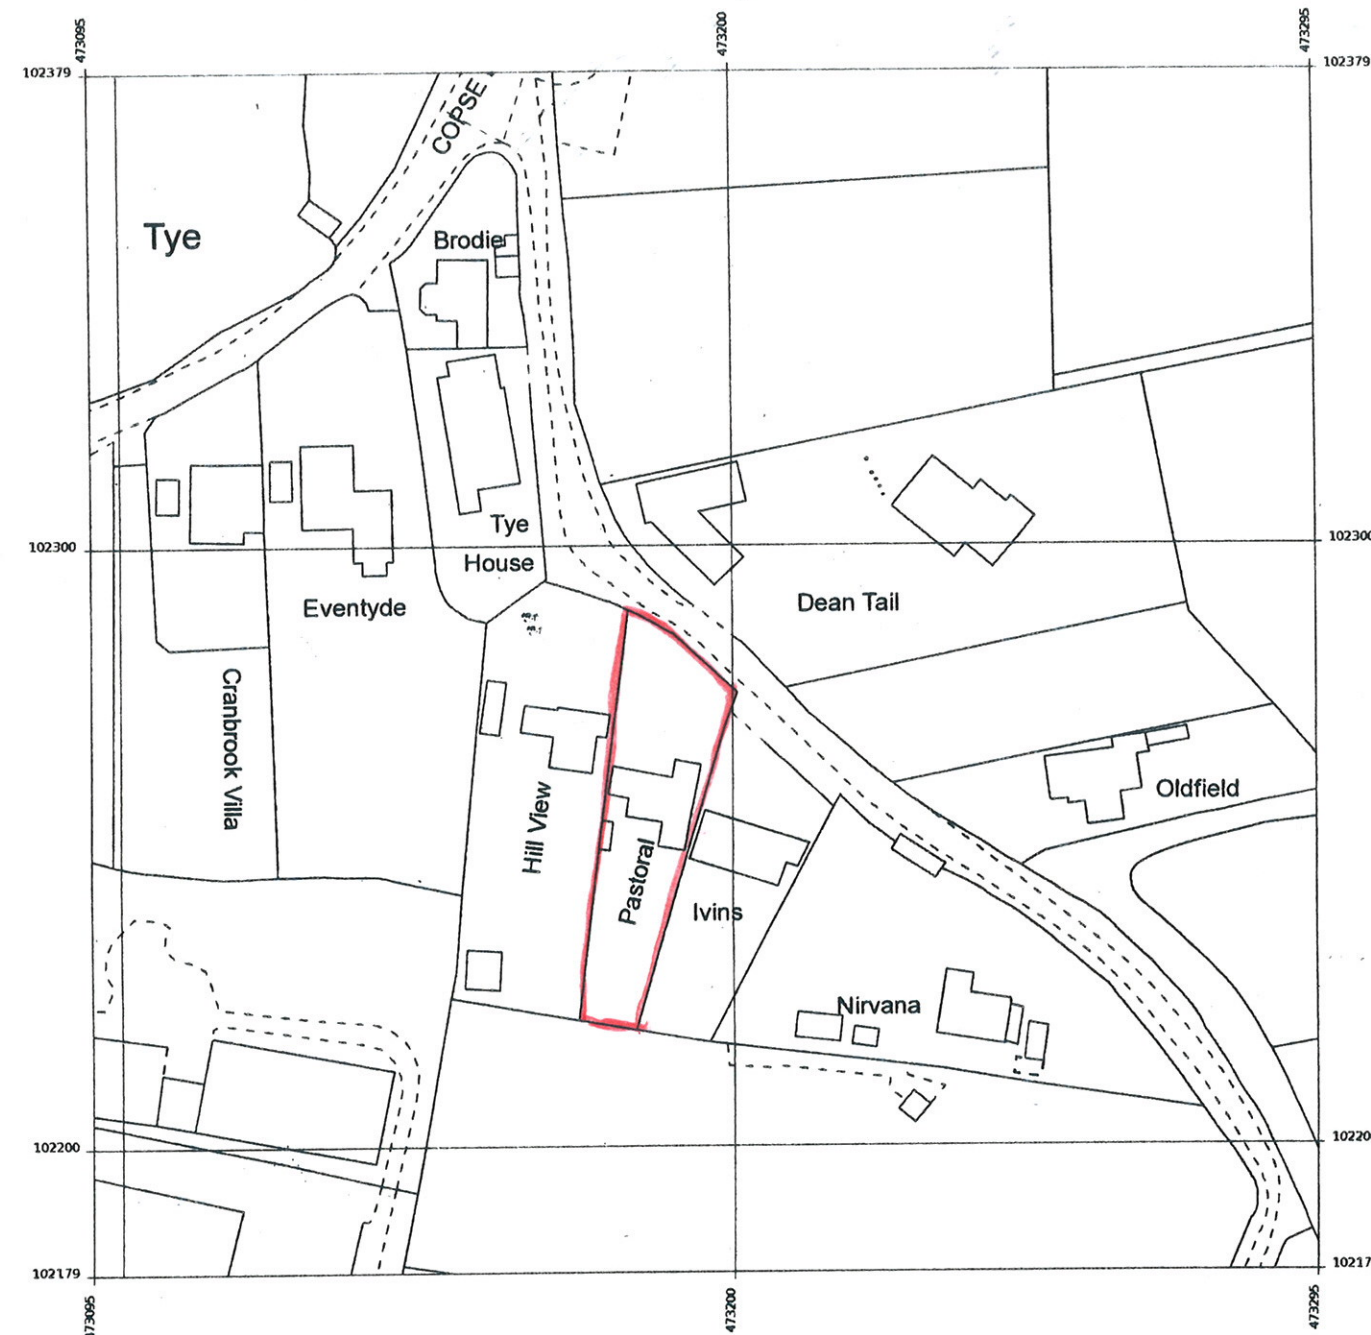

Produced 18 Nov 2022 from the Ordnance Survey MasterMap (Topography) Database and incorporating surveyed revision available at this date.

The representation of a road, track or path is no evidence of a right of way. The representation of features as lines is no evidence of a property boundary.



Supplied by: Latitude Mapping Ltd
Licence: © Crown Copyright and
database rights 2022 OS 100038864
Reference: OI1571890
Centre coordinates: 473195 102279

Pastoral, Woodgaston Ln, Hayling Island
PO11 0RL

SITE/LOCATION PLAN