






East Elevation

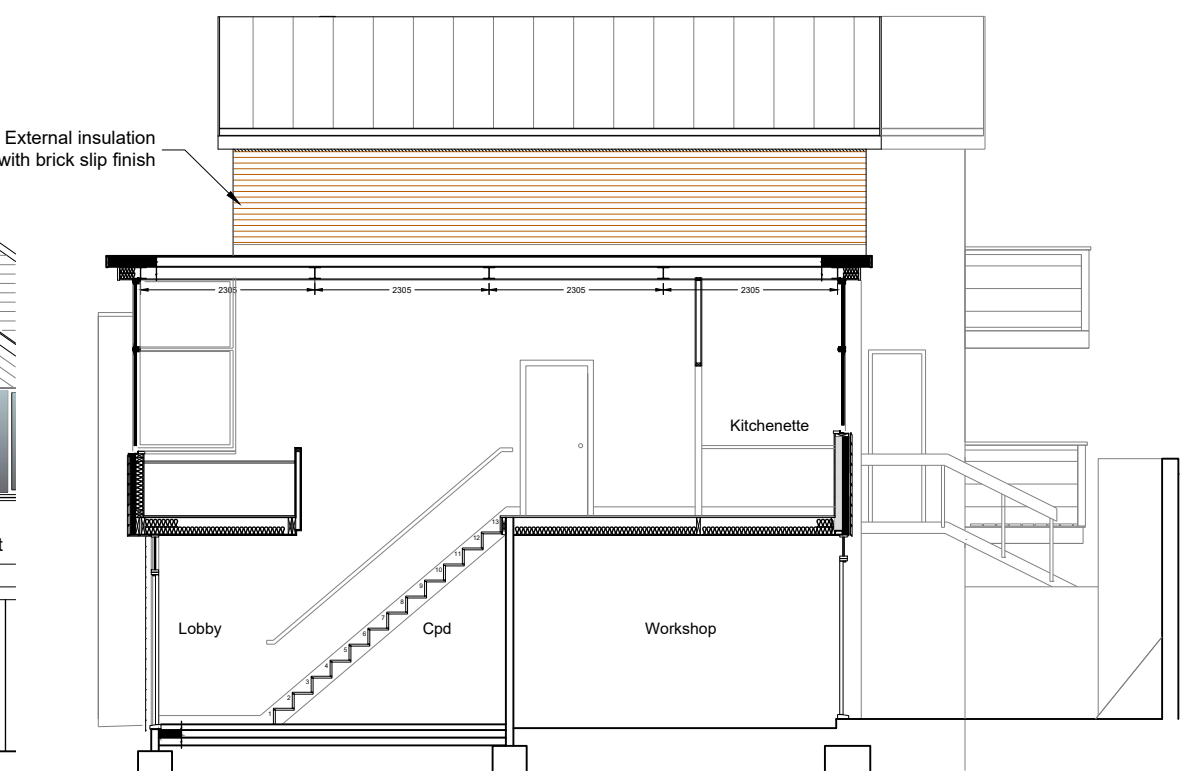

Sectional North Elevation

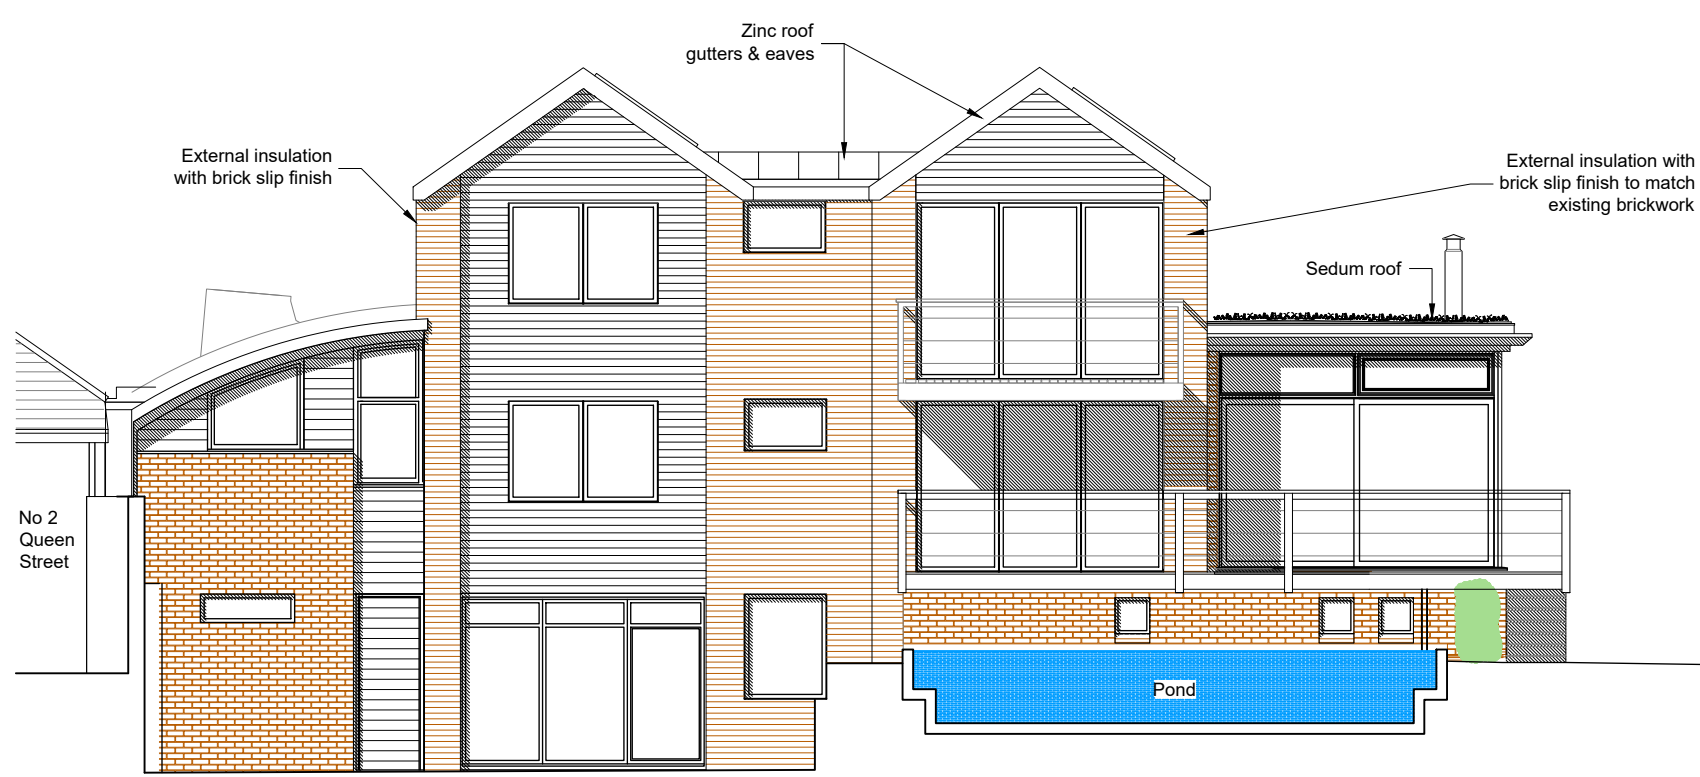

West Elevation

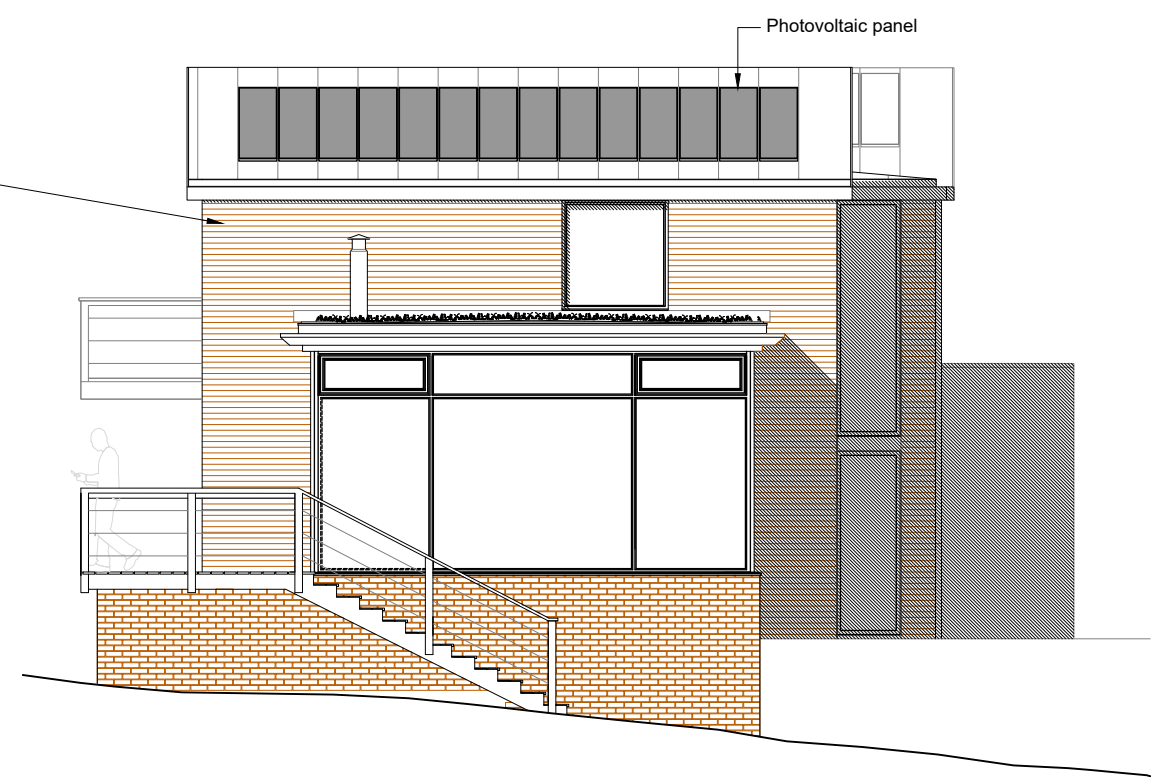

South Elevation