


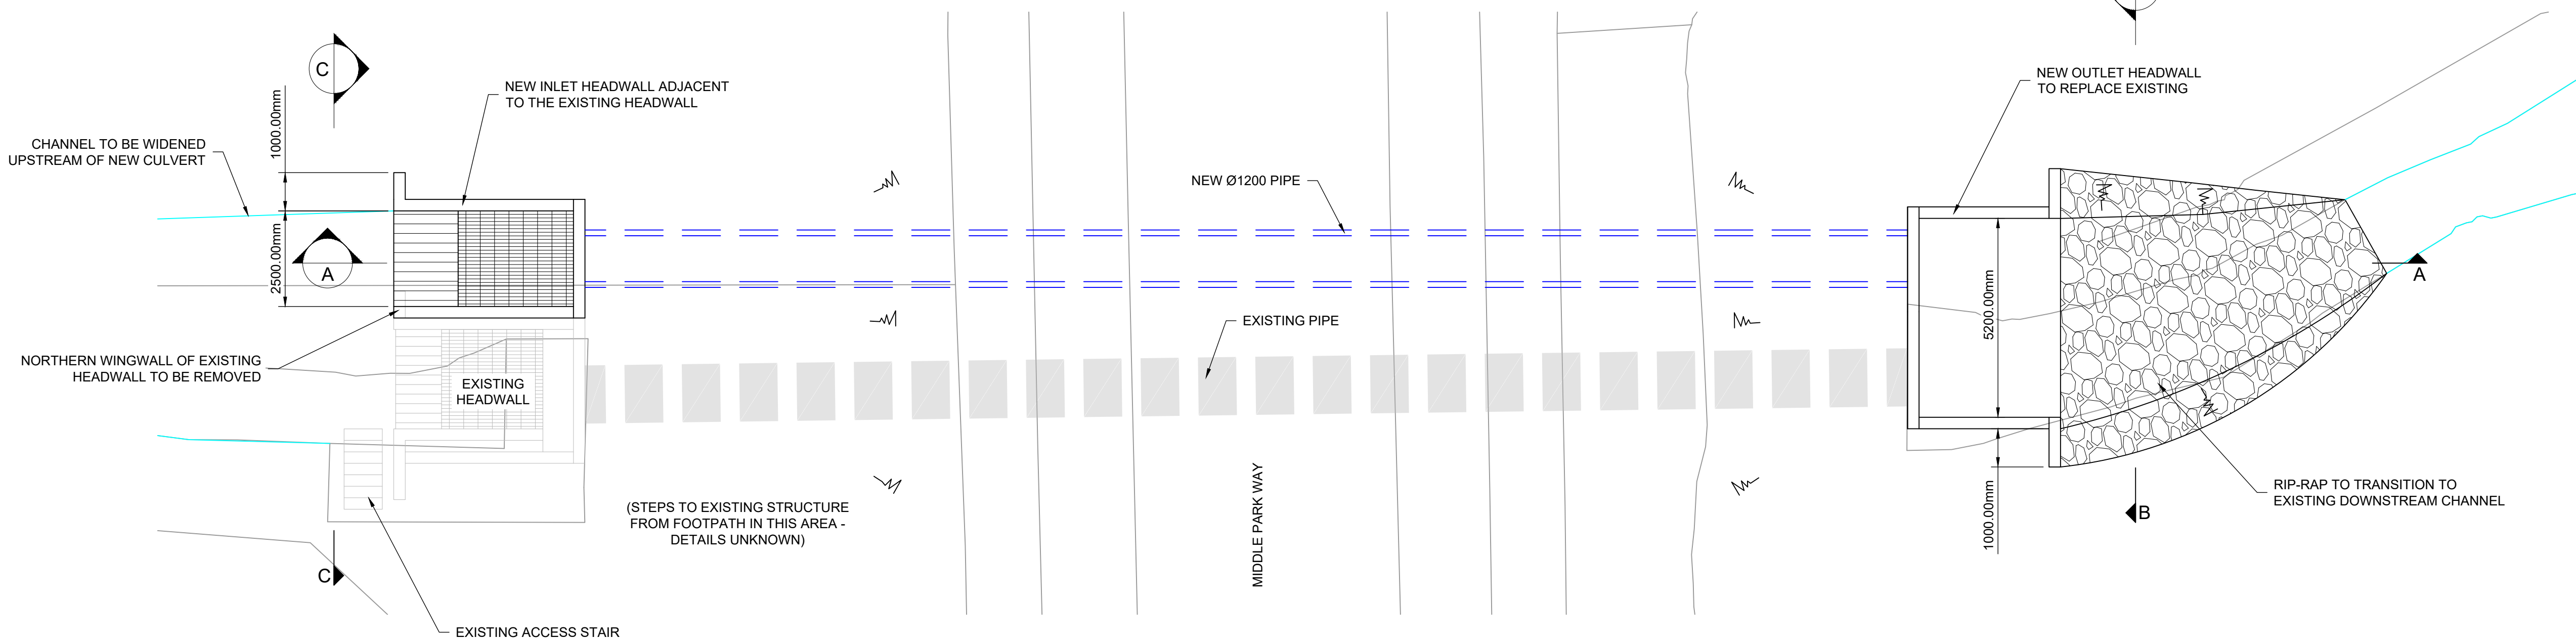


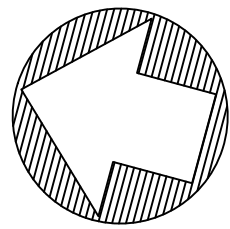


PLAN
SCALE 1:100

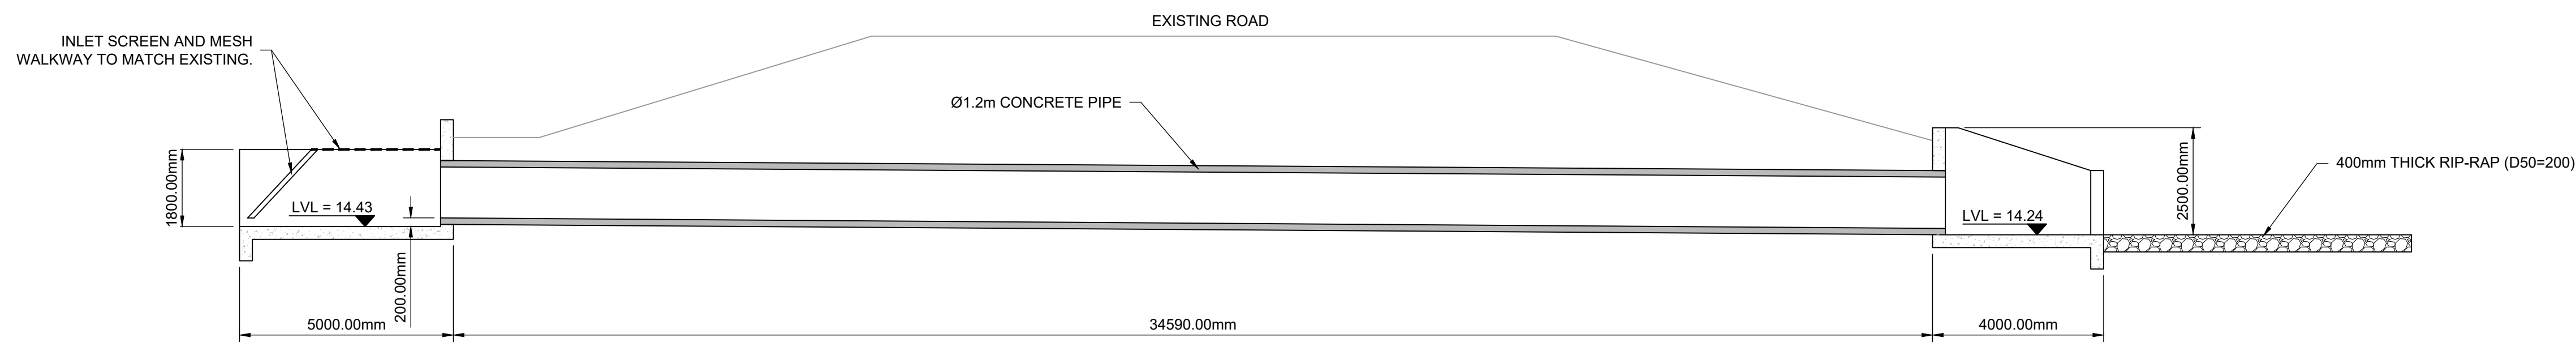


SECTION A-A
SCALE 1:100

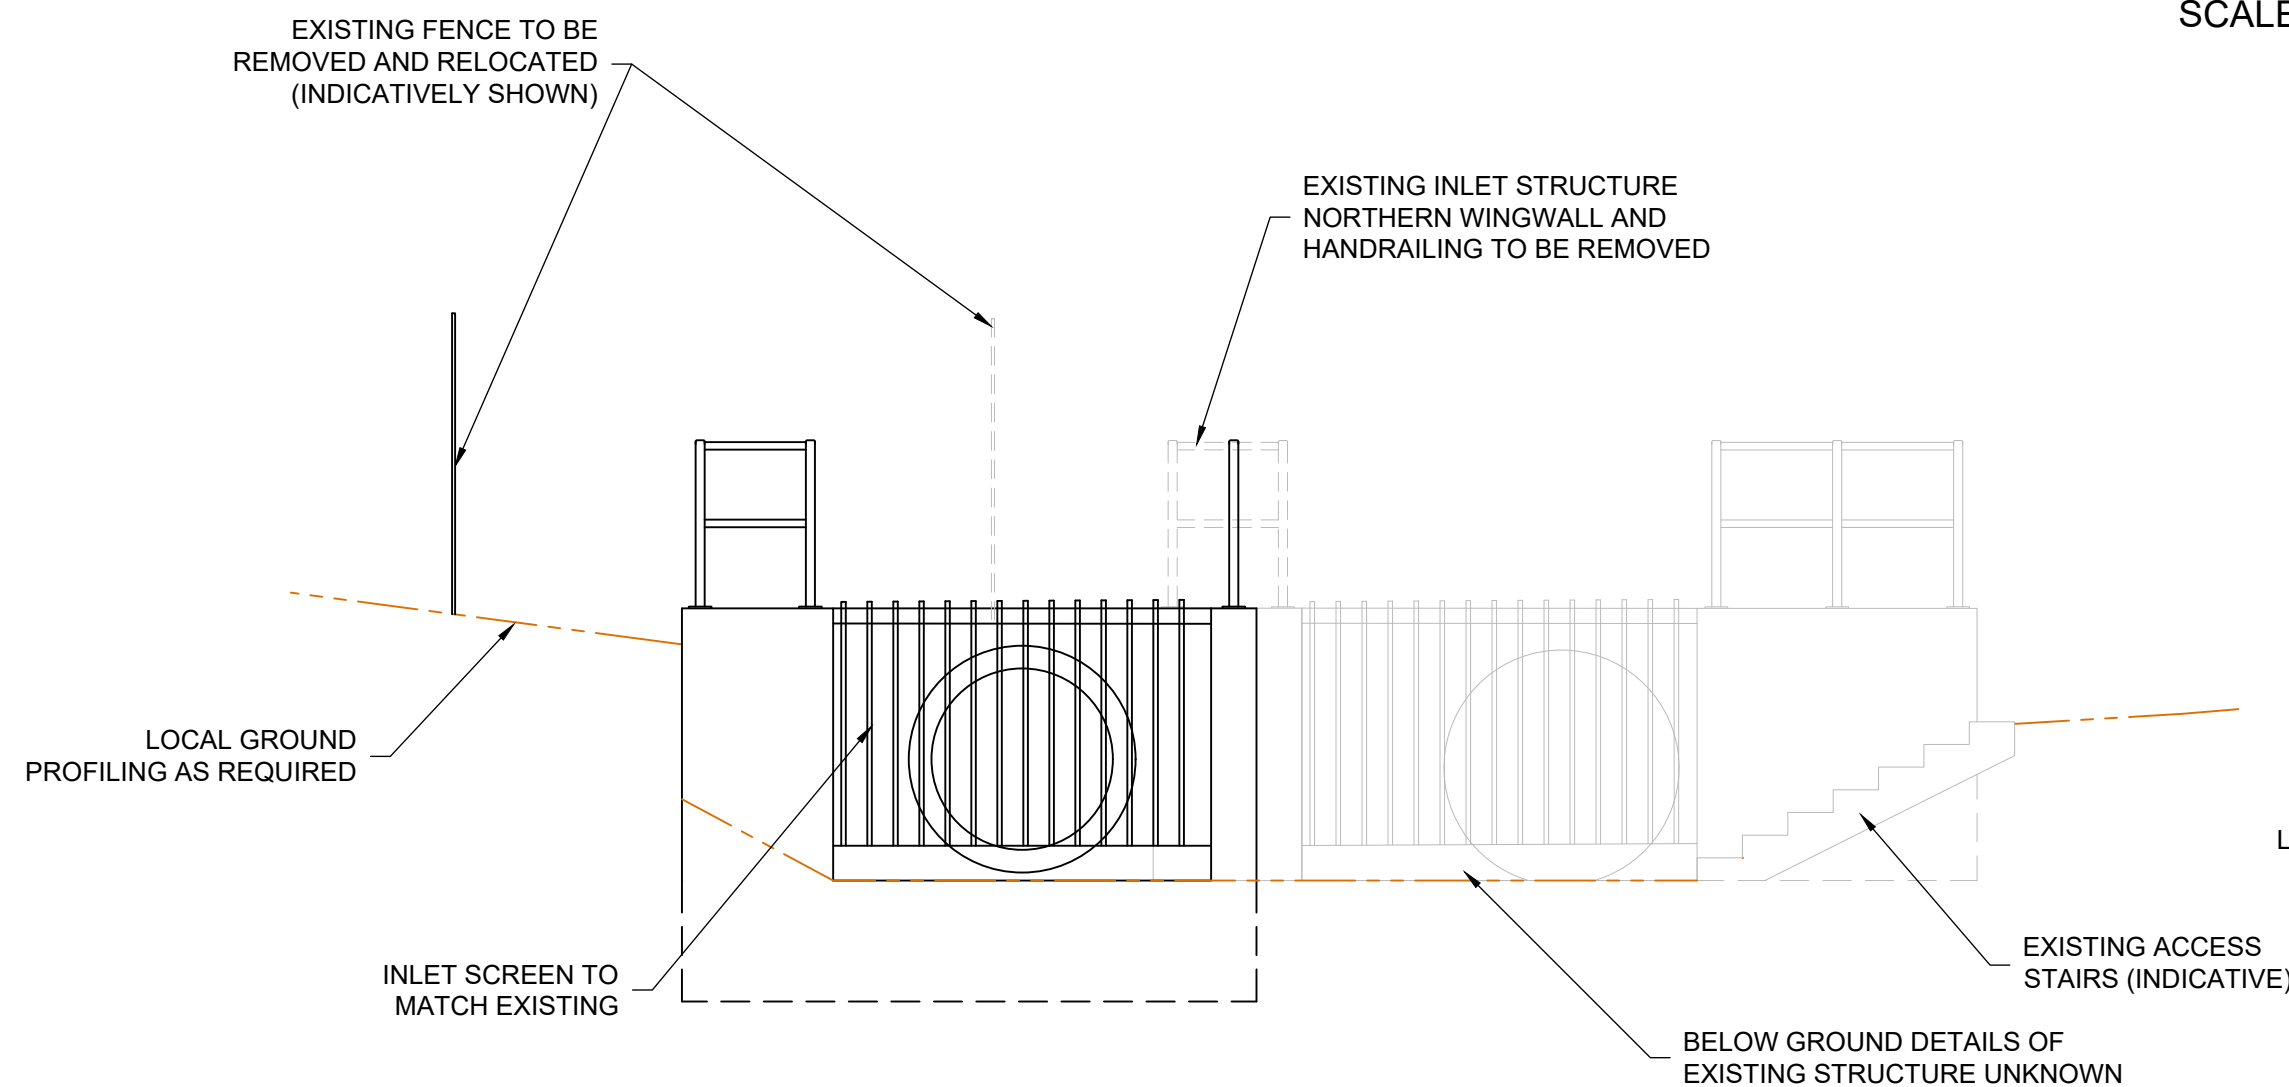

VIEW C-C
SCALE 1:50

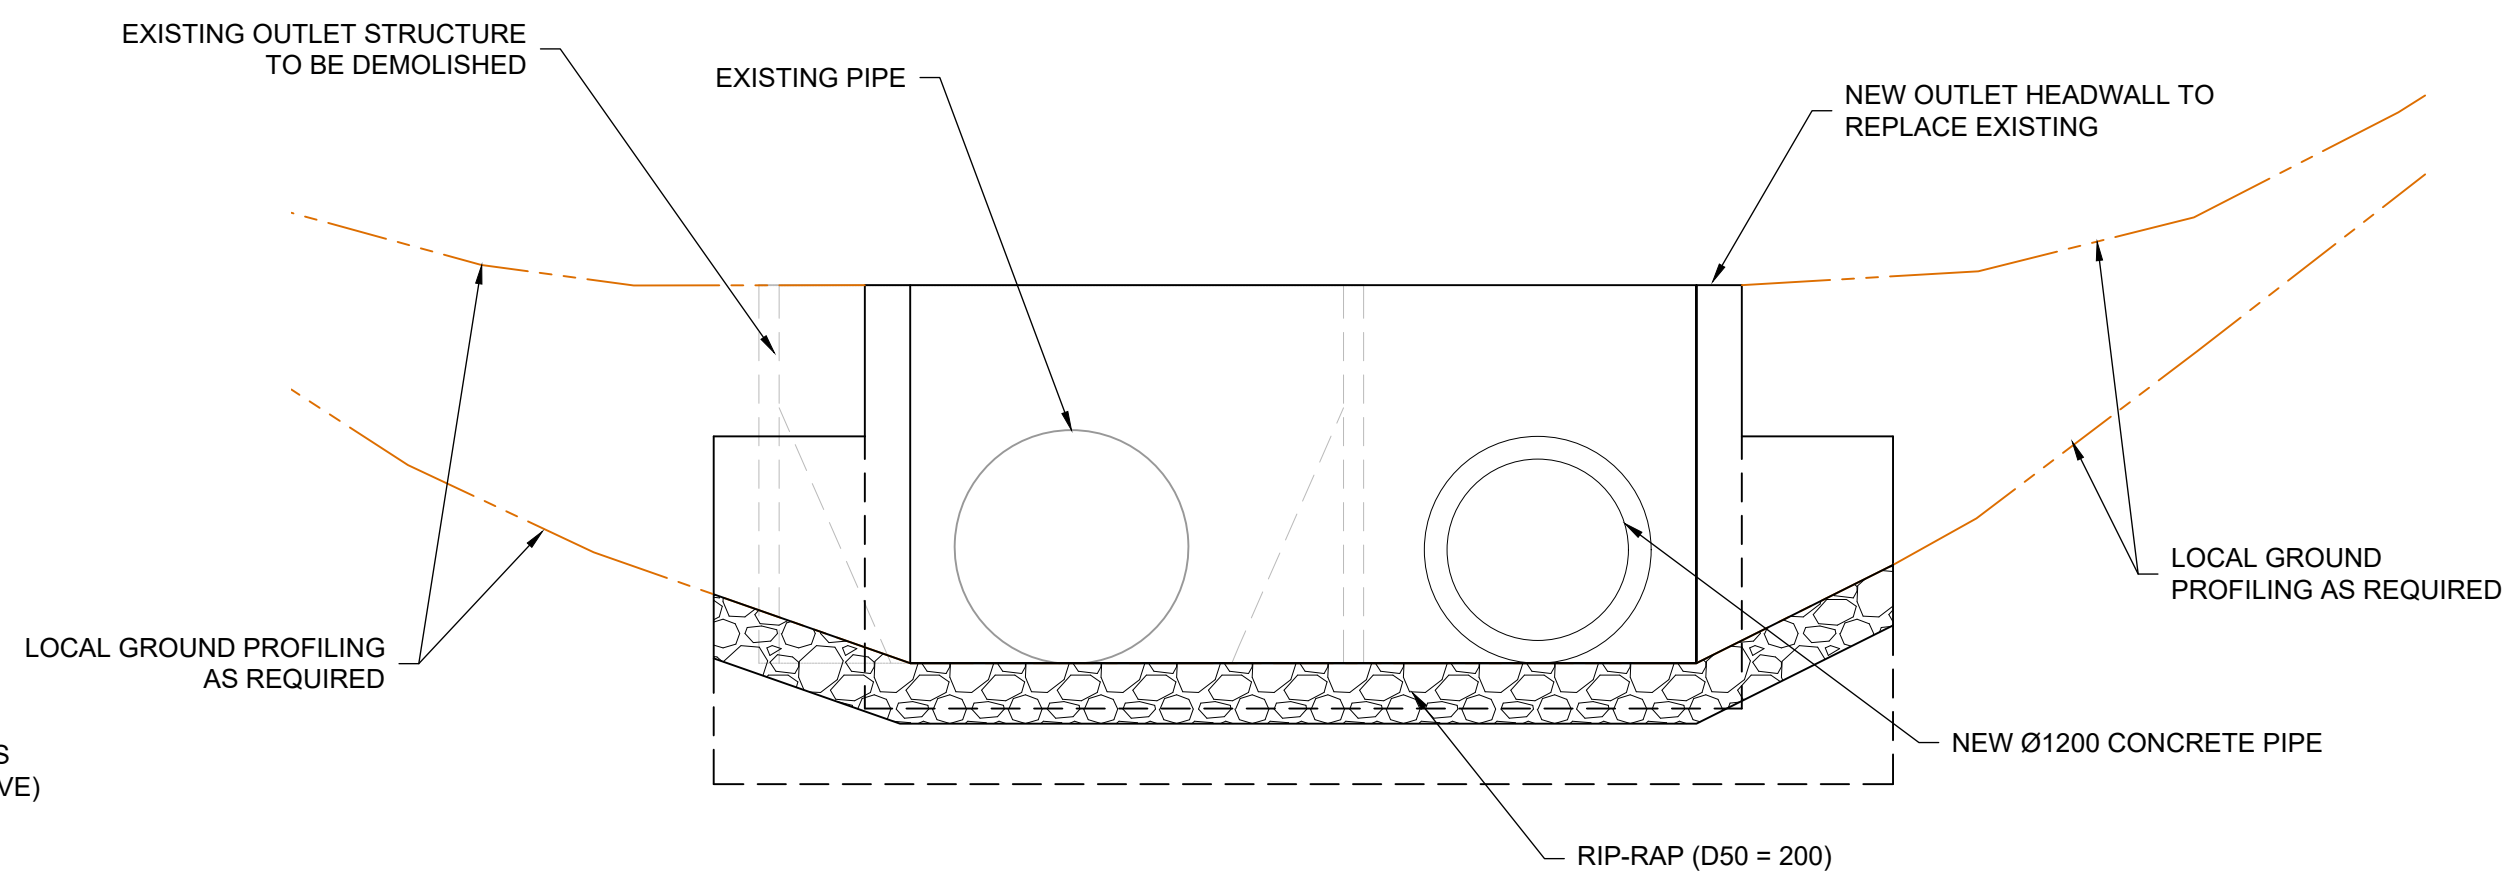


VIEW B-B
SCALE 1:50

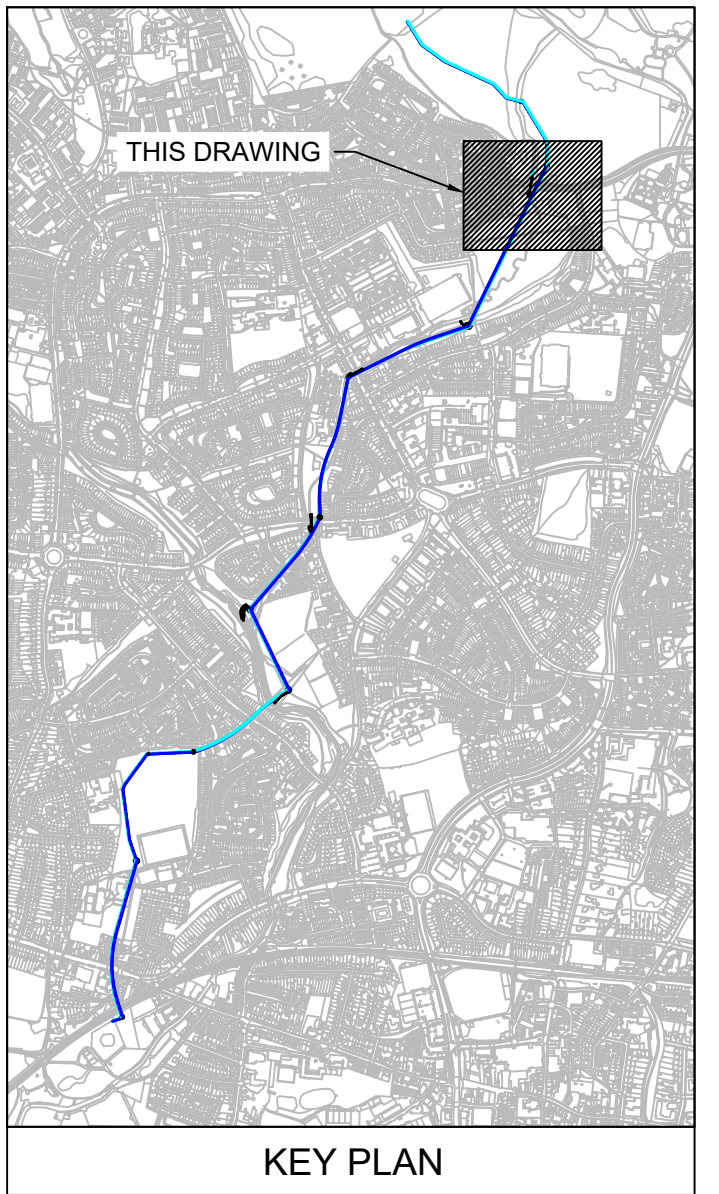

Notes:
1. ALL LEVELS ARE DEFINED IN METRES ABOVE ORDNANCE DATUM.

ABBREVIATIONS:
ID = INNER DIAMETER
LVL = LEVEL
OD = OUTER DIAMETER
RC = REINFORCED CONCRETE

EXISTING BURIED CULVERT
NEW BURIED CULVERT

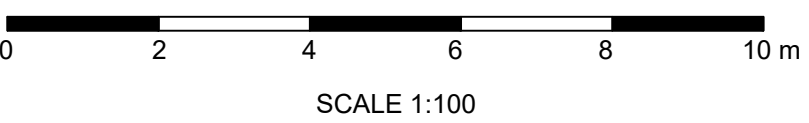

P03	BP	BP	BC	PLANNING VERSION	03/05/24
P02	JT	BP	BC	DUAL PIPELINE OPTION	14/09/23
P01	RD	BP	BC	PLANNING SUBMISSION	18/05/23
Rev	Dm	Ckd	App	Description	Date
	By	By	By		

WARD & BURKE

Drawing Suitability: APPROVED FOR DETAILED DESIGN Status: A4

Contractors Drawing Number: HTR-WAB-PI-W8-DR-T-0003

Telephone: Havant (023) 9249 9888
Fax: Havant (023) 9245 3632
Website: www.portsmouthwater.co.uk
Registered Office: PO Box 8 West Street
Havant Hampshire PO9 1LG
REGISTERED IN ENGLAND No. 2536455



Date: 03/05/24 Scale: AS SHOWN Sheet: 01 of 01 Sheet Size: A1

Project Title: HAVANT THICKET RESERVOIR

Drawing Title: MIDDLE PARK WAY CULVERT UPGRADE
GENERAL ARRANGEMENT

ALL DIMENSIONS ARE IN MILLIMETRES
UNLESS OTHERWISE STATED
Reproduced by permission of Ordnance Survey on behalf of HMSO.
© Crown copyright and database right 2024. All rights reserved.
Ordnance Survey Licence Number 100018036

Portsmouth Water Drawing Number: Rev: P03