


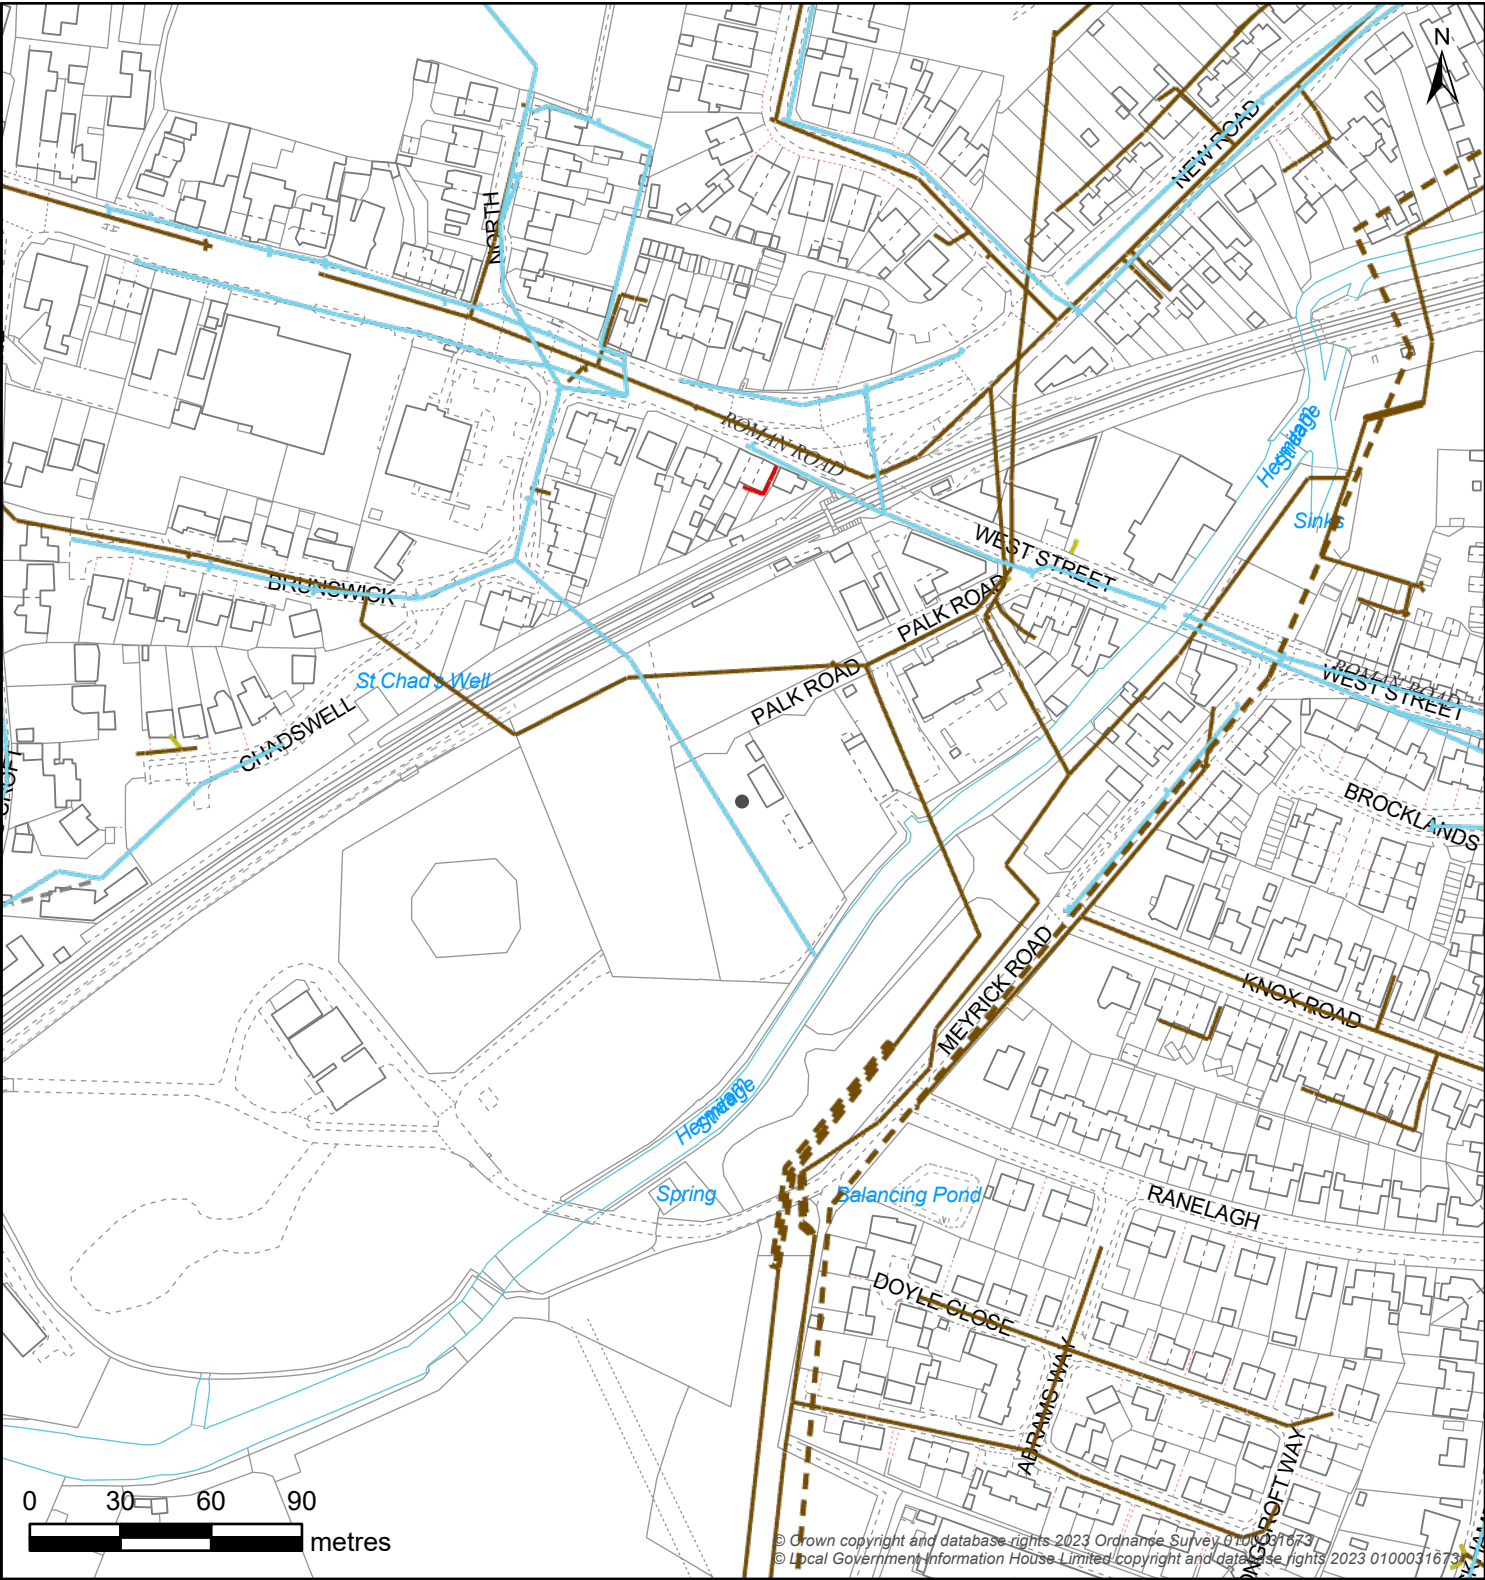

Map Title: SW Print

Printed By: Sanjay.Boregowda
Date Printed: 21/03/2024
Map Scale: 2500

The positions of pipes on this plan are believed to be correct, but Southern Water Services Ltd accept no responsibility in the event of inaccuracy. The actual positions should be determined on-site



Controllable Valve			Flow Control			Inlet-Outlet			
Damboards	Penstock	Valve	Anti Flood Device	Pumped Anti Flood Device	Reflux Valve	Inlet	Outlet		
Manhole									
Bifurcation	Cascade	Catchpit	Head Of Public Sewer	Interceptor Chamber	Manhole	Soakaway	Washout		
Outfall Headworks		Overflow Chamber		Pipe Bridge		Pumping Station			
Outfall Headworks	Combined Sewer Overflow	Emergency Overflow	Pipe Bridge	Micro Pumping Station	Pumping Station				
Sewer Level Monitor		Storage		Treatment Works		Weir		Wastewater Site	
Sewer Level Monitor	Storm Tank	Tidal Storage Tank	Treatment Works	Weir	Wastewater Site				
Wastewater Pipe				Wastewater Use		Developer Services			
Culverted Water Course	Syphon	Foul	Combined	Build Over Agreement	Section 104				
Drain	Tank Sewer	Sludge	Treated Effluent	Wastewater Area					
Outfall	Trunk Sewer	Surface Water	Private						
Overflow	Vacuum Main			Catchment					
Rising Main	Decommissioned Pipe			Sub-Catchment					
Sewer									