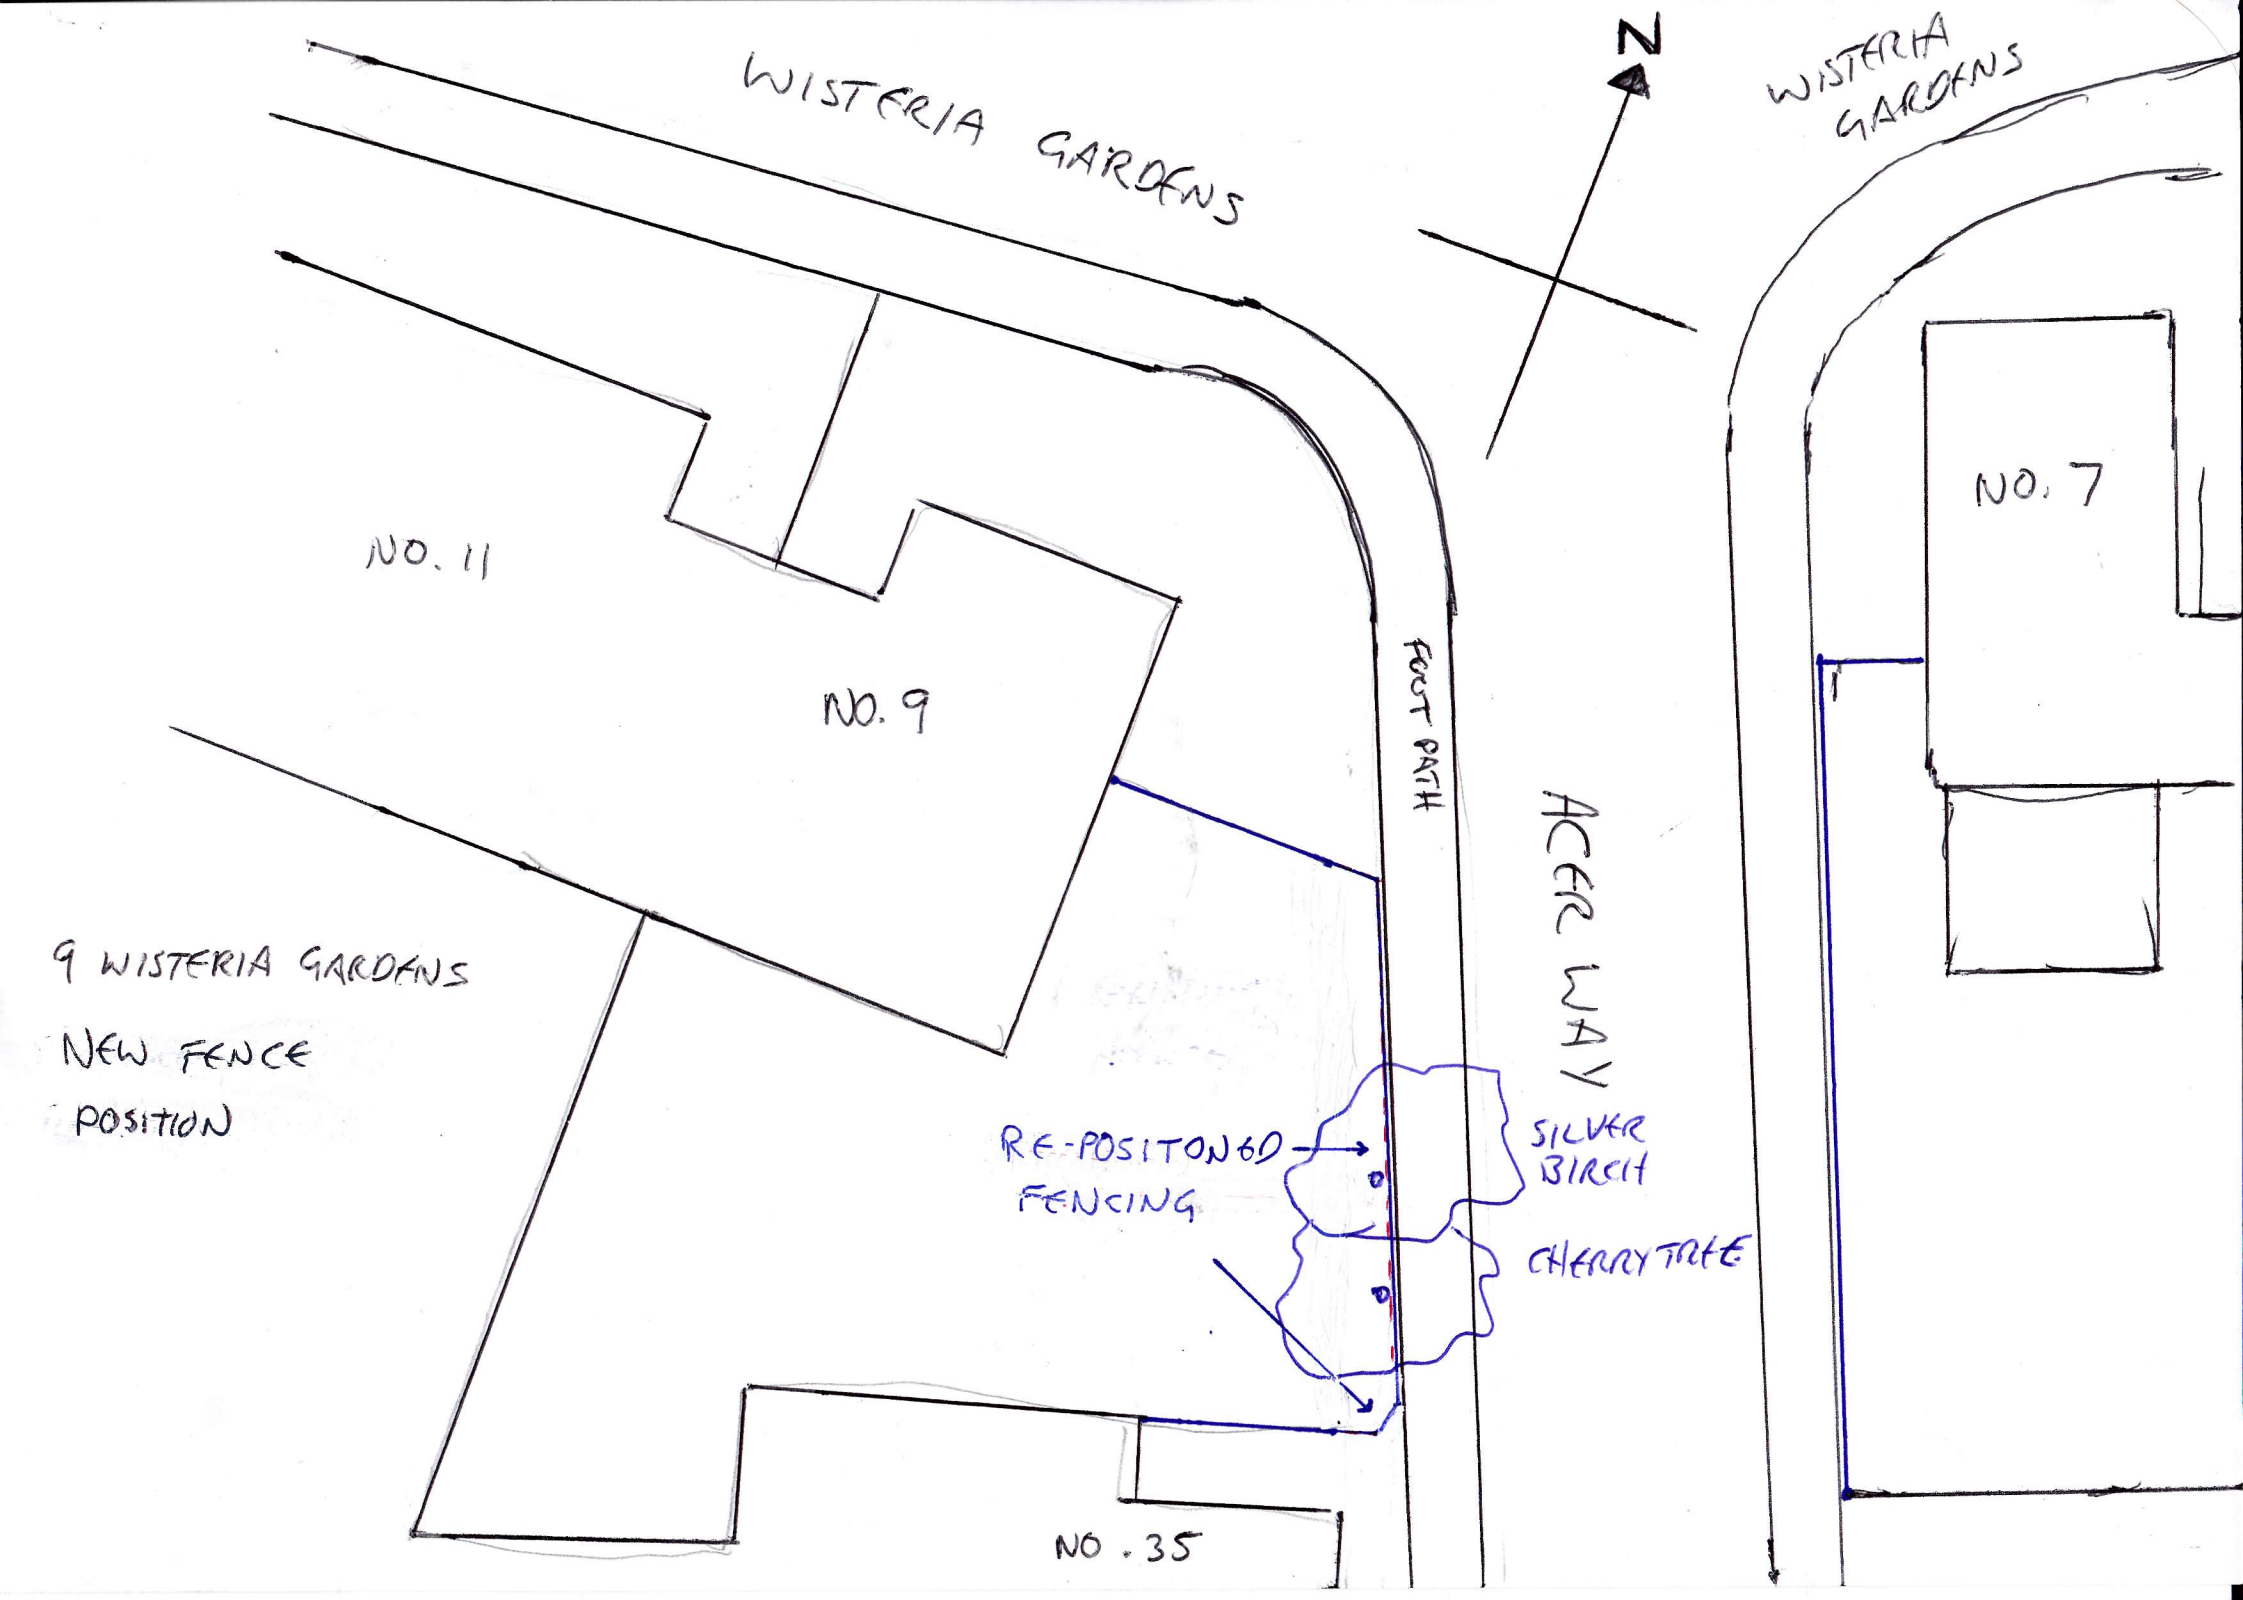
WISTERIA GARDENS
N
WISTERIA GARDENS
NO. 11
NO. 9
FOOT PATH
ACER WAY
NO. 7
9 WISTERIA GARDENS
NEW FENCE POSITION
RE-POSITONED FENCING
SILVER BIRCH
CHERRY TREE
NO. 35