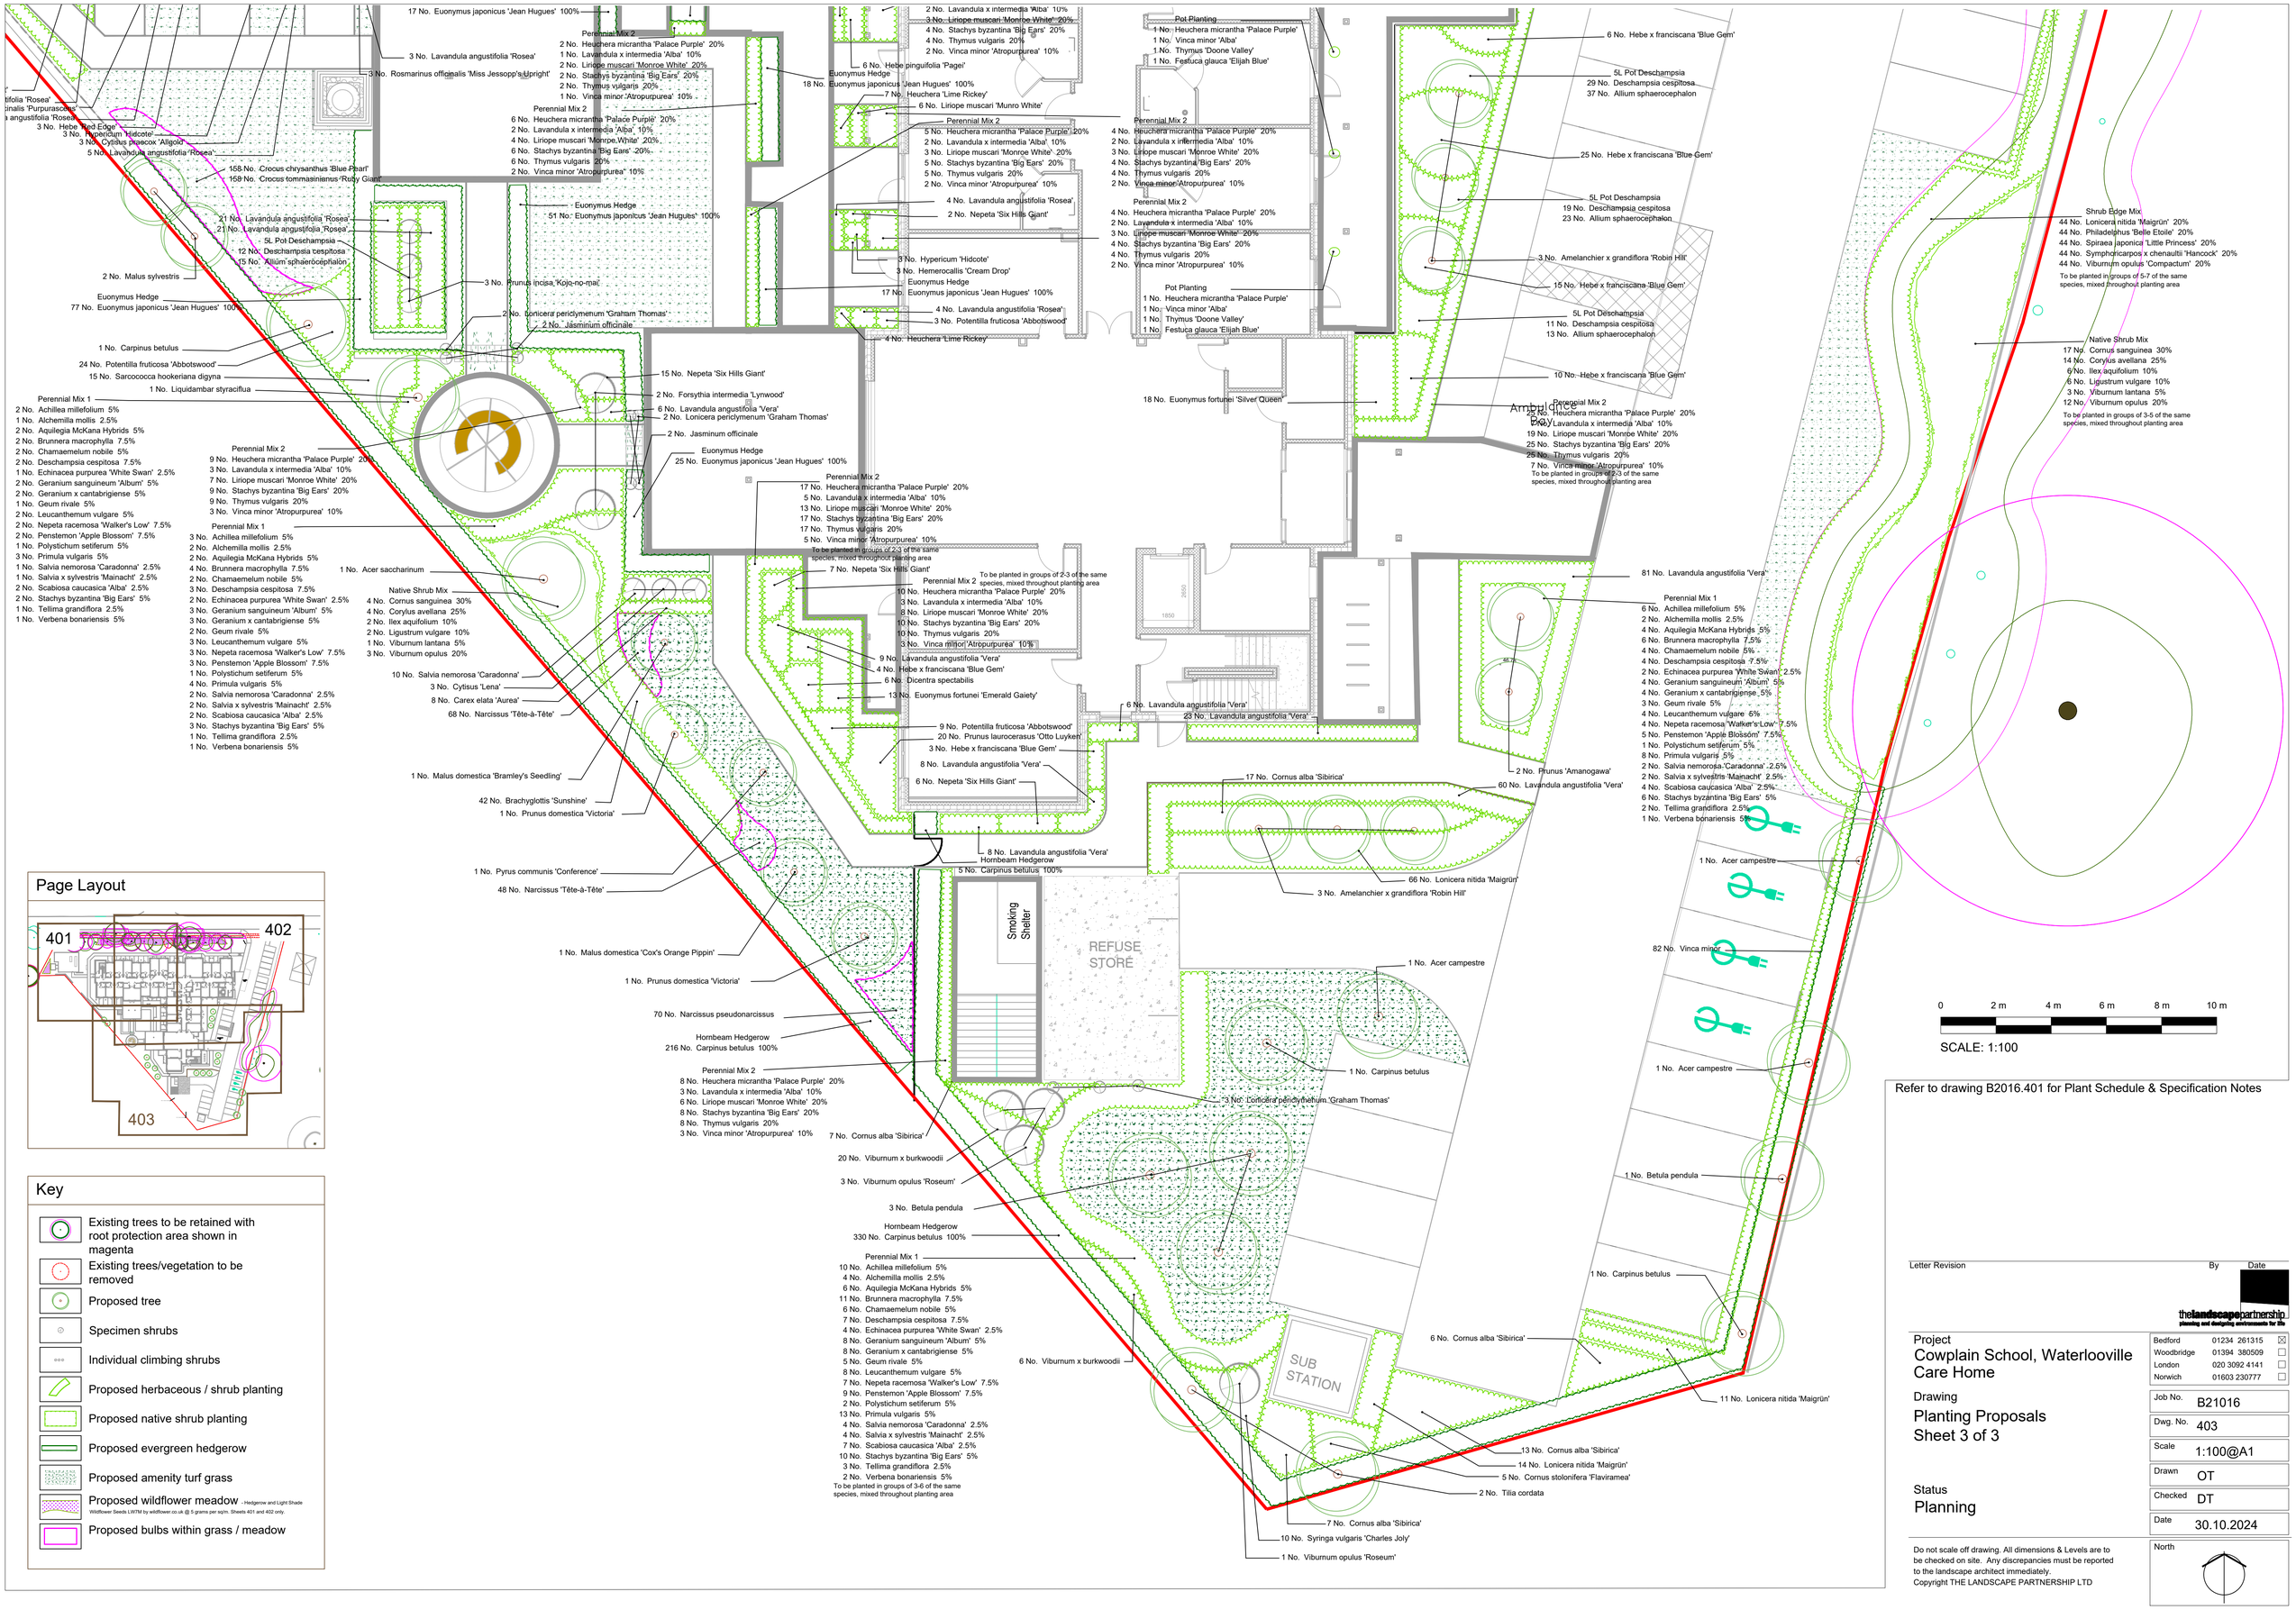


Page Layout

Key

- Existing trees to be retained with root protection area shown in magenta
- Existing trees/vegetation to be removed
- Proposed tree
- Specimen shrubs
- Individual climbing shrubs
- Proposed herbaceous / shrub planting
- Proposed native shrub planting
- Proposed evergreen hedgerow
- Proposed amenity turf grass
- Proposed wildflower meadow - Hedgerow and Light Shade Wildflower Seeds LW7M by wildflower.co.uk @ 5 grams per sq/m. Sheets 401 and 402 only.
- Proposed bulbs within grass / meadow

Refer to drawing B2016.401 for Plant Schedule & Specification Notes

Letter Revision	By	Date

thelandscapepartnership
planning and designing environments for life

Bedford	01234 261315	☒
Woodbridge	01394 380509	☐
London	020 3092 4141	☐
Norwich	01603 230777	☐

Project
Cowplain School, Waterlooville
Care Home

Drawing
Planting Proposals
Sheet 3 of 3

Job No.	B21016
Dwg. No.	403
Scale	1:100@A1
Drawn	OT
Checked	DT
Date	30.10.2024

Status
Planning

Do not scale off drawing. All dimensions & Levels are to be checked on site. Any discrepancies must be reported to the landscape architect immediately.
Copyright THE LANDSCAPE PARTNERSHIP LTD

North