

Ordinance Survey, (c) Crown Copyright 2022. All rights reserved. Licence number 100022432

Existing wall


Extension of existing wall to match

Knee high metal fence
max. 600mm high

Barbican Imperial metal fence
max. 1200mm high

Steel palisade fencing inside existing wall
for added security
max. 1800mm high

Raised arm barrier

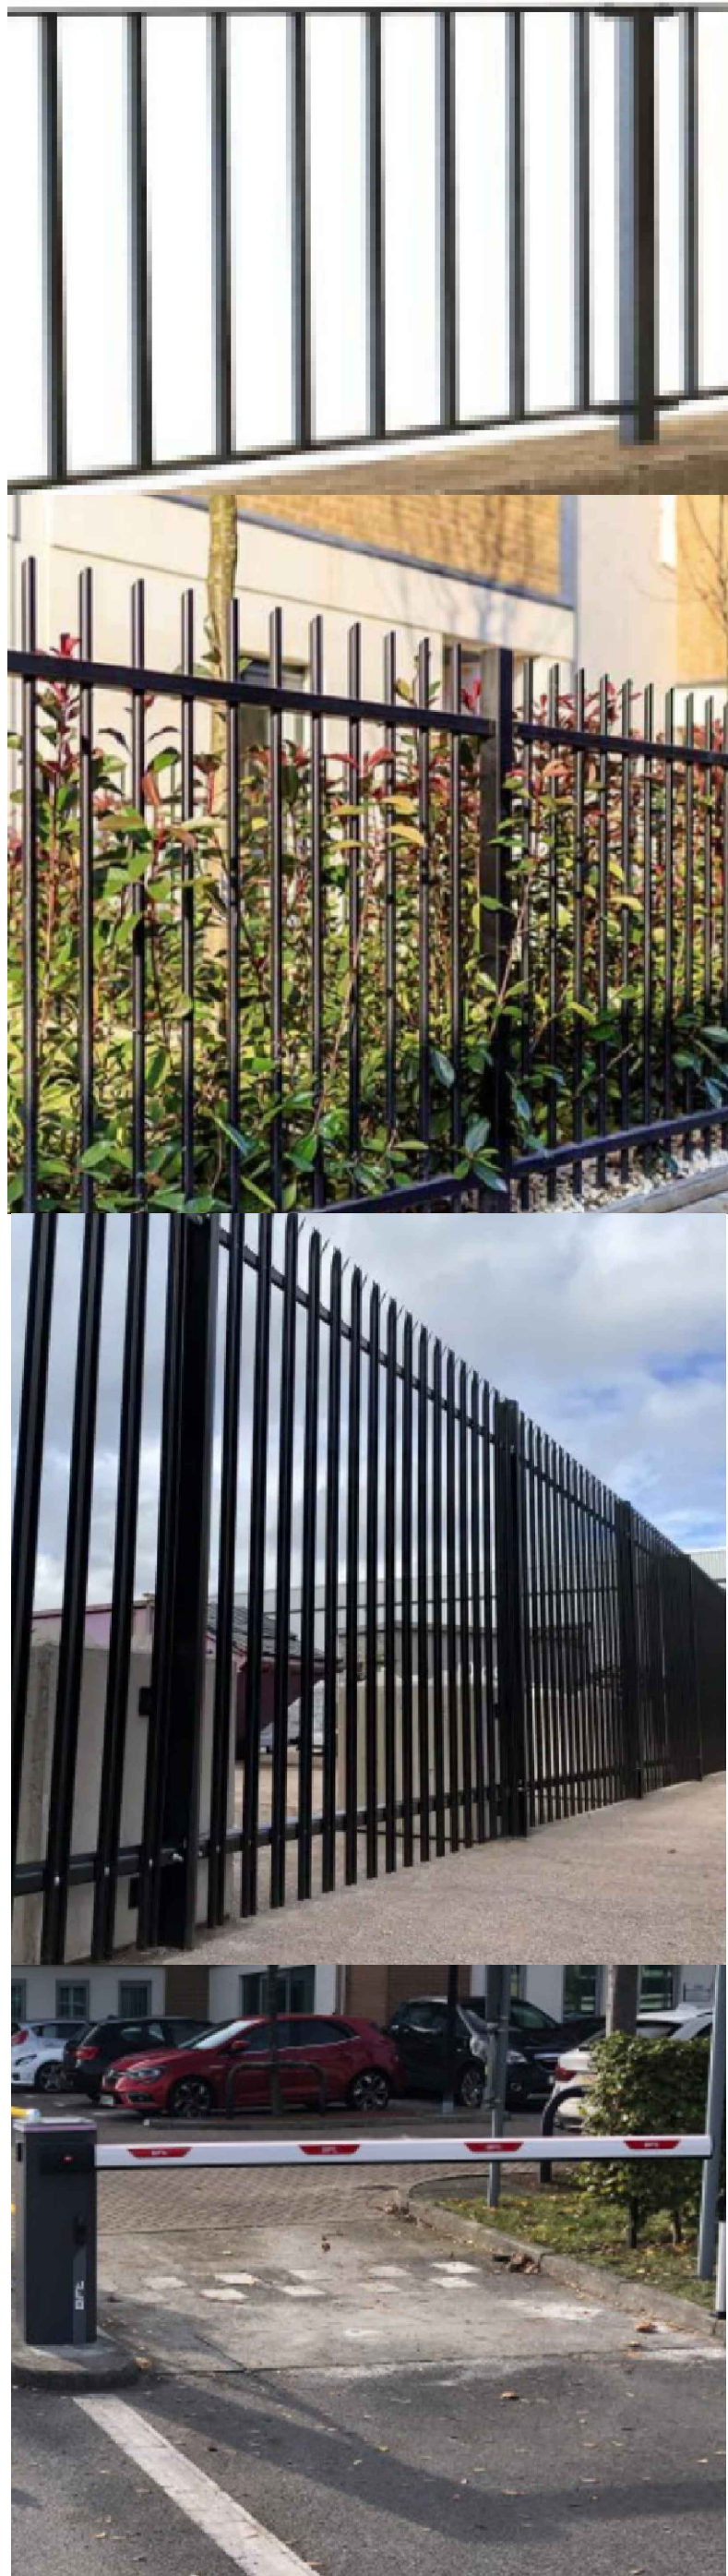

notes:

revisions:

revisions:

M&M Hall Family Pension Trust
Seagull Lane
Emsworth, Hampshire, PO10 7QH

drawing information

Proposed Boundary Treatment Plan


status : Information
date : January 23
scale : 1:200 @ A1
drawn : PT
checked : IV

pwparchitects

PWP Architects Ltd 61 South Street, Havant, Hampshire PO9 1BZ
t: 02392 482494 f: 02392 481152

e: design@pwp-architects.com
w: www.pwp-architects.com

job: **5807** dwg: **9000** rev: /

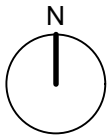

NOTE: The contractor is responsible for checking all site dimensions and levels. These should be checked prior to the ordering of any components and before the commencement of the works. All discrepancies should be brought to the attention of the Contract Administrator.