



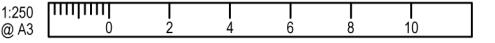


1

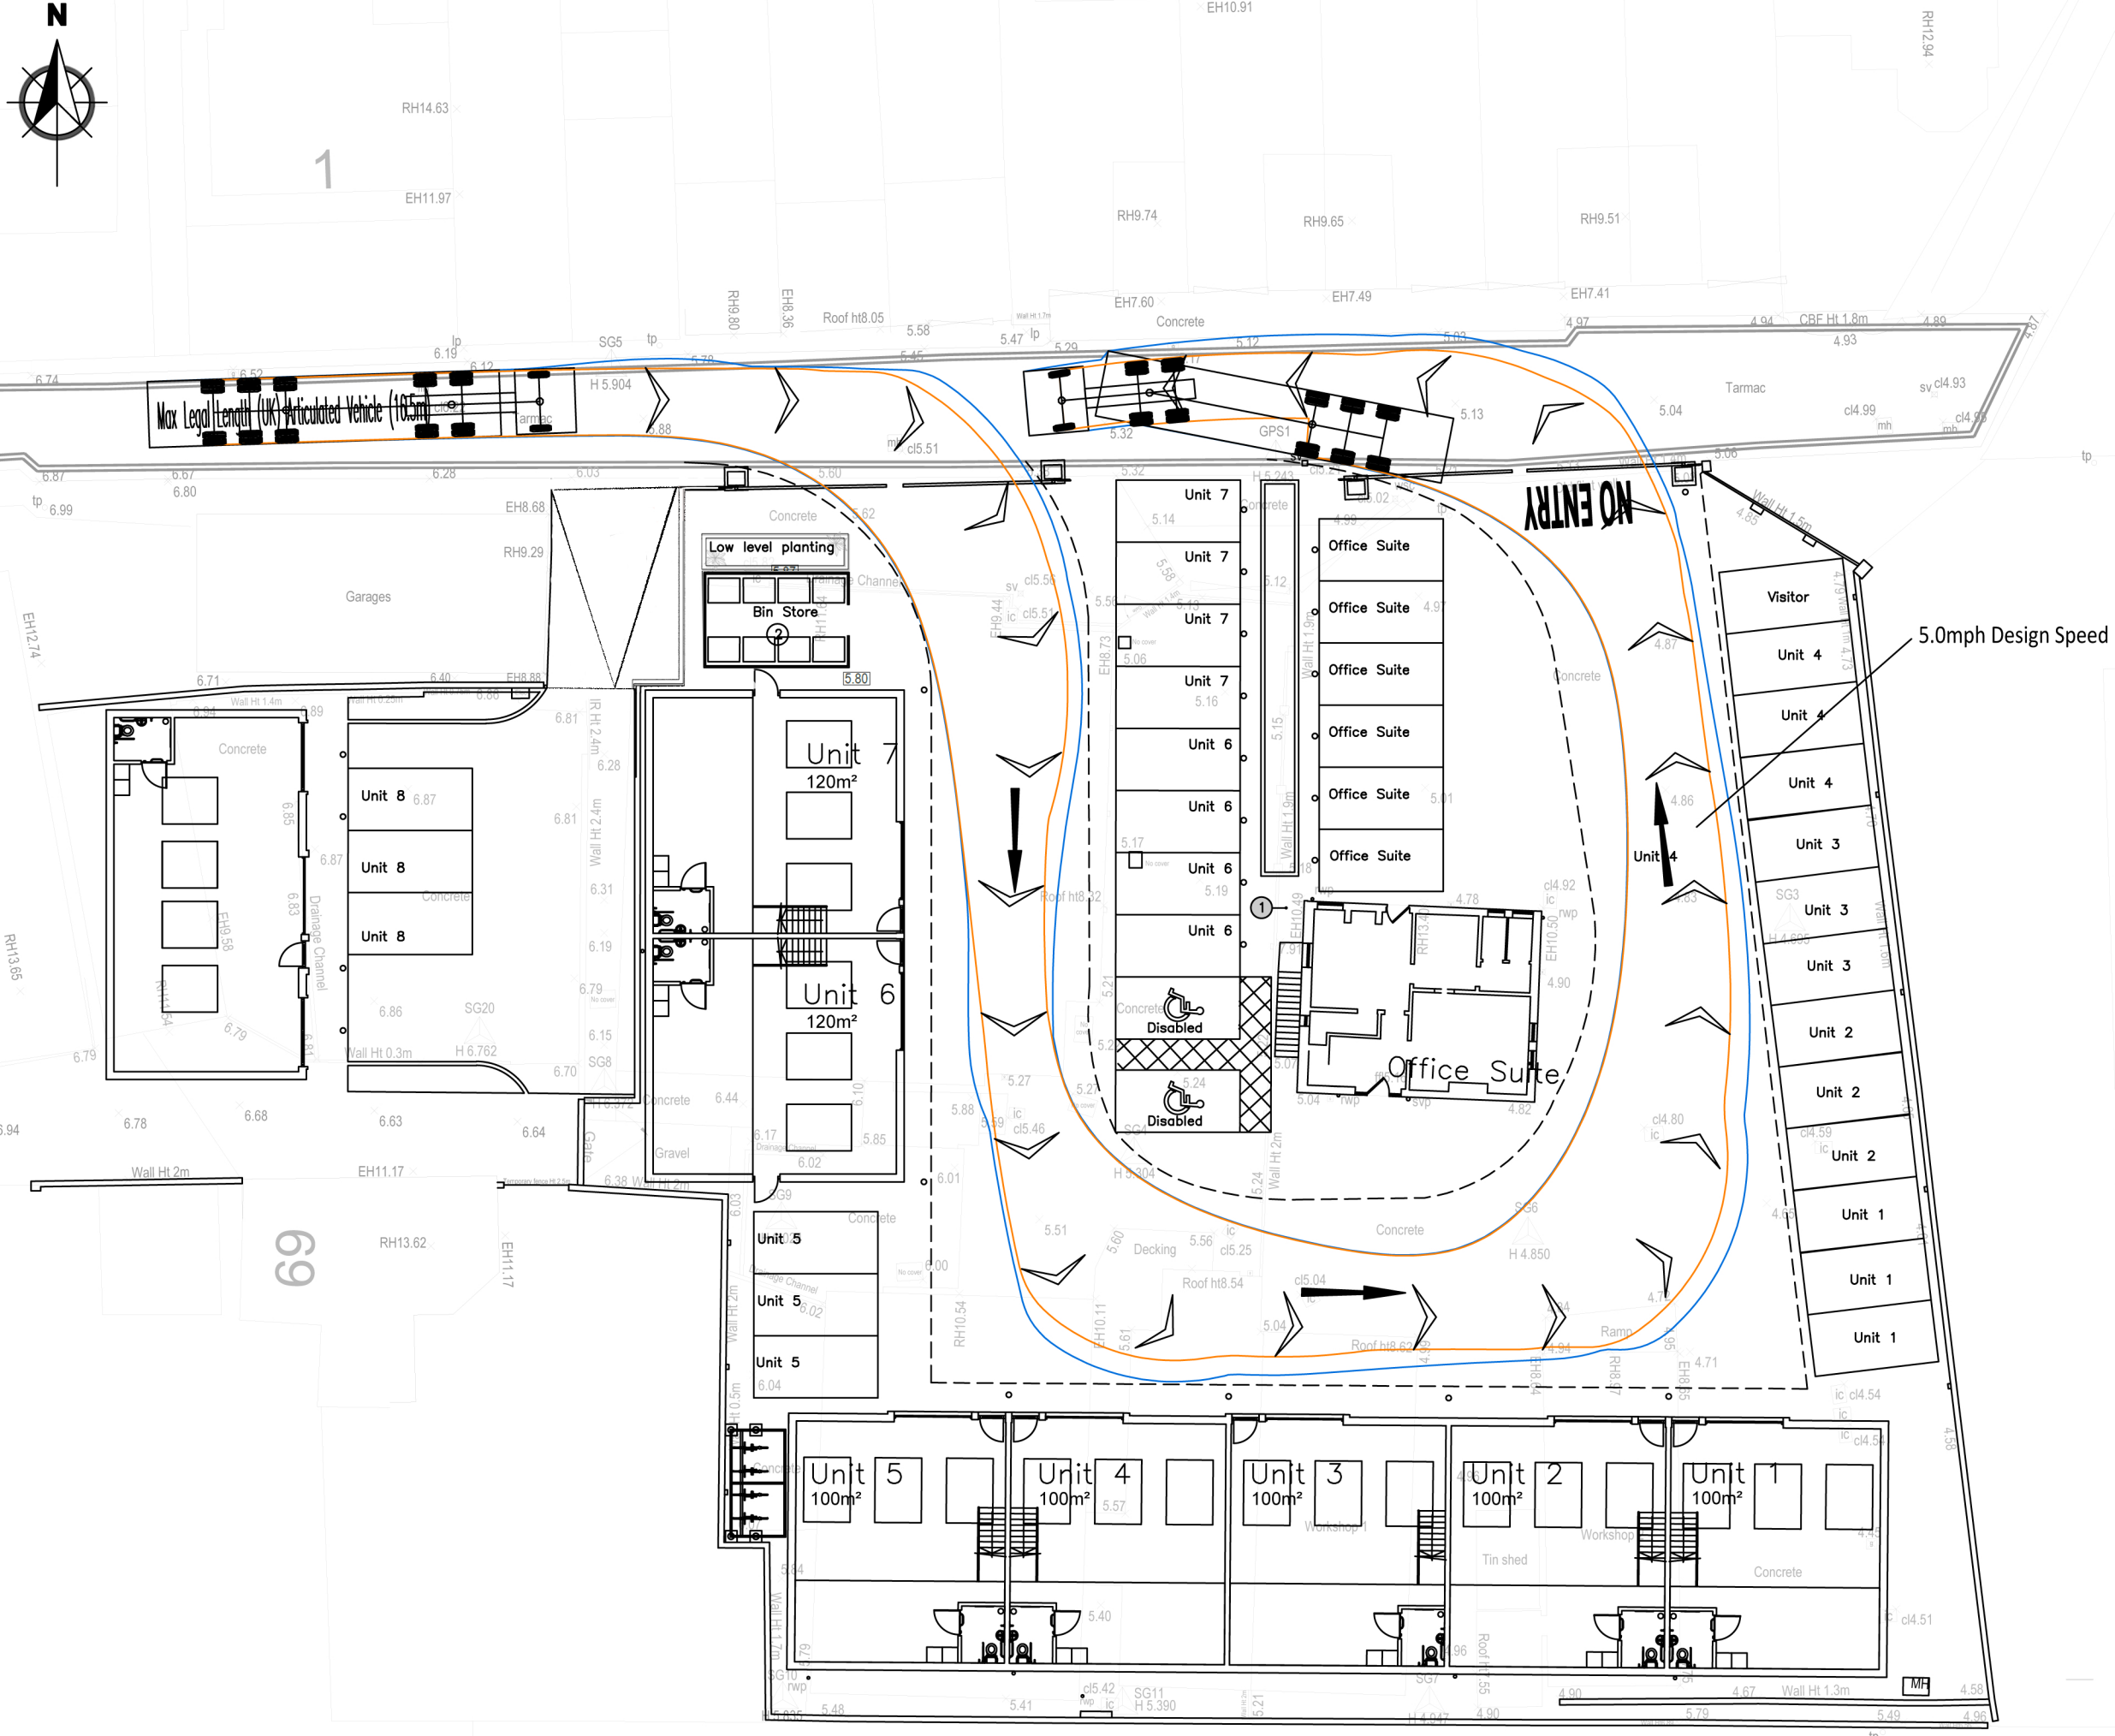

- NOTES**
1. This drawing is to be read in conjunction with all other Bright Plan drawings, and with all relevant Architect's and Engineer's drawings and specification. Any discrepancies found are to be reported immediately to the Engineer.
 2. Bright Plan accepts no responsibility for inaccuracies in data provided by third parties such as topographic surveys or Ordnance Survey mapping.
 3. Do not scale, work to figured dimensions only. All dimensions are in millimeters unless noted otherwise and all levels are in metres from the topographic survey datum.
 4. Any information given regarding existing underground services is given in good faith after consultation with the relevant authority, however accuracy is not certain.

- Legend-**
- Existing Road
 - Markings
 - Swept Path-
 - Wheel Track
 - Over Swing

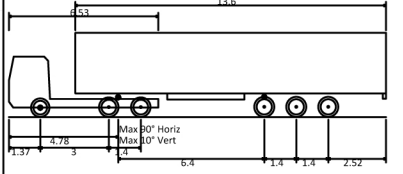

Max Legal Length (UK) Articulated Vehicle (16.5m)
Overall Length 16.500m
Overall Width 2.550m
Overall Body Height 3.681m
Min Body Ground Clearance 0.411m
Max Track Width 2.500m
Lock to lock time 6.00s
Kerb to kerb Turning Radius 6.530m

A	Revised Tracking	23/11/2022
-	Original Issue	17/05/2022
Rev.	Amendments	Date



BRIGHT PLAN
Transport Planning and Civil Engineering Consultants
2 West Barn, Norton Lane, Chichester, West Sussex PO20 3AF
Tel: 01243 210418 Email: enquiries@bpcivils.co.uk
www.bpcivils.co.uk

Drawing Status **Final**

Client
M&M Hall Family Pension Trust

Project
Seagull Lane, Emsworth

Drawing Title
Max Legal Length Articulated Vehicle Swept Path Analysis

Scale 1:250	Date Nov 22	Drawn By SMO	Checked By -
----------------	----------------	-----------------	-----------------

Drawing No. 2022-6442-005	Rev. A
-------------------------------------	------------------