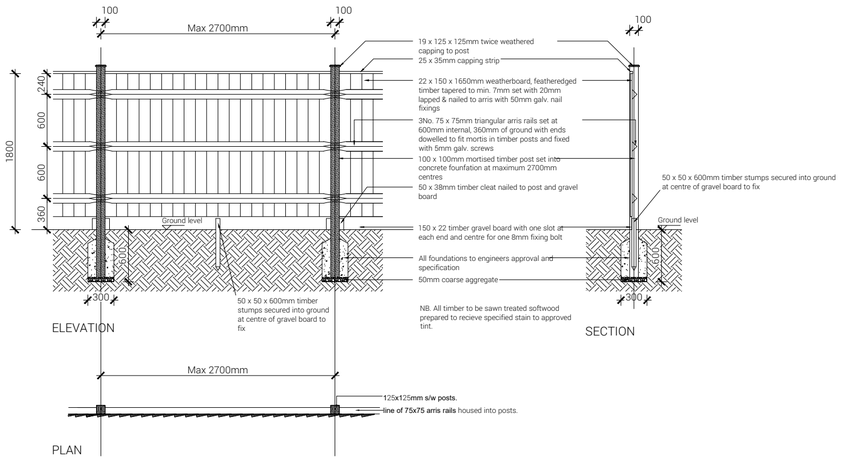

Typical Close Boarded Fence
- 1800mm high

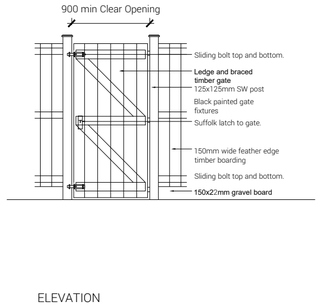

Typical Access Gate -
1800mm high

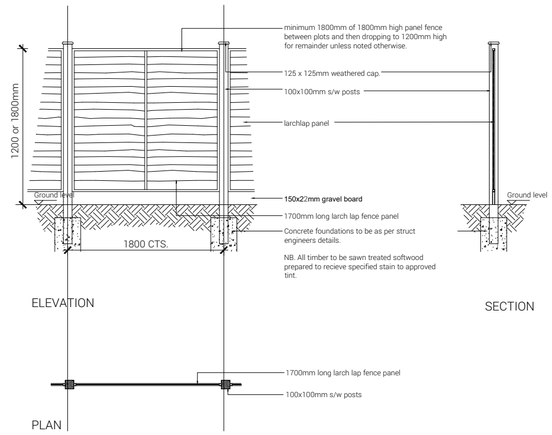

Typical Larch Lap Fence -
1200 or1800mm high

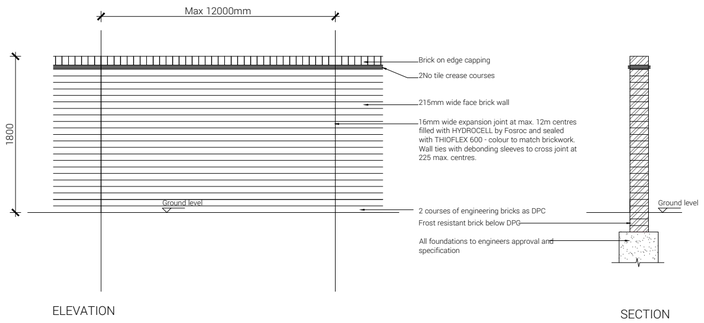

Typical Brick Wall within
development - 1800mm high

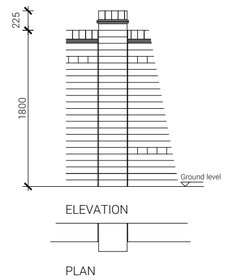

Typical Brick Pier -
2025mm high

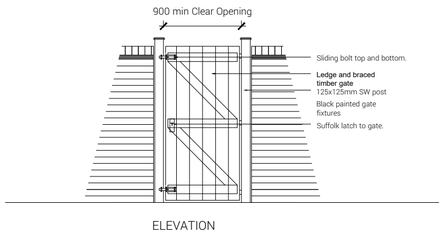

Typical Access Gate -
1800mm high

0 1 2 3 4 5m

Scale 1:50 at A2

FATHOM'S REACH
HAYLING ISLAND

TAYLOR WIMPEY SOUTHERN COUNTIES

+(44) 1962 589 030
designs@sdadesigngroup.com
Ground Floor Studio, Unit 2,
East Horton Business Park,
Knowle Lane, Fair Oak,
Hampshire, SO50 7HN

SDA DESIGN GROUP

DRAWING TITLE	SCALE	SHEET SIZE	DRAWN	CHKD	DATE
WALL AND FENCE DETAILS	1:50	A2	ML		25/11/2021

DETAIL PLANNING

19-1105-051-1ST

THIS DRAWING IS THE COPYRIGHT OF SDA DESIGN GROUP AND MAY NOT BE COPIED, ALTERED OR REPRODUCED IN ANY FORM, OR PASSED TO A THIRD PARTY WITHOUT THE WRITTEN CONSENT. DIMENSIONS SHOULD BE CHECKED AND VERIFIED ON SITE AND ANY DISCREPANCIES SHOULD BE REPORTED TO THE ARCHITECT. DO NOT SCALE FROM THIS DRAWING, EXCEPT FOR PLANNING PURPOSES. USE FIGURED DIMENSIONS ONLY. IF IN DOUBT ASK FOR CONFIRMATION.

0 0.5 1 1.5 2 2.5 3 3.5 4 4.5
1:50 @A2

WWW.SDADESIGNGROUP.COM