





Proposed Front Elevation - 1:200

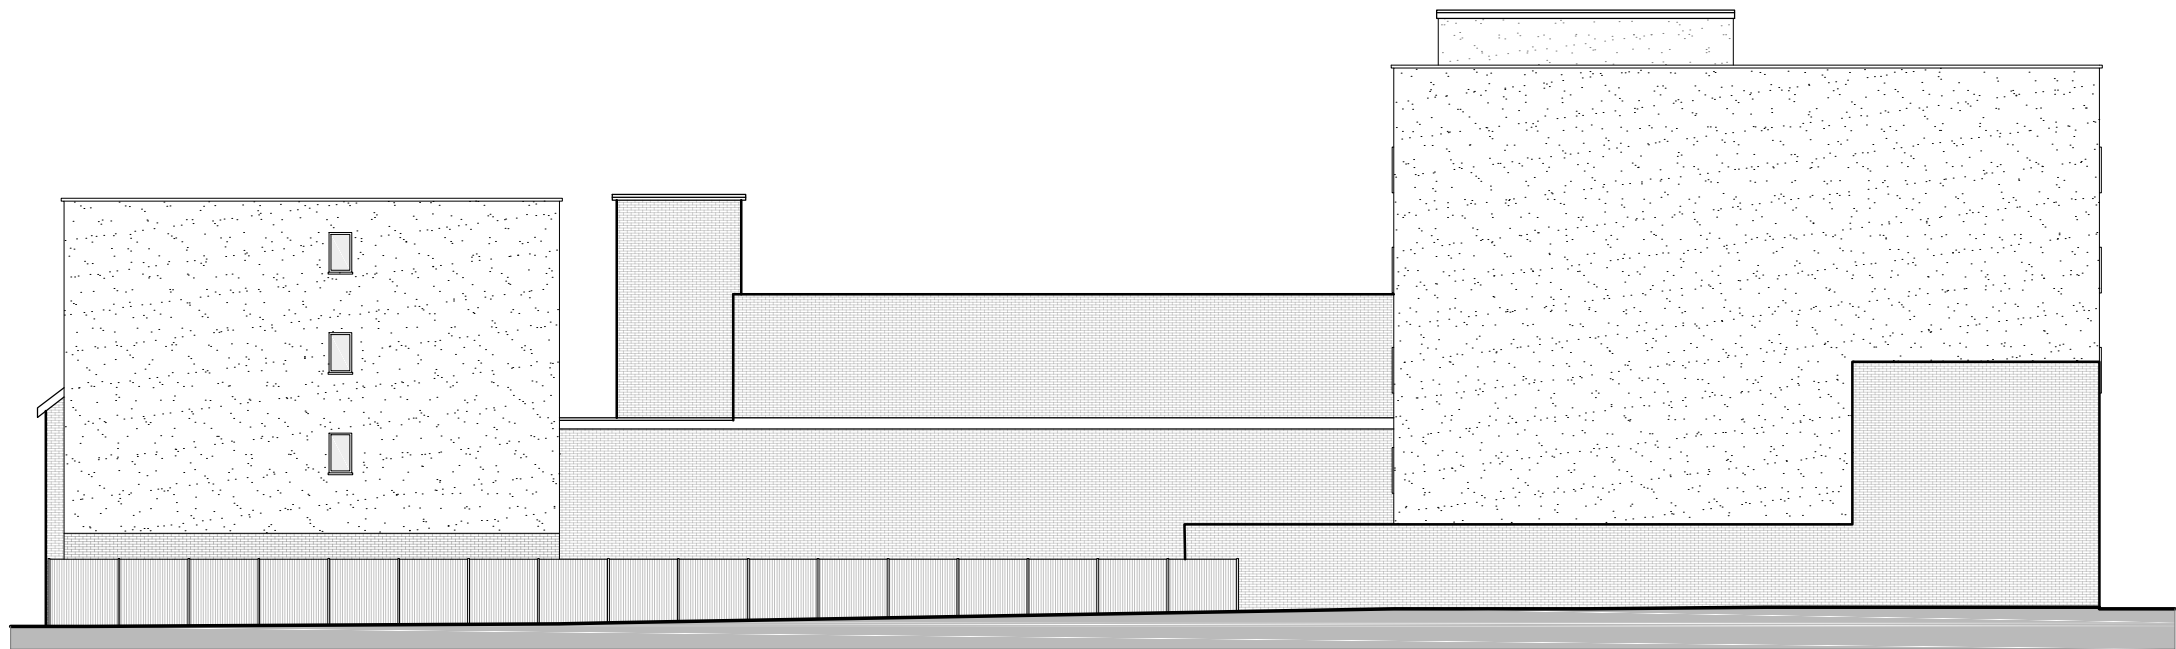

Proposed Rear Elevation - 1:200




Proposed West Side Elevation - 1:200

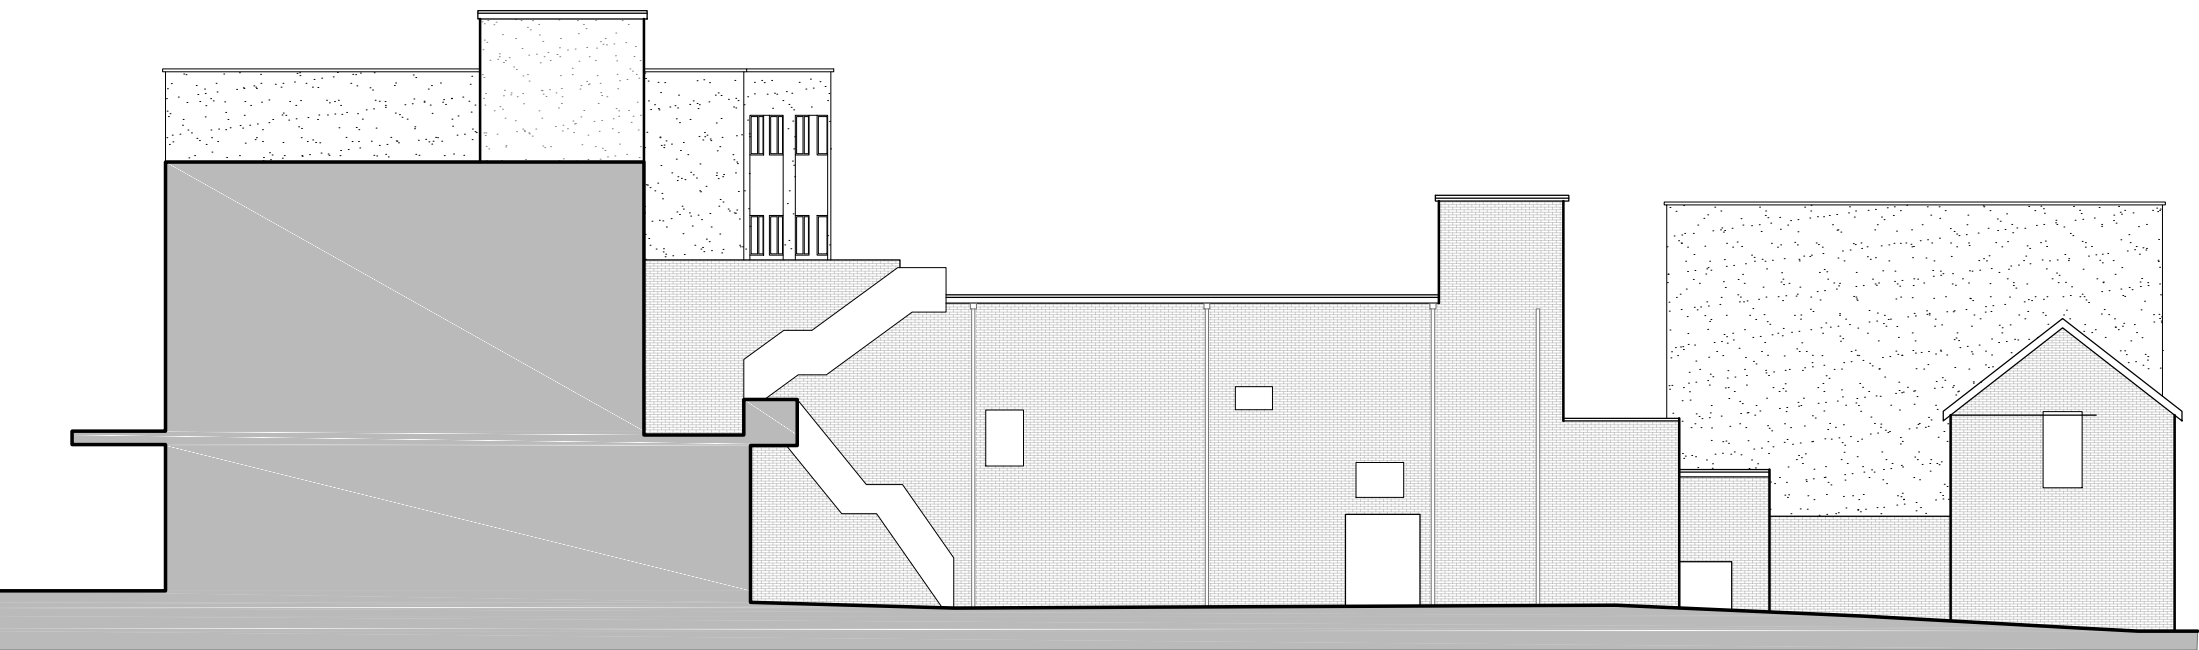


Proposed East Side Elevation - 1:200

0m 2m 4m 6m 8m 10m 12m 14m 16m 18m 20m

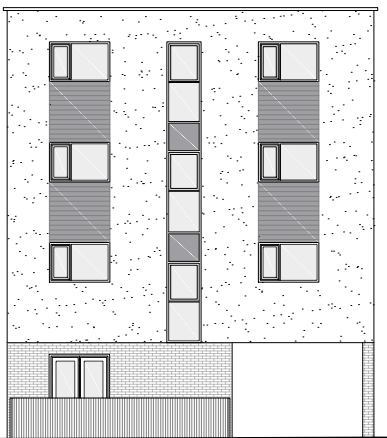

Proposed Rear Elevation of
Rear Building- 1:200

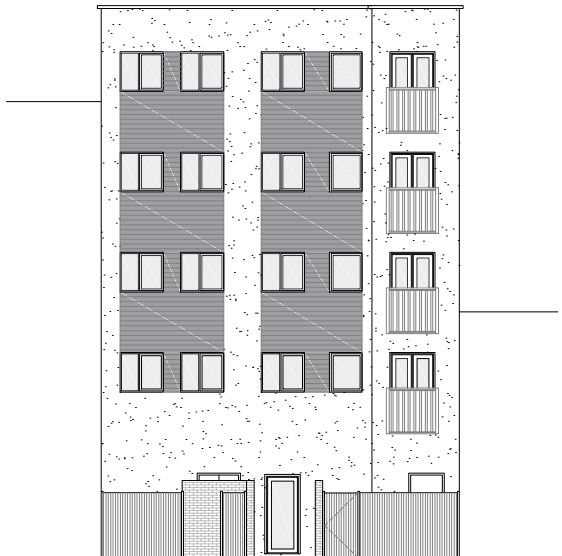

Proposed Rear Elevation of
Front Building- 1:200

Rev	Revision	By	Date

KNIGHT
ADRCHITECTURAL
DESIGN

K.A.D. Ltd.
First Floor Unit 7
The Quarterdeck
Port Solent
PO6 4TP
T: 01489 660194
E: admin@k-a-d.co.uk
W: www.k-a-d.co.uk

Client

PINK ROCK LTD

Project

81C LONDON ROAD
WATERLOOVILLE
PO7 7EL

Drawing

PROPOSED ELEVATIONS

Scale	Date
1:200@A2	OCT 2022

Project no.	Sequential	Bldg/Floor	Detail	Rev
KAD	09	A	PP	A