

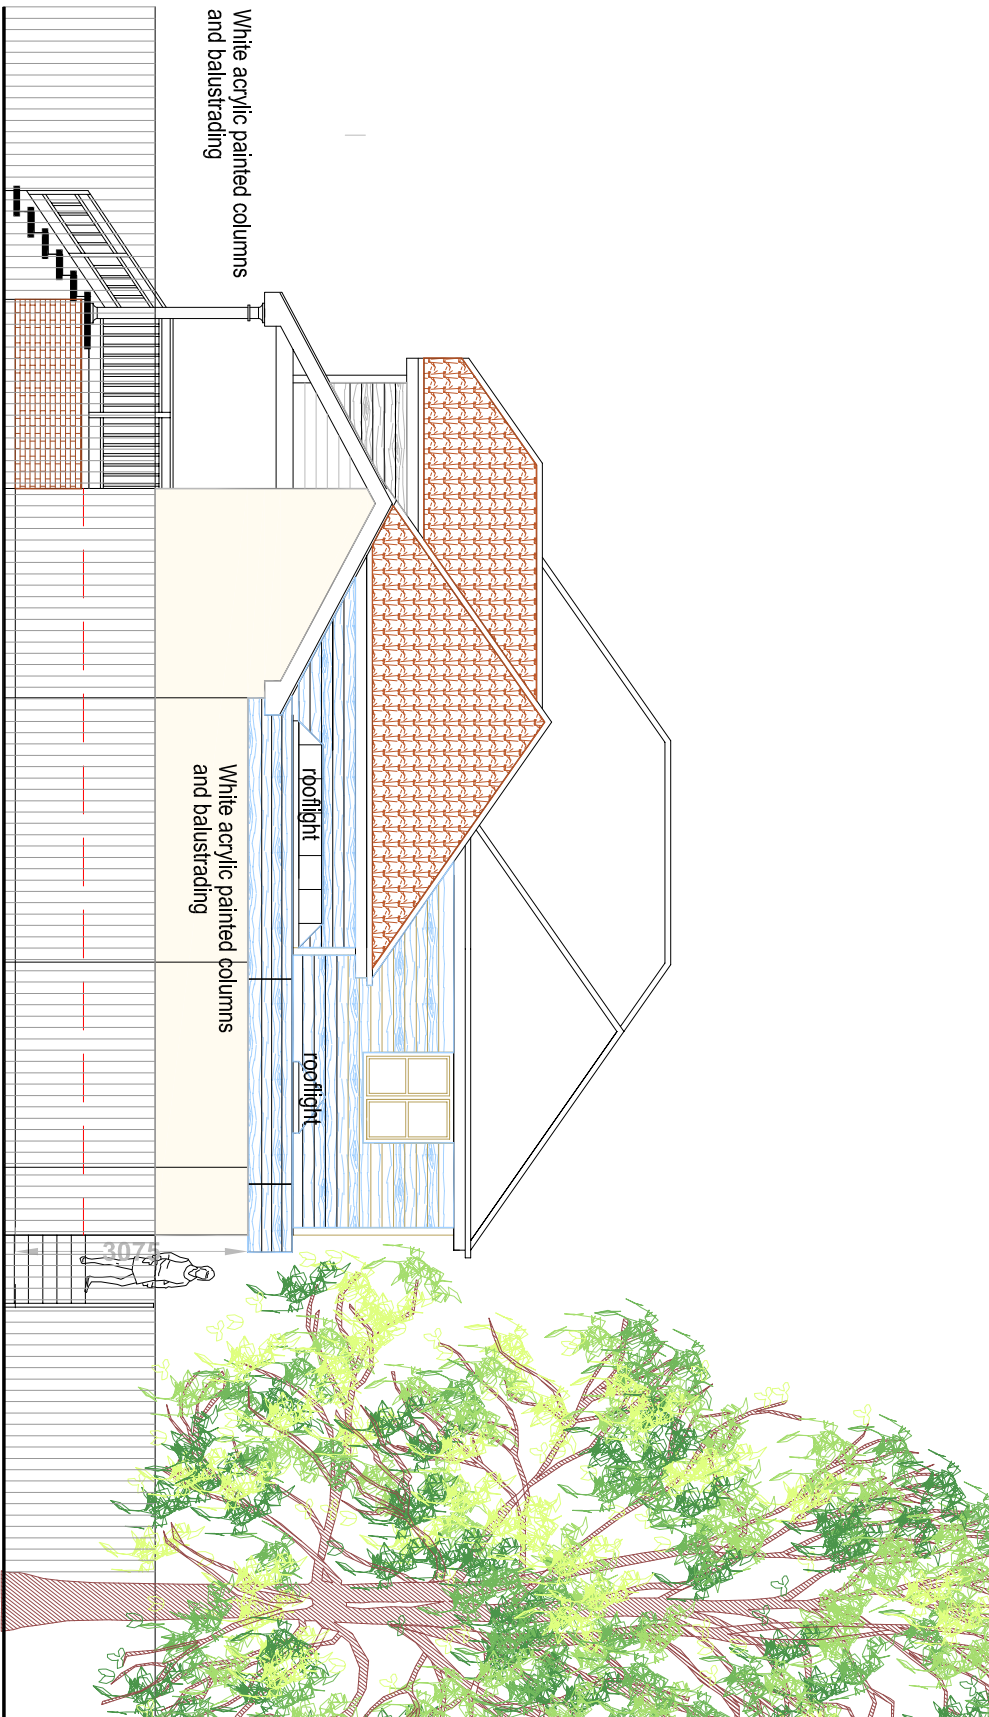
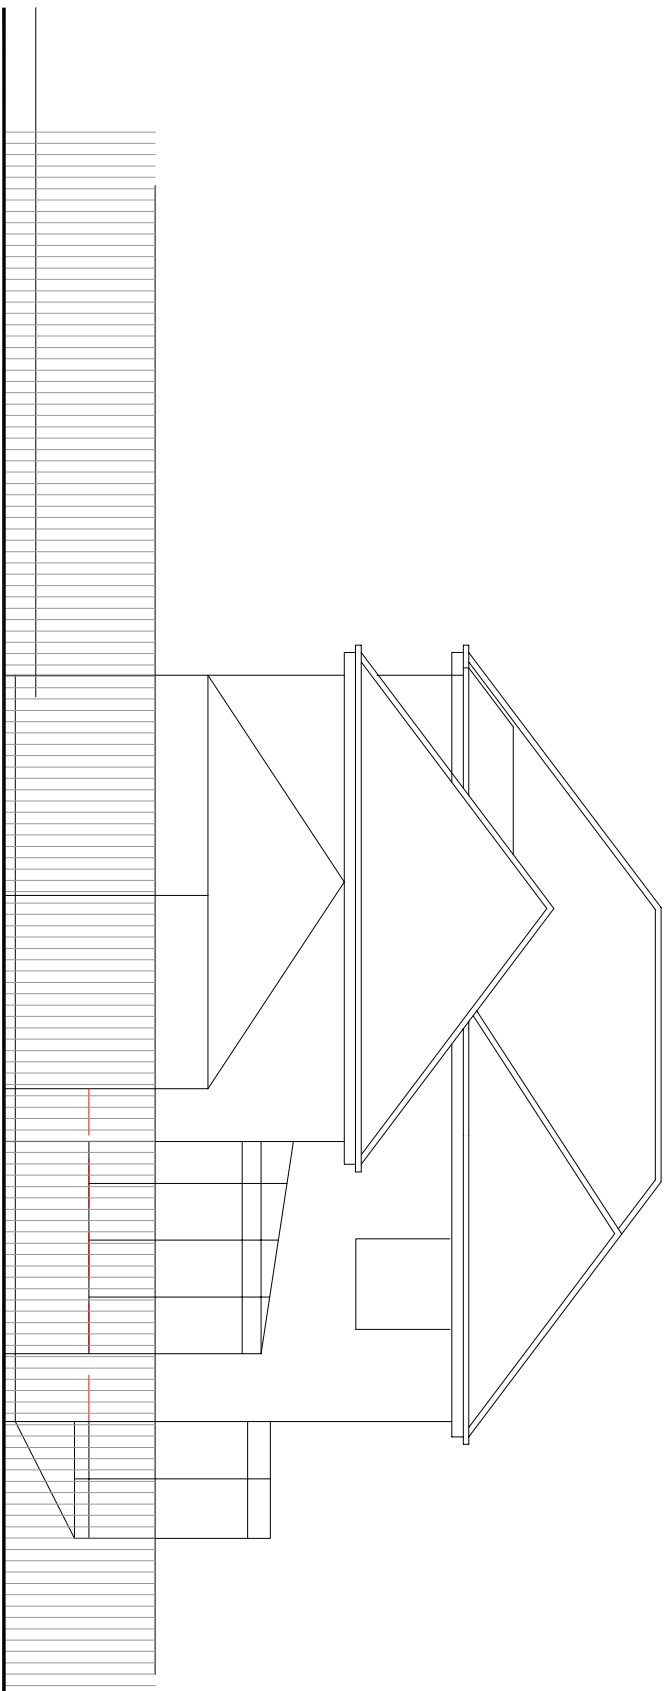


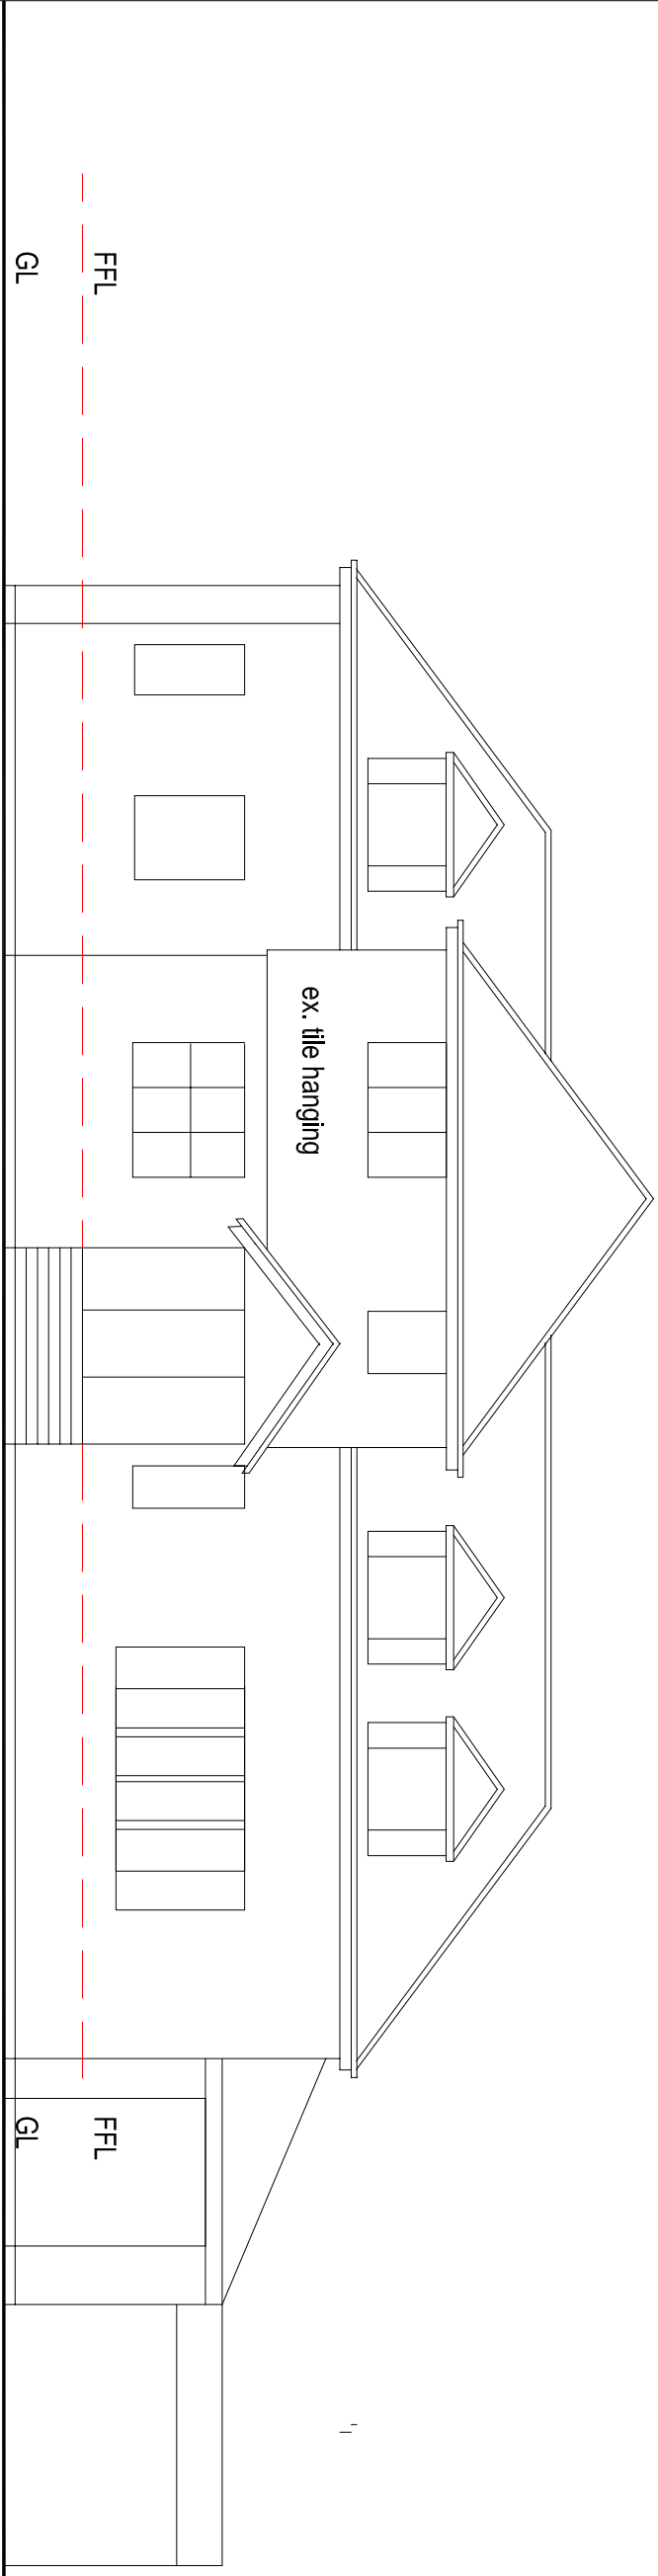




Existing Front Elevation South

Existing East Elevation

Proposed East Elevation

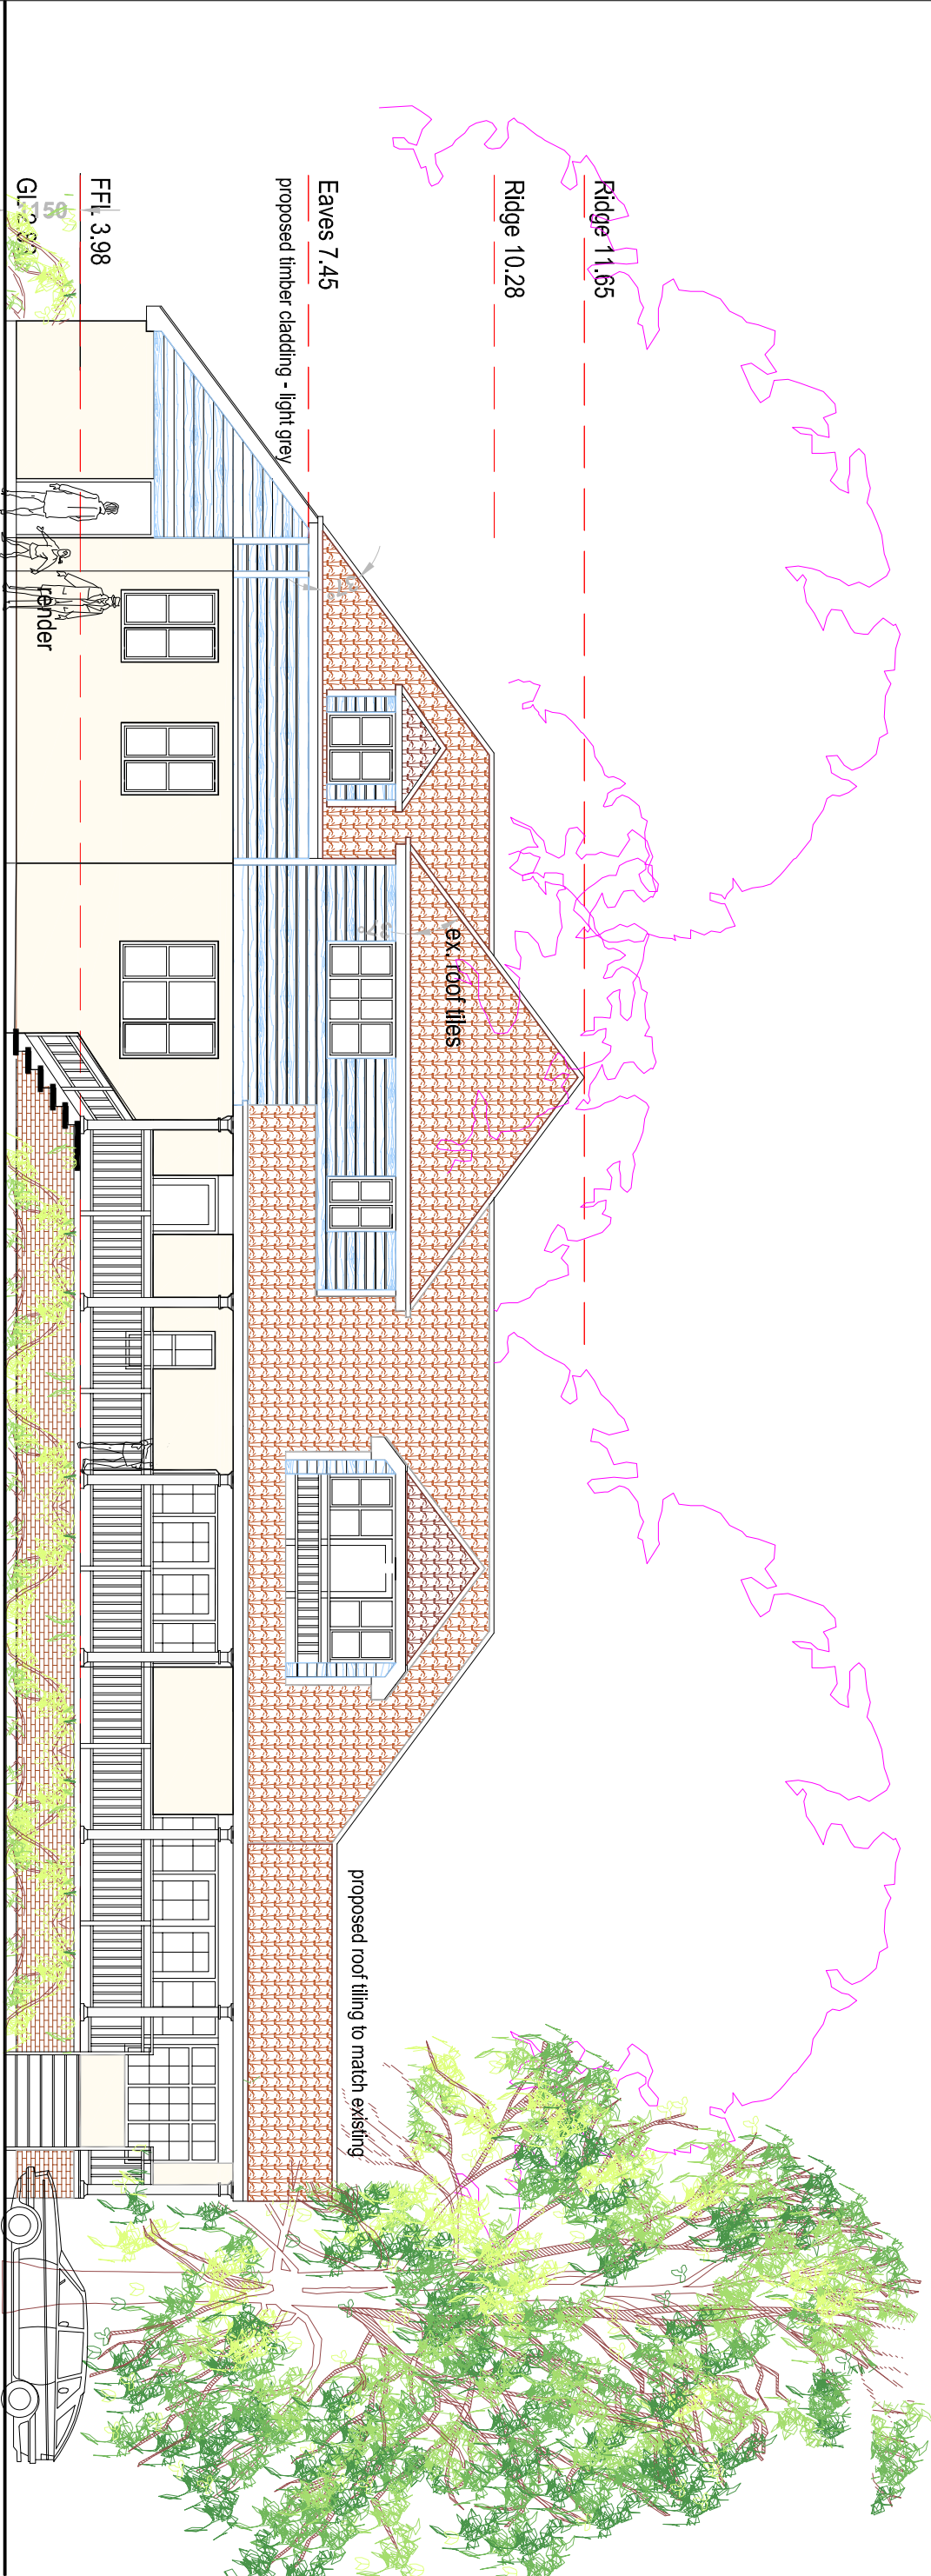



Proposed Front Elevation South

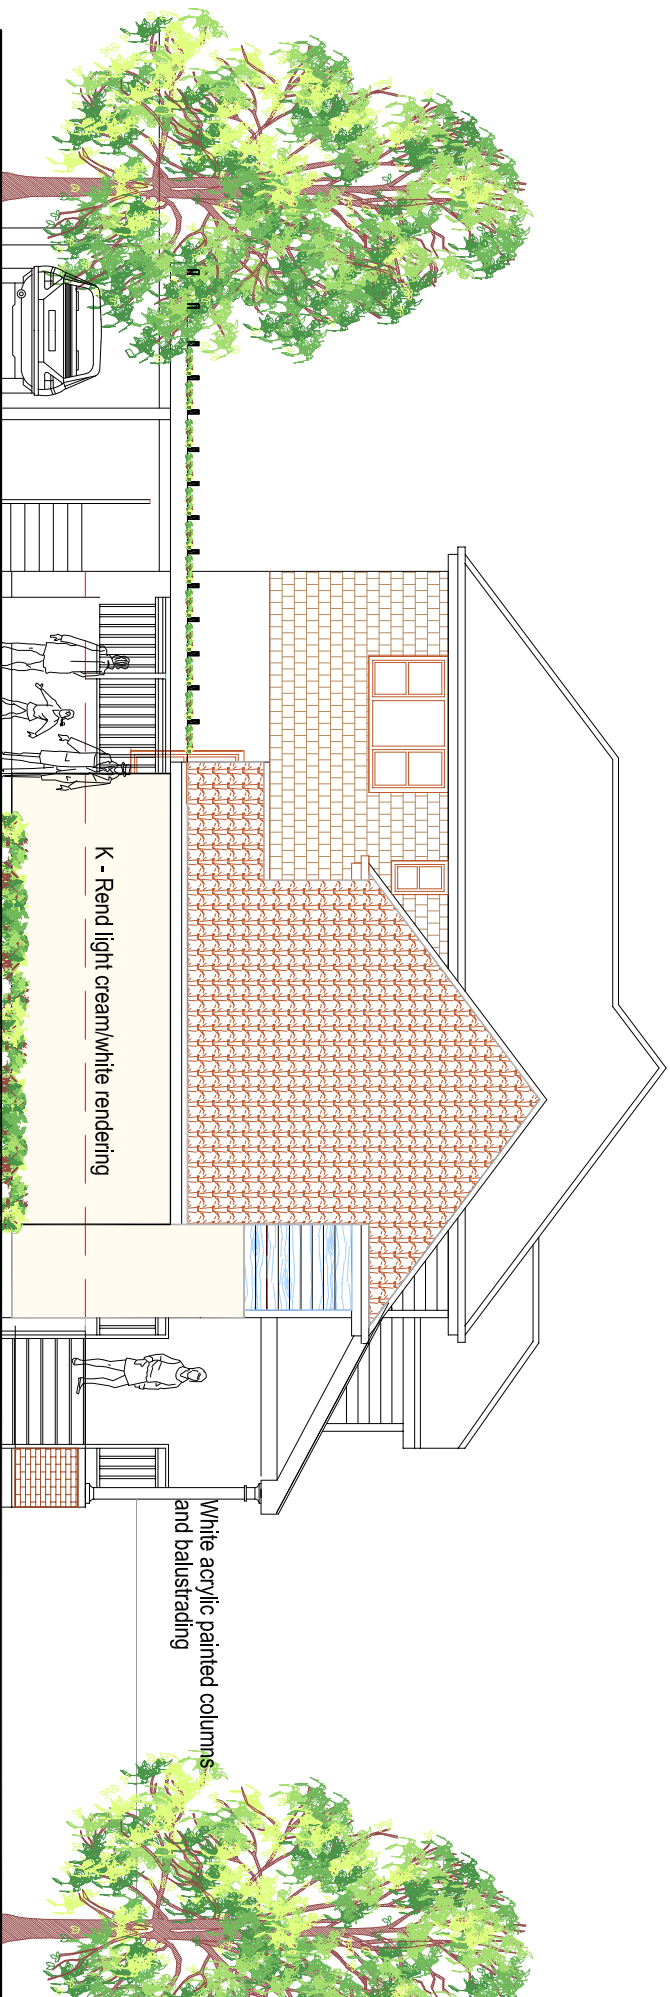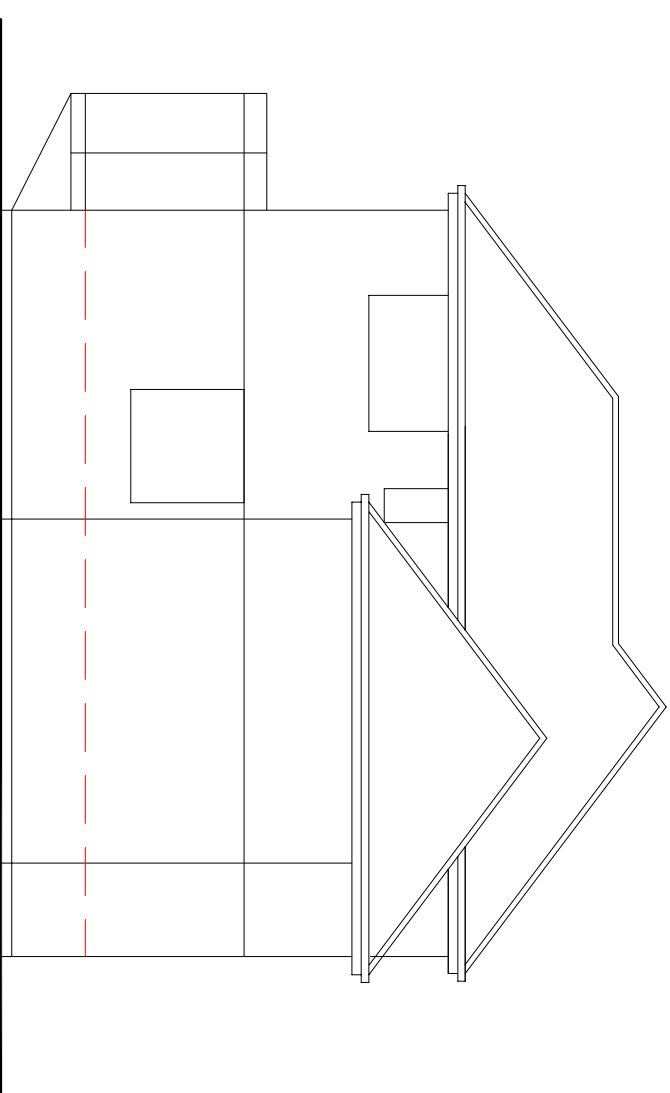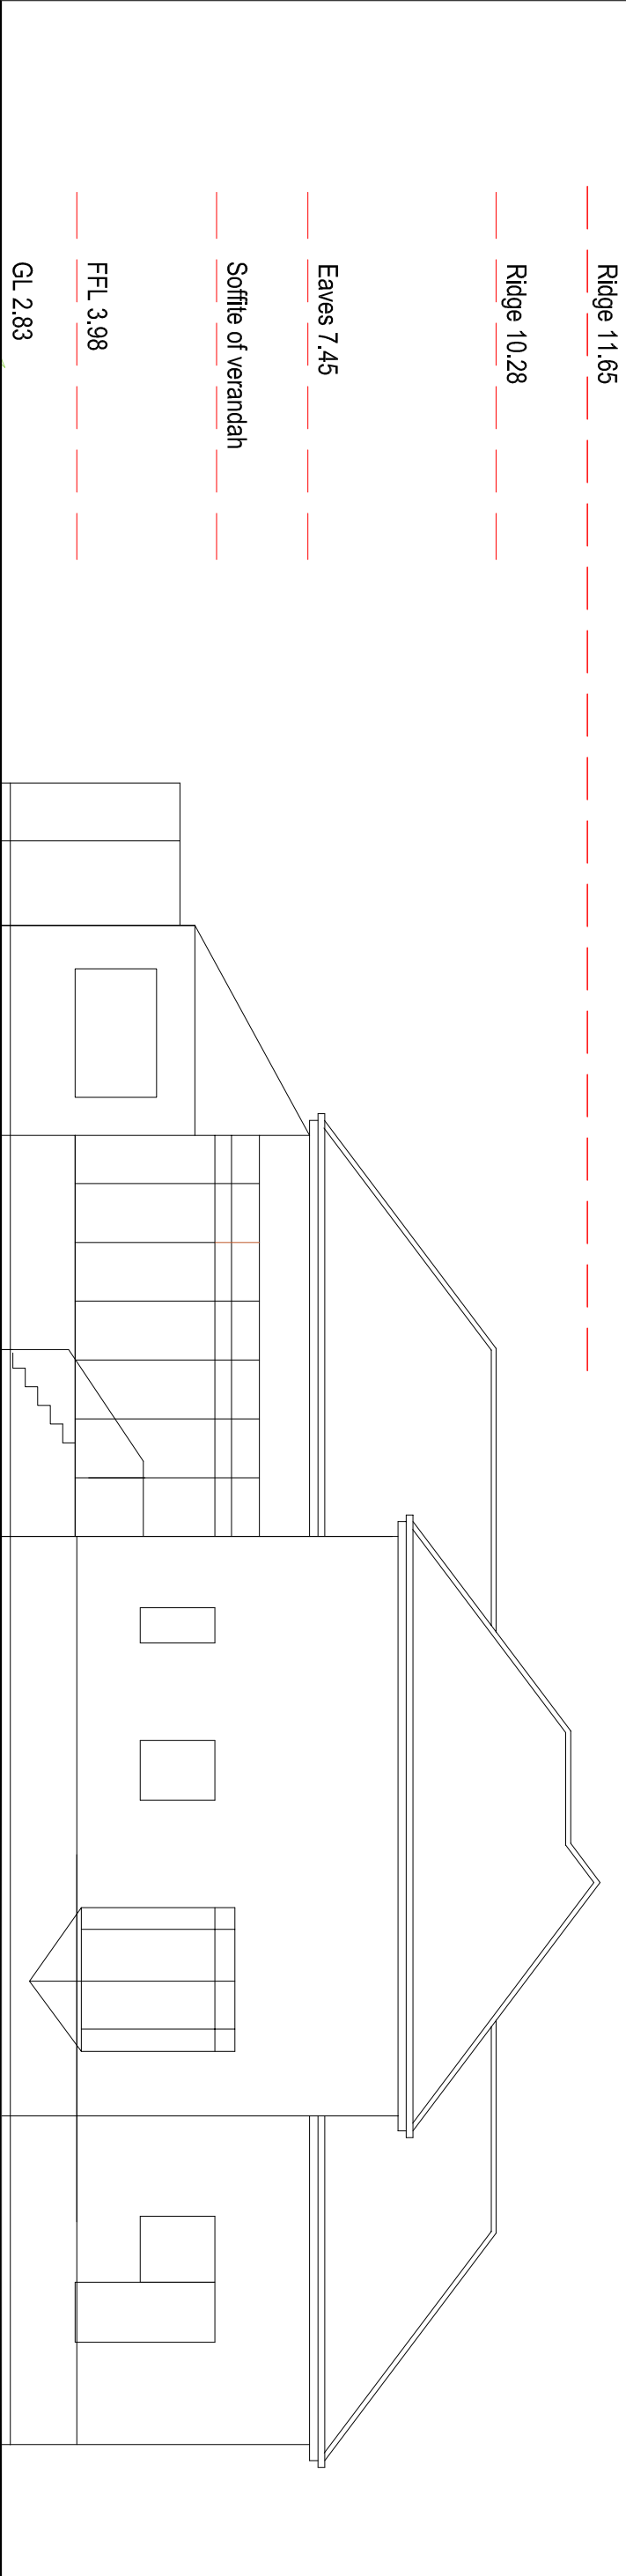

Existing North Elevation

Existing West Elevation

Proposed West Elevation

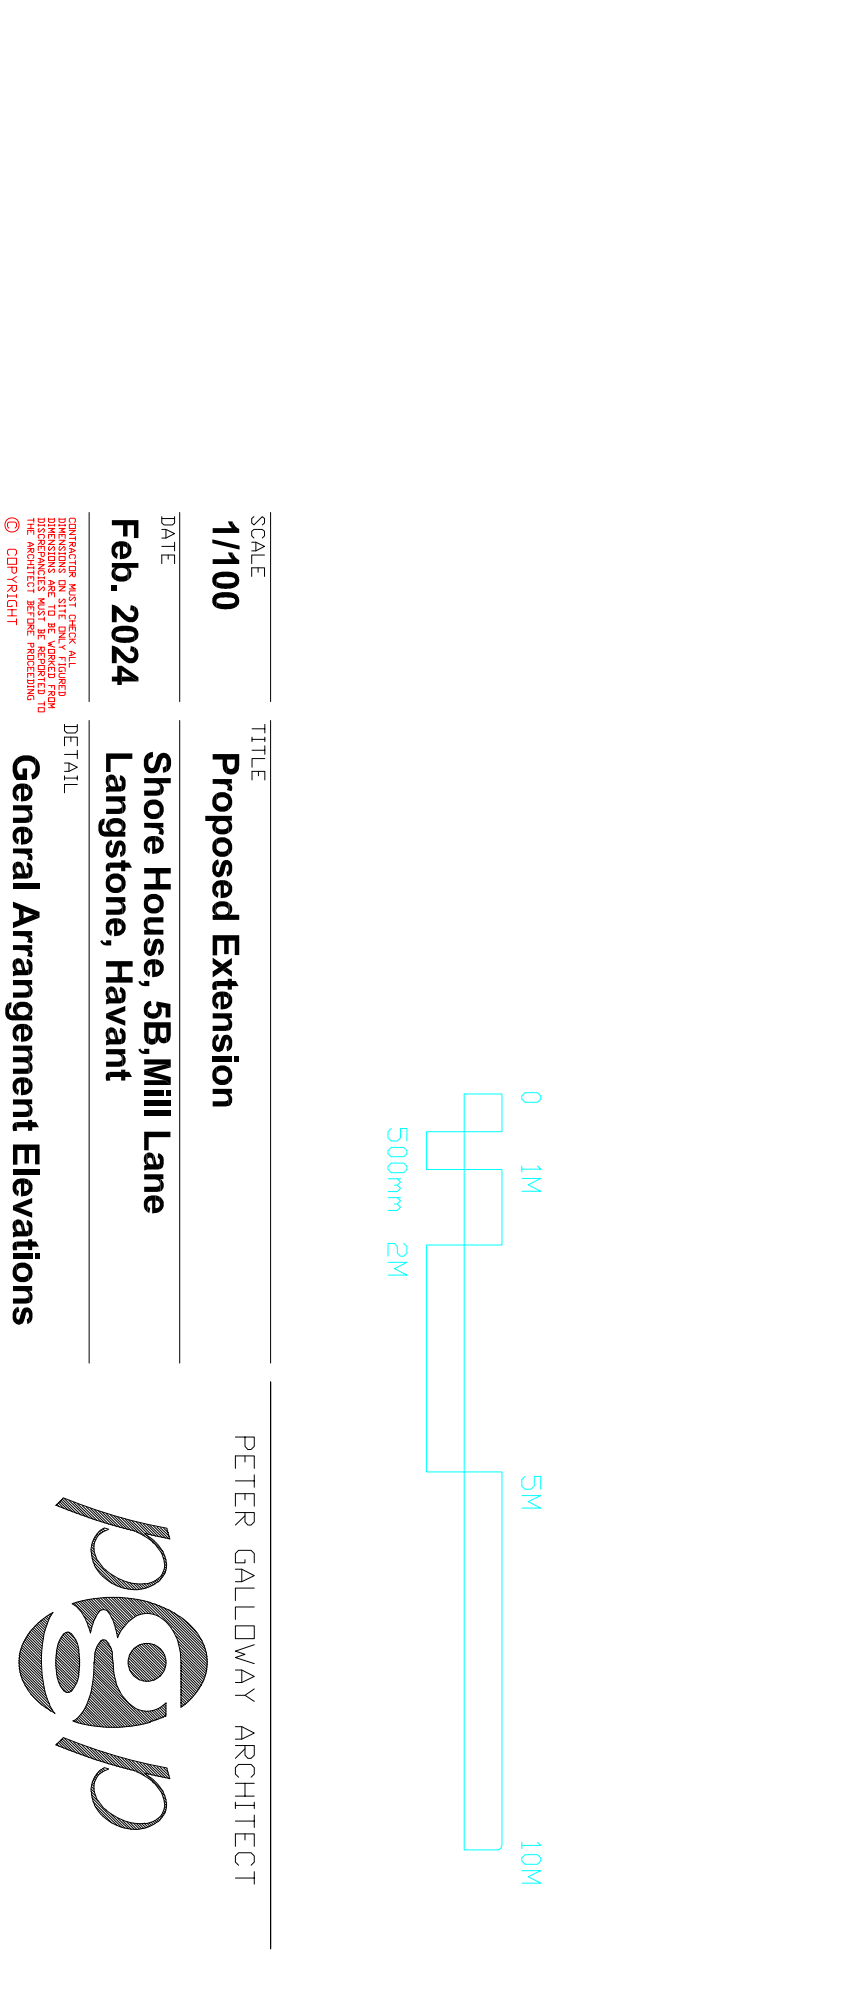 

Proposed North Elevation