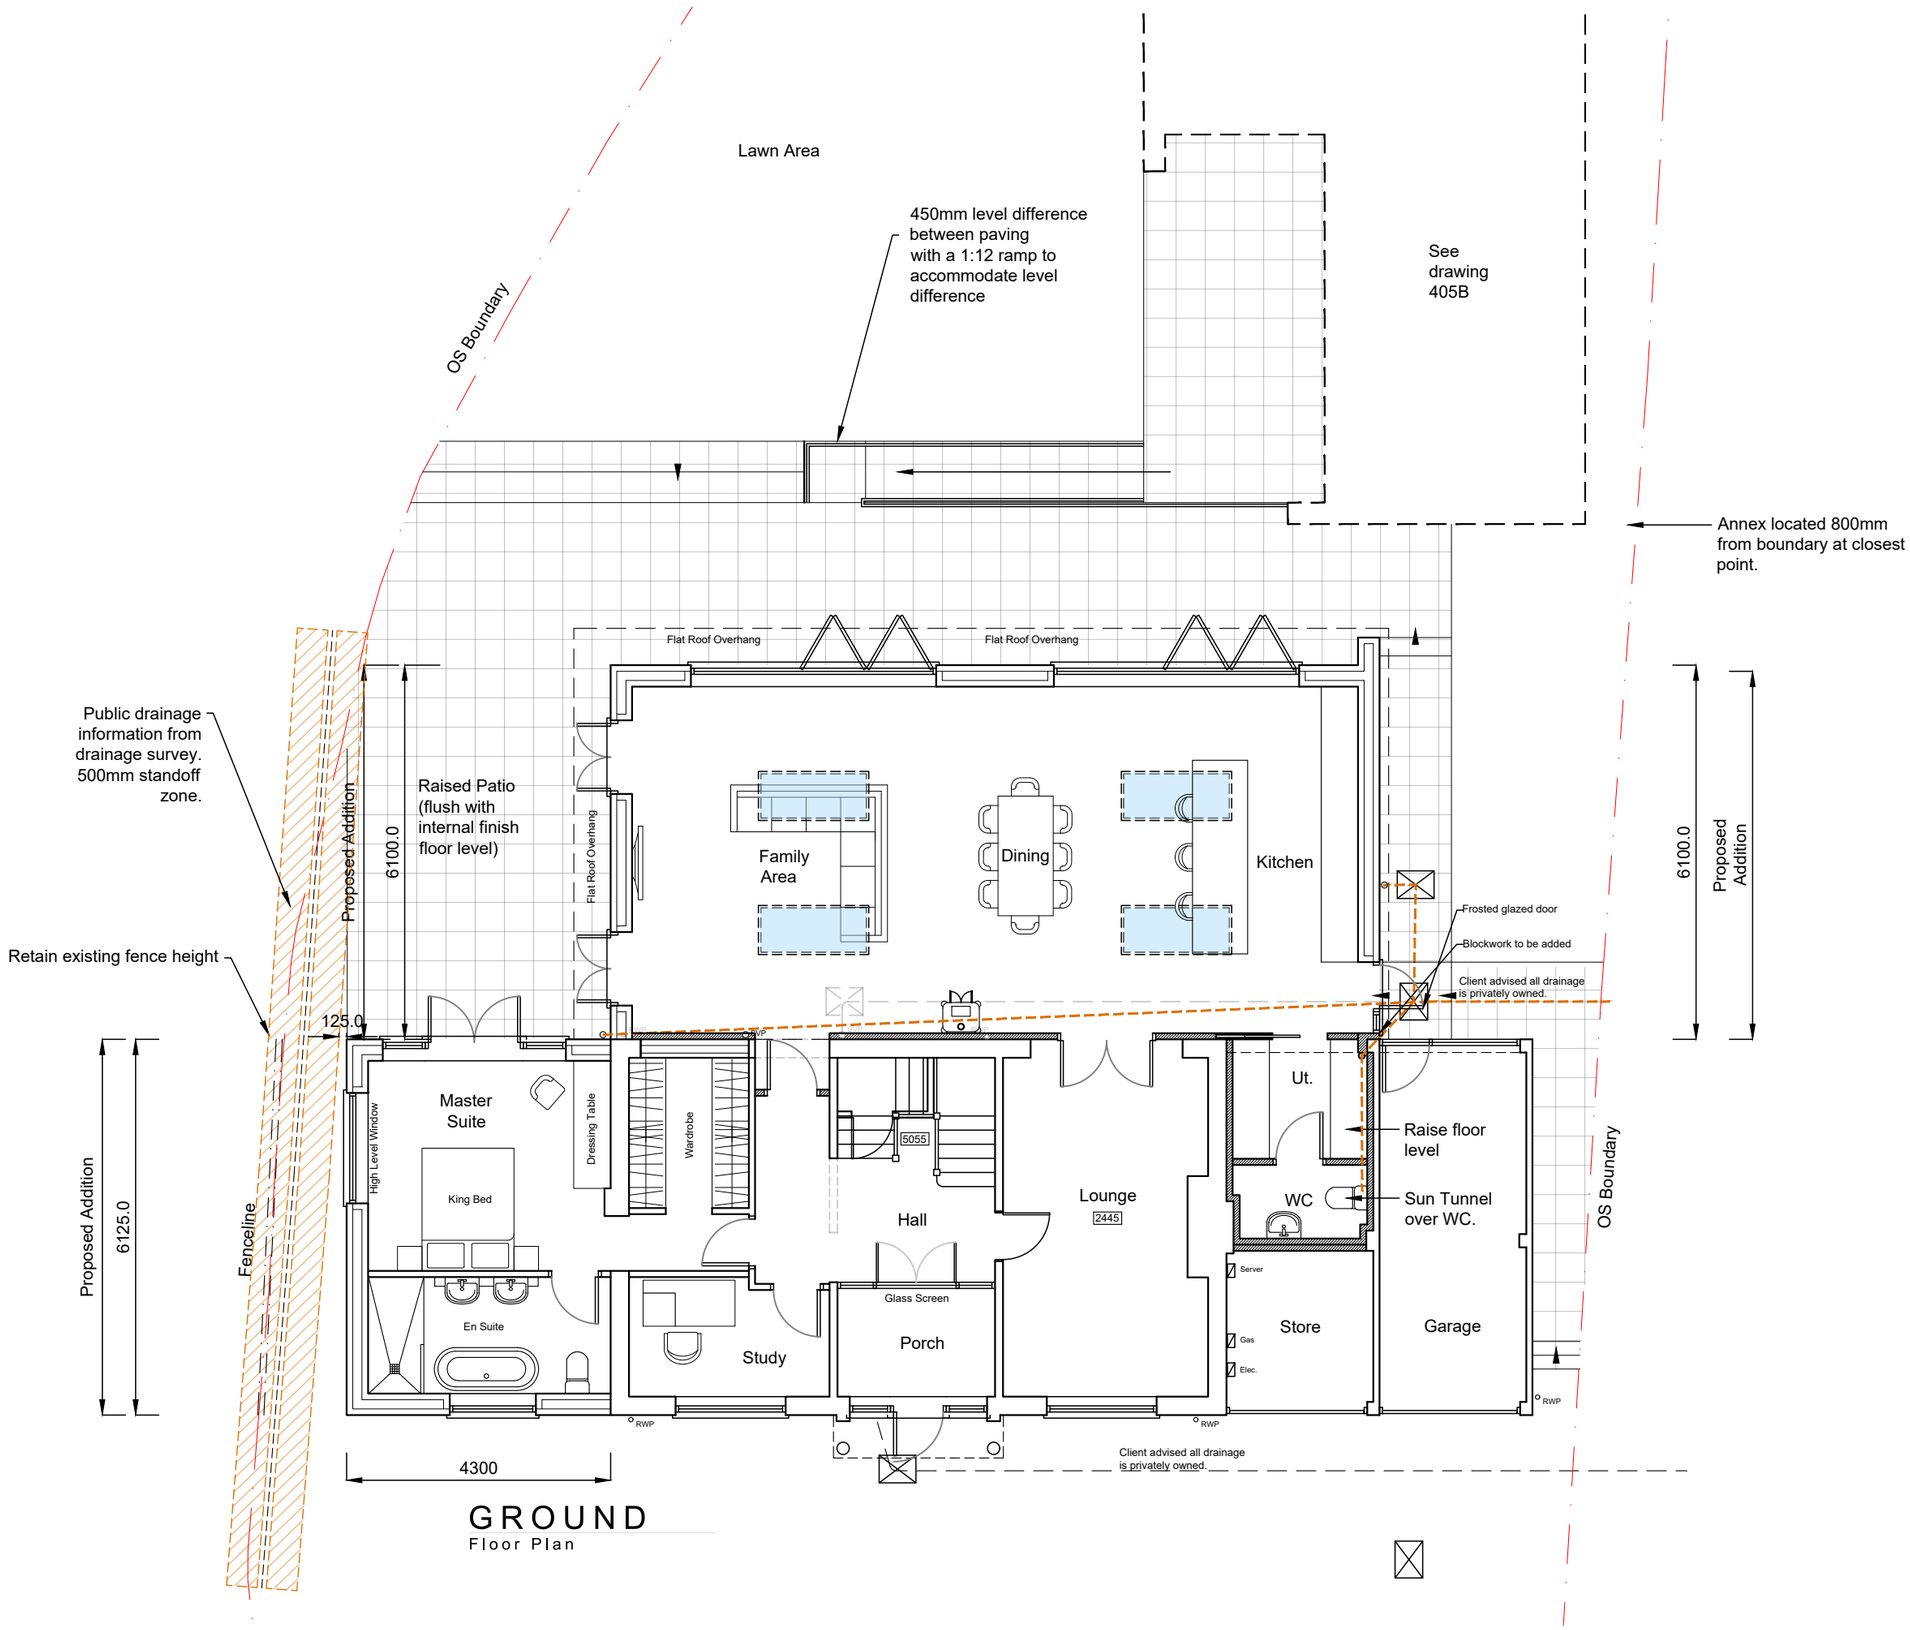


NOTES

- The details shown are for design intent purposes only and are subject to further design development with suppliers and sub-contractors.
- Proposals subject to consultation and approval from Local Authority Planning Department and Building Control (or an Approved Inspector).
- All setting out dimensions should be checked on site prior to construction and any discrepancies and/or omissions should be reported to the Architect immediately.
- Do not scale from drawings, any dimensions shown are indicative only and are subject to verification on site.
- This drawing is to be read in conjunction with all other plans, structural calculations and specifications.

CAAD
Critchley Architecture And Design Ltd.
Contact: 02392 474 919 | info@caad.online
The Old Bakery, 34 North Street, Havant, PO9 1PT

Revisions

D. Extension Revisions/19.06.24/SAR
E. Client Revisions/24.06.2024/TGA
F. Client Revisions/26.06.2024/TGA
G. Drainage/27.06.2024/TGA
H. Steps/28.06.24/SAR
i) Fence Amend/17.07.24/SAR

Project Address

88 Ferndale
Waterlooville
PO7 7PG

PROPOSED PLAN

Scale	A3 1:100
Drawn By	TGA/SAR
Date	12.04.2024

Project No.	Sheet No.	Rev.
24021	401	i