


This drawing is not to be used for land transfer purposes
All dimensions must be checked on site
All setting out to be checked on site
All levels must be checked on site and their datum confirmed
This drawing must be read in conjunction with the relevant specification clauses

©Denning Male Polisano

DRAWING NOTES

©denningmalepolisano.com
T- refers to Tender Drawing
C- refers to Construction Drawing

REVISION	DATE	BY
P1 PRELIMINARY ISSUE	17/07/24	SL

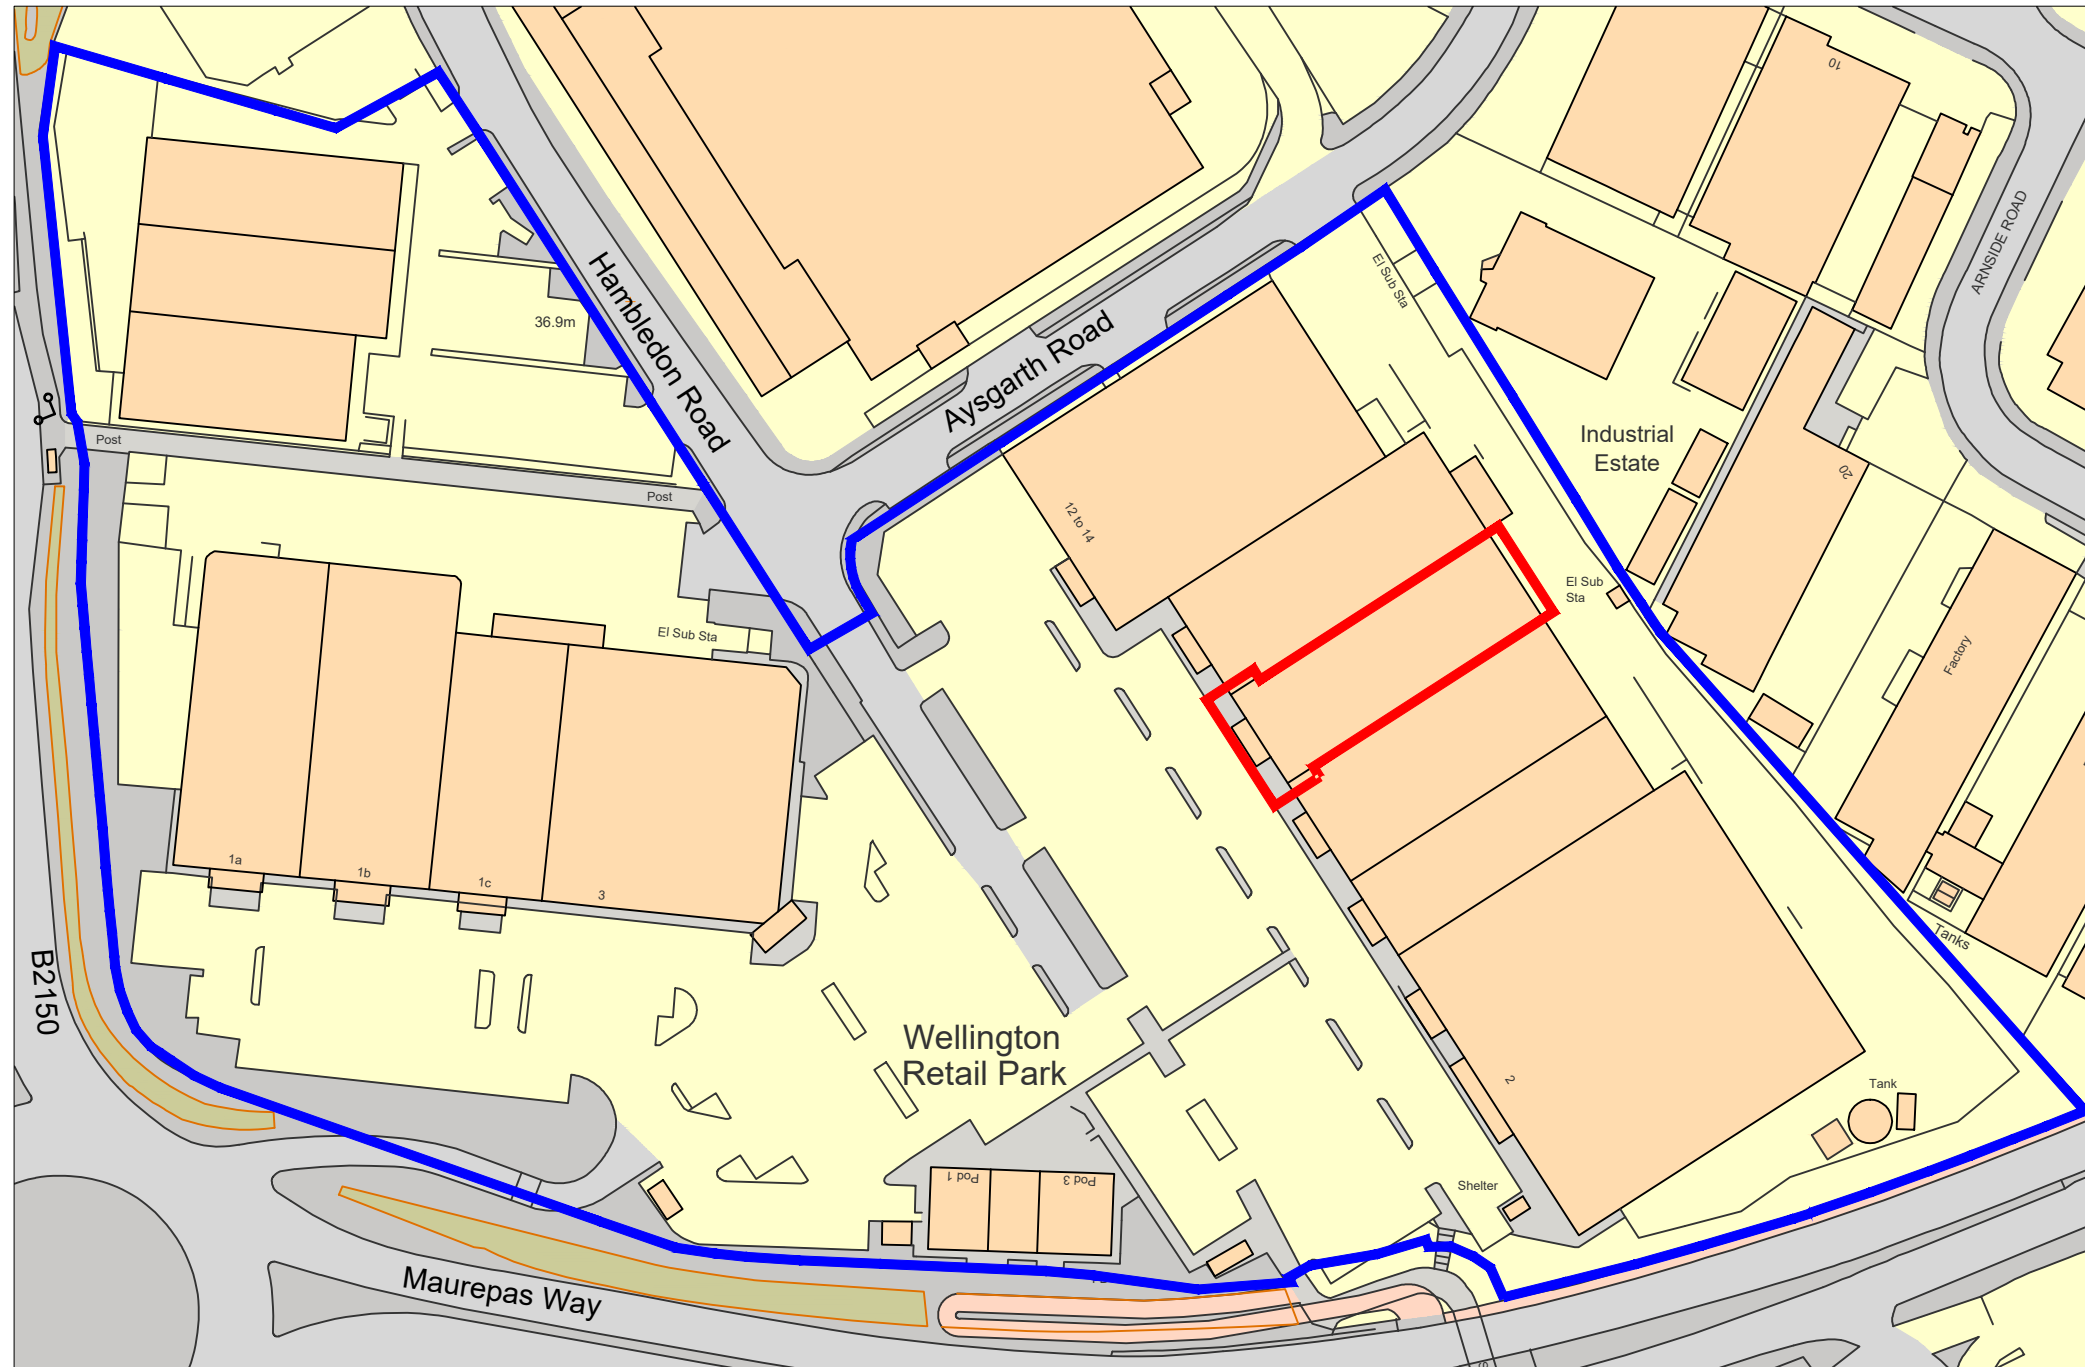

Ordnance Survey, © Crown Copyright 2024. All rights reserved. Licence number 0100031673

Location Plan
Scale 1:1250

PLANNING

CLIENT
Corona Vulcan Wellington Limited

PROJECT TITLE
Unit 8
Wellington Retail Park
Waterlooville PO7 7FG

DRAWING TITLE
Location Plan

DATE
July 2024

SCALE
1:1250@A1 384-PL000.P1

Denning Male Polisano Limited

Chartered Architects
Campbell House
294 High Street
Aldershot
Hampshire GU12 4LT

T +44 (0) 1252 318448
F +44 (0) 1252 318446
E studio@dmn-architects.co.uk