


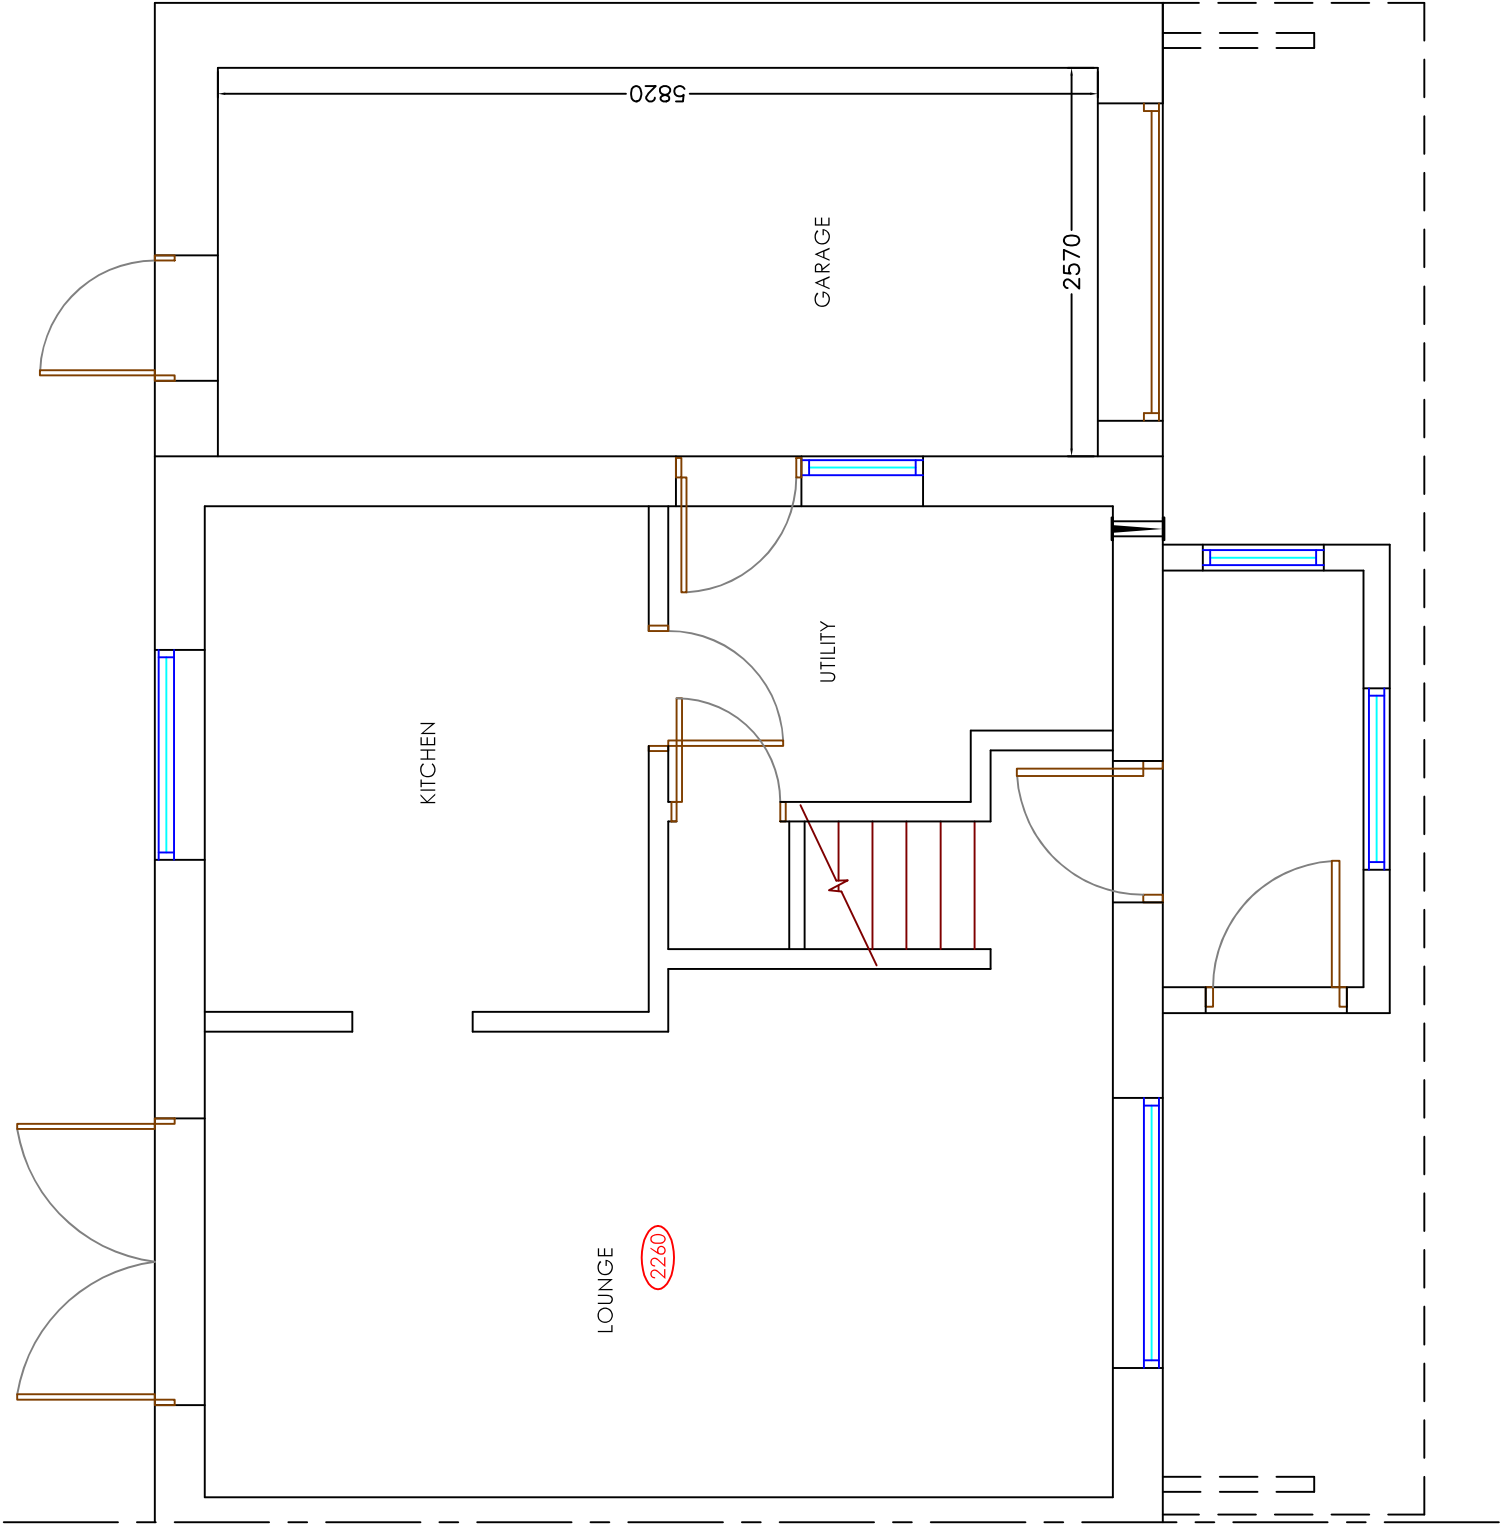

PROPOSED GROUND FLOOR

Copyright is reserved by NOW Survey and is issued on the condition that it is not copied or disclosed by or to any unauthorised persons without prior consent in writing from NOW Survey.

All dimensions to be checked on site

All structural elements to be specified by a suitably qualified structural engineer.

REV	DESCRIPTION	DRAWN	DATE
-	Initial design	GBS	26.01.24
A	Changes made to internal layout and porch roof extended across the front	GBS	07.02.24
B	Map drawings added to the scheme	GBS	27.02.24
C	Dimensions and extra detail added to proposed drawings	GBS	16.05.24

012345

0

1

2

3

4

5

Scale Bar

Drawing Ref

265 PURWAY 03

Scale at A1

1:25

Drawing Title

265 Purbrook Way,
Havant,
Hampshire,
PO9 3RX

Date

07 FEB 2024

Drawn by

GBS

Chartered Surveyors

4 Meeting House Lane
Ringwood
Hampshire BH24 1AY

Tel 0345 050 0022
www.now-survey.com