
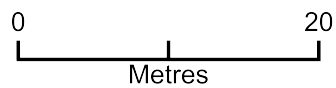


26 King Street

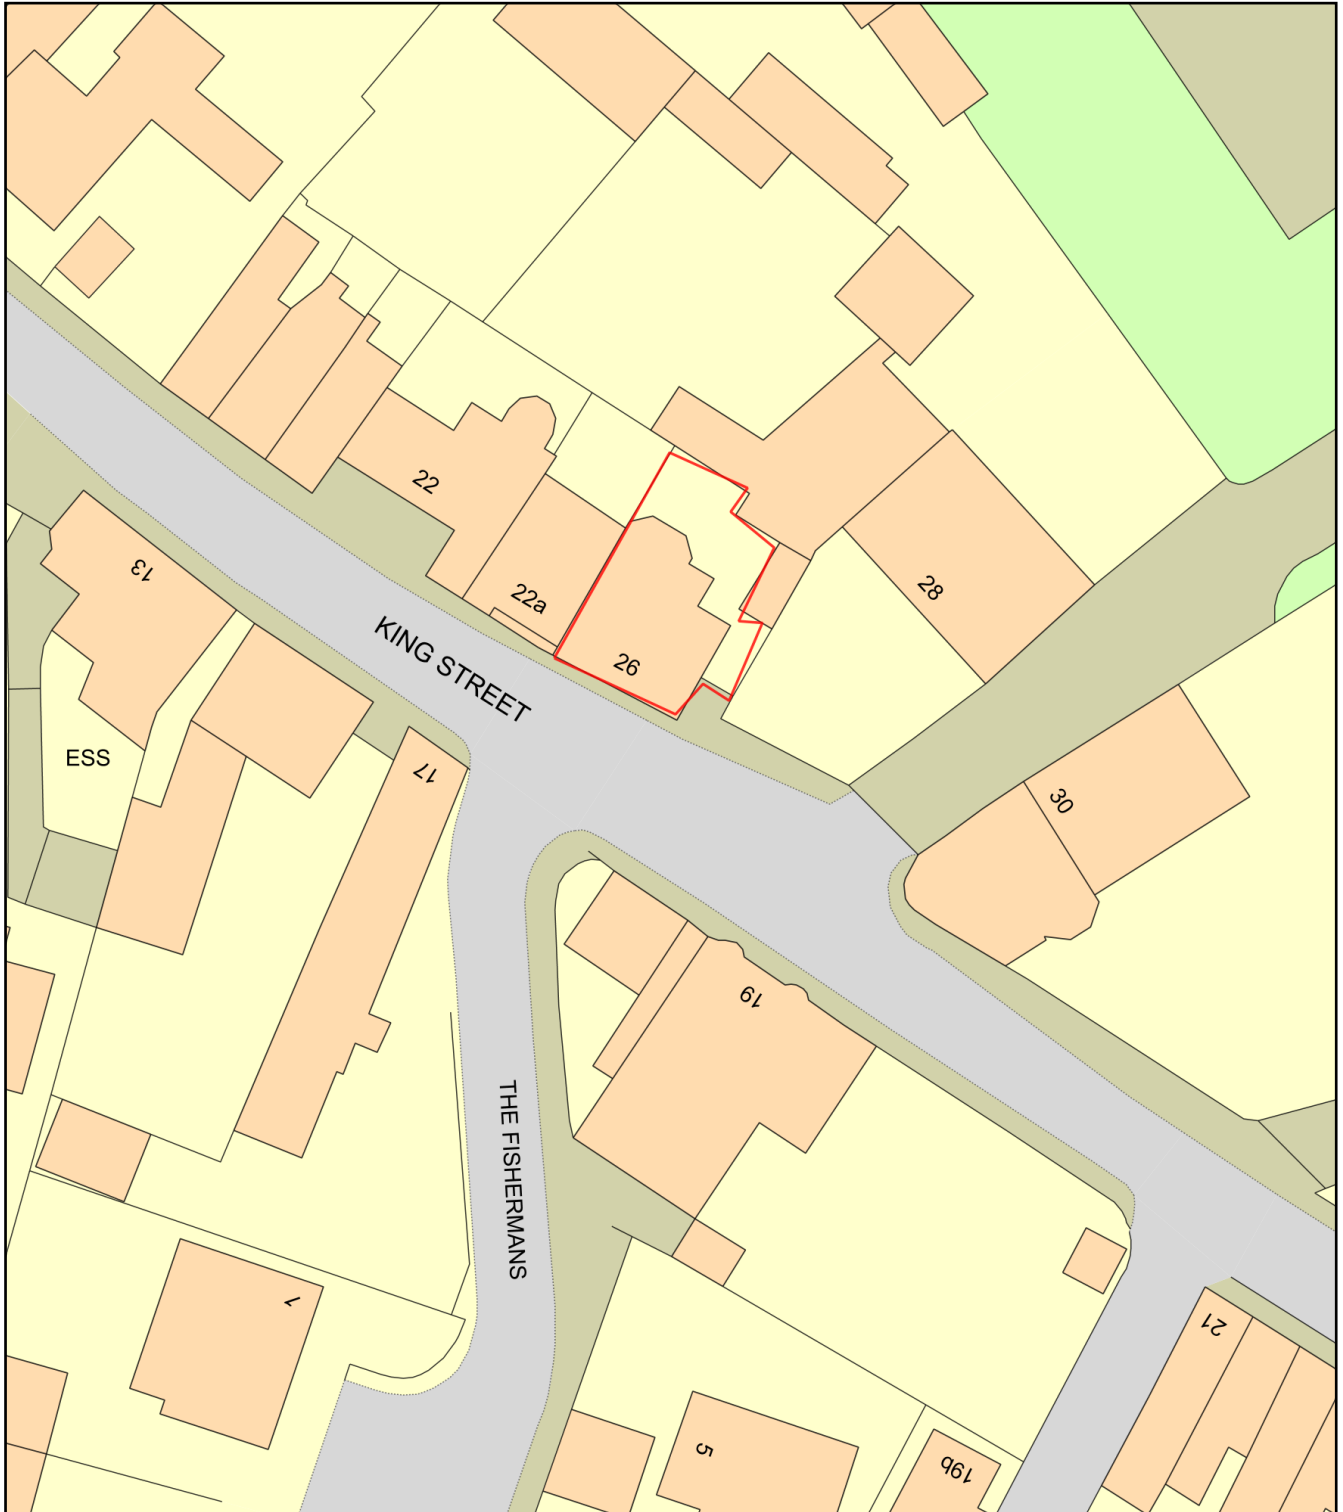

Plan Produced for: Tim Crabtree

Date Produced: 22 Dec 2022

Plan Reference Number: TQRQM22356112153688

Scale: 1:500 @ A4