


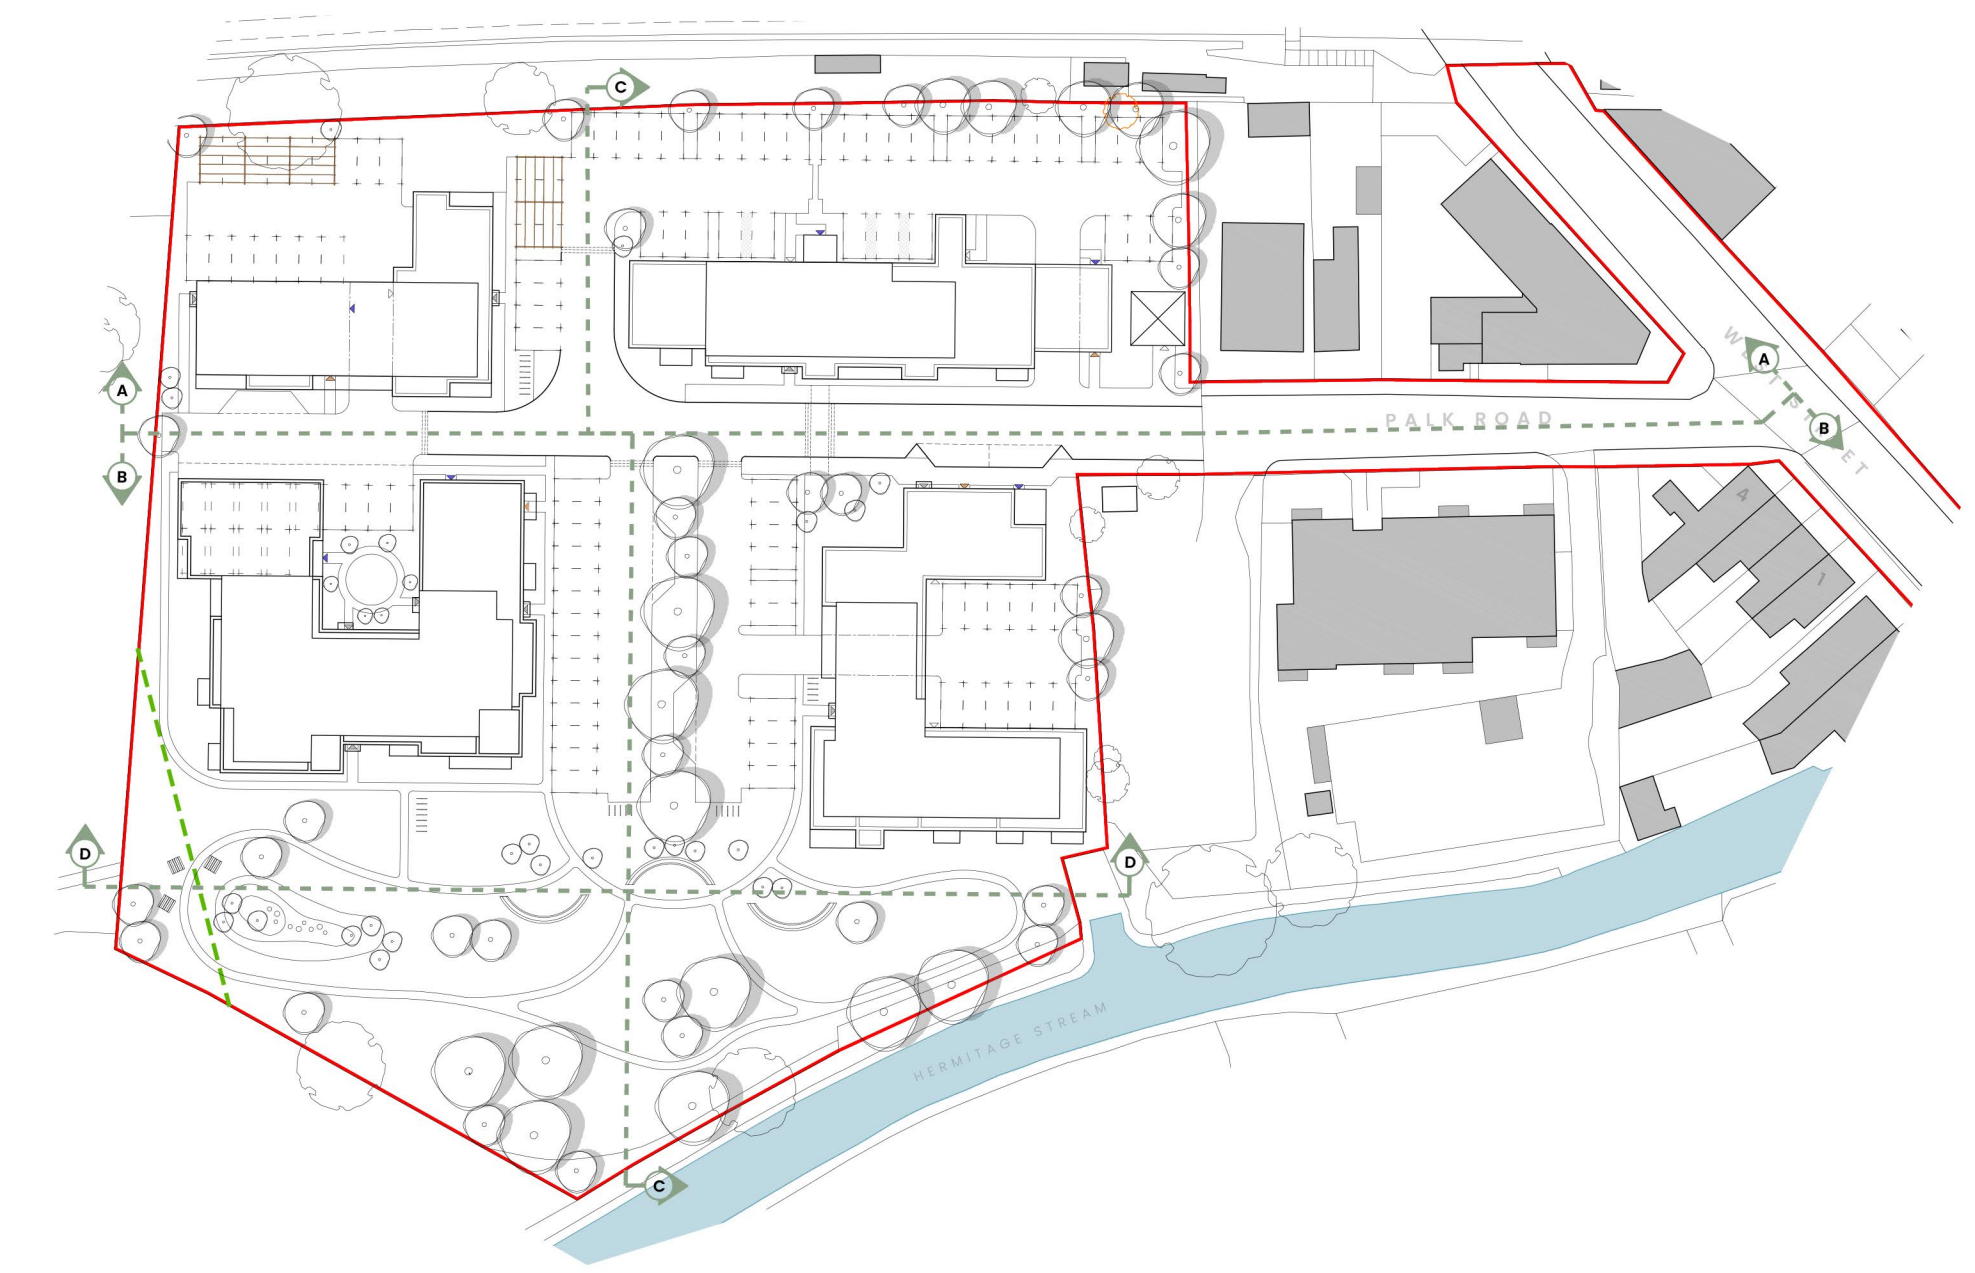

KEY PLAN - NTS



STREETSCENE C-C



STREETSCENE D-D

REV.	DESCRIPTION	DATE

REFERENCE:	SCALE:
21085	1:200@A0
SHEET NO.:	DRAWN BY:
C03	WS
DATE:	REVISION:
NOV 2022	-