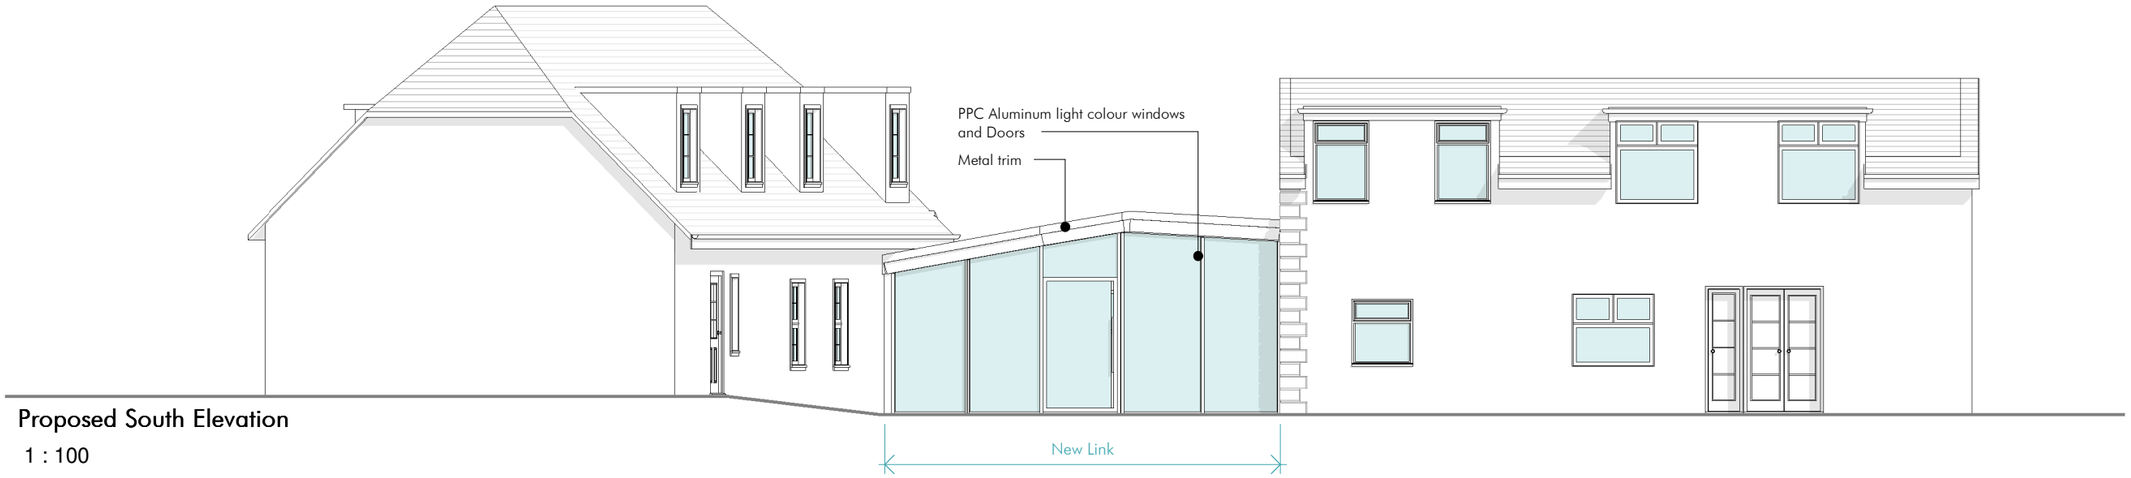

Proposed South Elevation

1 : 100

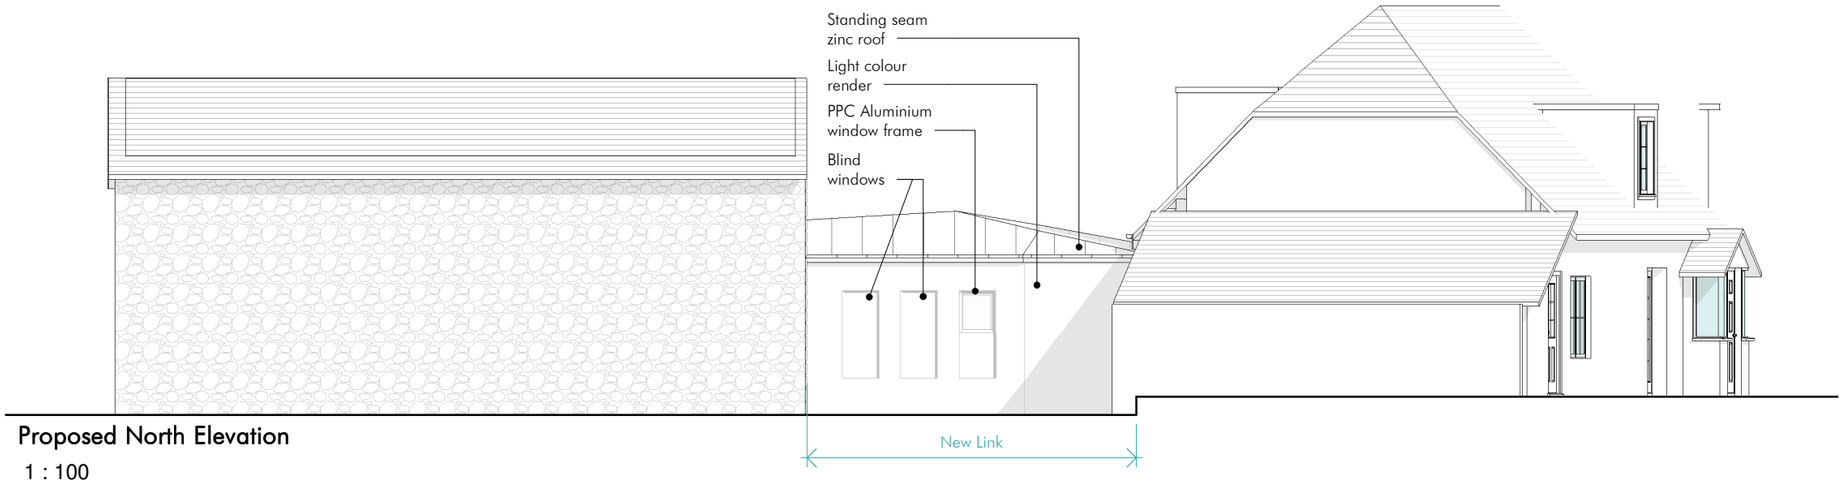

Proposed North Elevation

1 : 100

Proposed East Elevation

1 : 100

1:100 0 mm 2 4 6 8 10

Project	Project No.	Rev	Date	Description
Eastney Farmhouse	2406			
	Drawing No. 3.200			
Drawing: Proposed Elevations sheet 01	Scale 1 : 100			

The Studio @ Lavant House
West Lavant, Chichester
PO18 9AB
01243 974969

info@hebdendesignstudio.com
www.hebdendesignstudio.com

Hebden design studio
architecture / town planning / interior design / project management

Notes:
Do not scale from this drawing unless for the purposes of Local Planning Authority Approval.
Please verify that the information is correctly printed to scale by checking the control bar. This drawing must be read in conjunction with all other related drawings and documentation.
This drawing is copyright of Hebden Design Studio Ltd ©.
All rights reserved.
© Crown copyright 2023 Ordnance Survey 100053143