



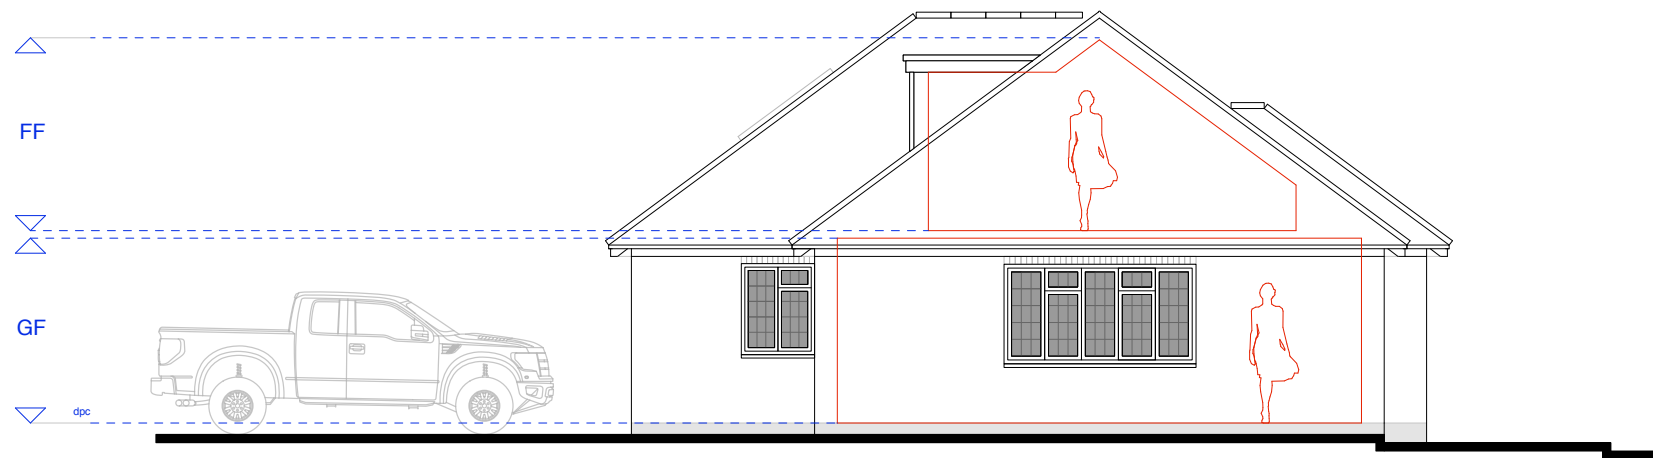

Proposed Section at 1:100 scale
SOUTH WEST

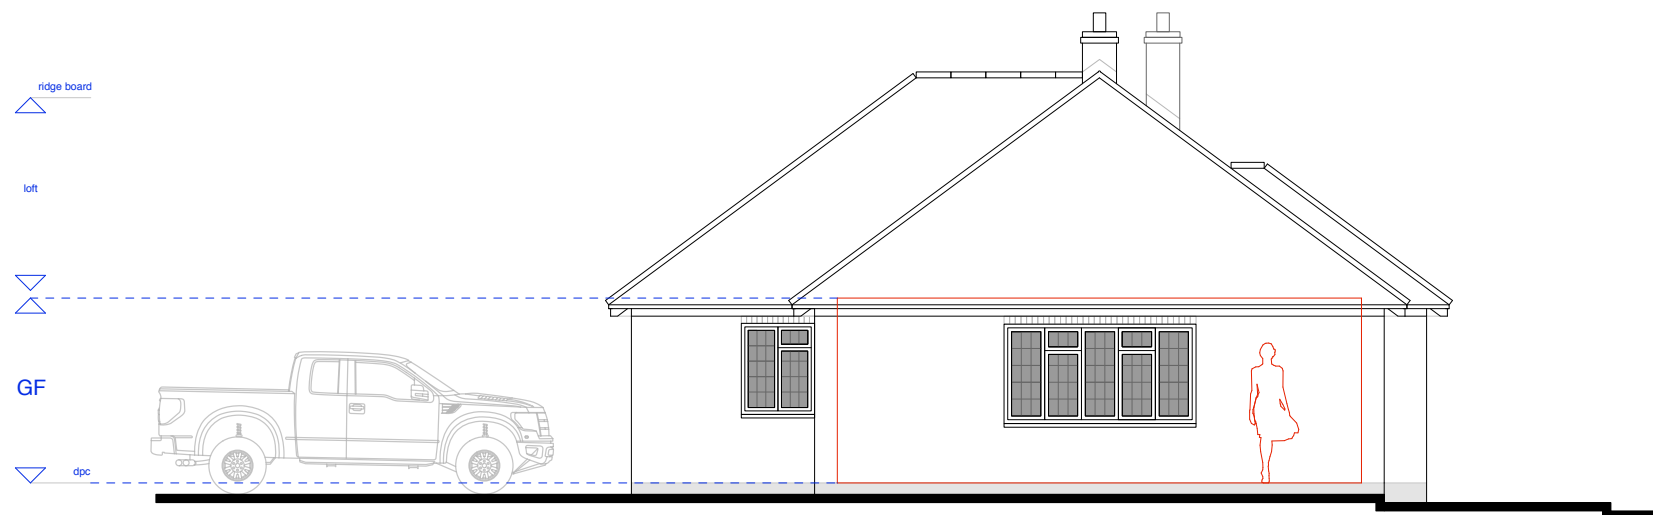

Existing Section at 1:100 scale
SOUTH WEST

0 1.5m
1:100 scale bar

DRAWINGS & SCALE BAR ARE FOR
PLANNING PURPOSES ONLY.
THESE ARE NOT SURVEY DRAWINGS

DESIGN INTENT

CLIENT	Mr M Jackson	DRAWING	005 Sections		
SITE	128 Soutleigh Road, Havant	DATE	26 10 21	AUTHOR	AH
PROJECT	Proposed Loft Conversion	SCALE	1: 100 @ A3	STATUS	PL

CORINTHIAN ARCHITECTURAL DESIGN
Main Road, Fishbourne, West Sussex. PO18 8BD
01243 576 078 > contact@corinthianan.co.uk > www.corinthianad.co.uk