


EXISTING HEDGE RETAINED

The diagram illustrates seven different kerb profiles, each represented by a horizontal line of a specific color and style. The profiles are listed as follows:

- 125mm Face 100x215x290mm K-Lite Kerb**: Represented by a solid orange line.
- 100x140x440mm K-Lite Transition Kerb**: Represented by a solid green line.
- Flush 100x215x290mm K-Lite Kerb**: Represented by a solid red line.
- 25mm Face 100x215x290mm K-Lite Kerb**: Represented by a solid purple line.
- 50mm Face 100x215x290mm K-Lite Kerb**: Represented by a solid orange line.
- Flush 150x50mm EF Kerb**: Represented by a solid blue line.
- Timber edging to self binding gravel path**: Represented by a dashed brown line.

- *For material details and specification refer to
Bargate Homes External Materials Schedule

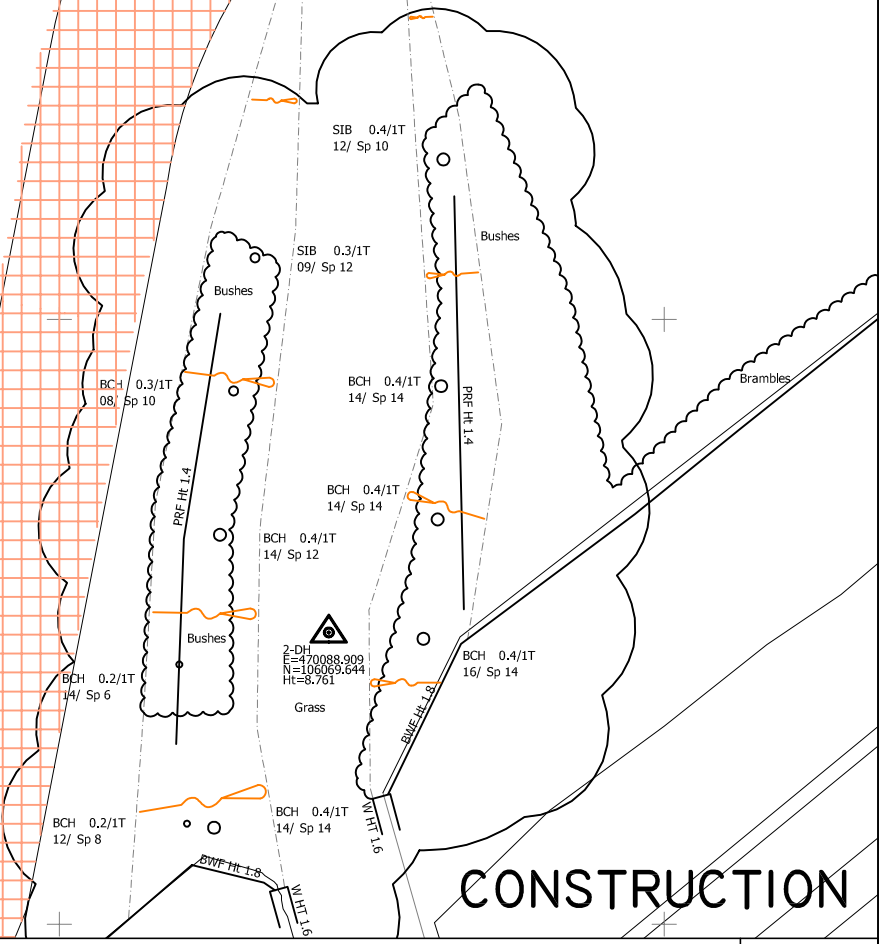

CONSTRUCTION

H	04.08.21	Drawing amended, updated to construction		KTG	
REV. No.	DATE	DESCRIPTION		INITIALS	
Client				MJA CONSULTING CIVIL AND STRUCTURAL ENGINEERS Monarch House, Barton Lane, Abingdon, Oxon, OX14 3NB Tel: 01235 555173 Fax: 01235 523226 	
Project		Manor Farm Bedhampton			
Title		Kerbing layout sht 2 of 2		Scale 1:250@A1	Date Mar'20
				Checked	Drawn KTG
				Drawing No.	Rev
				5992:09	H