Existing floor plans scale 1:100

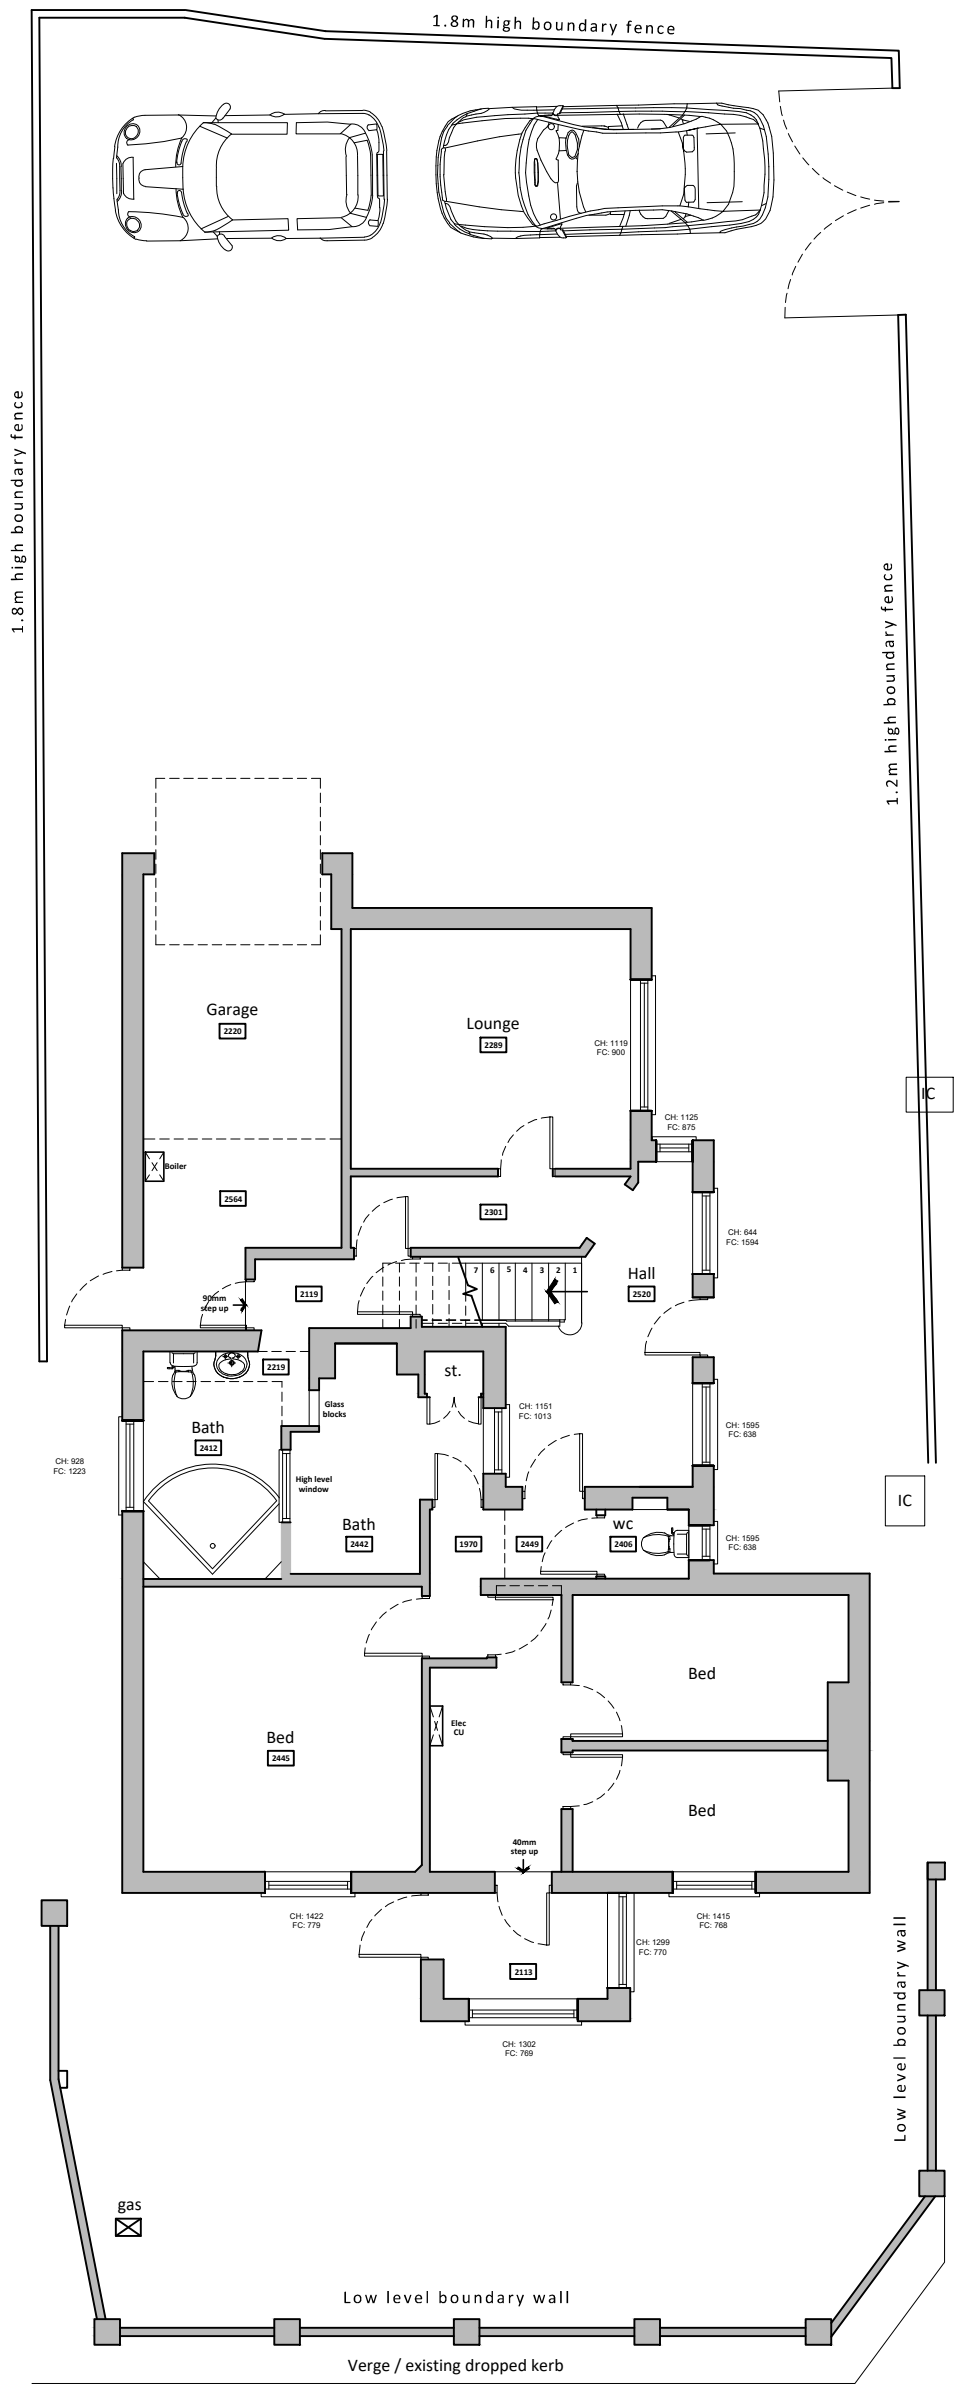

Ground floor plan

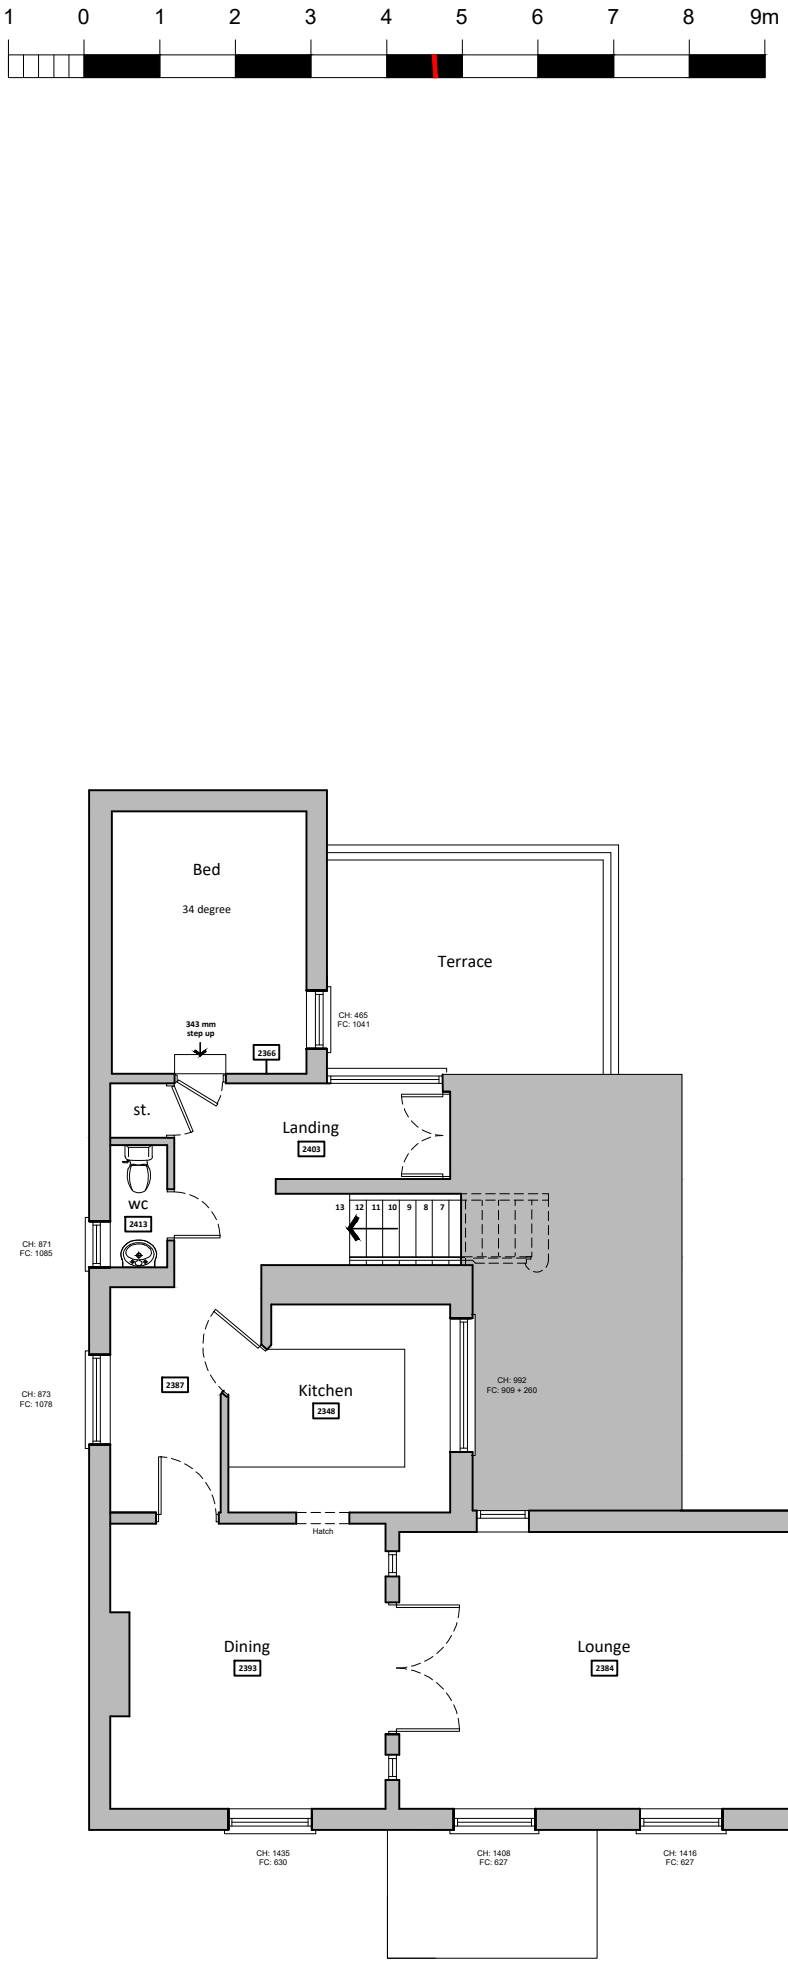

First floor plan

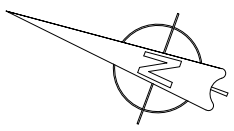

For	Title				Office Tel:
MR & MRS SMART	EXISTING FLOOR PLANS				01243 933732
Project	Date	Drawn	Scale	Checked	Email:
PROPOSED ALTERATIONS AT 152 HAVANT ROAD HAYLING, PO11 0LJ	NOV 2024	JB	1:100 @ A3	-	admin@jb-architecturedesign.com
	Job Number		Drawing Number	Revision	Web:
	PL.862.24		-02	A	www.jb-architecturedesign.com

JB ARCHITECTURE