


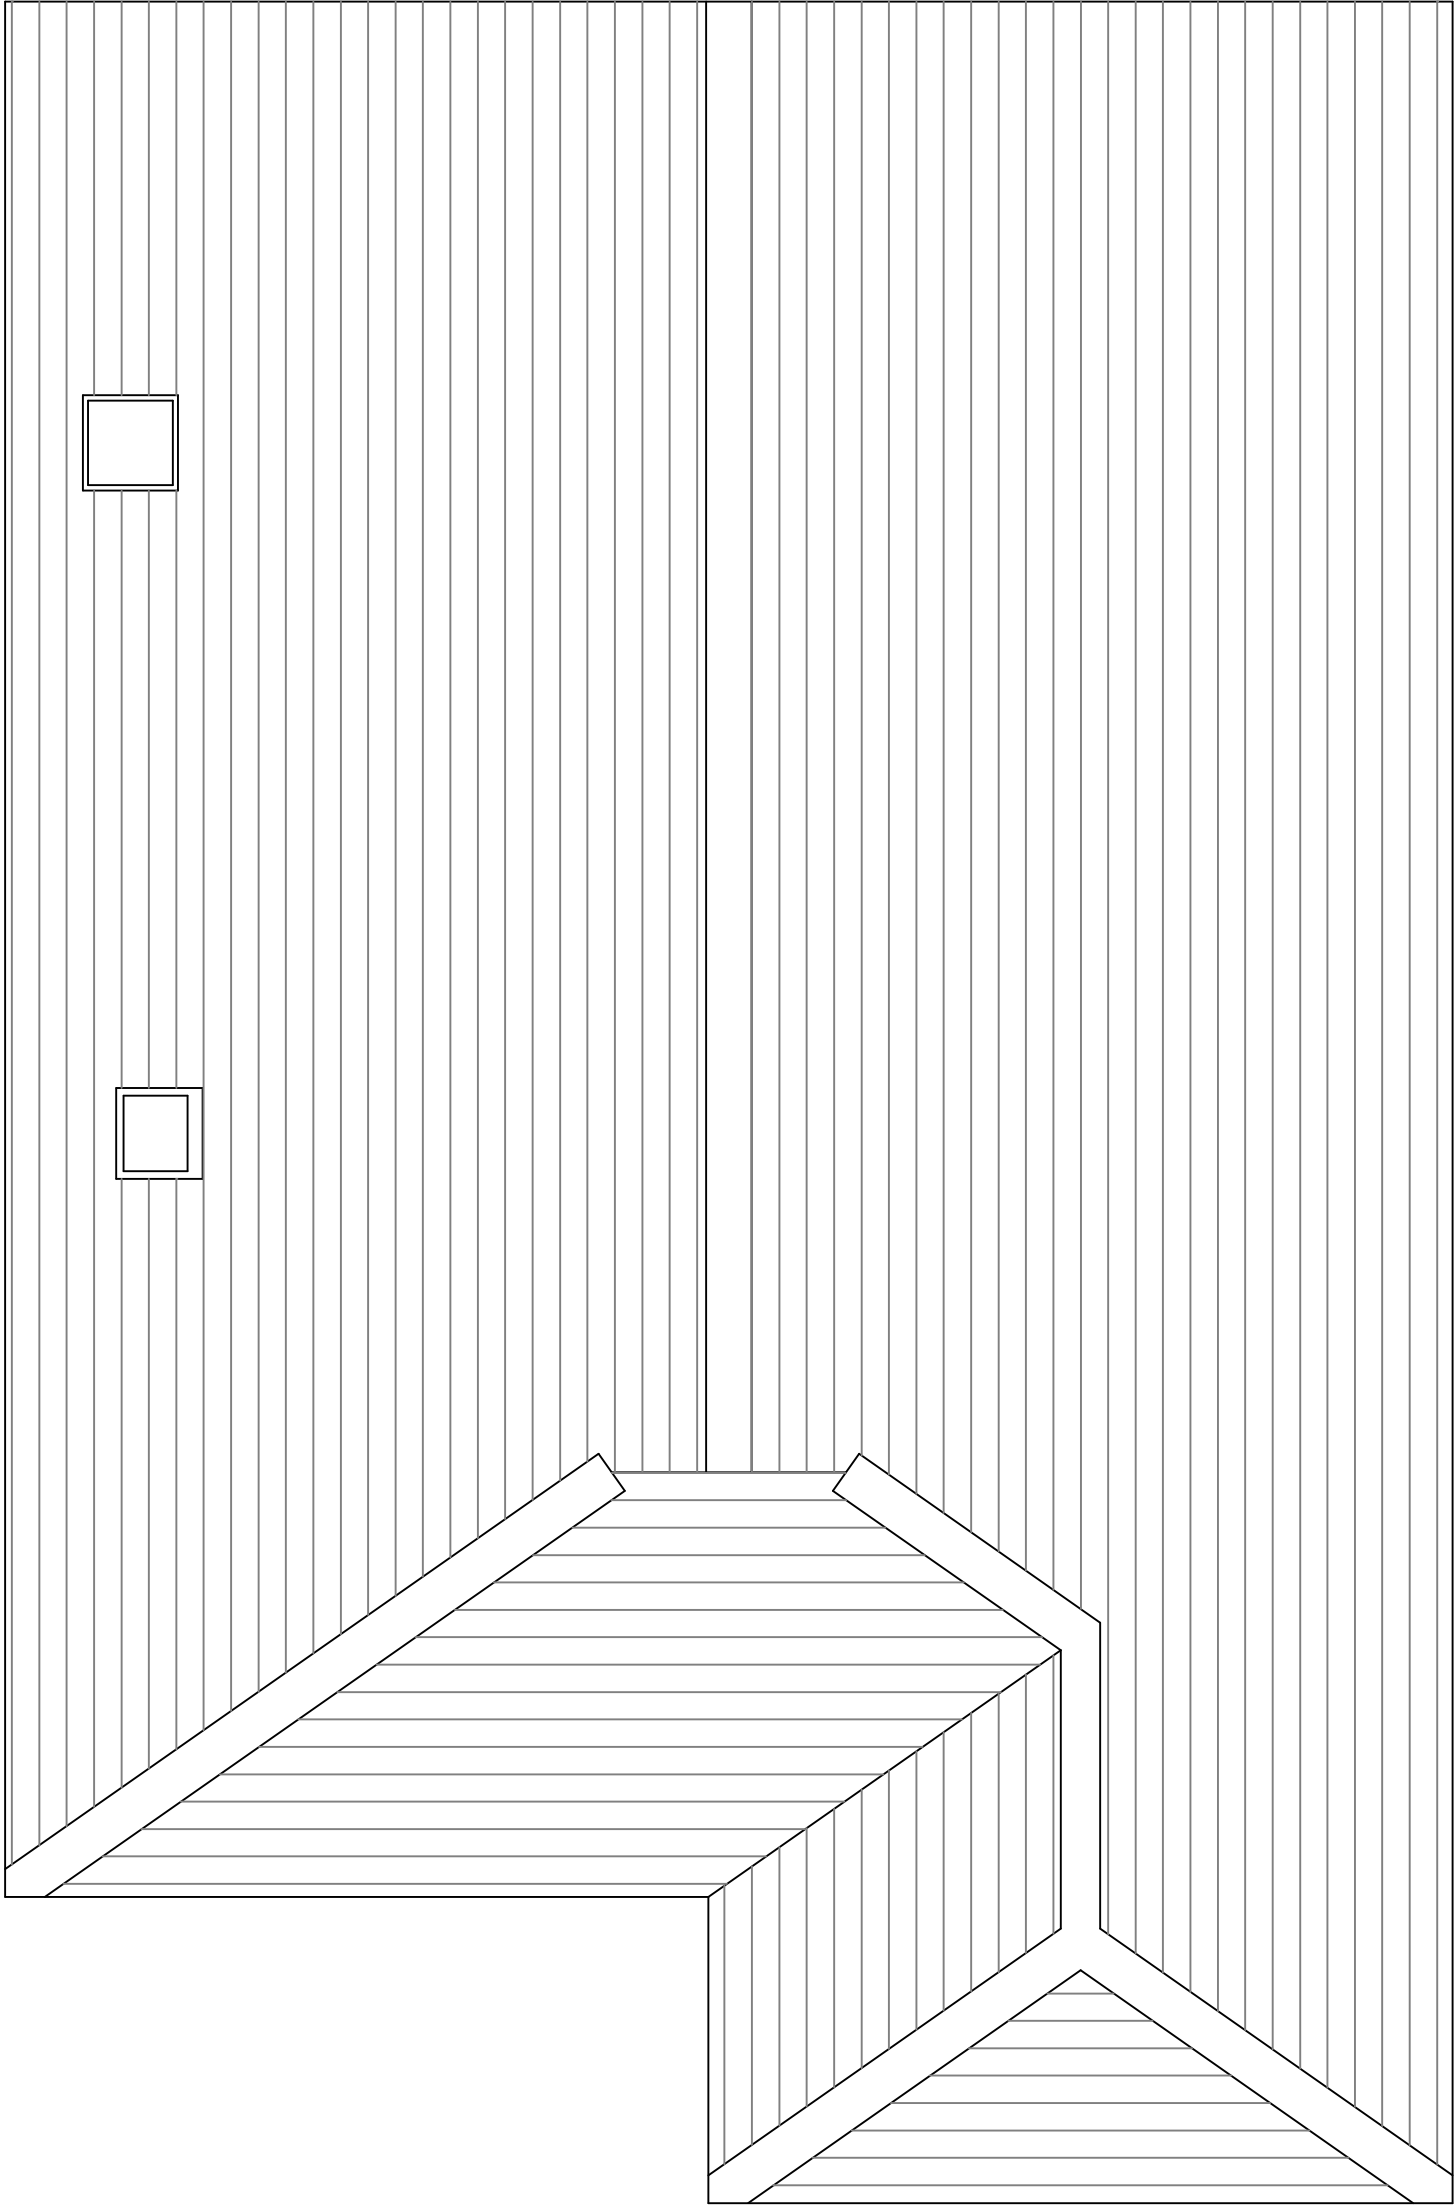


EXISTING ROOF

Copyright is reserved by NOW Survey and is issued on the condition that it is not copied or disclosed by or to any unauthorised persons without prior consent in writing from NOW Survey.
All dimensions to be checked on site
All structural elements to be specified by a suitably qualified structural engineer.

REV	DESCRIPTION
-	Initial design

DRAWN	DATE
GBS	04.11.24

Scale Bar

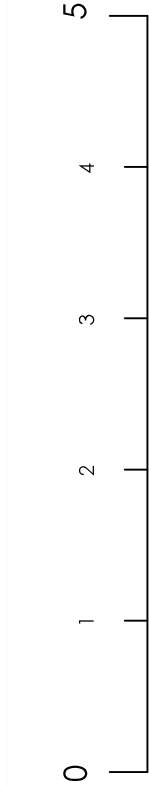

Drawing Ref	Scale at A1	Scale at A3
64 LOVEDEAN 04	1:25	1:50
Date	04 NOV 2024	
Drawn by	GBS	

Drawing Title
**64 Lovedean Lane,
Cowplain,
Hampshire,
PO8 8HR.**

Chartered Surveyors
4 Meeting House Lane
Ringwood
Hampshire BH24 1AY
Tel 0345 050 0022
www.now-survey.com