


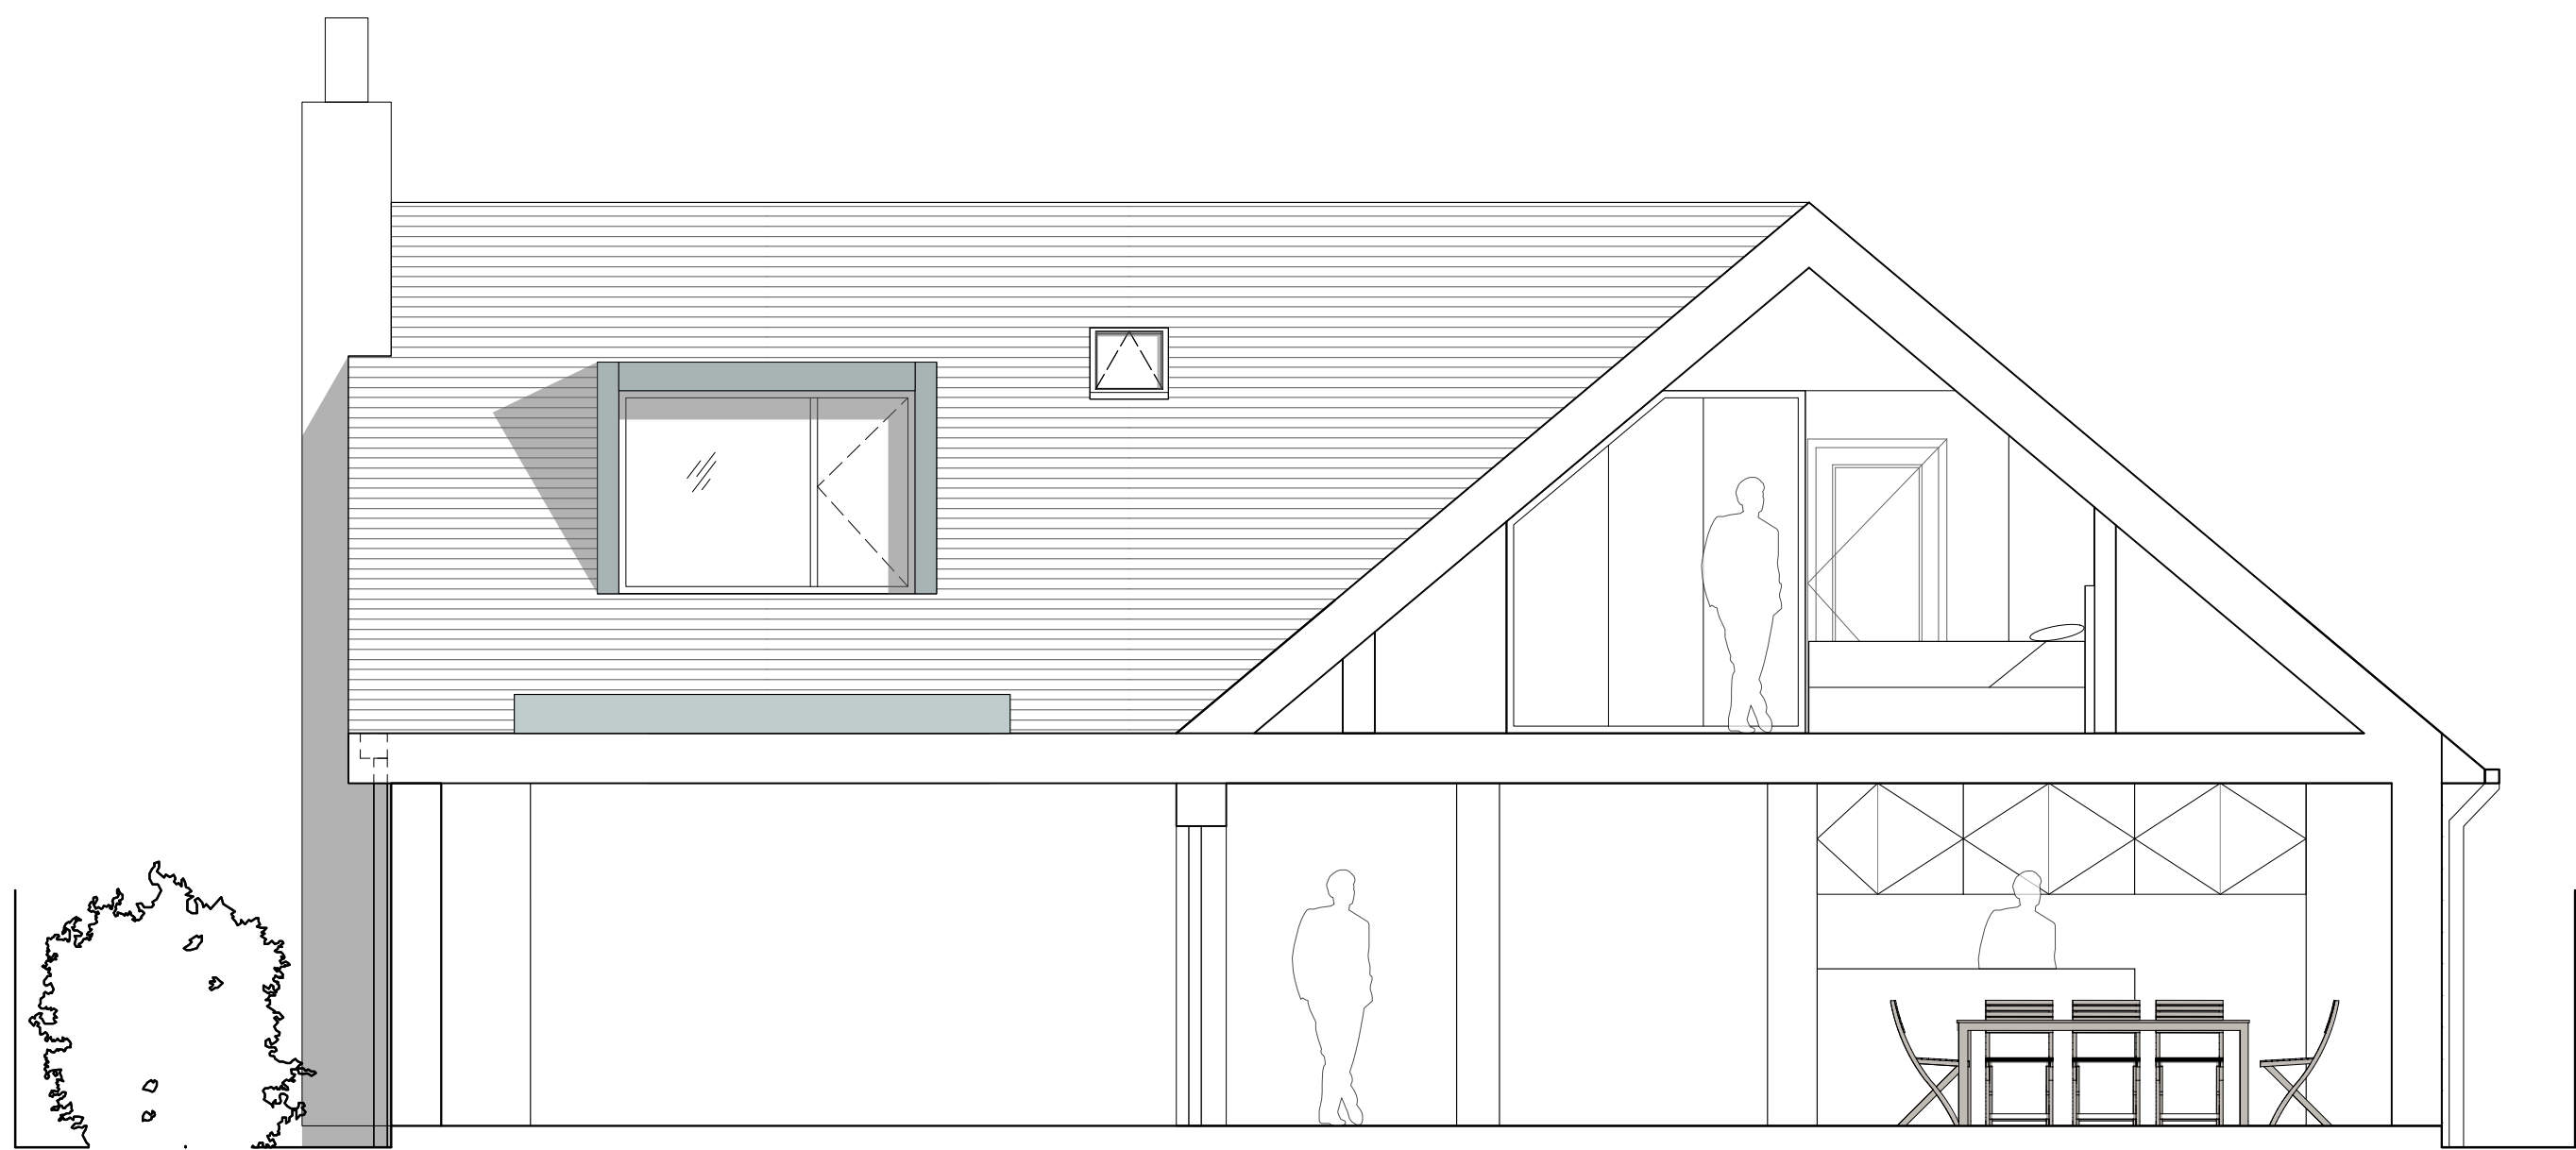

01 SECTION AA
1:50

