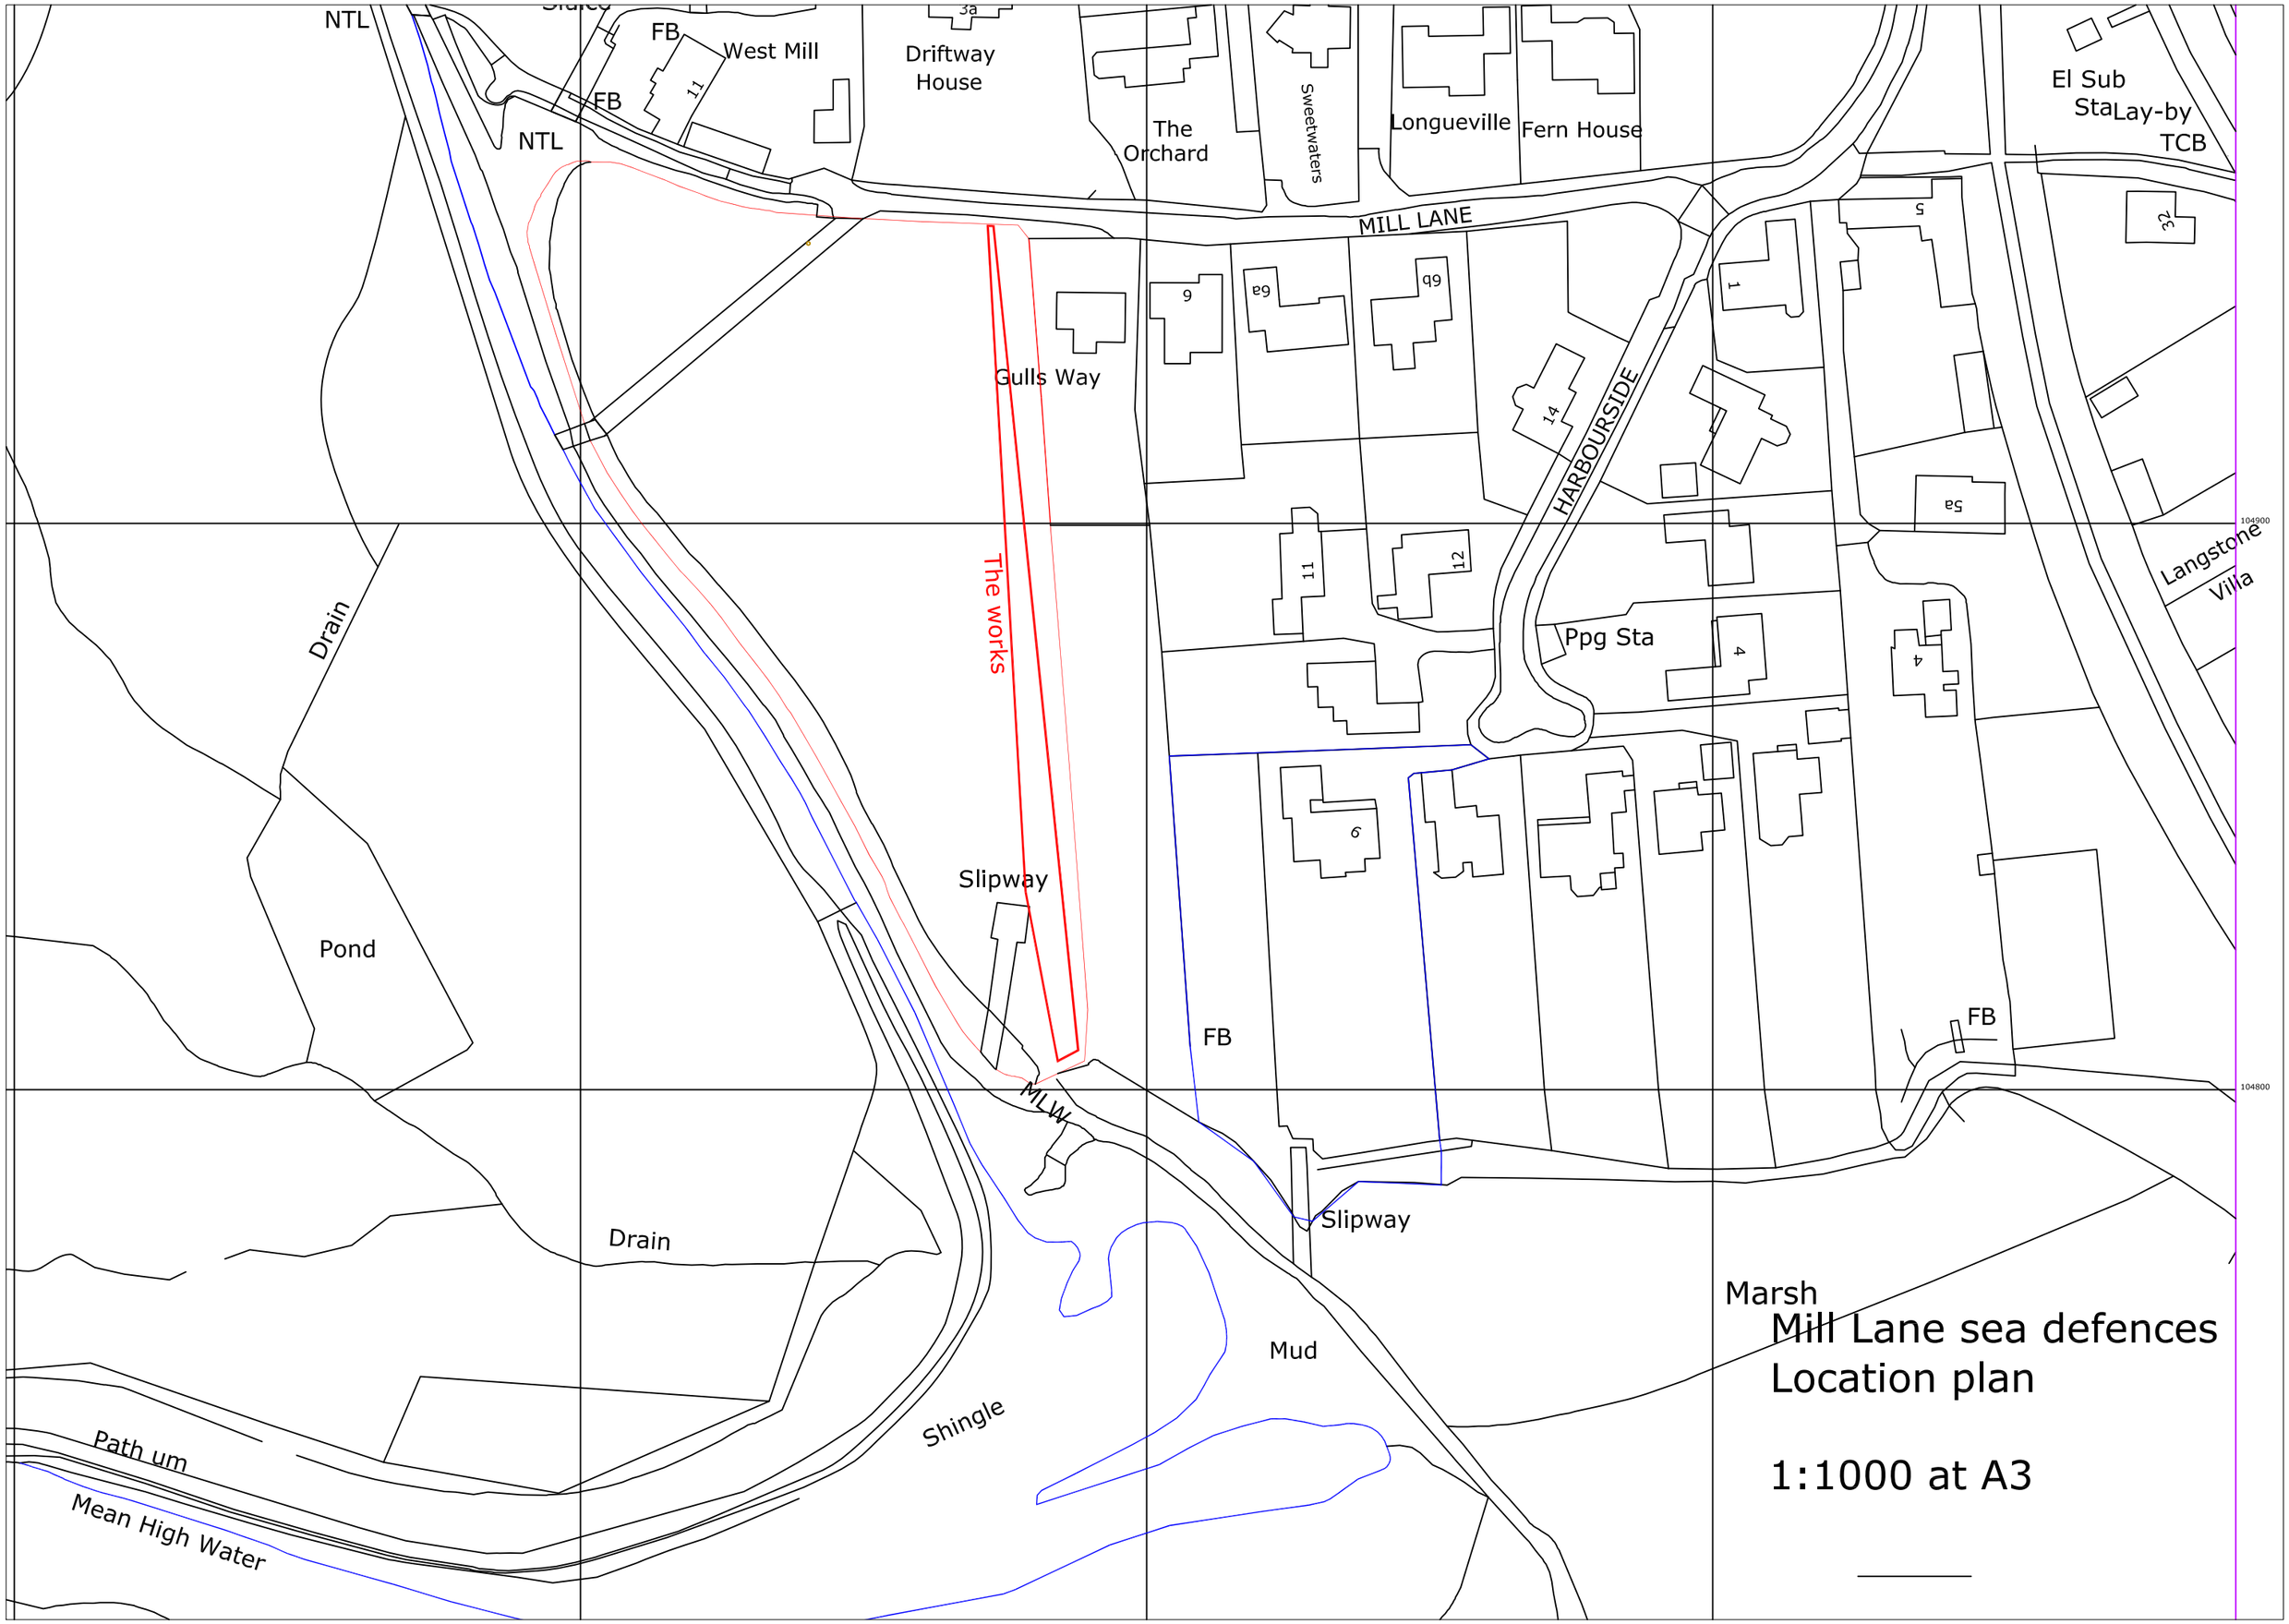

Mill Lane sea defences
Location plan

1:1000 at A3