





GOOGLE MAPS AERIAL IMAGE : Scale NTS

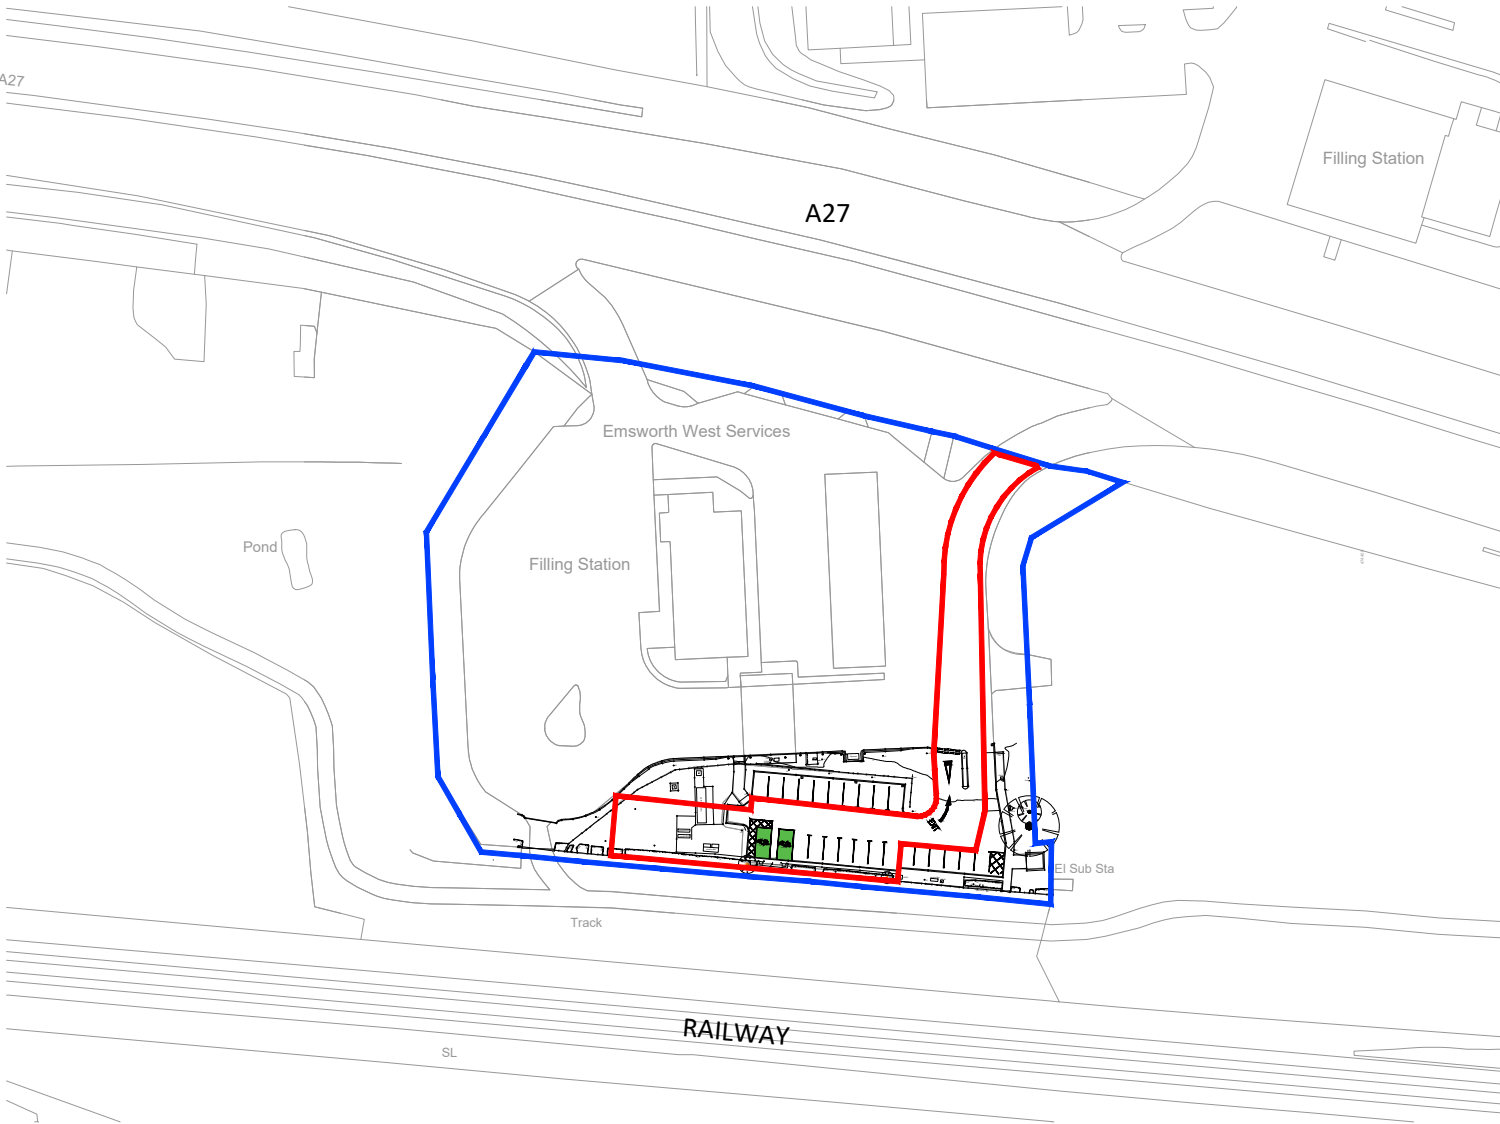

LOCATION PLAN : Scale 1:1250

Ordnance Survey, (c) Crown Copyright 2024. All rights reserved. Licence number 100022432

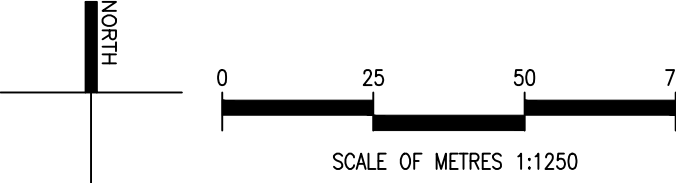

OWNERSHIP BOUNDARY —

APPLICATION BOUNDARY —

Site Area: 0.246 Acres / 0.099 Ha / 997 Sq. m



REV:	DESCRIPTION:	BY:	DATE:
STATUS: PLANNING			
envevo Unit A Fullarton Court, 3 Drumhead Place Cambuslang, Glasgow, G32 8EY Tel: 0141 428 4440 www.envevo.co.uk LOGO NERS NATIONAL ELECTRICITY REGULATORY SCHEME			
CLIENT:	BP Pulse Breckland, Linford Wood Milton Keynes MK14 6GY		
PROJECT:	Emsworth SF Connect A27, Westbound Emsworth PO10 7RB		
DRAWING TITLE: Location Plan			
SCALE AT A1: 1:1250	DATE: 21/02/24	DRAWN: KR	CHECKED: RM
PROJECT NO: ENV8842	DRAWING REF: P(00)001		REVISION: