



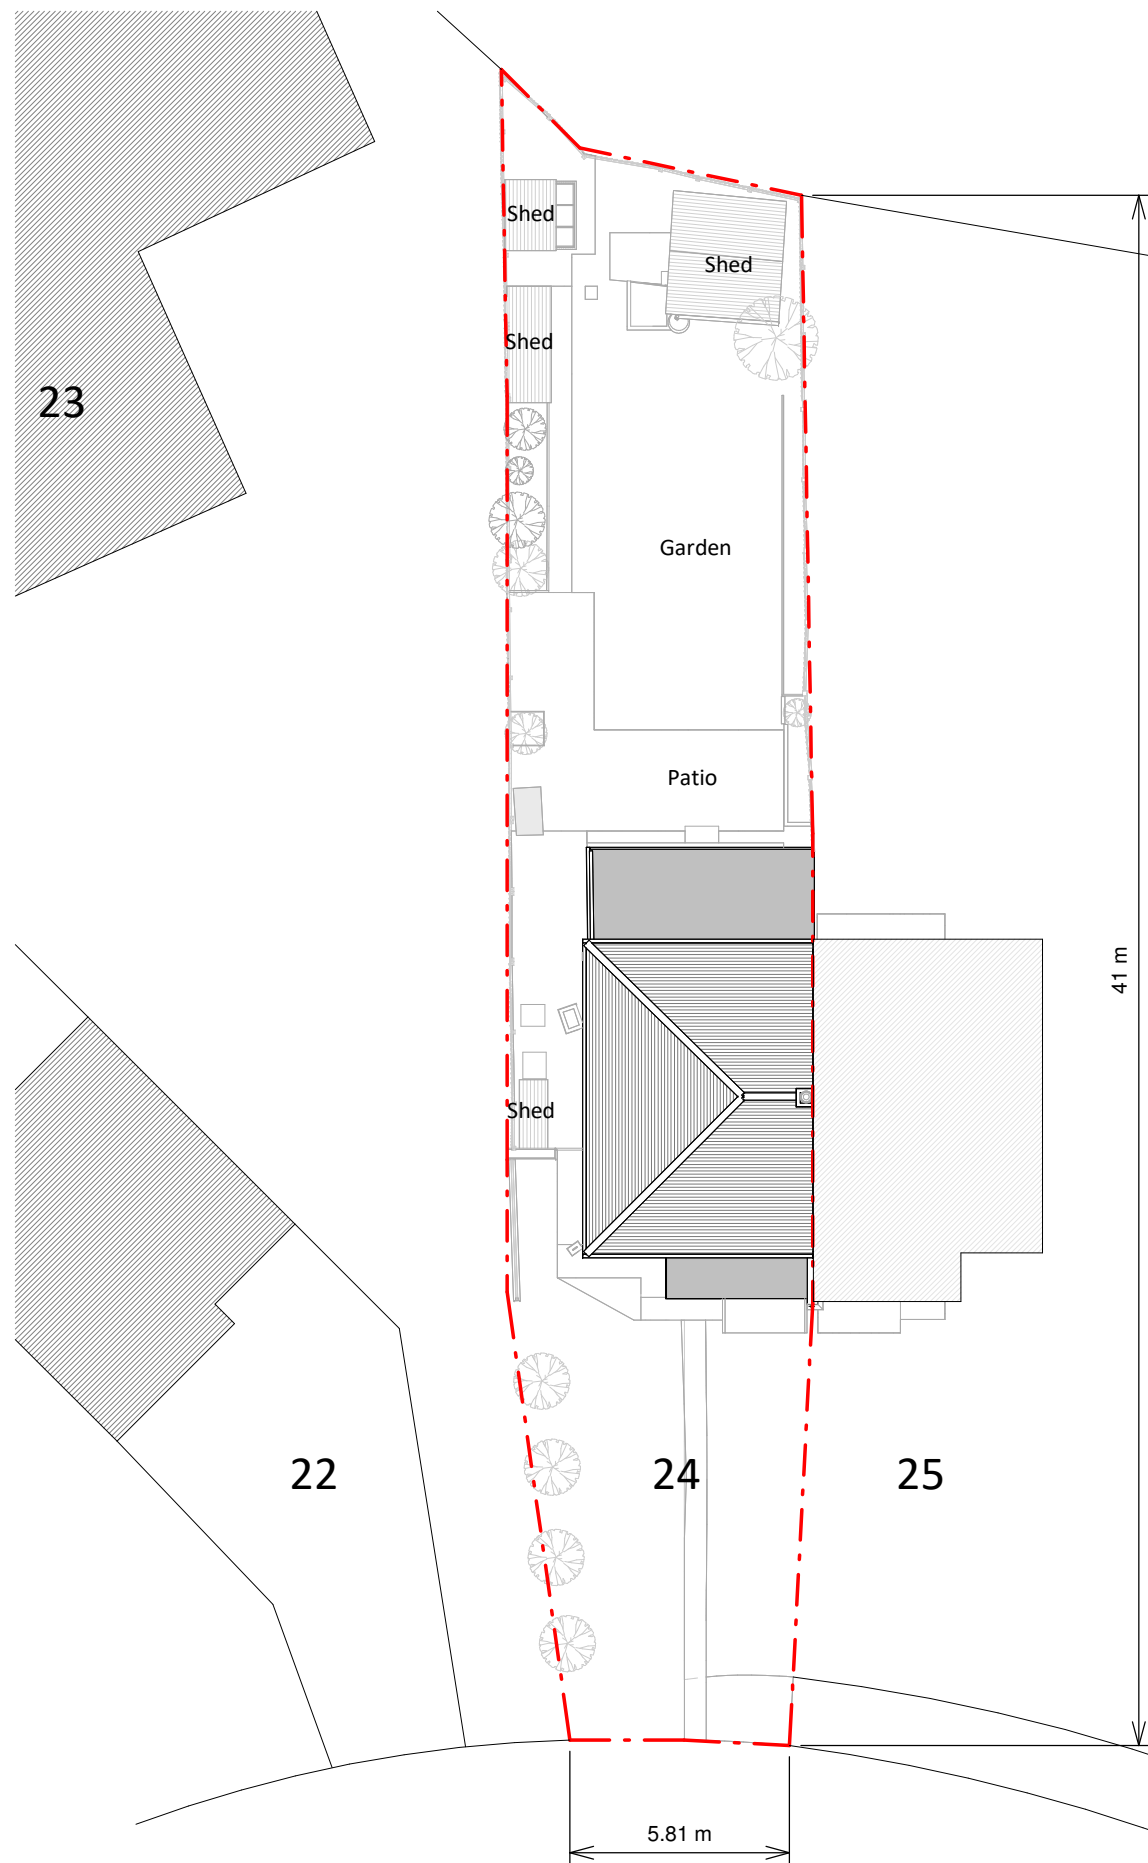

Existing Block Plan

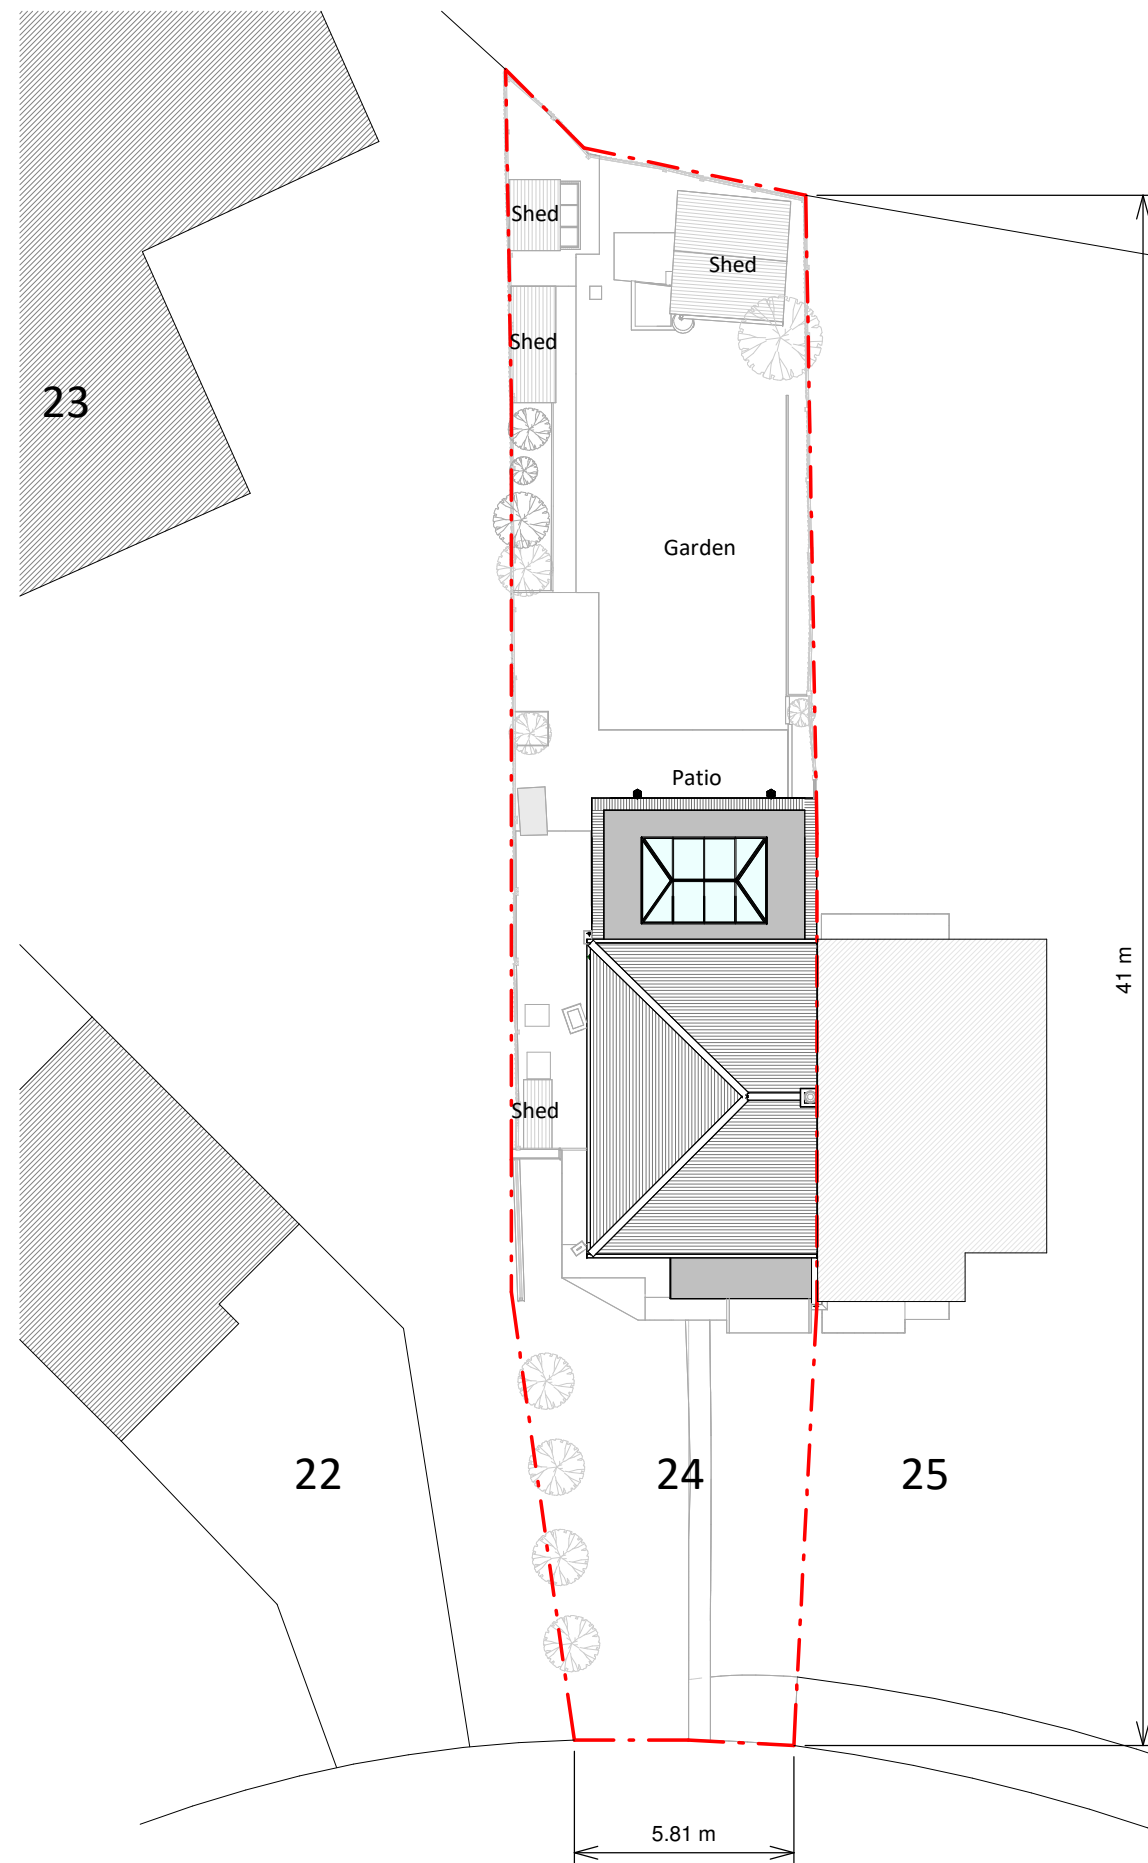

Proposed Block Plan



Copyright in the design and this drawing is the property of RESI. Reproduction in whole or in part is forbidden without written sanction of RESI. This drawing must be read in conjunction with all other relevant documentation and drawings.


RESI accepts no liability for any expense, loss or damage of whatsoever nature and however arising from any variation which has not been referred to them and their approval obtained.

Print out to actual scale. Do not scale, except unless for Planning purposes. All dimensions to be cross-checked on-site prior to manufacture and construction. Any discrepancies to be reported to RESI immediately.

NOTES

KEY

Neighbouring context Boundary line

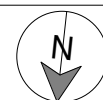

Revision

Rev	Notes	Date
A	Planning Issue	16.02.024



Job Title

Proposed rear extension following demolition of existing lean-to, internal alterations, front facade alterations and all associated works at 24 Richmond Drive.

Drawing Status

Planning Drawings

Client

Darren Harries

Drawing Title

Block Plans

Scale
1 : 200 @ A3

Drawn
AV

Date
Feb 2024

Checked
AV

Drawing No.
B186312-3000

REV
A