


Havant Thicket Reservoir Project

Environmental Statement Volume 3: **Revised** Chapter 11 Landscape and Visual Figures

Portsmouth Water Ltd.

May 2024

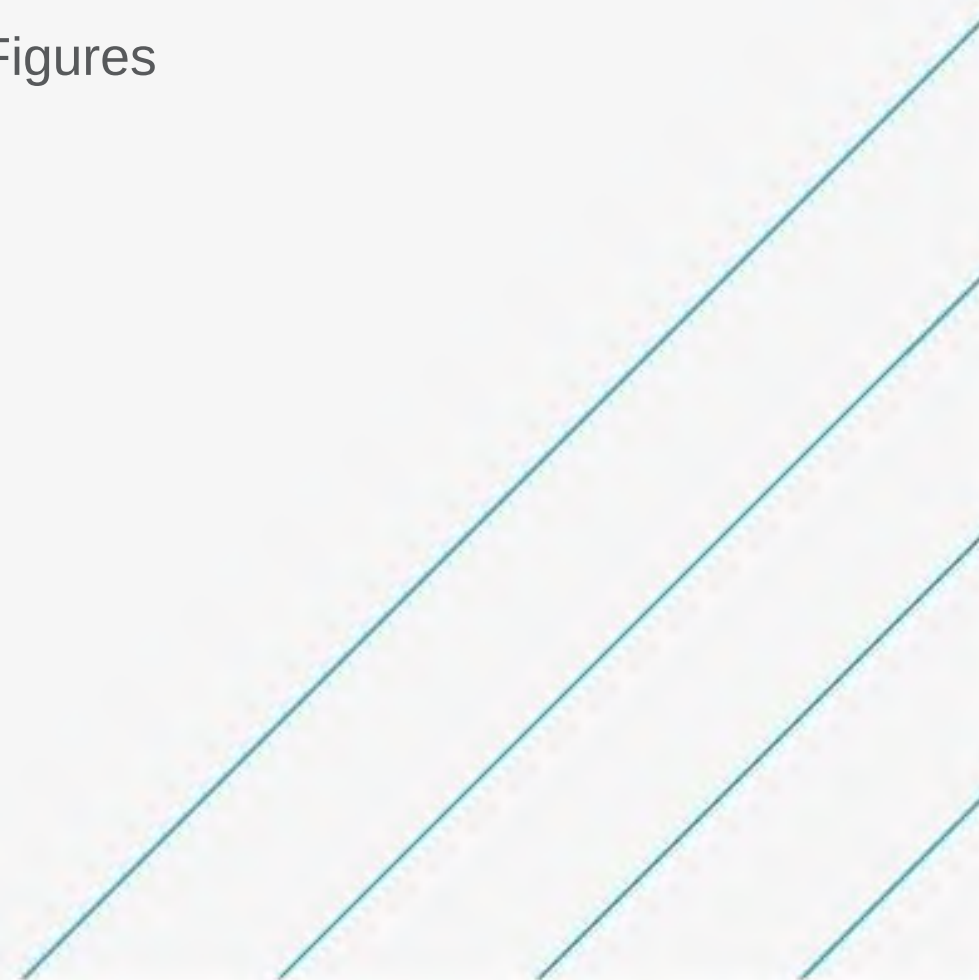




Schedule of Drawings included in this application:

Drawing title	Drawing number
Figure 11.1 Local Designations and PRow (rev)	HTR-ATK-ZZ-ZZ-GS-Z-0026
Figure 11.2 Landscape Character (National and Regional) (rev)	HTR-ATK-ZZ-ZZ-GS-Z-0031
Figure 11.3 Landscape Character (Local) (rev)	HTR-ATK-ZZ-ZZ-GS-Z-0029
Figure 11.4 Topography (rev)	HTR-ATK-ZZ-ZZ-GS-Z-0030
Figure 11.5 Landscape Area and Elements (rev)	HTR-ATK-ZZ-ZZ-GS-Z-0027
Figure 11.6 Key Visual Receptor Locations (rev)	HTR-ATK-ZZ-ZZ-GS-Z-0028
Figure 11.7 Zone of Theoretical Visibility (rev)	HTR-ATK-ZZ-ZZ-GS-Z-0032
Figure 11.8 Viewpoint Location Plan (rev)	HTR-ATK-RZ-RE-DR-L-0001
Figure 11.9 Viewpoint Location Plan Confirmed Views Sheet 1 of 13	HTR-ATK-RZ-RE-DR-L-0002 11.9
Figure 11.10 Viewpoint Photograph Sheets Confirmed Views Sheet 2 of 13	HTR-ATK-RZ-RE-DR-L-0002 11.10
Figure 11.11 Viewpoint Photograph Sheets Confirmed Views Sheet 3 of 13	HTR-ATK-RZ-RE-DR-L-0002 11.11
Figure 11.12 Viewpoint Photograph Sheets Confirmed Views Sheet 4 of 13	HTR-ATK-RZ-RE-DR-L-0002 11.12
Figure 11.13 Viewpoint Photograph Sheets Confirmed Views Sheet 5 of 13	HTR-ATK-RZ-RE-DR-L-0002 11.13
Figure 11.14 Viewpoint Photograph Sheets Confirmed Views Sheet 6 of 13	HTR-ATK-RZ-RE-DR-L-0002 11.14
Figure 11.15 Viewpoint Photograph Sheets Confirmed Views Sheet 7 of 13	HTR-ATK-RZ-RE-DR-L-0002 11.15
Figure 11.16 Viewpoint Photograph Sheets Confirmed Views Sheet 8 of 13	HTR-ATK-RZ-RE-DR-L-0002 11.16
Figure 11.17 Viewpoint Photograph Sheets Confirmed Views Sheet 9 of 13	HTR-ATK-RZ-RE-DR-L-0002 11.17
Figure 11.18 Viewpoint Photograph Sheets Confirmed Views Sheet 10 of 13	HTR-ATK-RZ-RE-DR-L-0002 11.18
Figure 11.19 Viewpoint Photograph Sheets Confirmed Views Sheet 11 of 13	HTR-ATK-RZ-RE-DR-L-0002 11.19
Figure 11.20 Viewpoint Photograph Sheets Confirmed Views Sheet 12 of 13	HTR-ATK-RZ-RE-DR-L-0002 11.20
Figure 11.21 Viewpoint Photograph Sheets Confirmed Views Sheet 13 of 13	HTR-ATK-RZ-RE-DR-L-0002 11.21

Drawing title	Drawing number
Figure 11.22 Viewpoint Location Plan Discounted Views Sheet 1 of 7	HTR-ATK-RZ-RE-DR-L-0003 11.22
Figure 11.23 Viewpoint Photograph Sheets Discounted Views Sheet 2 of 7	HTR-ATK-RZ-RE-DR-L-0003 11.23
Figure 11.24 Viewpoint Photograph Sheets Discounted Views Sheet 3 of 7	HTR-ATK-RZ-RE-DR-L-0003 11.24
Figure 11.25 Viewpoint Photograph Sheets Discounted Views Sheet 4 of 7	HTR-ATK-RZ-RE-DR-L-0003 11.25
Figure 11.26 Viewpoint Photograph Sheets Discounted Views Sheet 5 of 7	HTR-ATK-RZ-RE-DR-L-0003 11.26
Figure 11.27 Viewpoint Photograph Sheets Discounted Views Sheet 6 of 7	HTR-ATK-RZ-RE-DR-L-0003 11.27
Figure 11.28 Viewpoint Photograph Sheets Discounted Views Sheet 7 of 7	HTR-ATK-RZ-RE-DR-L-0003 11.28
Figure 11.29 Photo Visualisation Location Plan Sheet 1 of 9	HTR-ATK-RZ-RE-DR-L-0004 11.29
Figure 11.30 Photo Visualisation Sheets Sheet 2 of 9	HTR-ATK-RZ-RE-DR-L-0004 11.30
Figure 11.31 Photo Visualisation Sheets Sheet 3 of 9	HTR-ATK-RZ-RE-DR-L-0004 11.31
Figure 11.32 Photo Visualisation Sheets Sheet 4 of 9	HTR-ATK-RZ-RE-DR-L-0004 11.32
Figure 11.33 Photo Visualisation Sheets Sheet 5 of 9	HTR-ATK-RZ-RE-DR-L-0004 11.33
Figure 11.34 Photo Visualisation Sheets Sheet 6 of 9	HTR-ATK-RZ-RE-DR-L-0004 11.34
Figure 11.35 Photo Visualisation Sheets Sheet 7 of 9	HTR-ATK-RZ-RE-DR-L-0004 11.35
Figure 11.36 Photo Visualisation Sheets Sheet 8 of 9	HTR-ATK-RZ-RE-DR-L-0004 11.36
Figure 11.37 Photo Visualisation Sheets Sheet 9 of 9	HTR-ATK-RZ-RE-DR-L-0004 11.37

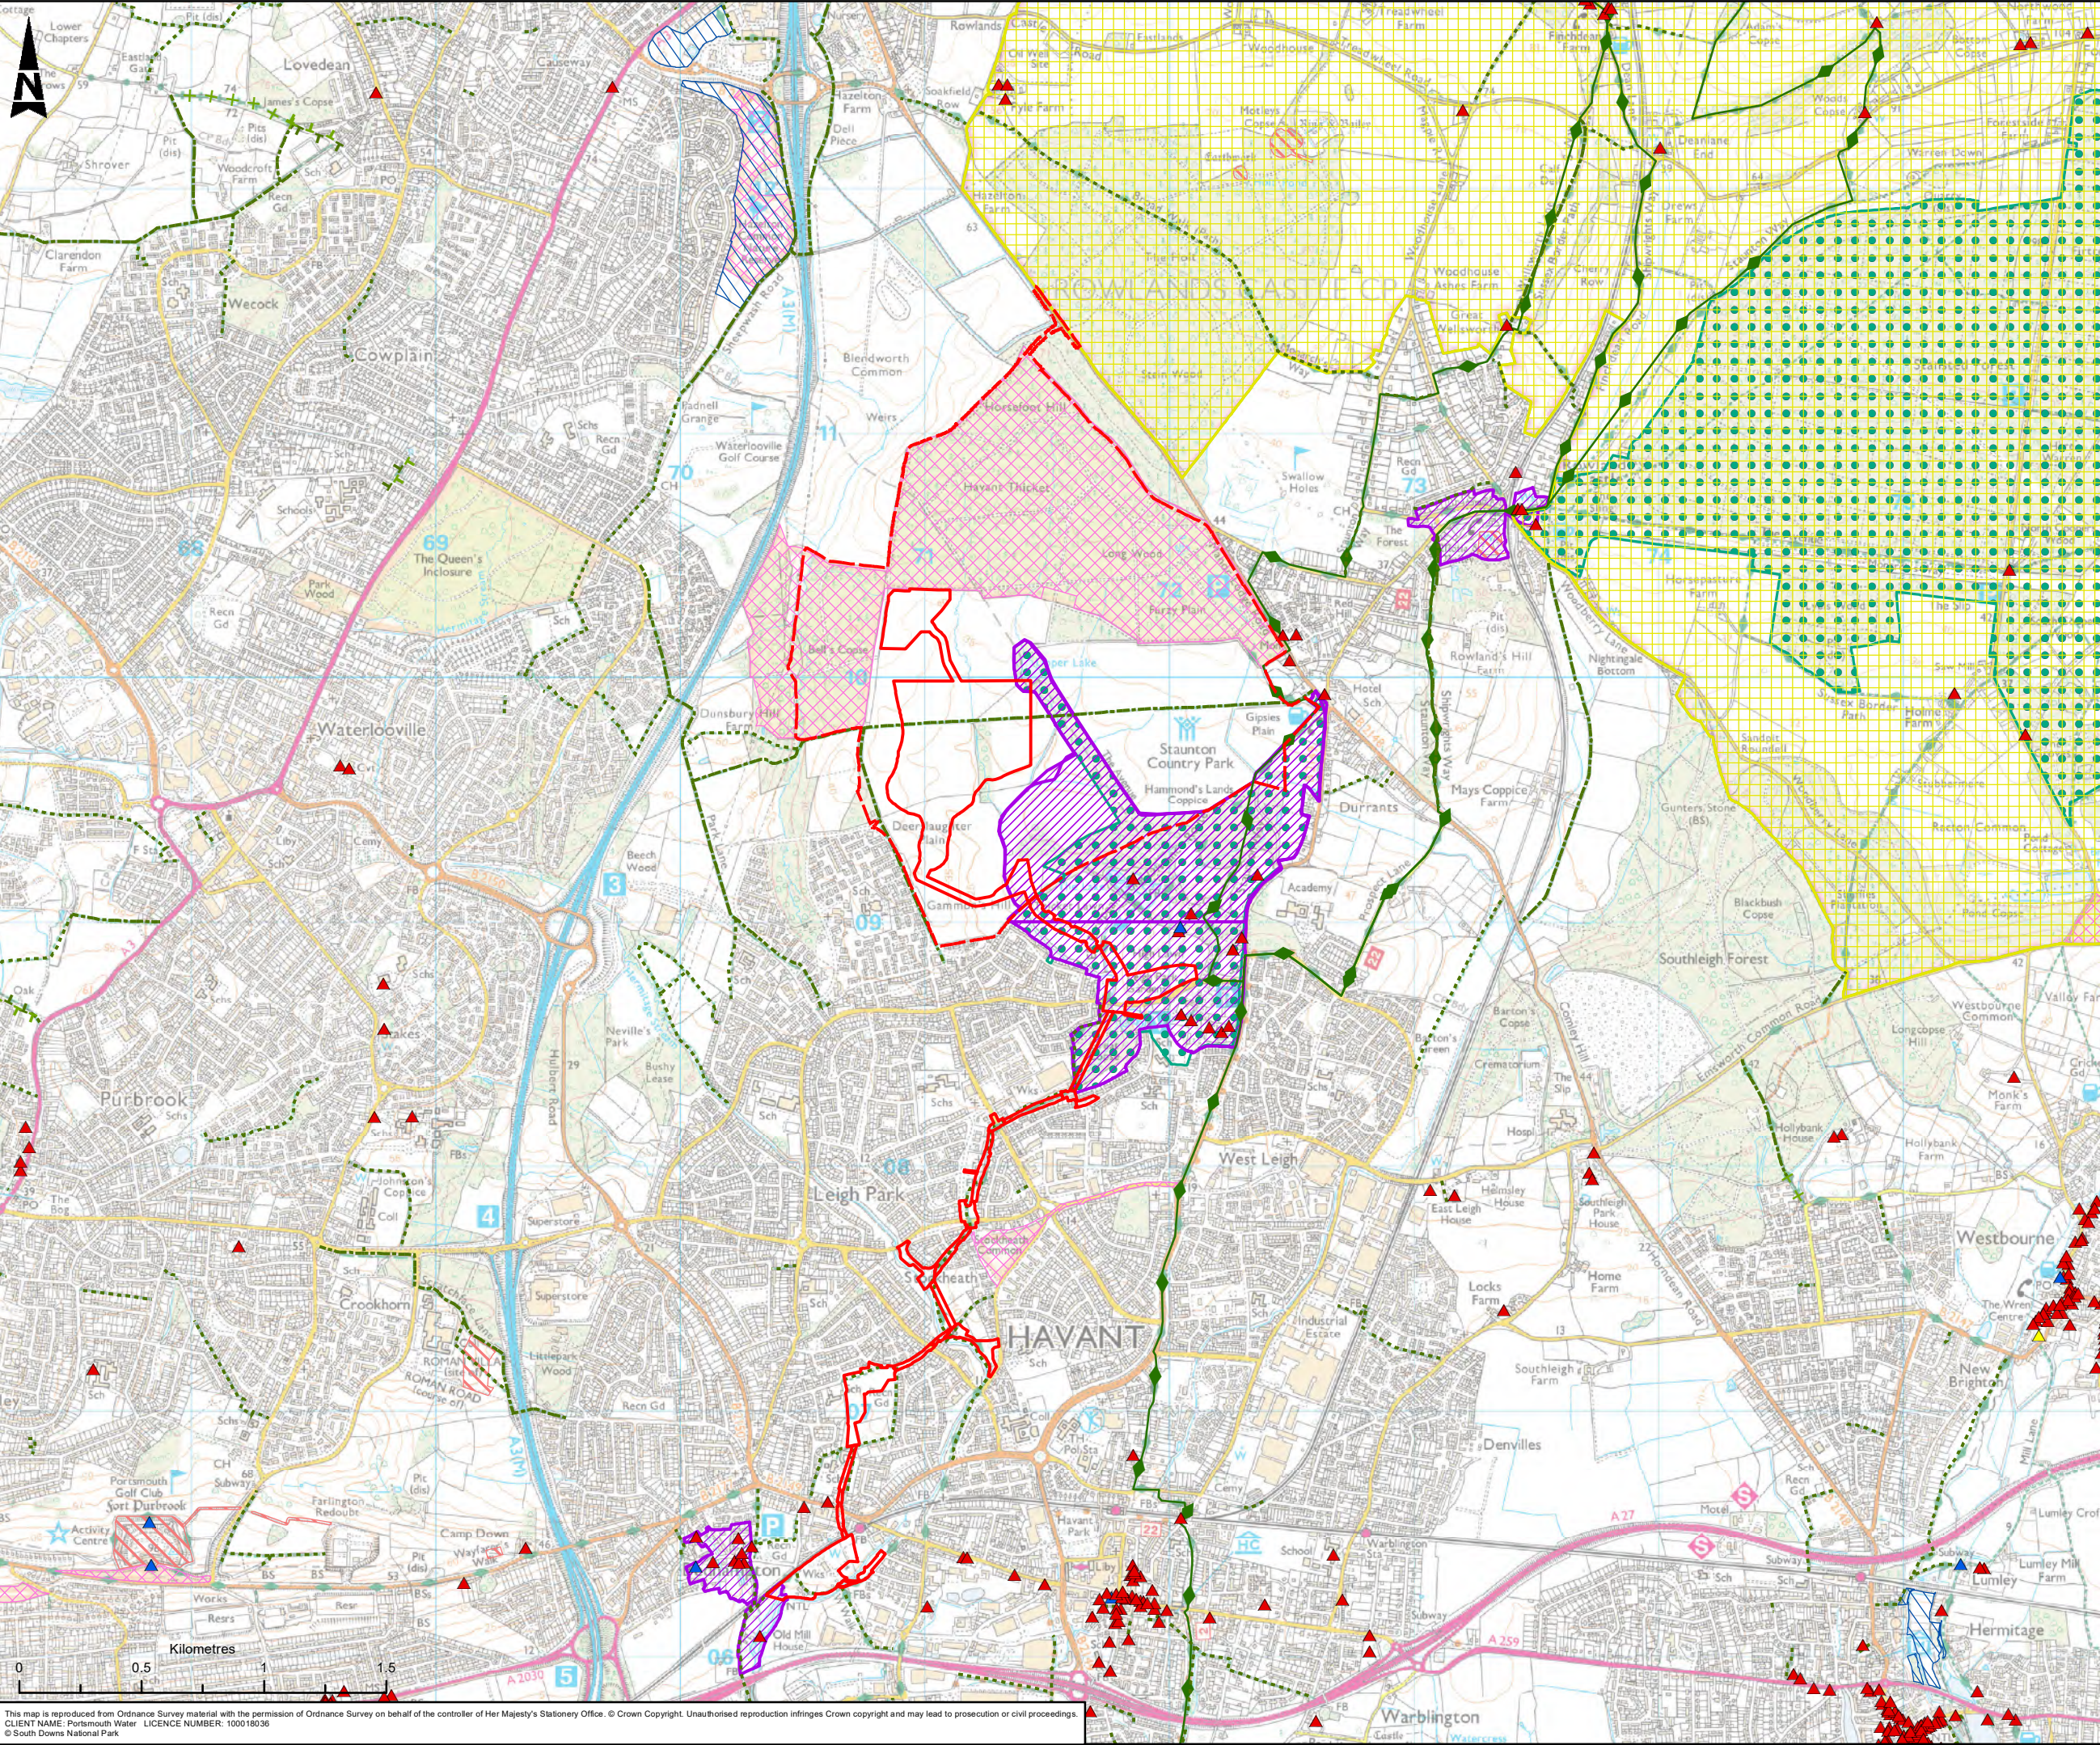

Pipeline Red Line Boundary

Reservoir Red Line Boundary

Listed Buildings

Grade I Listed Building

Grade II Listed Building

Grade II* Listed Building

Public Rights of Way

Byway Open to All

Bridleway

Footpath

Long Distance Footpath

Restricted Byway

Local Nature Reserve

National Park

Conservation

Countryside Rights of Way Act Access

Scheduled Monument


Registered Parks and Garden

C03	MMN	NW	AR	JF	PUBLISHED	03/04/2024	
C02	NW	DB	AR	JF	PUBLISHED	08/06/2023	
C01	KB	DB	PT	LB	PUBLISHED	19/08/2020	
Rev.	Dm By	Old By	Rev By	Auth By	Description	Date	
AtkinsRéalis Aztec West 500 Park Avenue Almondsbury Bristol BS32 4RZ Tel: +44 (0) 1454 662000 Fax: +44 (0) 1454 663333 www.atkinsrealis.com Copyright © AtkinsRéalis Limited (2023)							
Drawing Suitability					Status		
PUBLISHED					A1		
Contractors Drawing Number:							
HTR - ATK - ZZ - ZZ - GS - Z - 0026							
Project Originator Volume Location Type Role Number							
Telephone: Havant (023) 9249 9888							
Fax: Havant (023) 9245 3632							
Website: www.portsmouthwater.co.uk							
Registered Office: PO Box 8 West Street							
Havant Hampshire PO9 1LG							
REGISTERED IN ENGLAND No. 2536455							
Project Ref. No		Sheet		Scale		Sheet Size	
5169117		1 of 1		1:25,000		A3	
Project Title							
HAVANT THICKET RESERVOIR							
Drawing Title							
FIGURE 11.1 LOCAL DESIGNATIONS AND PUBLIC RIGHTS OF WAY							
Portsmouth Water Drawing Number					Rev		
					C03		

This map is reproduced from Ordnance Survey material with the permission of Ordnance Survey on behalf of the controller of Her Majesty's Stationery Office. © Crown Copyright. Unauthorised reproduction infringes Crown copyright and may lead to prosecution or civil proceedings.

CLIENT NAME: Portsmouth Water LICENCE NUMBER: 100018036

© South Downs National Park

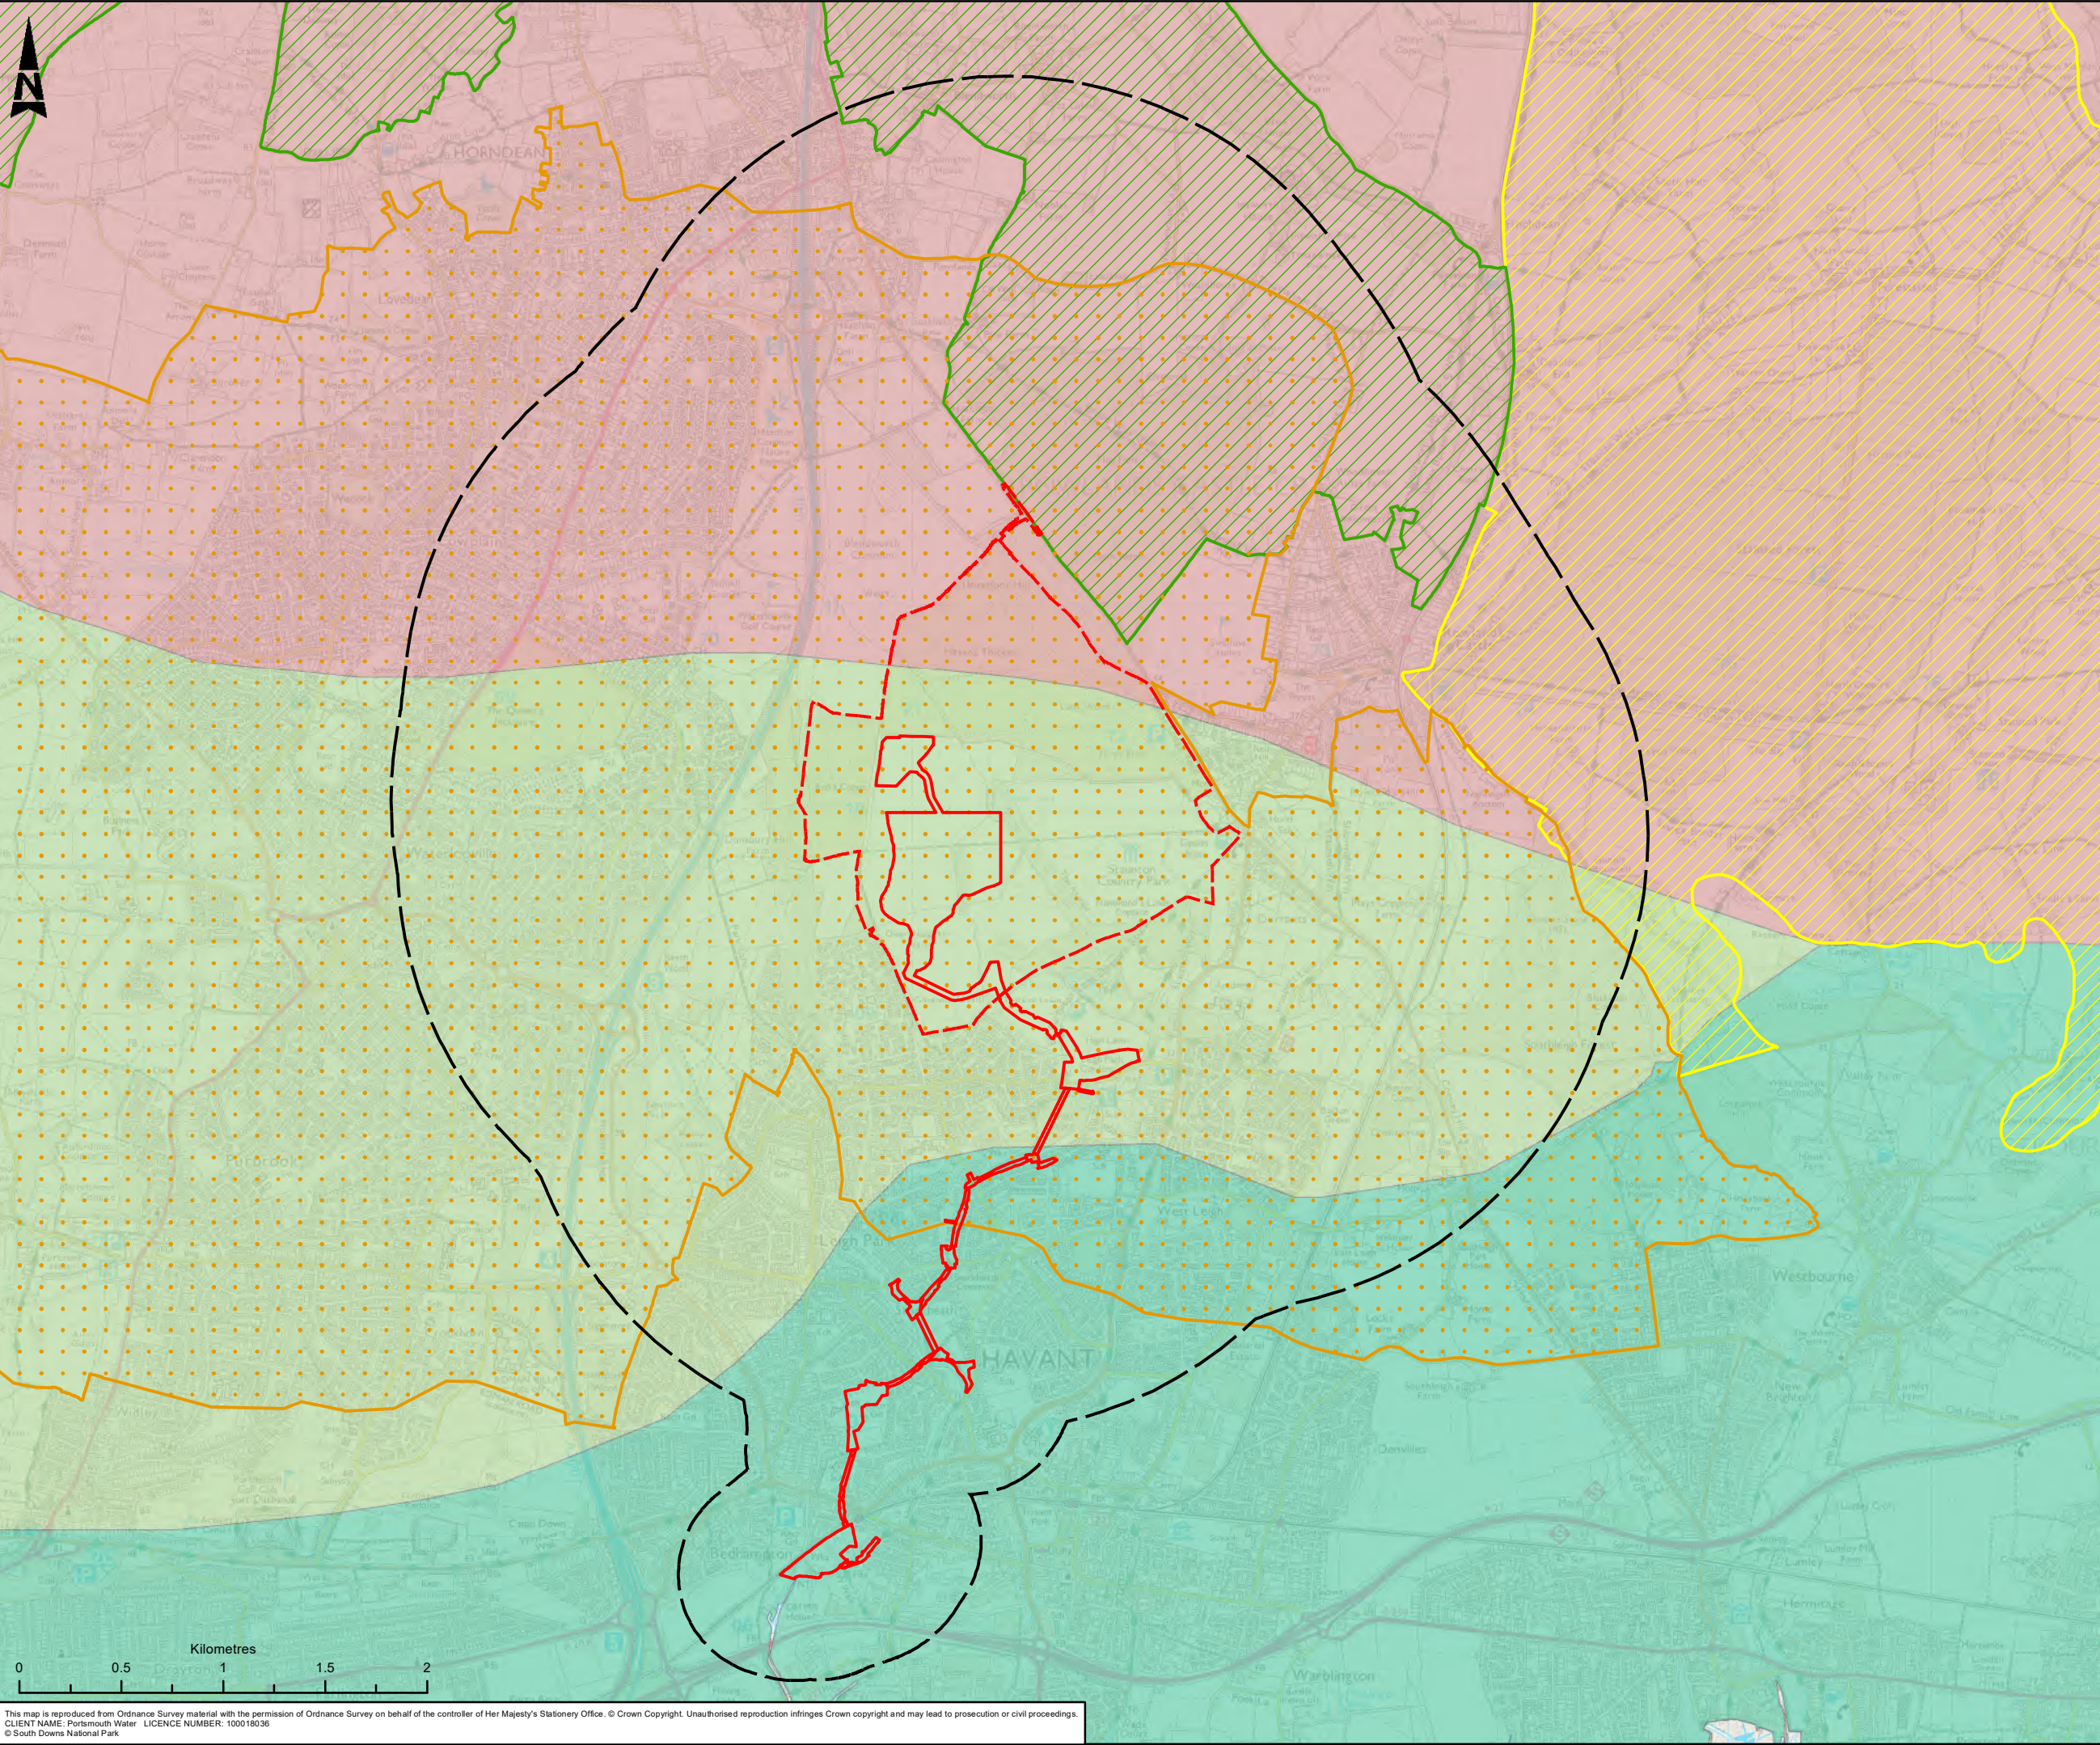

Pipeline Red Line Boundary

Reservoir Red Line Boundary

Study Area

Hampshire Country Integrated Character Assessment (2012)

Forest of Bere East

B3 : Stansted to West Dean Wooded Estate Downland

D2a : Hambledon to Clanfield Downland Mosaic (Enclosed)

National Character Area Profile (2014)

125: South Downs

126: South Coast Plain

128: South Hampshire Lowlands

C03	MMN	NW	AR	JF	PUBLISHED	03/04/2024
C02	NW	DB	AR	JF	PUBLISHED	23/06/2023
C01	KB	DB	PT	LB	PUBLISHED	10/07/2020
Rev.	Dm By	Cld By	Rev By	Auth By	Description	Date

AtkinsRéalis

Aztec West

500 Park Avenue

Almondsbury

Bristol

BS32 4RZ

Tel: +44 (0) 1454 662000

Fax: +44 (0) 1454 663333

www.atkinsrealis.com

Copyright © AtkinsRéalis Limited (2023)

Drawing Suitability

PUBLISHED

Status

A1

Contractors Drawing Number:

HTR - ATK - ZZ - ZZ - GS - Z - 0027

Project | Originator | Volume | Location | Type | Role | Number

Telephone: Havant (023) 9249 9888

Fax: Havant (023) 9245 3632

Website: www.portsmouthwater.co.uk

Registered Office: PO Box 8 West Street

Havant Hampshire PO9 1LG

REGISTERED IN ENGLAND No. 2536455

Project Ref. No

5169117

Sheet

1 of 1

Scale

1:30,000

Sheet Size

A3

Project Title

HAVANT THICKET RESERVOIR


Drawing Title

FIGURE 11.2
LANDSCAPE CHARACTER
(NATIONAL AND REGIONAL)

Portsmouth Water Drawing Number

C03

This map is reproduced from Ordnance Survey material with the permission of Ordnance Survey on behalf of the controller of Her Majesty's Stationery Office. © Crown Copyright. Unauthorised reproduction infringes Crown copyright and may lead to prosecution or civil proceedings.
CLIENT NAME: Portsmouth Water LICENCE NUMBER: 100018036
© South Downs National Park

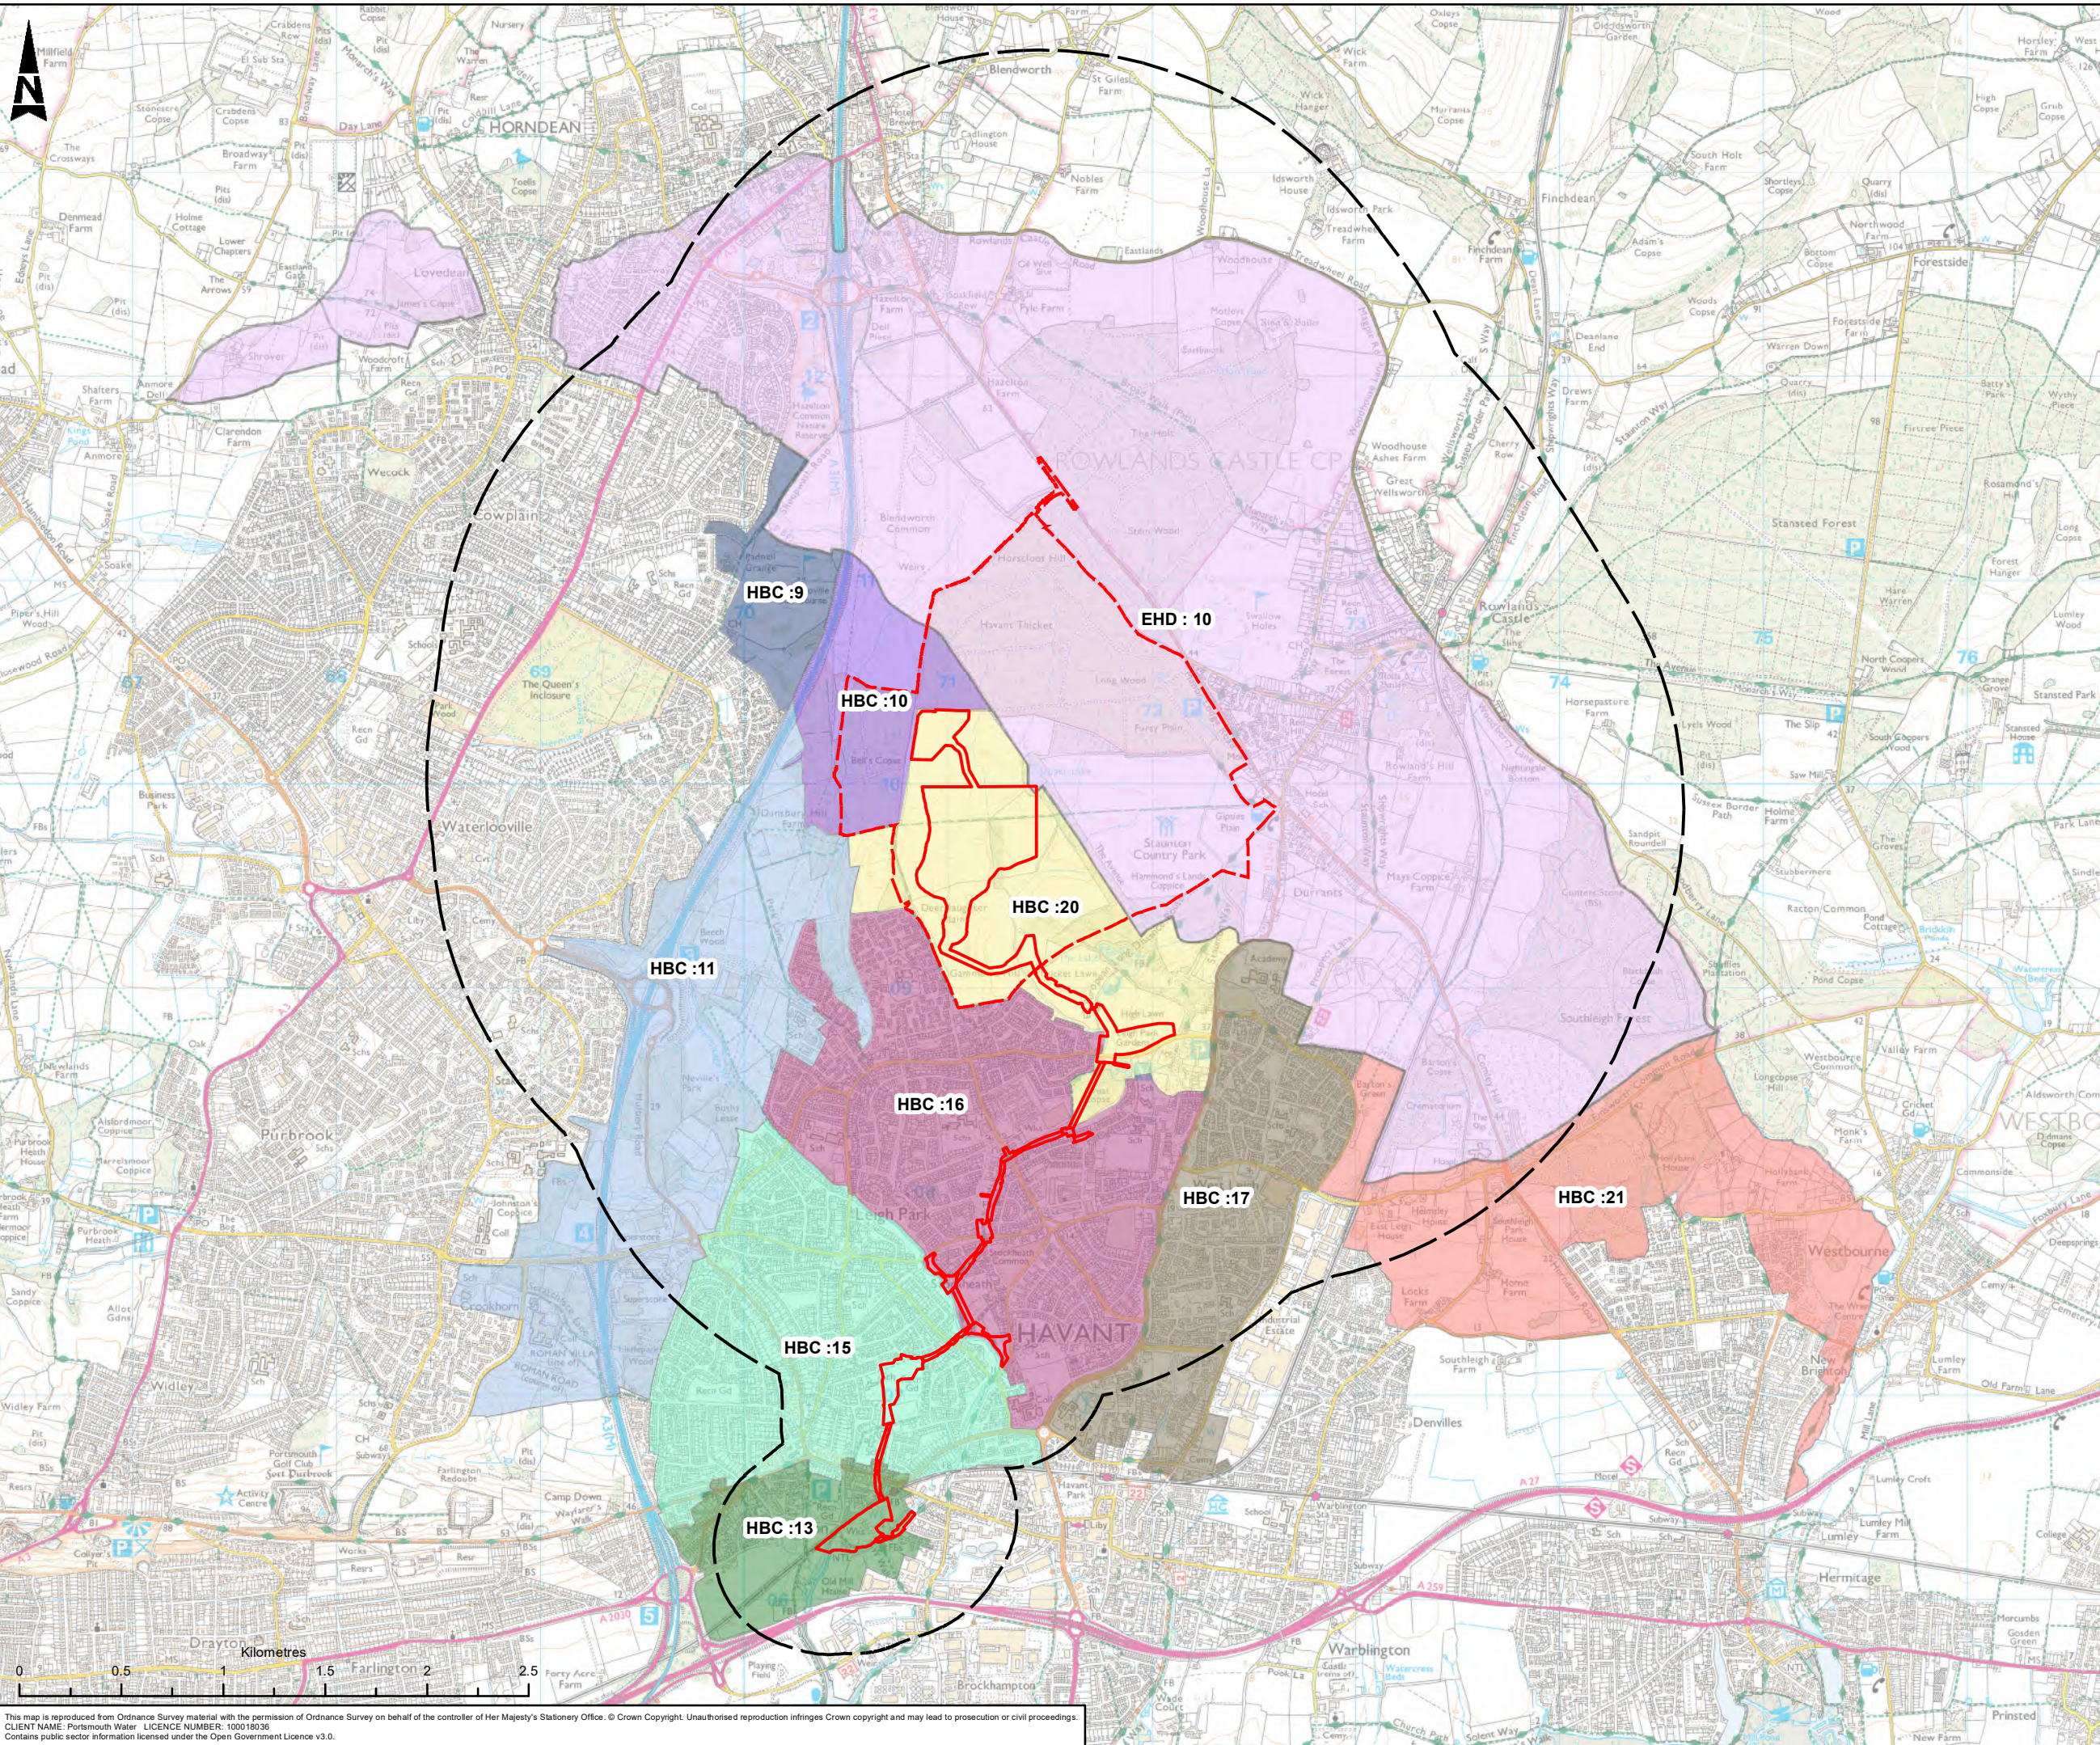

Pipeline Red Line Boundary

Reservoir Red Line Boundary

Study Area

East Hampshire District LCA (2006)

10: Wooded Claylands 10a: Havant Thicket and Southleigh Forest

Havant Borough LCA (2007)

9: Waterlooile Golf Course (Landscape Type A: Pasture and Woodland)

10: Blendworth Common and woodlands (Landscape Type A: Pasture and Woodland)

11: A3 (M) Eastern Corridor (Landscape Type B: Lowland Settled Wooded Farmland)

13: Historic Bedhampton (Landscape Type E: Urban Upper Harbrough Plain)

15: Bedhampton and Havant – north western suburbs (Landscape Type E: Urban Upper Harbrough Plain)

16: Leigh Park (Landscape Type E: Urban Upper Harbrough Plain)

17: West Leigh (Landscape Type E: Urban Upper Harbrough Plain)

20: Staunton Country Park (Landscape Type B: Lowland Settled Wooded Farmland)

21: Southleigh Forest (Landscape Type B: Lowland Settled Wooded Farmland)

C03	MMN	NW	AR	JF	PUBLISHED	03/04/2024
C02	NW	DB	AR	JF	PUBLISHED	23/06/2023
C01	KB	DB	PT	LB	PUBLISHED	10/07/2020
Rev.	Dm By	Old By	Rev By	Auth By	Description	Date

AtkinsRéalis

Aztec West
500 Park Avenue
Almondsbury
Bristol
BS32 4RZ

Tel: +44 (0) 1454 662000
Fax: +44 (0) 1454 663333
www.atkinsrealis.com

Drawing Suitability

Status

PUBLISHED

A1

Contractors Drawing Number:

HTR - ATK - ZZ - ZZ - GS - Z - 0028

Project | Originator | Volume | Location | Type | Role | Number

Telephone: Havant (023) 9249 9888
Fax: Havant (023) 9245 3632
Website: www.portsmouthwater.co.uk
Registered Office: PO Box 8 West Street
Havant Hampshire PO9 1LG
REGISTERED IN ENGLAND No. 2536455

Portsmouth Water

Project Ref. No	Sheet	Scale	Sheet Size
5169117	1 of 1	1:30,000	A3

Project Title

HAVANT THICKET RESERVOIR

Drawing Title


FIGURE 11.3
LANDSCAPE CHARACTER
(DISTRICT AND LOCAL)

Portsmouth Water Drawing Number

Rev

C03

This map is reproduced from Ordnance Survey material with the permission of Ordnance Survey on behalf of Her Majesty's Stationery Office. © Crown Copyright. Unauthorised reproduction infringes Crown copyright and may lead to prosecution or civil proceedings.
CLIENT NAME: Portsmouth Water LICENCE NUMBER: 10018036
Contains public sector information licensed under the Open Government Licence v3.0.

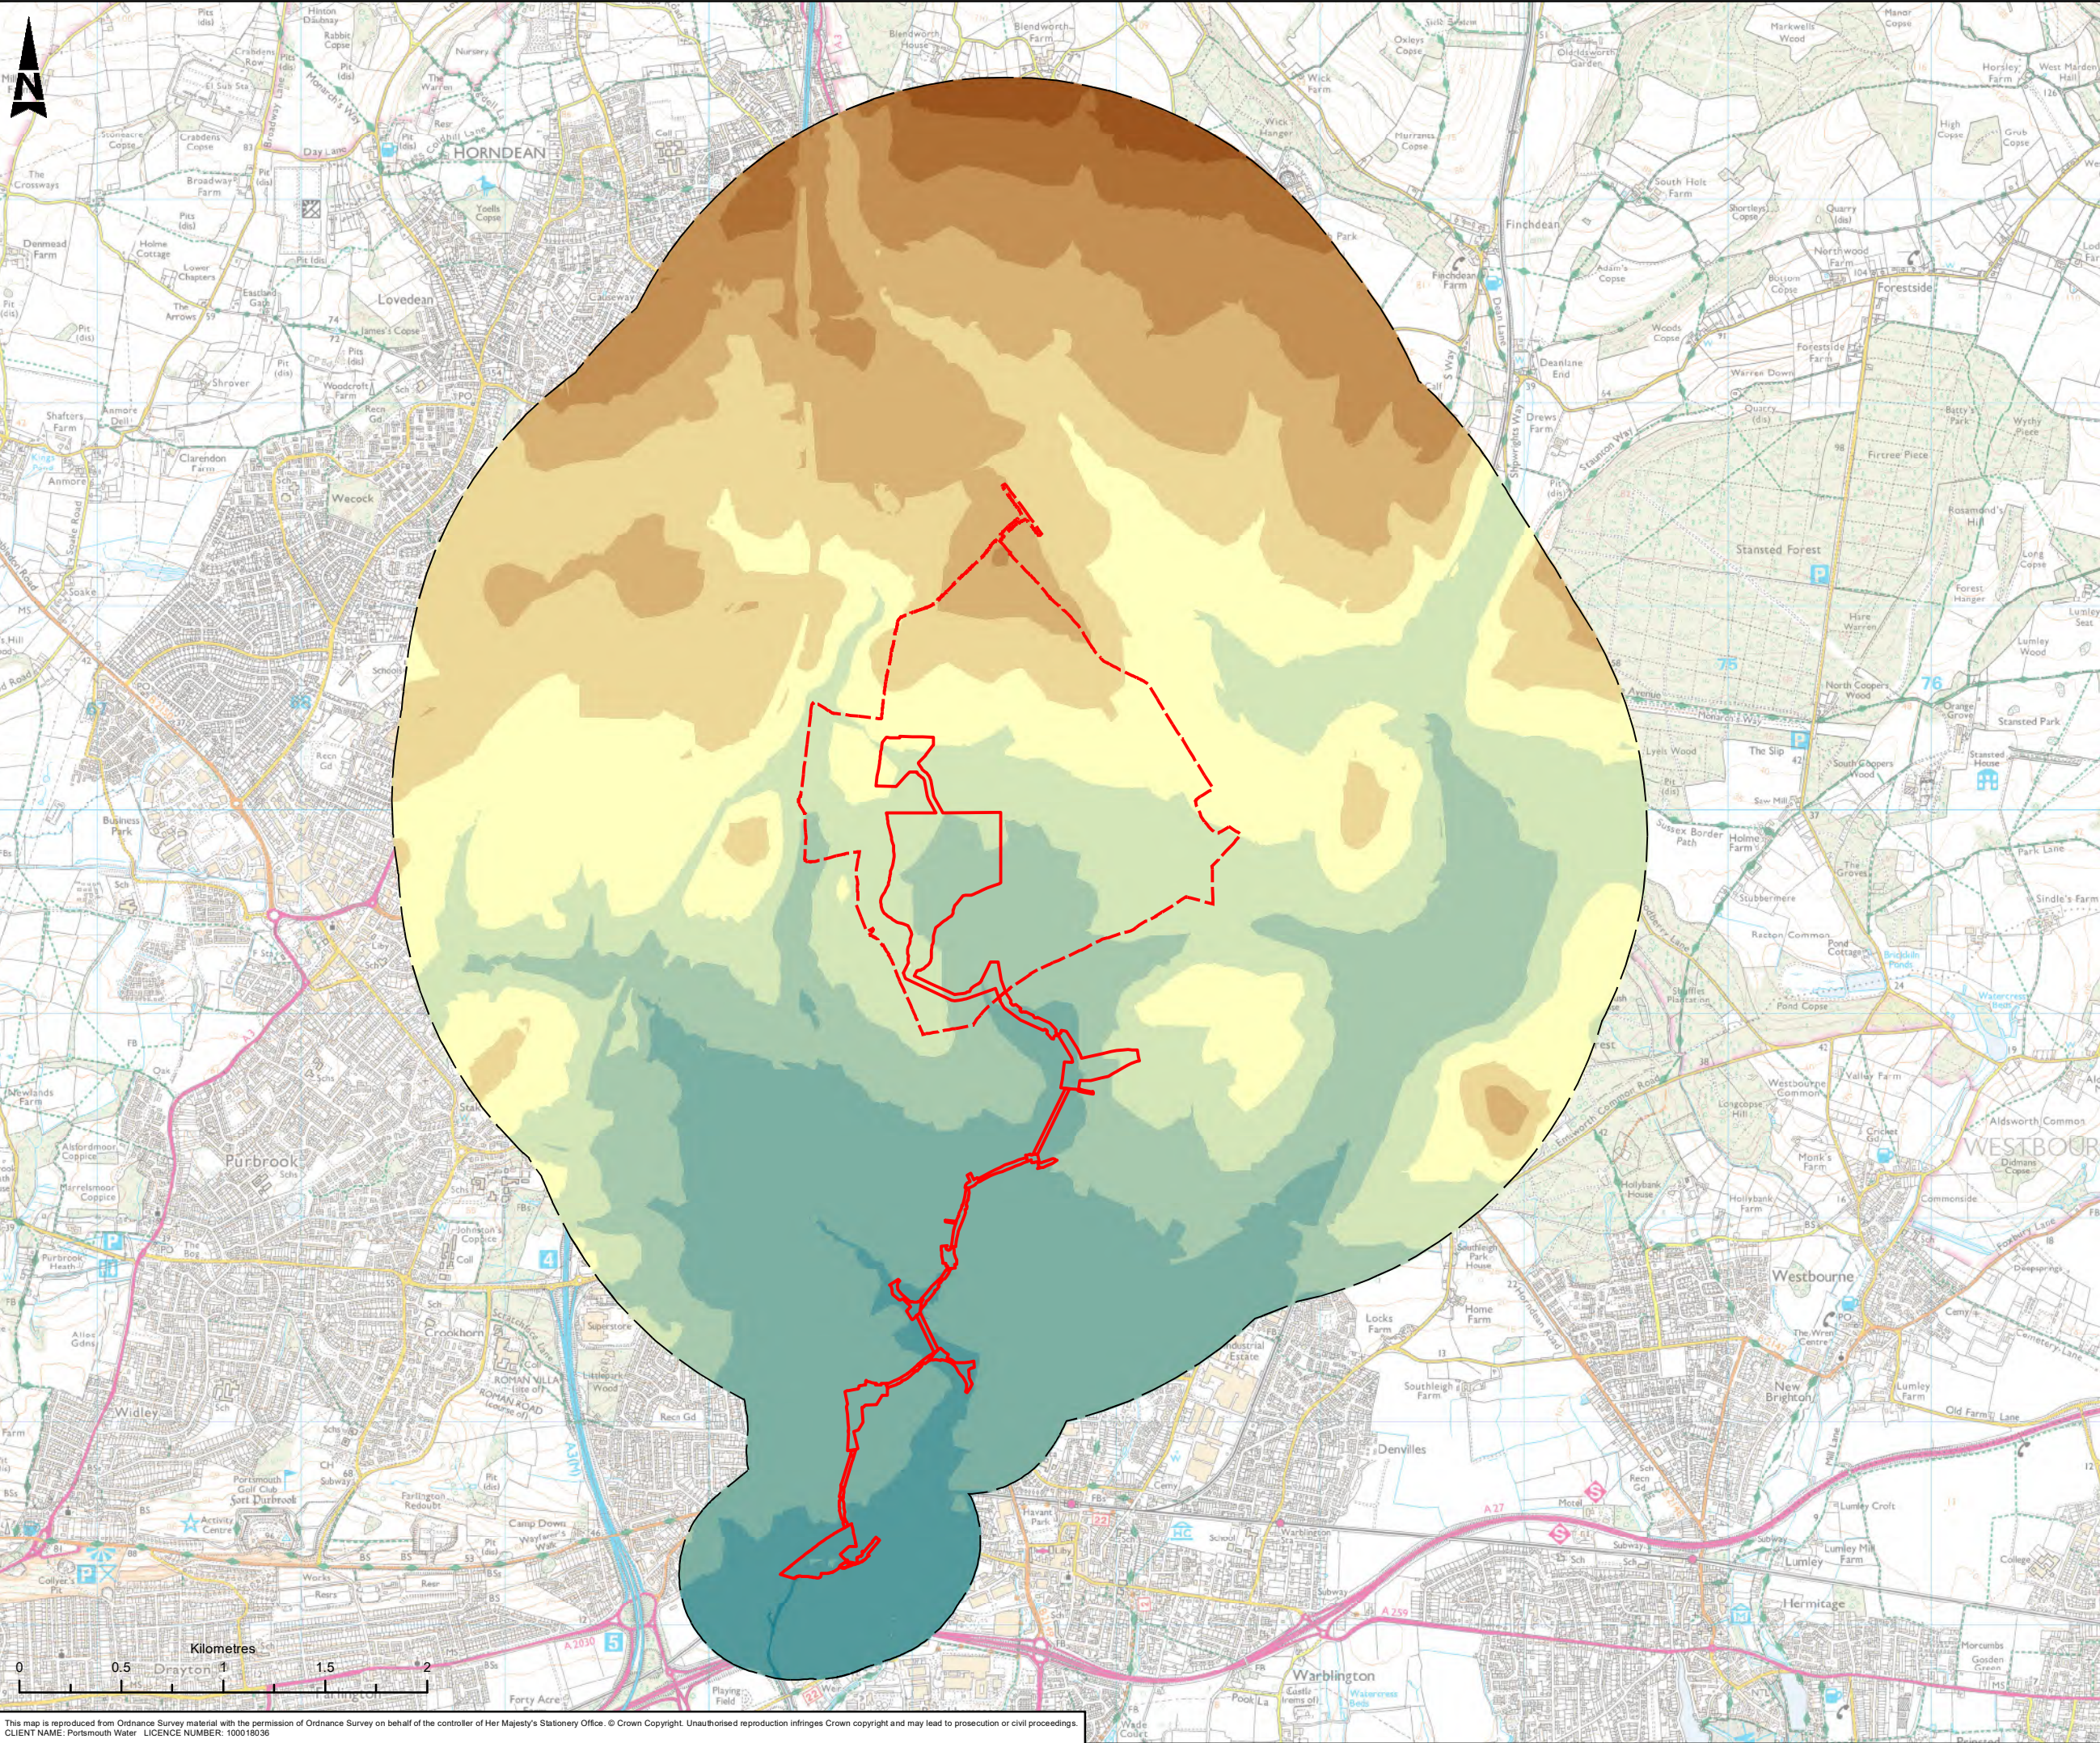

Pipeline Red Line Boundary

Reservoir Red Line Boundary

Study Area

<0m

0 - 10m

10-20m

20-30m

30-40m

40-50m

50-60m

60-70m

70-80m

80-90m

90-100m

C03	MMN	NW	AR	JF	PUBLISHED		03/04/2024
C02	FD	DB	AR	JF	PUBLISHED		23/06/2023
C01	FD	PT	GW	LB	PUBLISHED		17/08/2020
Rev.	Dm By	Old By	Rev By	Auth By	Description		Date

AtkinsRéalis

Aztec West

500 Park Avenue

Almondsbury

Bristol

BS32 4RZ

Tel: +44 (0) 1454 662000

Fax: +44 (0) 1454 663333

www.atkinsrealis.com

Copyright © AtkinsRéalis Limited (2023)

Drawing Suitability			Status
PUBLISHED			A1

Contractors Drawing Number:
HTR - ATK - ZZ - ZZ - GS - Z - 0029
Project | Originator | Volume | Location | Type | Role | Number

Telephone: Havant (023) 9249 9888
Fax: Havant (023) 9245 3632
Website: www.portsmouthwater.co.uk
Registered Office: PO Box 8 West Street
Havant Hampshire PO9 1LG
REGISTERED IN ENGLAND No. 2536455


Project Ref. No	Sheet	Scale	Sheet Size
5169117	1 of 1	1:30,000	A3

Project Title
HAVANT THICKET RESERVOIR

Drawing Title
FIGURE 11.4
TOPOGRAPHY

Portsmouth Water Drawing Number	Rev
	C03

This map is reproduced from Ordnance Survey material with the permission of Ordnance Survey on behalf of the controller of Her Majesty's Stationery Office. © Crown Copyright. Unauthorised reproduction infringes Crown copyright and may lead to prosecution or civil proceedings.
CLIENT NAME: Portsmouth Water LICENCE NUMBER: 100018036

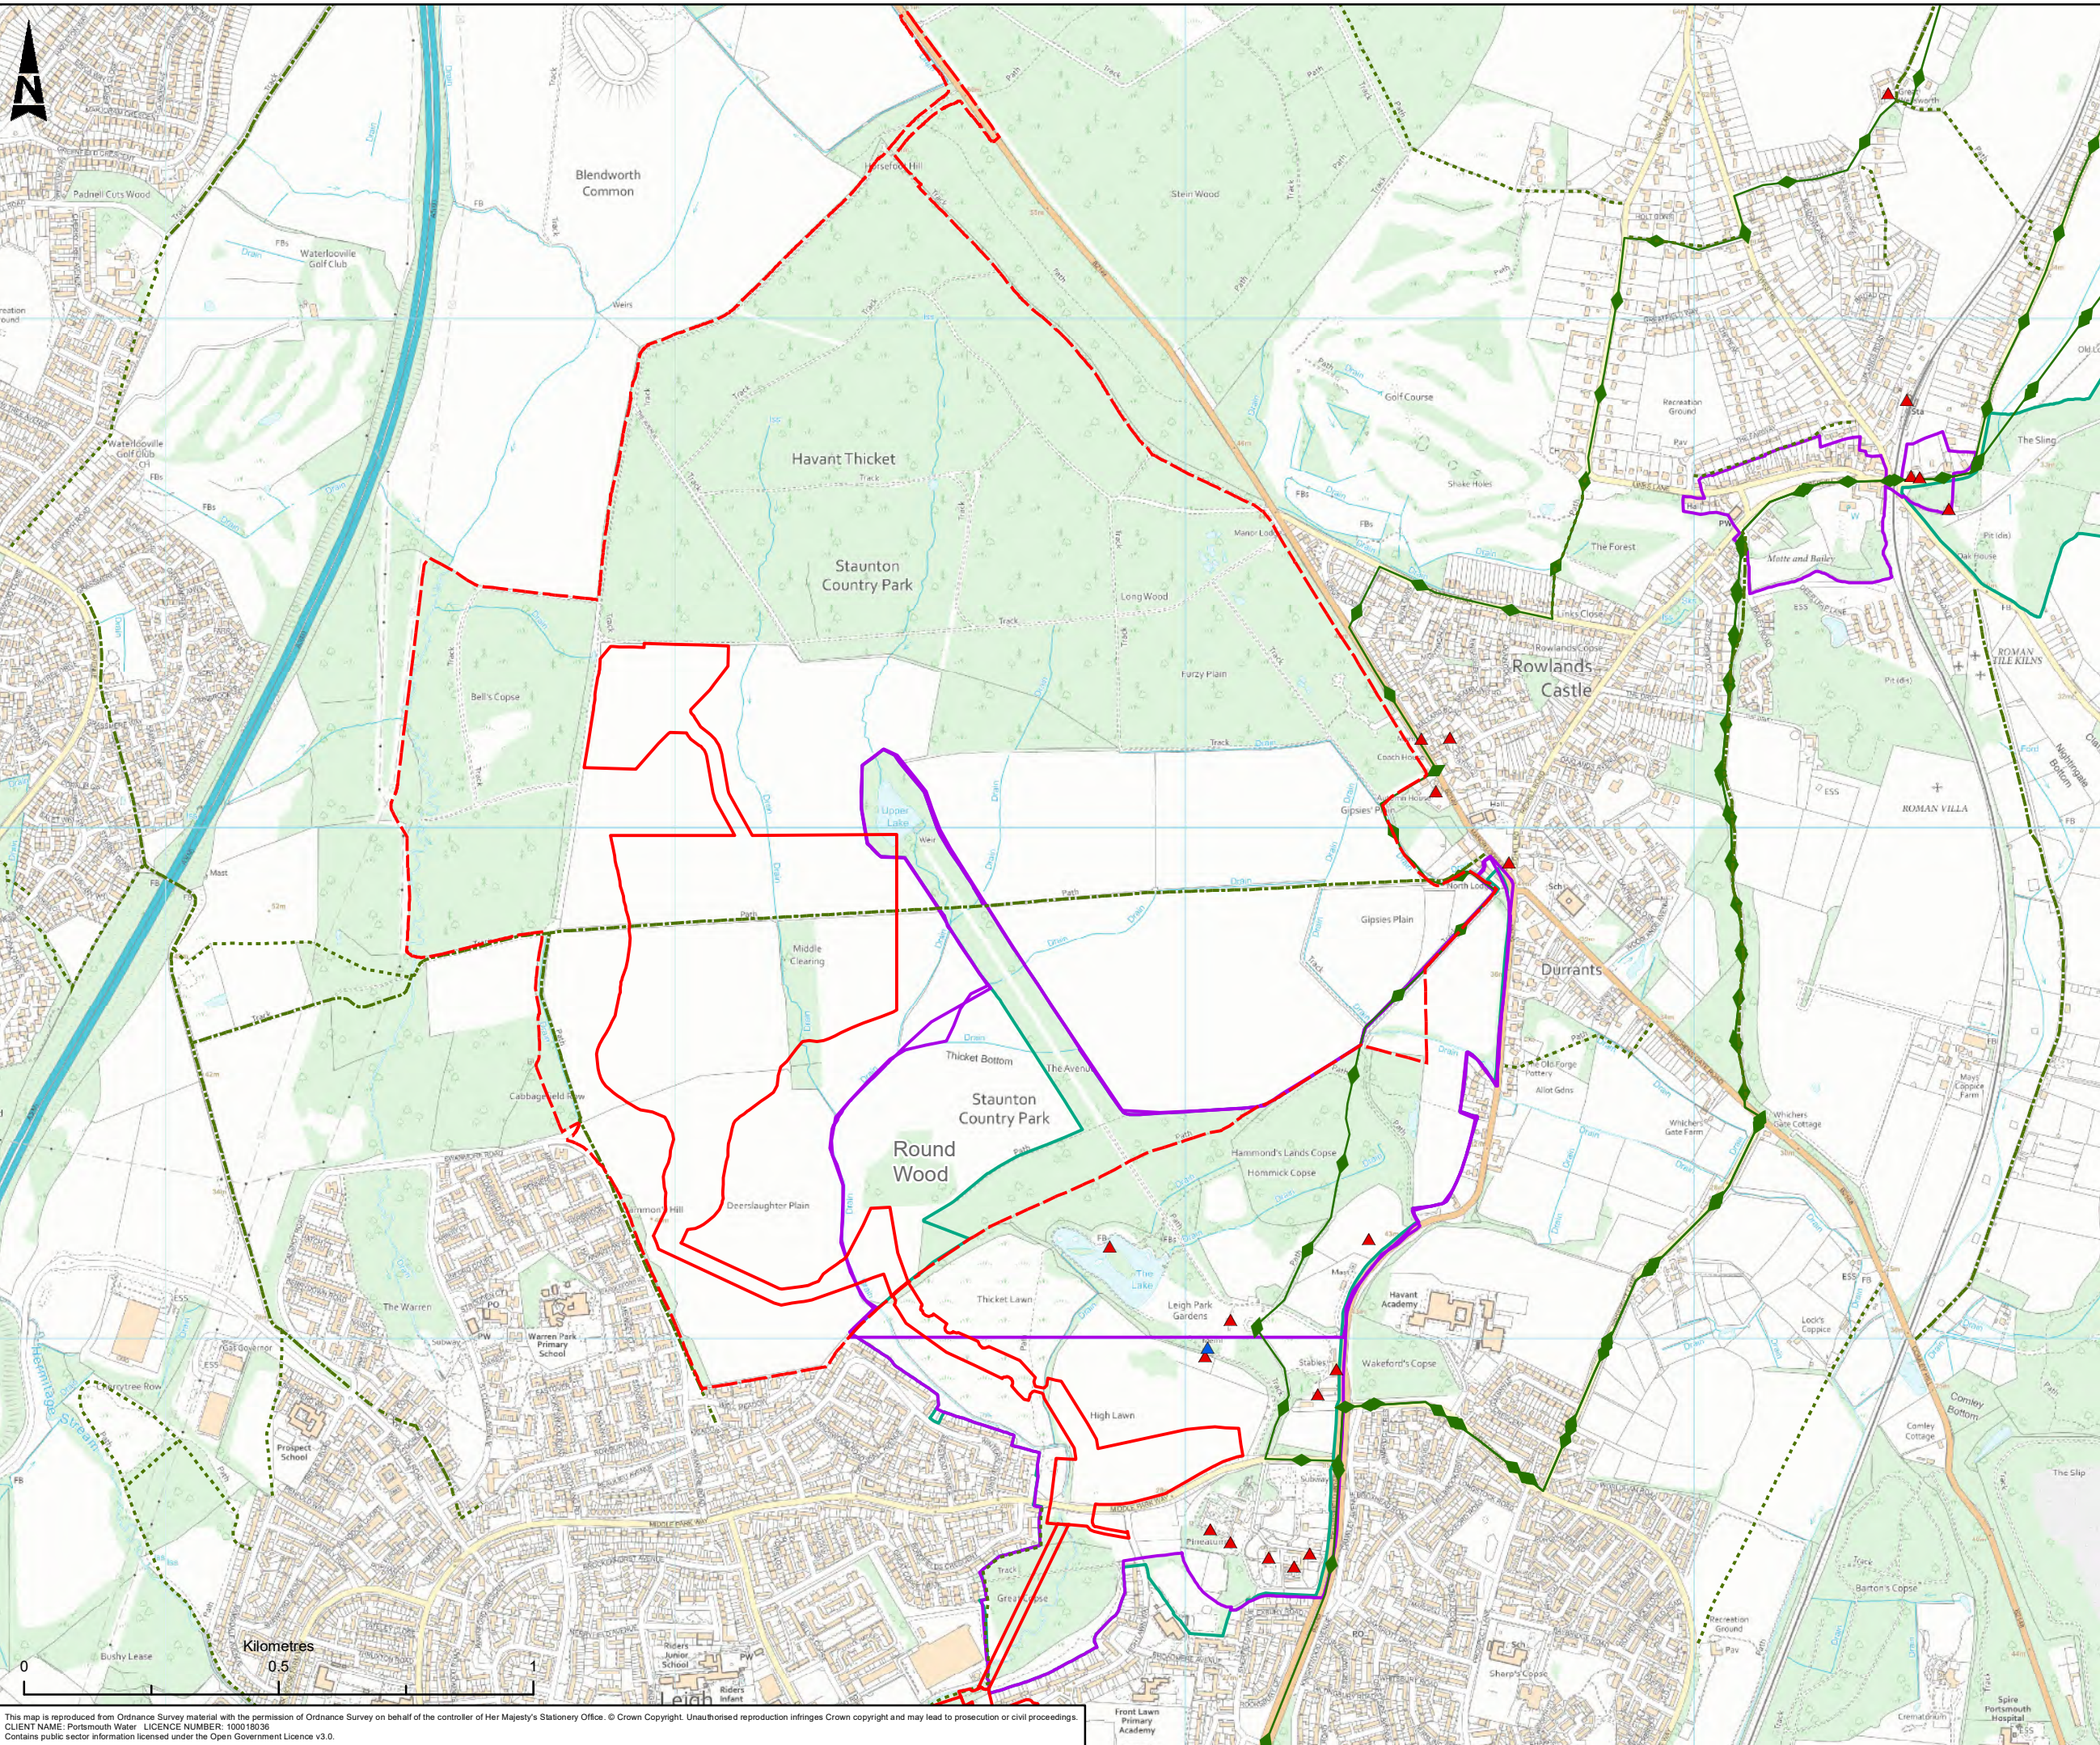

Pipeline Red Line Boundary

Reservoir Red Line Boundary

Grade II Listed Building

Grade II* Listed Building

Bridleway

Footpath

Long Distance Footpath

Stream

Conservation Area

Registered Parks and Garden

C03	MMN	NW	AR	JF	PUBLISHED	03/04/2024
C02	NW	DB	AR	JF	PUBLISHED	08/06/2023
C01	FD	PT	GW	LB	PUBLISHED	10/07/2020
Rev	Dm By	Cld By	Rev By	Auth By	Description	Date

Aztec West
500 Park Avenue
Almondsbury
Bristol
BS32 4RZ

Tel: +44 (0) 1454 662000
Fax: +44 (0) 1454 663333
www.atkinsrealis.com

Copyright © AtkinsRéalis Limited (2023)

Drawing Suitability

Status

A1

Contractors Drawing Number:

HTR - ATK - ZZ - ZZ - GS - Z - 0030

Project | Originator | Volume | Location | Type | Role | Number

Telephone: Havant (023) 9249 9888
Fax: Havant (023) 9245 3632
Website: www.portsmouthwater.co.uk
Registered Office: PO Box 8 West Street
Havant Hampshire PO9 1LG
REGISTERED IN ENGLAND No. 2536455

Project Ref. No

5169117

Sheet

1 of 1

Scale

1:12,000

Sheet Size

A3

Project Title

HAVANT THICKET RESERVOIR

Drawing Title


FIGURE 11.5
LANDSCAPE AREA AND ELEMENTS

Portsmouth Water Drawing Number

Rev

C03

This map is reproduced from Ordnance Survey material with the permission of Ordnance Survey on behalf of the controller of Her Majesty's Stationery Office. © Crown Copyright. Unauthorised reproduction infringes Crown copyright and may lead to prosecution or civil proceedings.
CLIENT NAME: Portsmouth Water LICENCE NUMBER: 100018036
Contains public sector information licensed under the Open Government Licence v3.0.

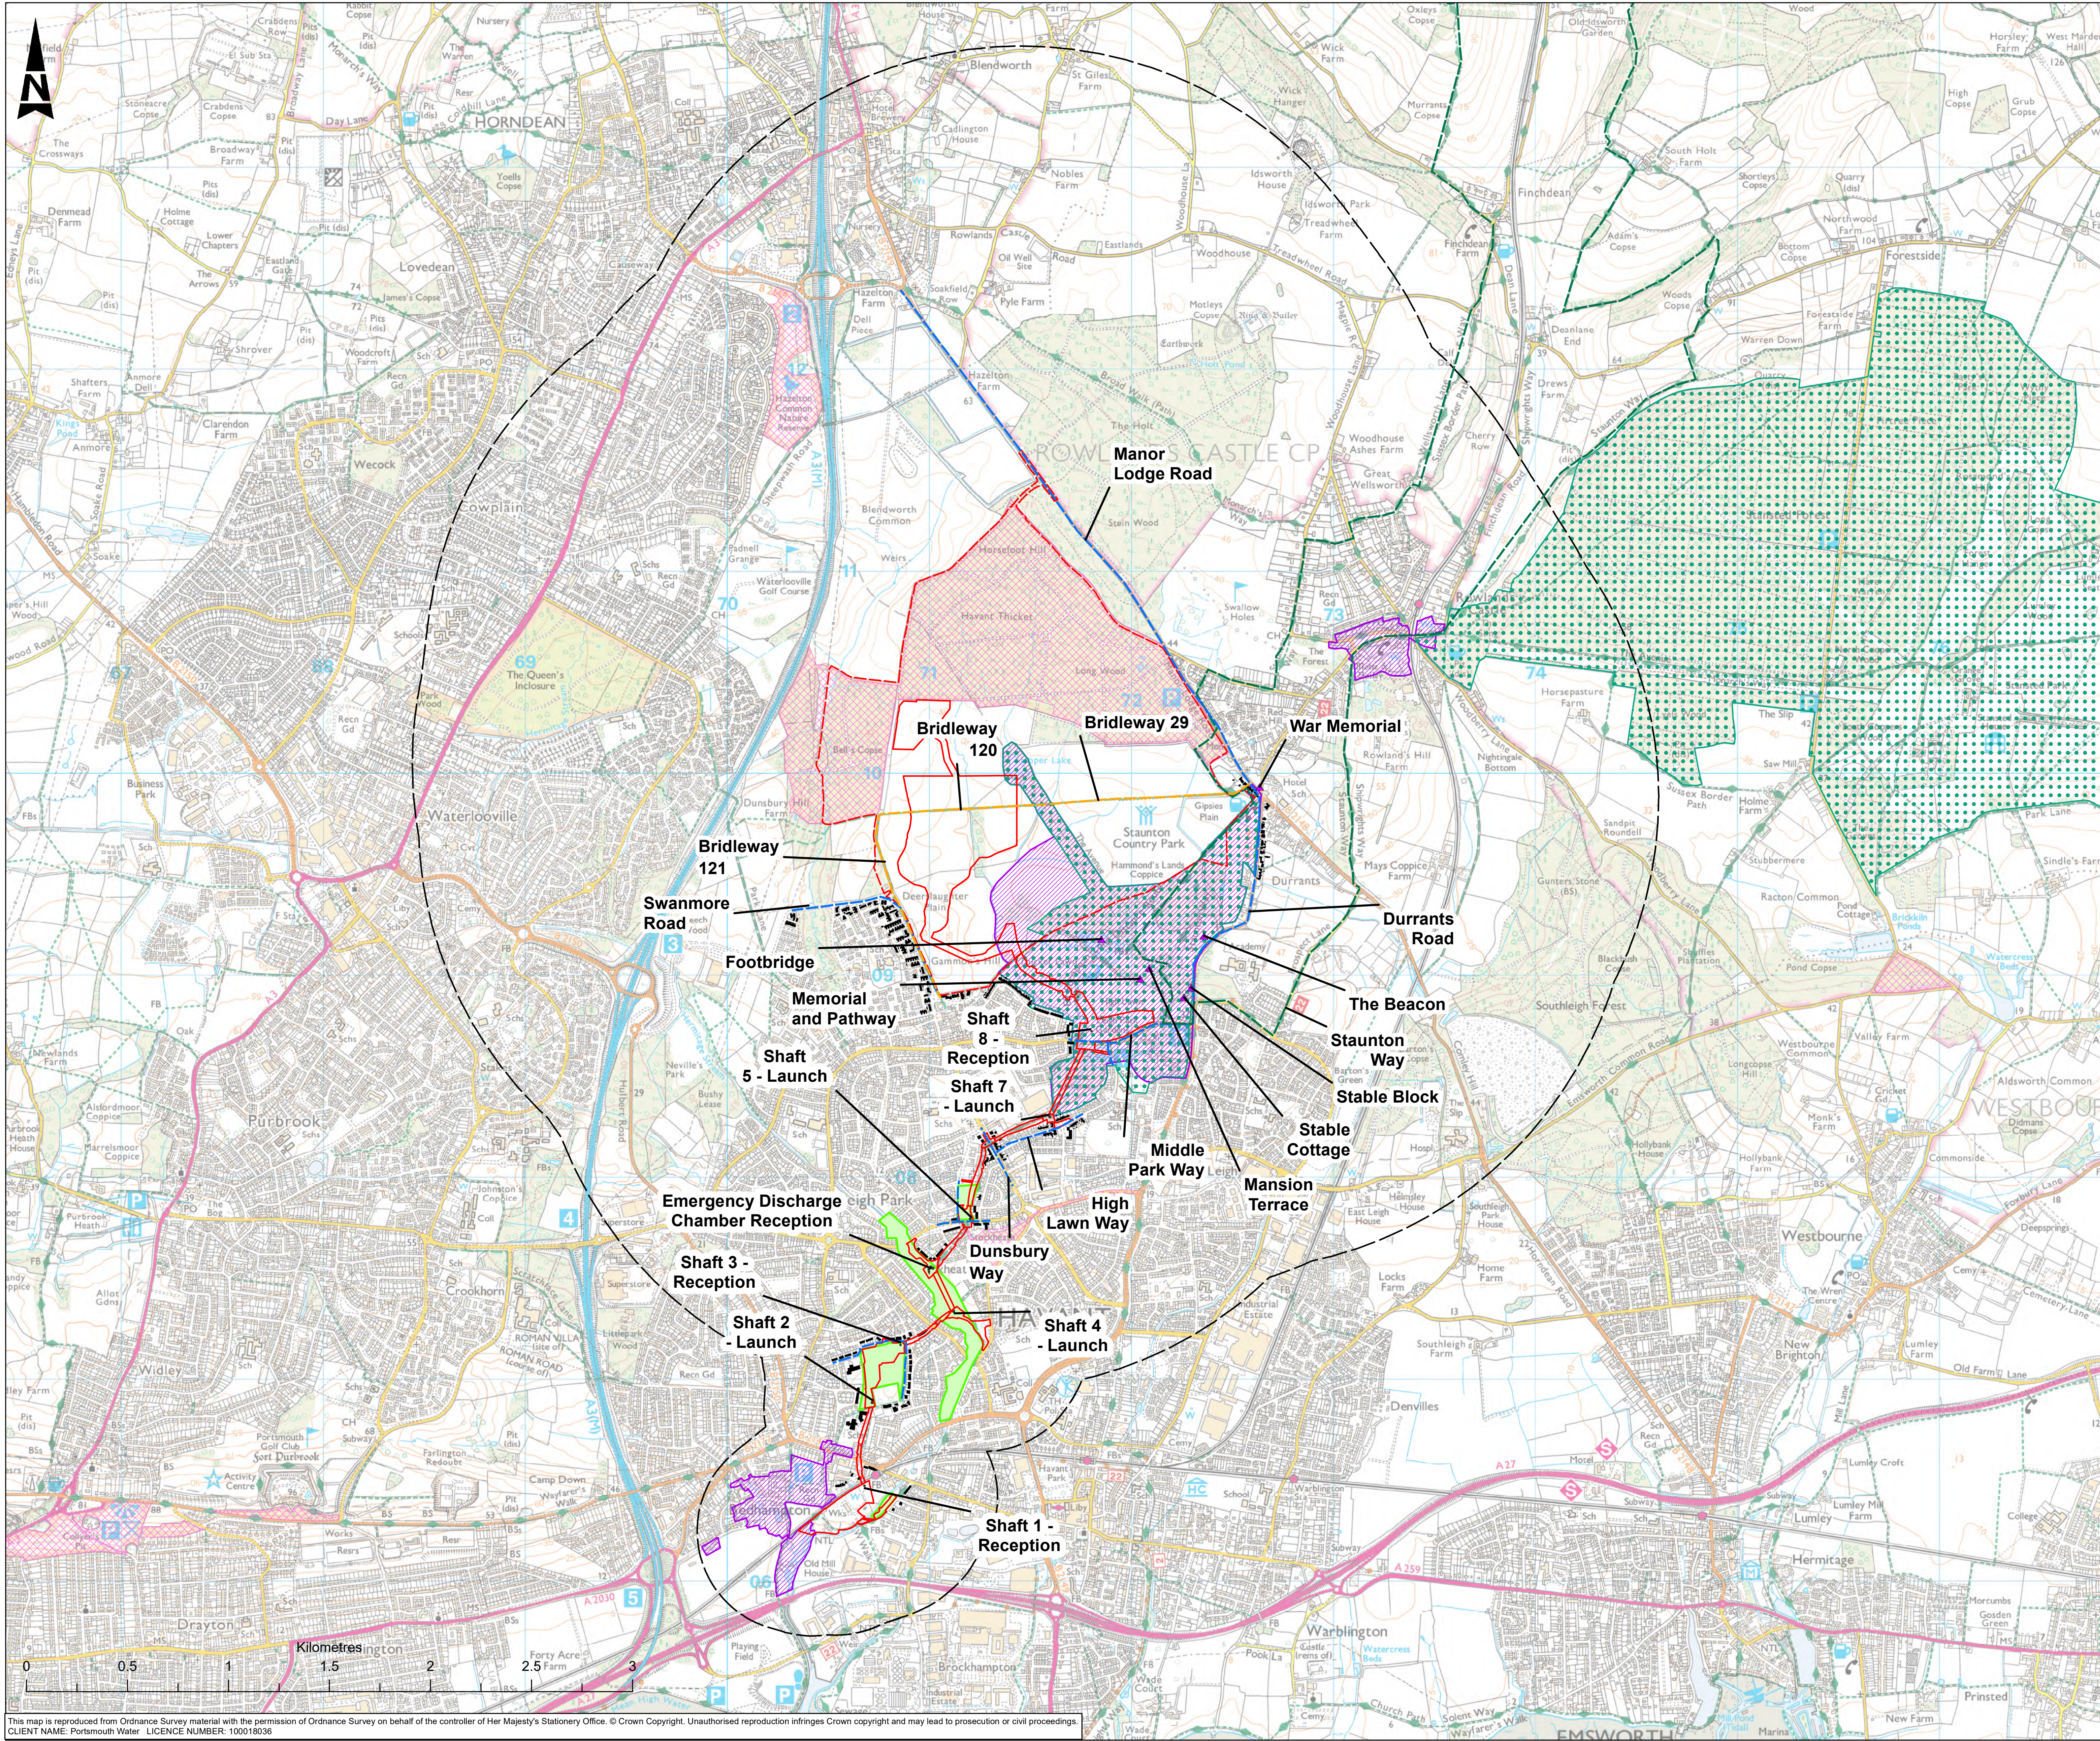

Pipeline Red Line Boundary

Reservoir Red Line Boundary

Pipeline Shafts

Listed Building

Bridleway

Footpath

Road

Countryside Rights of Way Act Access Land

Conservation Areas

Public Open Space

Residential Properties

Registered Park and Garden

Description

C03	MMN	NW	AR	JF	PUBLISHED	07/05/2024
C02	RS	DB	AR	JF	PUBLISHED	23/06/2023
C01	FD	PT	GW	LB	PUBLISHED	17/08/2020
Rev.	Dm By	Ckd By	Rev By	Auth By	Description	Date

AtkinsRéalis

Copyright © AtkinsRéalis Limited (2023)

Aztec West
500 Park Avenue
Almondsbury
Bristol
BS32 4RZ

Tel: +44 (0) 1454 6620000
Fax: +44 (0) 1454 663333
www.atkinsrealis.com

Drawing Suitability		Status	
PUBLISHED		A1	

Contractors Drawing Number:
HTR - ATK - ZZ - ZZ - GS - Z - 0031
Project | Originator | Volume | Location | Type | Role | Number



Telephone: Havant (023) 9249 9888
Fax: Havant (023) 9245 3632
Website: www.portsmouthwater.co.uk
Registered Office: PO Box 8 West Street
Havant Hampshire PO9 1LG
REGISTERED IN ENGLAND No. 2536455

Project Ref. No	Sheet	Scale	Sheet Size
5169117	1 of 1	1:15,000	A3

Project Title
HAVANT THICKET RESERVOIR

Drawing Title
**FIGURE 11.6
KEY VISUAL RECEPTOR
LOCATIONS**

Portsmouth Water Drawing Number	Rev
	C03

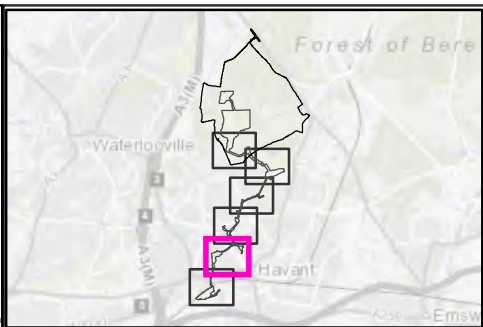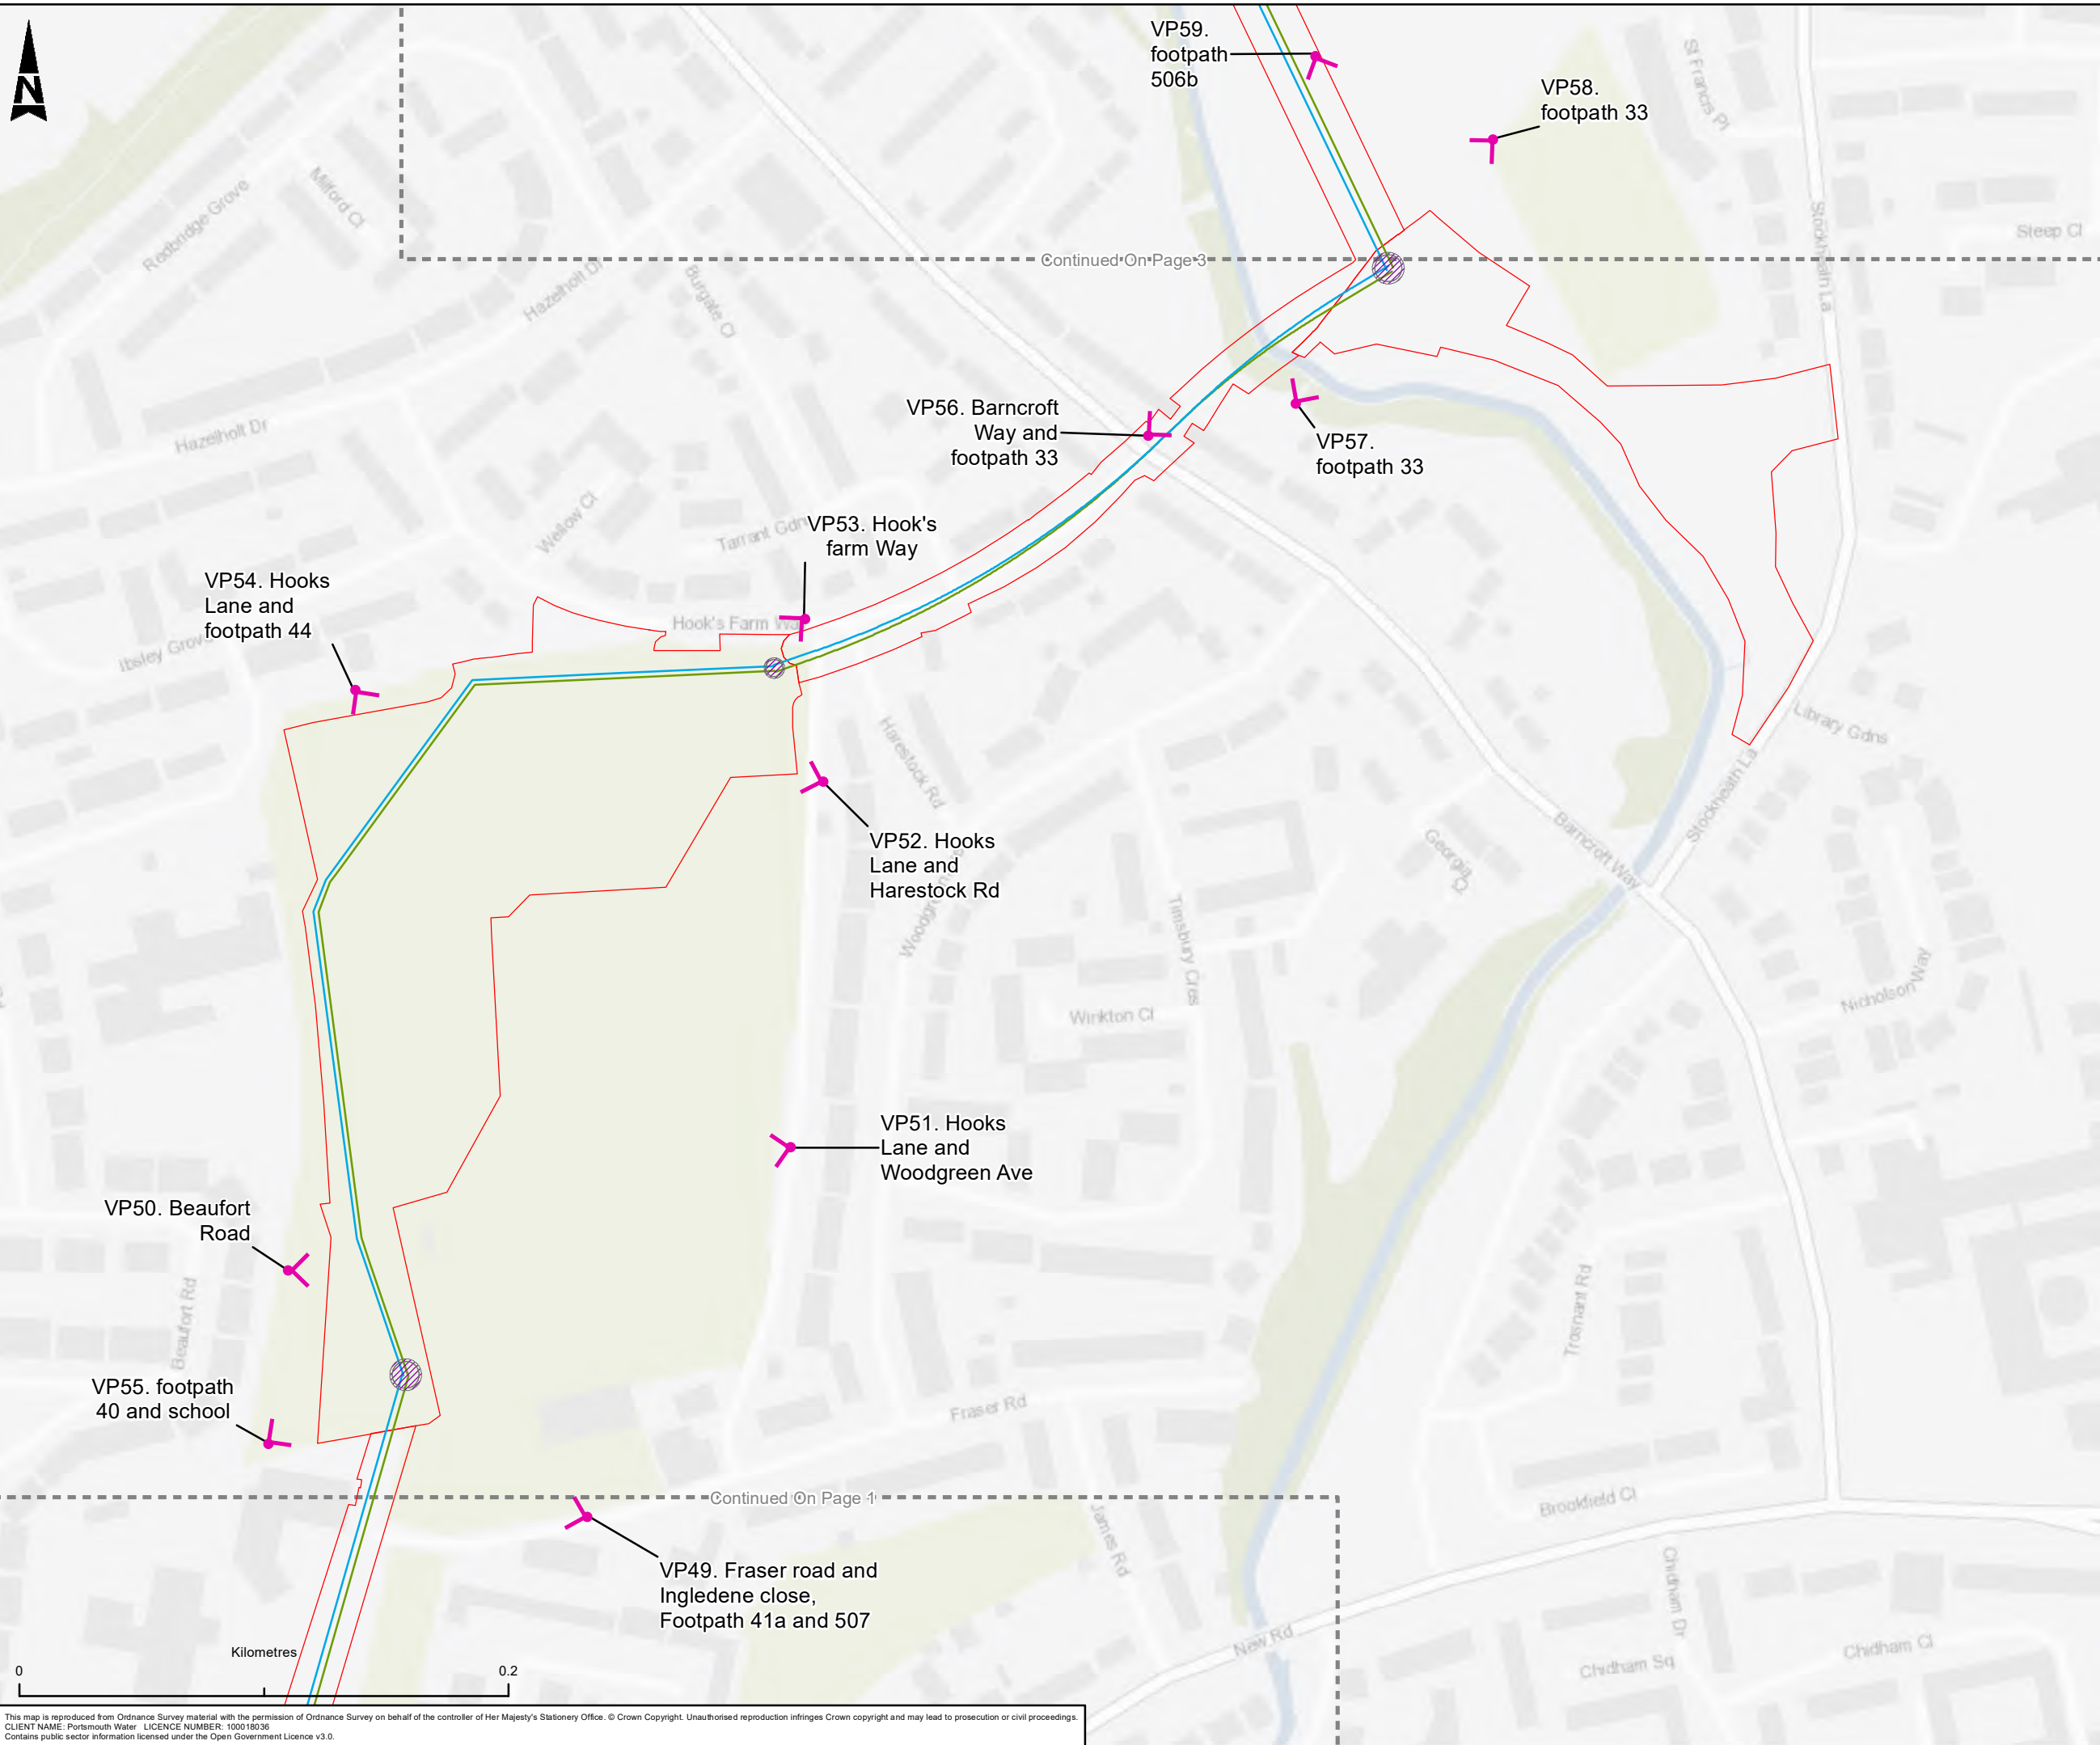

- Pipeline Scheme Red Line Boundary
- Pipeline Alignment - Outlet
- Pipeline Alignment - Inlet
- New Shaft Locations
- Adjacent Map Sheets
- Viewpoint Location

C01	MMN	NW	AR	JF	PUBLISHED	02/01/2024
Rev.	Dm By	Cld By	Rev By	Auth By	Description	Date



Aztec West
500 Park Avenue
Almondsbury
Bristol
BS32 4RZ

Tel: +44 (0) 1454 6620000
Fax: +44 (0) 1454 663333
www.atkinsrealis.com

Copyright © AtkinsRéalis Limited (2023)

Drawing Suitability	Status
PUBLISHED	A1

Contractors Drawing Number:
HTR - ATK - ZZ - ZZ - GS - Z - 191
Project Originator Volume Location Type Role Number

Telephone: Havant (023) 9249 9888
Fax: Havant (023) 9245 3632
Website: www.portsmouthwater.co.uk
Registered Office: PO Box 8 West Street
Havant Hampshire PO9 1LG
REGISTERED IN ENGLAND No. 2536455





Project Ref. No	Sheet	Scale	Sheet Size
5169117	2 of 8	1:2,500	A3

Project Title
HAVANT THICKET RESERVOIR

Drawing Title
FIGURE 11.8 PIPELINE VIEWPOINT LOCATION PLAN

Portsmouth Water Drawing Number	Rev
	C01

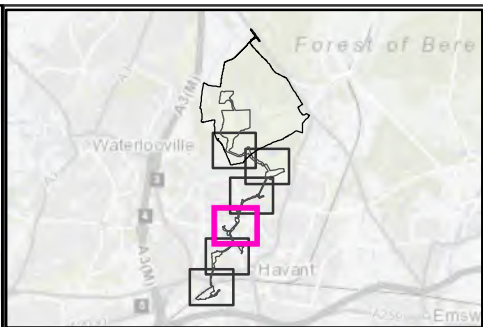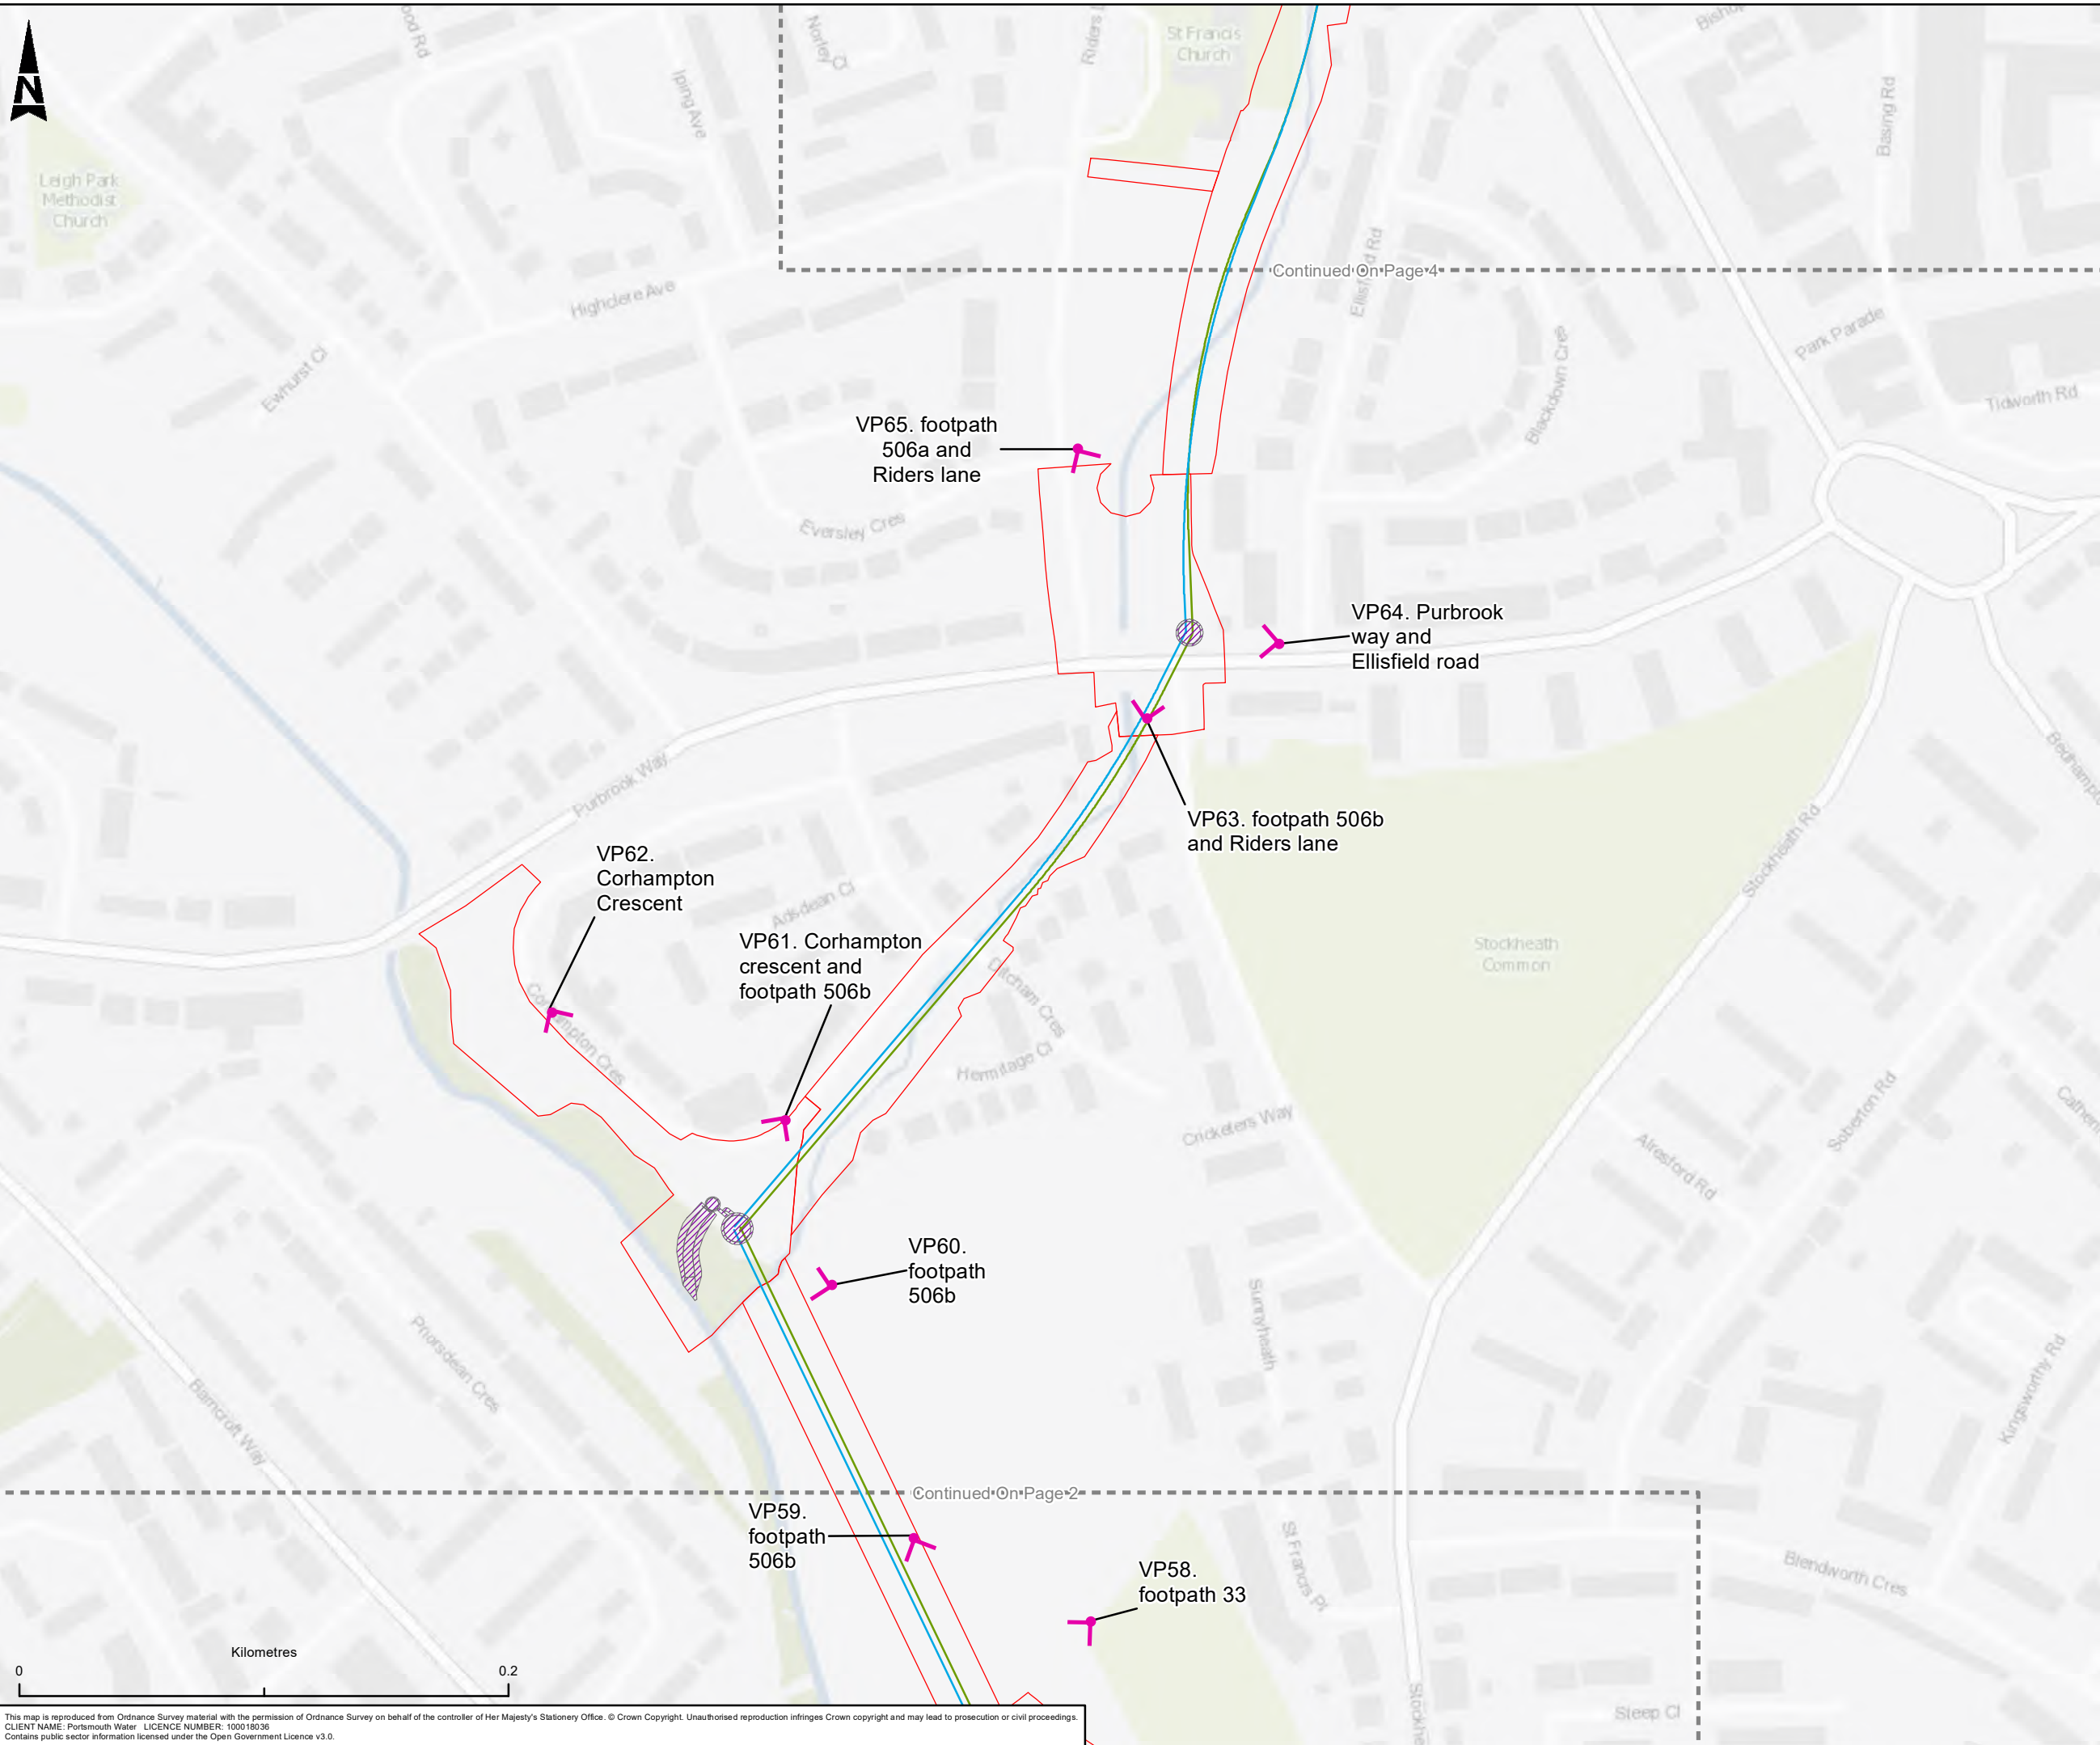

- Pipeline Scheme Red Line Boundary
- Pipeline Alignment - Outlet
- Pipeline Alignment - Inlet
- New Shaft Locations
- Adjacent Map Sheets
- Viewpoint Location

C01	MMN	NW	AR	JF	PUBLISHED	02/01/2024
Rev.	Dm By	Old By	Rev By	Auth By	Description	Date

Aztec West
500 Park Avenue
Almondsbury
Bristol
BS32 4RZ

Tel: +44 (0) 1454 6620000
Fax: +44 (0) 1454 663333
www.atkinsrealis.com

Copyright © AtkinsRéalis Limited (2023)

Drawing Suitability	Status
PUBLISHED	A1

Contractors Drawing Number:
HTR - ATK - ZZ - ZZ - GS - Z - 191
Project Originator Volume Location Type Role Number



Telephone: Havant (023) 9249 9888
Fax: Havant (023) 9245 3632
Website: www.portsmouthwater.co.uk
Registered Office: PO Box 8 West Street
Havant Hampshire PO9 1LG
REGISTERED IN ENGLAND No. 2536455

Project Ref. No	Sheet	Scale	Sheet Size
5169117	3 of 8	1:2,500	A3

Project Title
HAVANT THICKET RESERVOIR

Drawing Title
FIGURE 11.8 PIPELINE VIEWPOINT LOCATION PLAN

Portsmouth Water Drawing Number	Rev
	C01

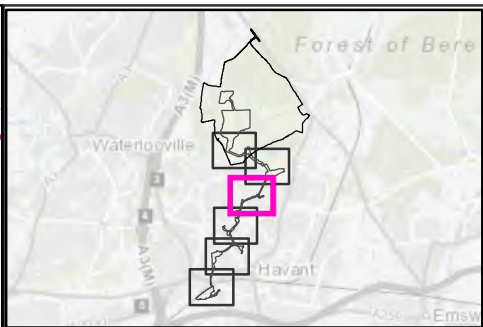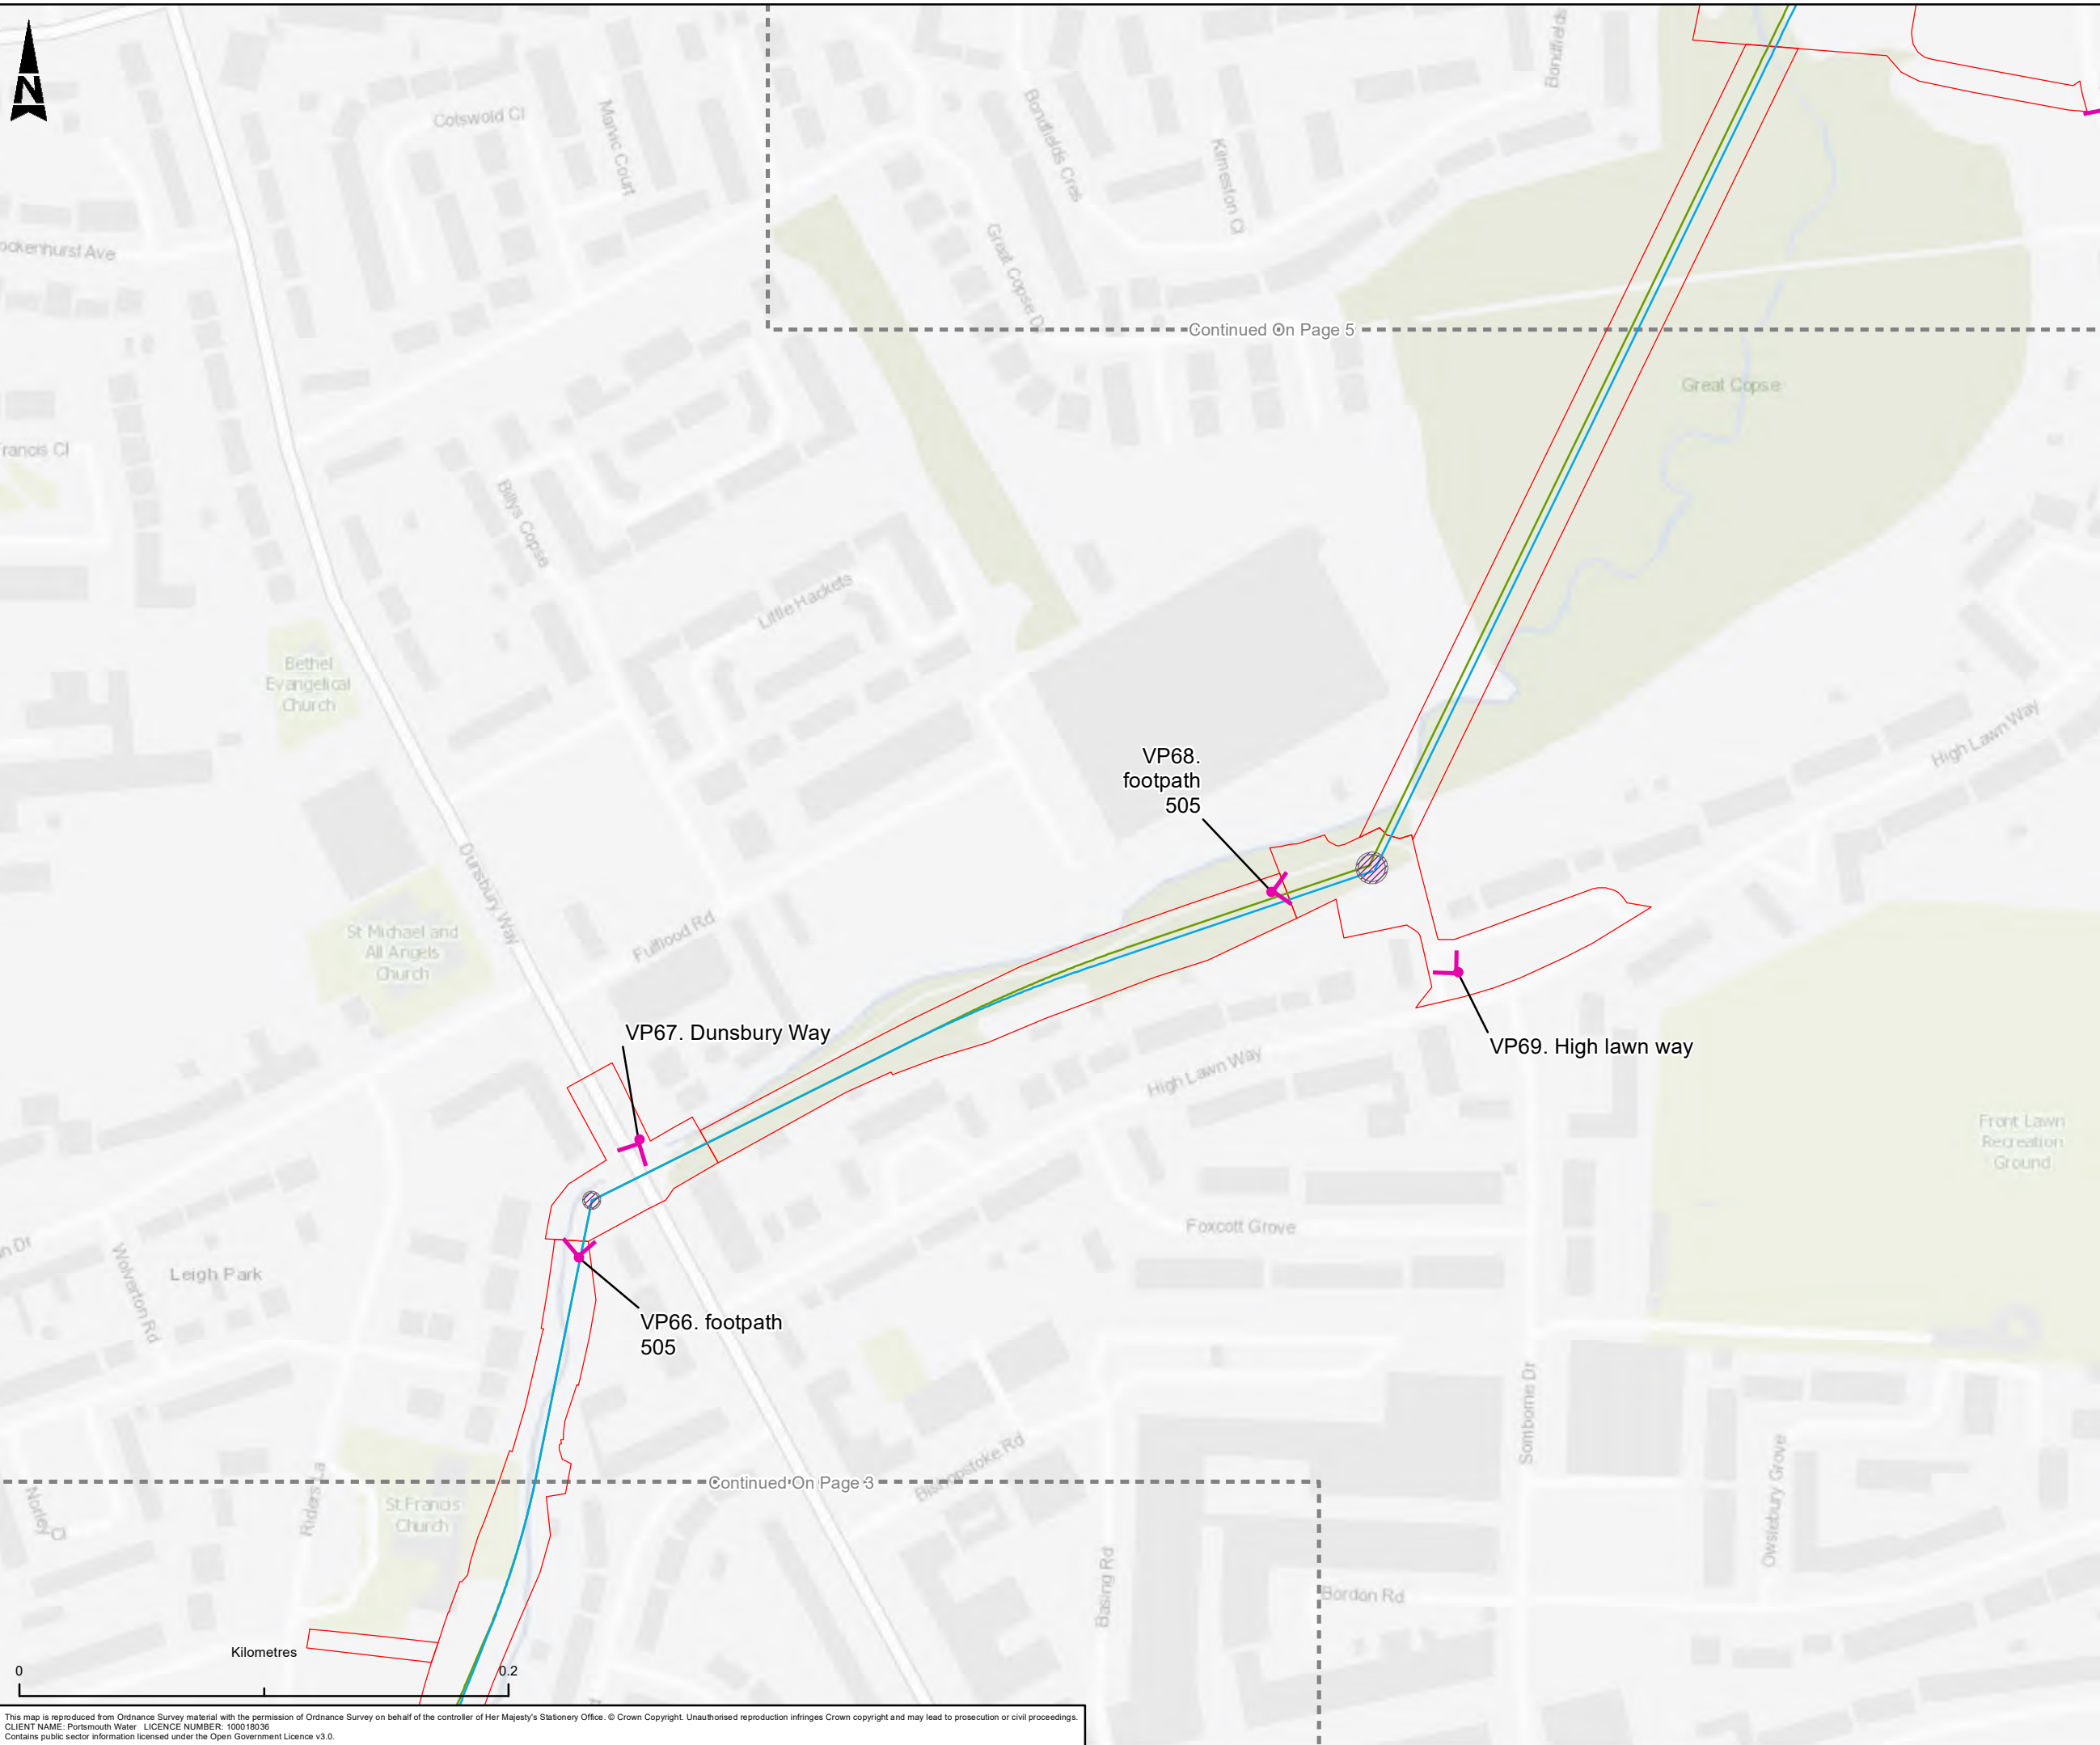

- Pipeline Scheme Red Line Boundary
- Pipeline Alignment - Outlet
- Pipeline Alignment - Inlet
- New Shaft Locations
- Adjacent Map Sheets
- Viewpoint Location

C01	MMN	NW	AR	JF	PUBLISHED	02/01/2024
Rev.	Dm By	Ckd By	Rev By	Auth By	Description	Date

Aztec West
500 Park Avenue
Almondsbury
Bristol
BS32 4RZ

Tel: +44 (0) 1454 6620000
Fax: +44 (0) 1454 663333
www.atkinsrealis.com

Copyright © AtkinsRéalis Limited (2023)

Drawing Suitability	Status
PUBLISHED	A1

Contractors Drawing Number:

HTR - ATK - ZZ - ZZ - GS - Z - 191

Project | Originator | Volume | Location | Type | Role | Number

Telephone: Havant (023) 9249 9888
Fax: Havant (023) 9245 3632
Website: www.portsmouthwater.co.uk
Registered Office: PO Box 8 West Street
Havant Hampshire PO9 1LG
REGISTERED IN ENGLAND No. 2536455

Project Ref. No	Sheet	Scale	Sheet Size
5169117	4 of 8	1:2,500	A3



Project Title

HAVANT THICKET RESERVOIR

Drawing Title

FIGURE 11.8 PIPELINE VIEWPOINT LOCATION PLAN

Portsmouth Water Drawing Number	Rev
	C01

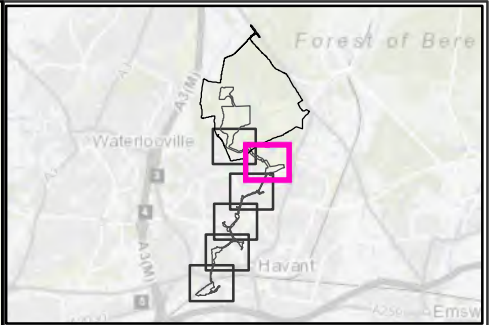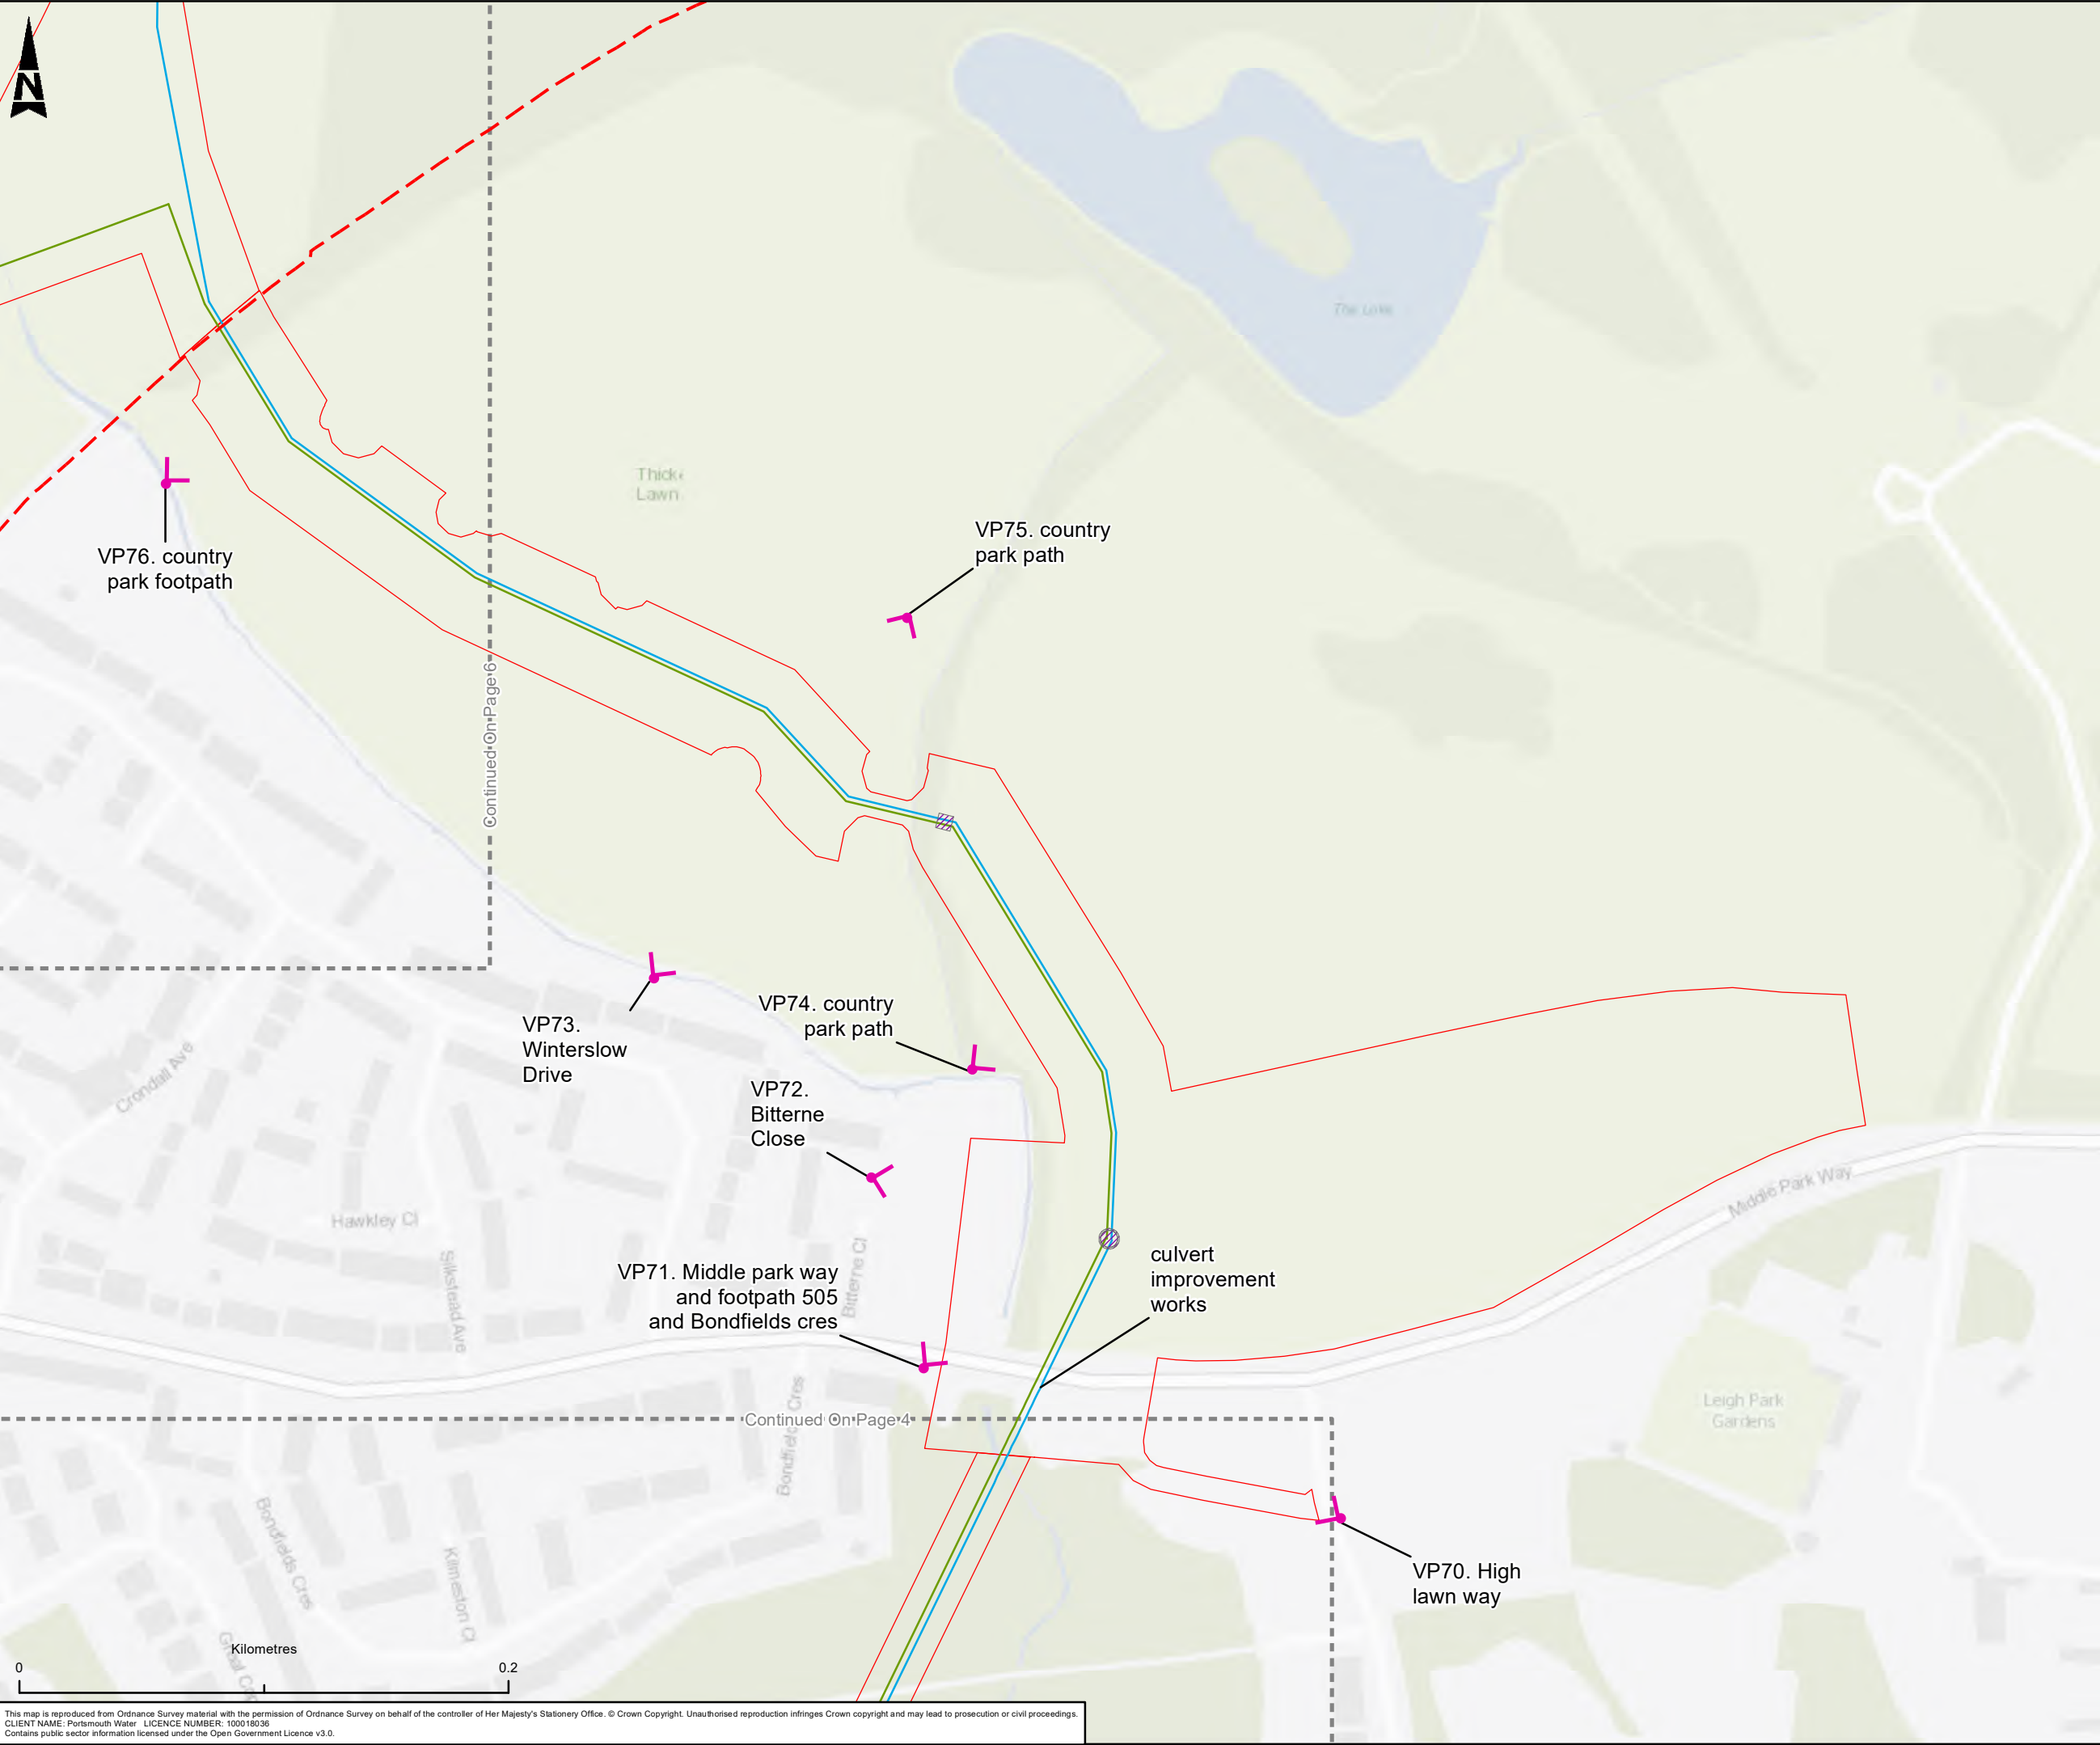

- Reservoir Red Line Boundary
- Pipeline Scheme Red Line Boundary
- Pipeline Alignment - Outlet
- Pipeline Alignment - Inlet
- New Shaft Locations
- Adjacent Map Sheets
- Viewpoint Location

C01	MMN	NW	AR	JF	PUBLISHED	02/01/2024
Rev.	Dm By	Ckd By	Rev By	Auth By	Description	Date



Aztec West
500 Park Avenue
Almondsbury
Bristol
BS32 4RZ

Tel: +44 (0) 1454 6620000
Fax: +44 (0) 1454 663333
www.atkinsrealis.com

Copyright © AtkinsRéalis Limited (2023)

Drawing Suitability	Status
PUBLISHED	A1

Contractors Drawing Number:

HTR - ATK - ZZ - ZZ - GS - Z - 191

Project | Originator | Volume | Location | Type | Role | Number

Telephone: Havant (023) 9249 9888
Fax: Havant (023) 9245 3632
Website: www.portsmouthwater.co.uk
Registered Office: PO Box 8 West Street
Havant Hampshire PO9 1LG
REGISTERED IN ENGLAND No. 2536455



Project Ref. No	Sheet	Scale	Sheet Size
5169117	5 of 8	1:2,500	A3



Project Title

HAVANT THICKET RESERVOIR

Drawing Title

FIGURE 11.8 PIPELINE VIEWPOINT LOCATION PLAN

Portsmouth Water Drawing Number	Rev
	C01

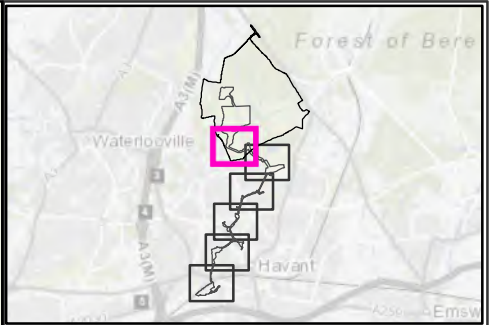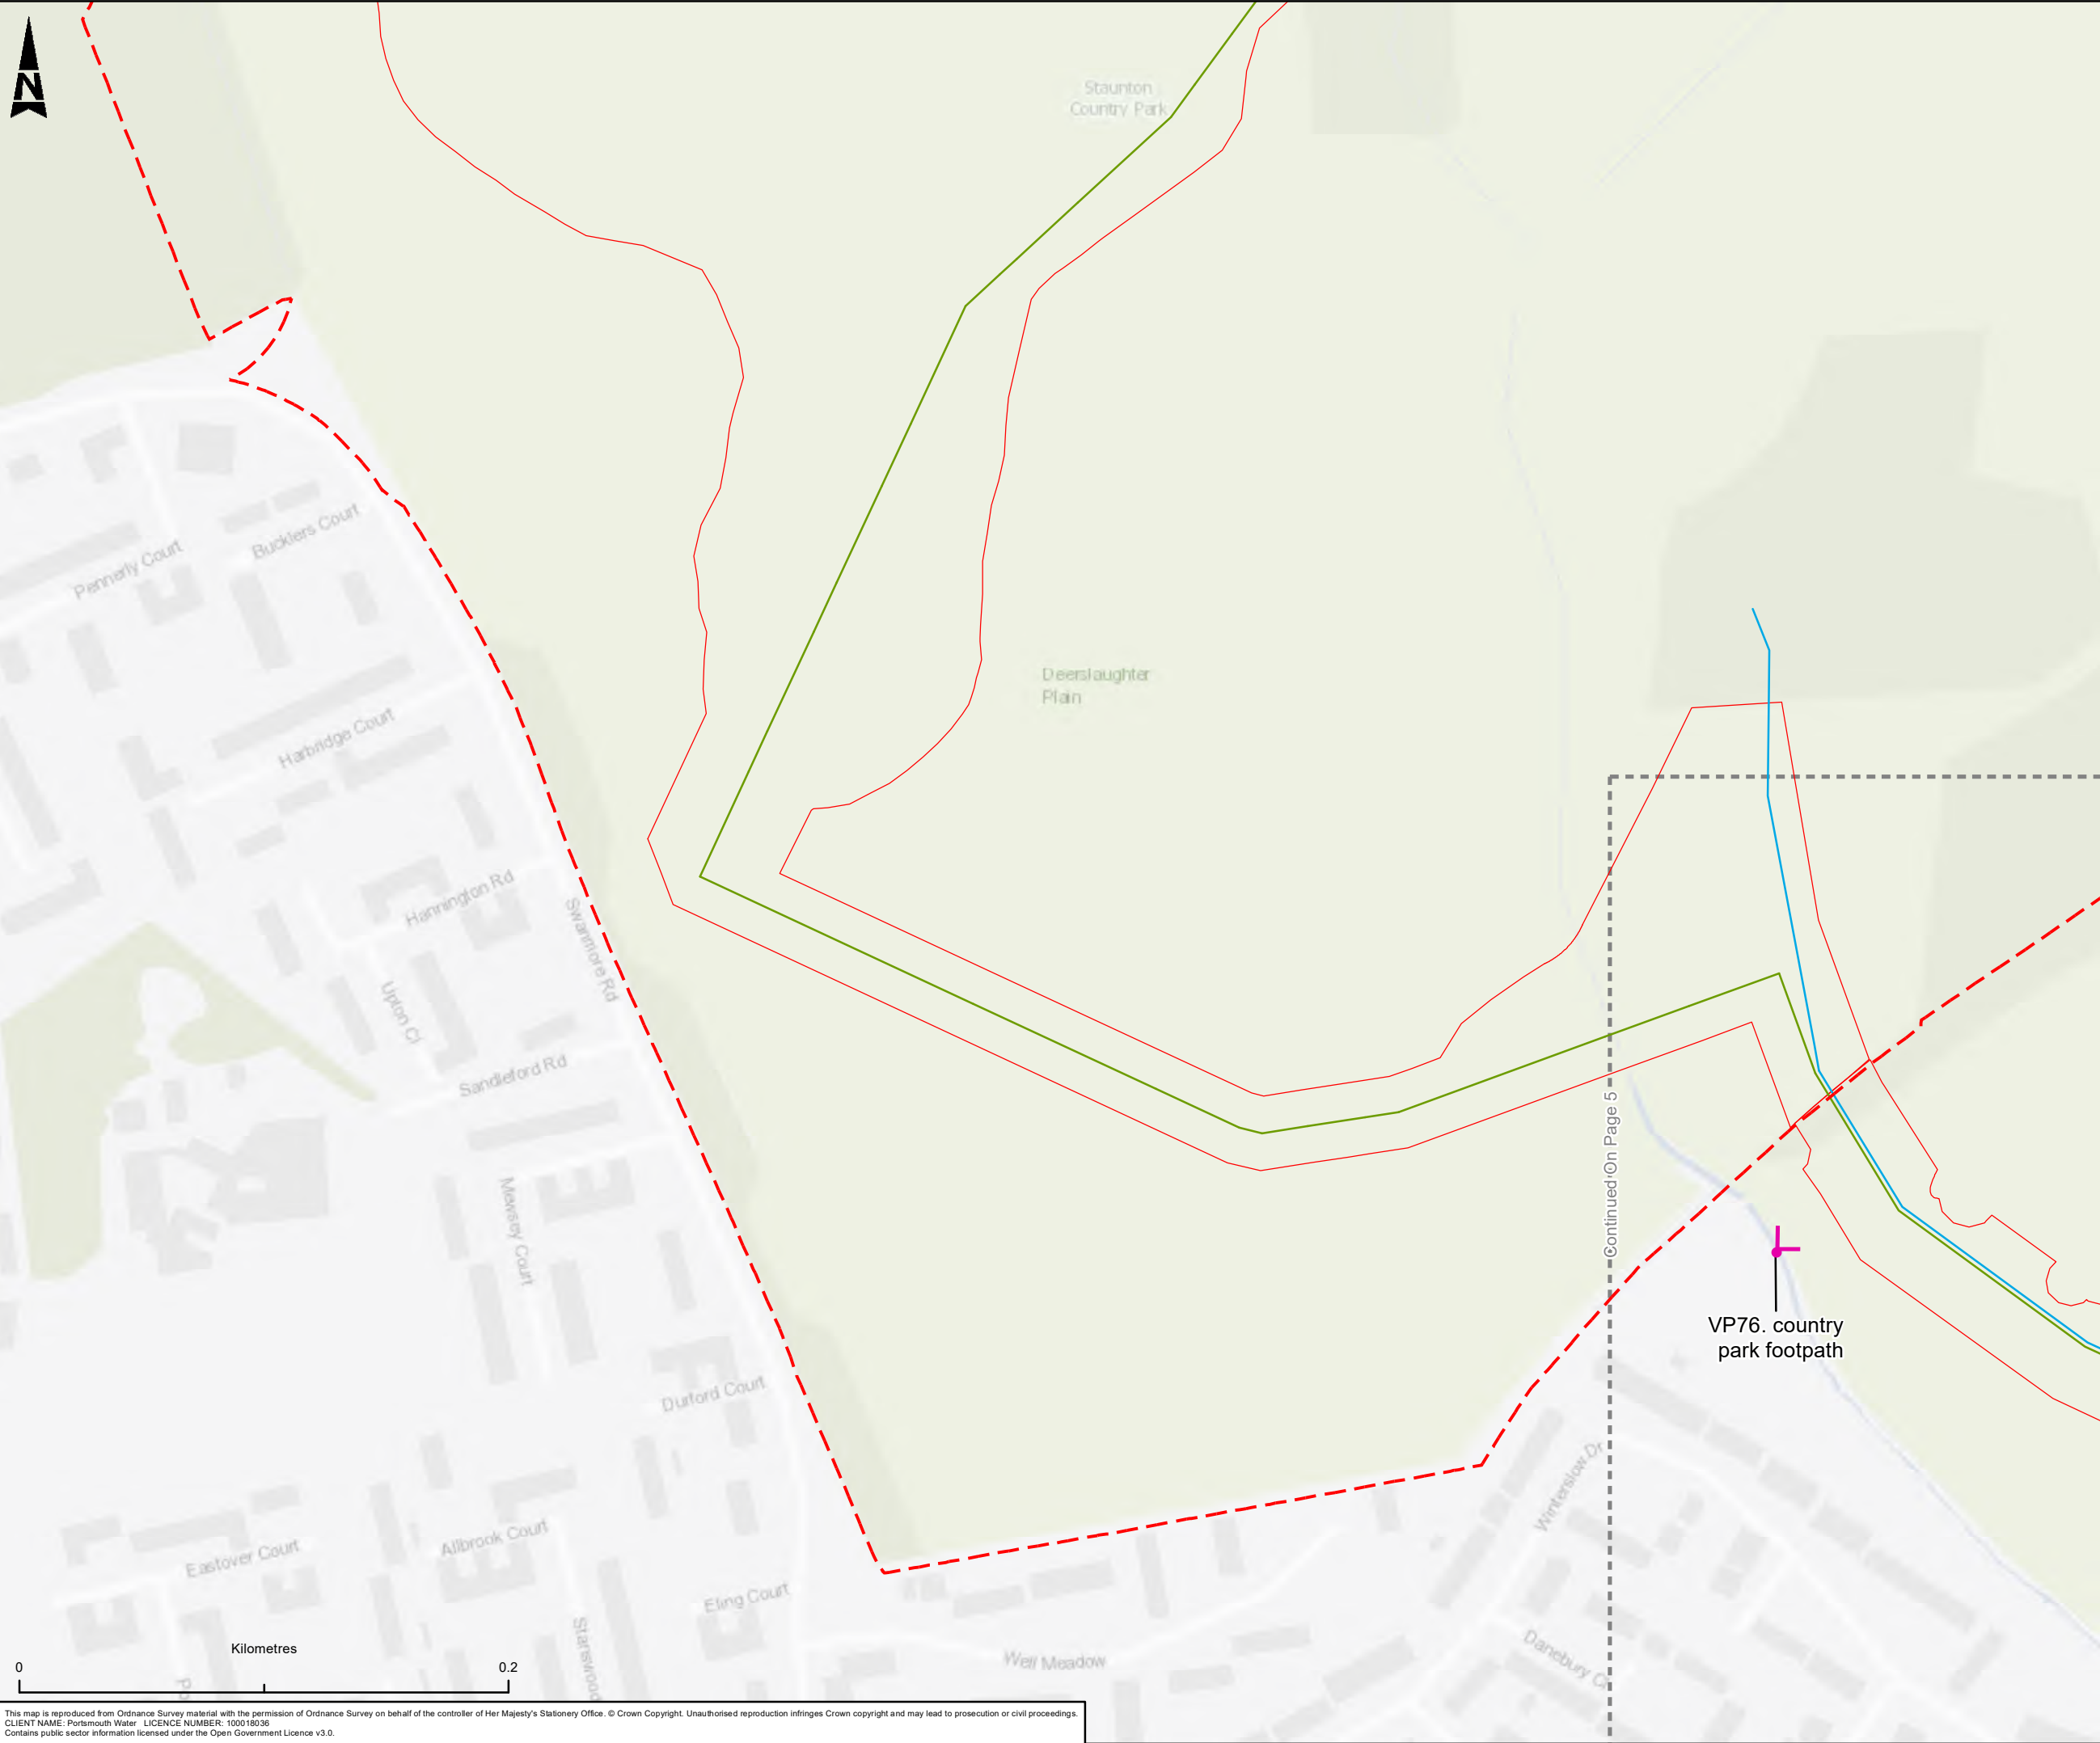

- Reservoir Red Line Boundary
- Pipeline Scheme Red Line Boundary
- Pipeline Alignment - Outlet
- Pipeline Alignment - Inlet
- Adjacent Map Sheets
- Viewpoint Location

C01	MMN	NW	AR	JF	PUBLISHED	02/01/2024
Rev.	Dm By	Old By	Rev By	Auth By	Description	Date



Aztec West
500 Park Avenue
Almondsbury
Bristol
BS32 4RZ

Tel: +44 (0) 1454 6620000
Fax: +44 (0) 1454 663333
www.atkinsrealis.com

Copyright © AtkinsRéalis Limited (2023)

Drawing Suitability	Status
PUBLISHED	A1

Contractors Drawing Number:

HTR - ATK - ZZ - ZZ - GS - Z - 191

Project | Originator | Volume | Location | Type | Role | Number

Telephone: Havant (023) 9249 9888
Fax: Havant (023) 9245 3632
Website: www.portsmouthwater.co.uk
Registered Office: PO Box 8 West Street
Havant Hampshire PO9 1LG
REGISTERED IN ENGLAND No. 2536455



Project Ref. No	Sheet	Scale	Sheet Size
5169117	6 of 8	1:2,500	A3


Project Title

HAVANT THICKET RESERVOIR

Drawing Title

FIGURE 11.8 PIPELINE VIEWPOINT LOCATION PLAN

Portsmouth Water Drawing Number	Rev
	C01

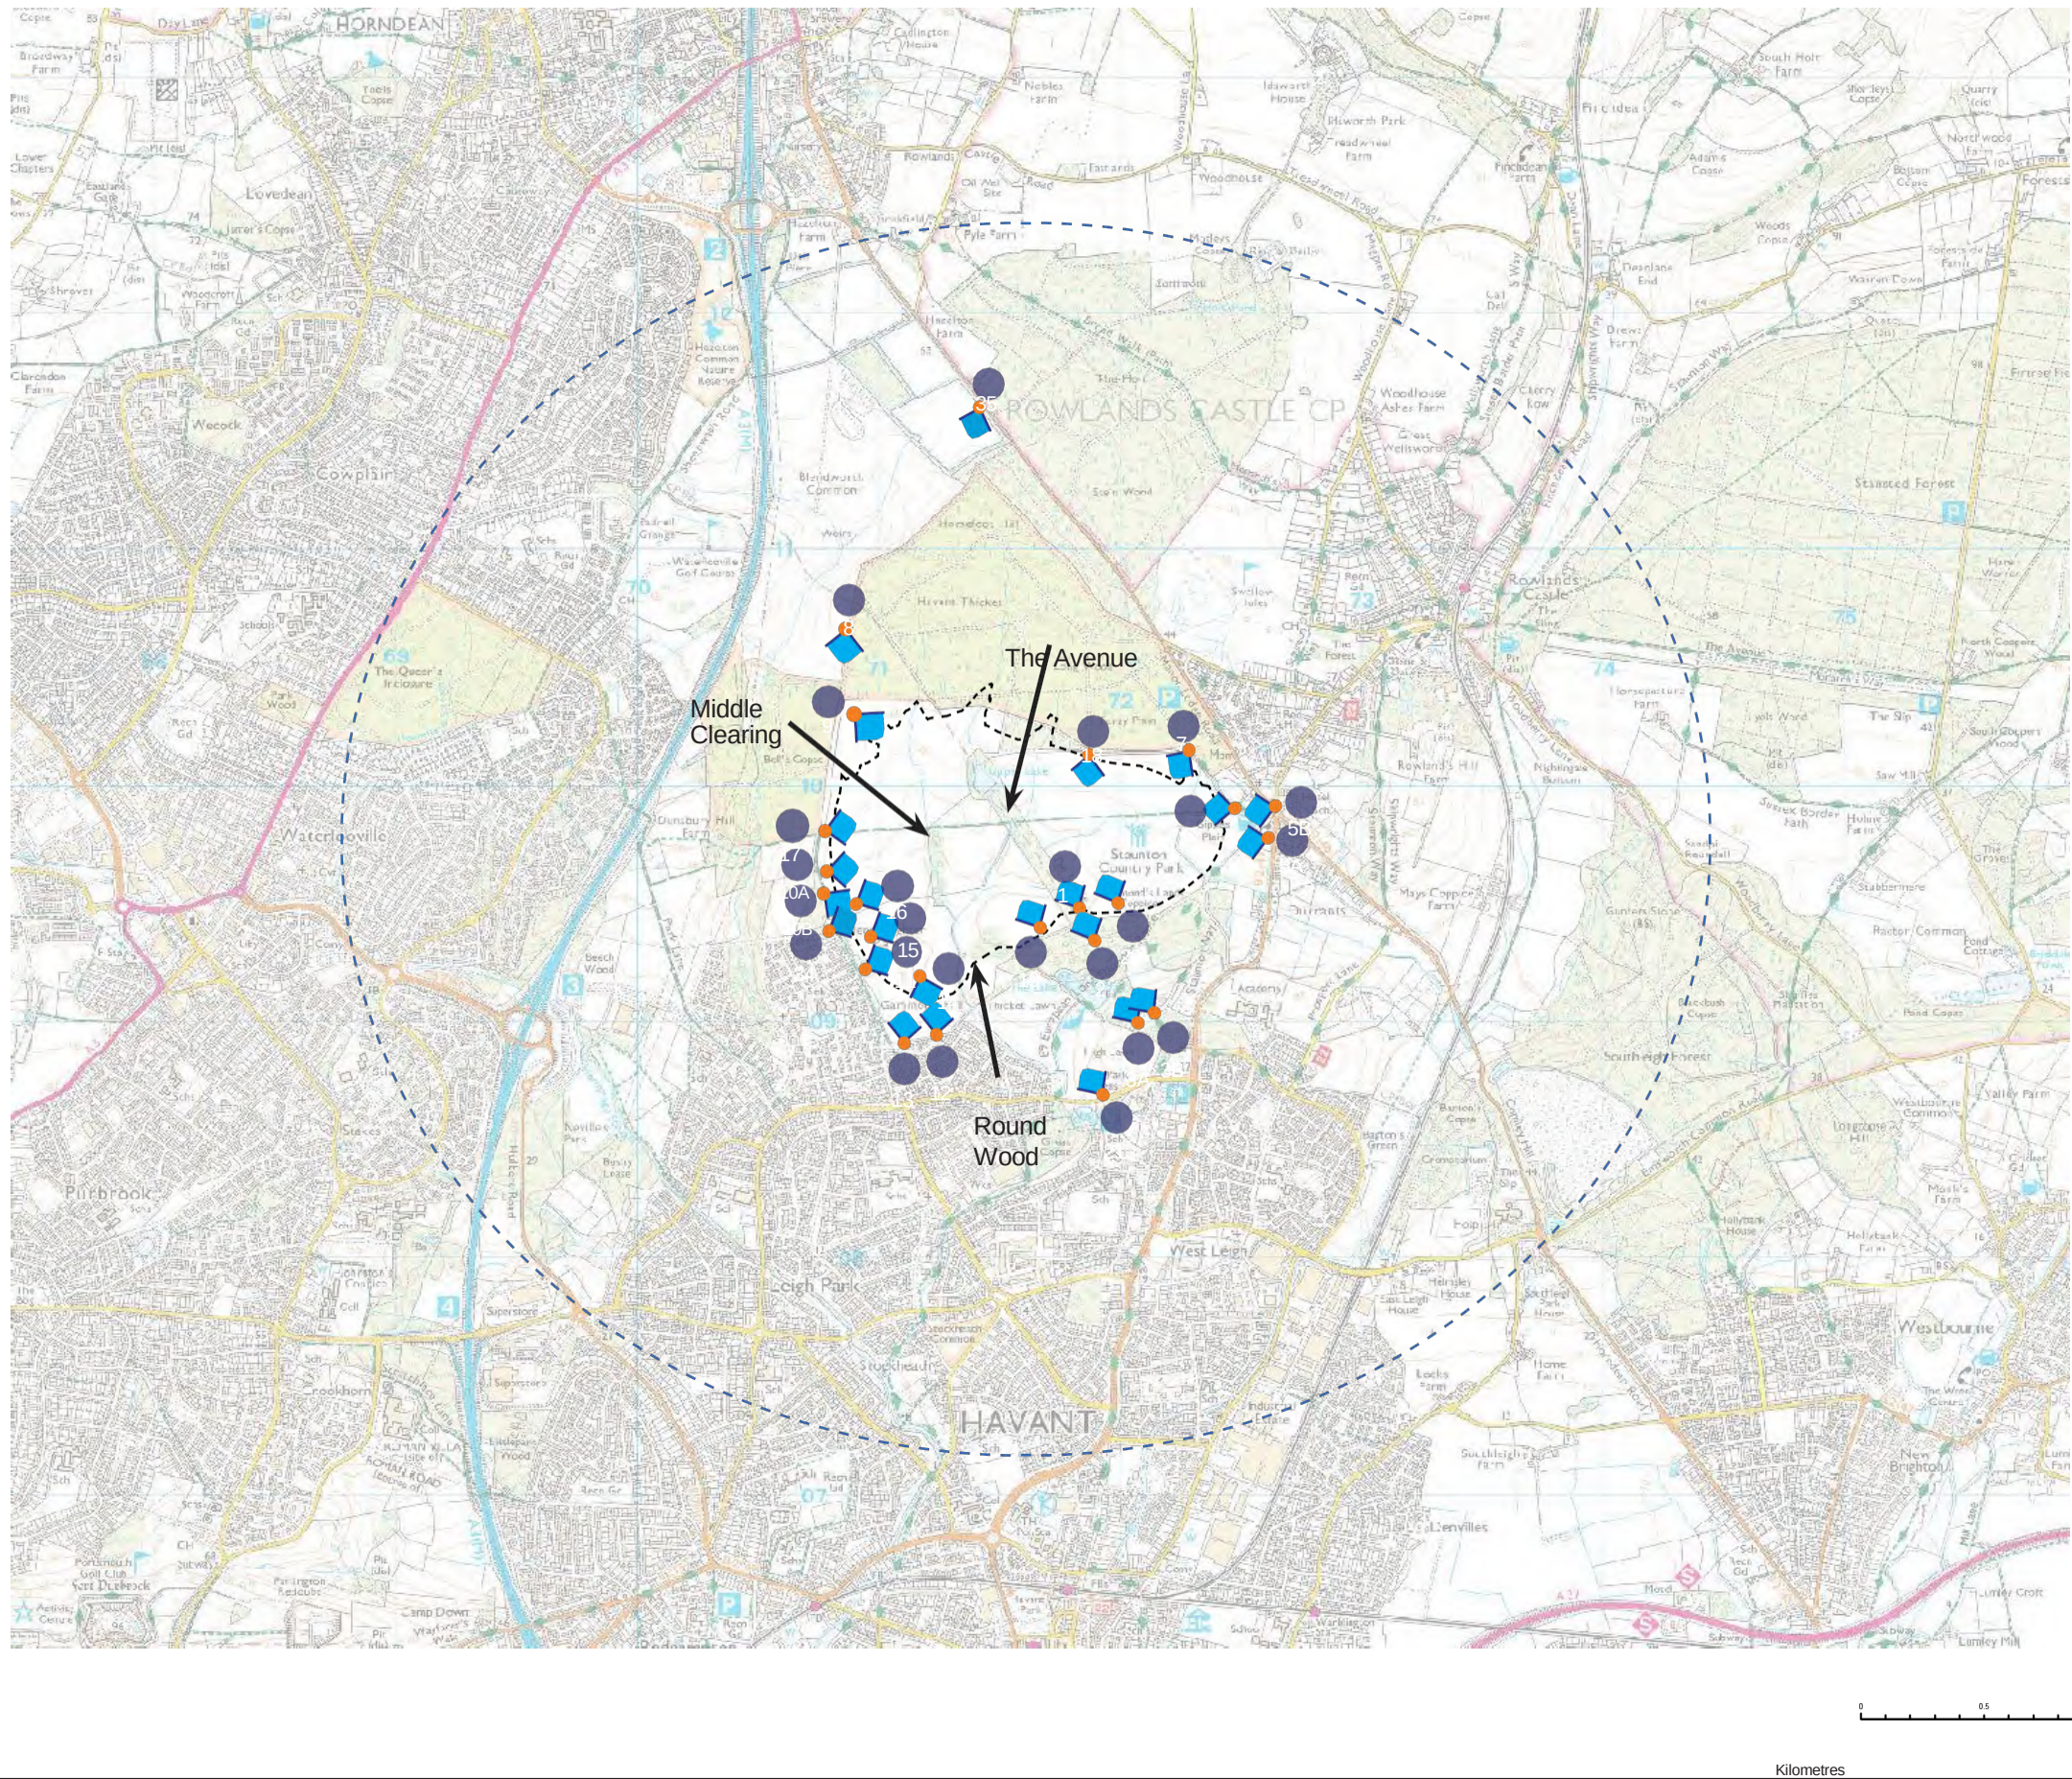

Viewpoints with views of proposed site



Reservoir Footprint



2 km Study Area

Notes:

Service Layer Credits:

Contains Ordnance Survey data Crown copywrite and database right 2019 © Attribution statement:
(c) Environment Agency copyright and/or database right 2019. All rights reserved.

Site visits conducted in October 2019 and March 2020.

All photographs taken using a Nikon digital SLR camera with a 35 mm Fixed Focal length lens.

Camera mounted on a tripod. Viewer height above ground level; approximately 1.6 m.

All images subsequently merged with brightness/

Print Document on A3 size Format.

C01	GC	DB	PT	LB	PUBLISHED	24/08/20
Rev. Status	Dn By	Ckd By	Rev By	Auth By	Description	Date

ATKINS

Member of the SNC-Lavalin Group

Copyright C Atkins Limited (2020)

Aztec West
500 Park Avenue
Almondsbury
Bristol
BS32 4RZ
Tel: +44 (0)1454 662000
Fax: +44 (0)1454 663333
www.atkinsglobal.com

Drawing Suitability:	Status:
PUBLISHED	A1

Contractors Drawing Number:
HTR - ATK - RZ - RE - DR - L - 0002
Project Originator Volume Location Type Role Number

Telephone: Havant (023) 9249 9888
Fax: Havant (023) 9245 3632
Website:
www.portsmouthwater.co.uk
Registered Office: PO Box 8 West Street
Havant Hampshire PO9 1LG
REGISTERED IN ENGLAND No. 2536455



Project Ref. No:	Sheet:	Scale:	Sheet Size:
5169117	1 of 13	N.A.	A3

Project Title:
HAVANT THICKET RESERVOIR

Drawing Title:
FIGURE 11.9 - VIEWPOINT LOCATION PLAN: CONFIRMED VIEWS

Portsmouth Water Drawing Number:	Rev:
-	C01

Photo Viewpoint 1
View looking north west along The Avenue (Winter Season)



View looking north west along The Avenue (Summer Season)



Photo Viewpoint 2
View looking north west along The Avenue.(Winter Season)



View looking north west along The Avenue. (Summer Season)



Notes //
Site visits conducted in October 2019 and March 2020.
All photographs taken using a Nikon digital SLR camera with a 35 mm Fixed Focal length lens. Camera mounted on a tripod.
Viewer height above ground level; approximately 1.6 m
All images subsequently merged with brightness/ contrast adjusted using computer software.


Havant Thicket Reservoir
Landscape & Visual Impact Assessment



Figure 11.10: Viewpoint Photograph Sheets, Confirmed Views Sheet 2 of 13

Photo Viewpoint 3A

View looking north west towards the site adjacent The Terrace of Staunton Country Park approximately 0.5 km. (Winter Season)

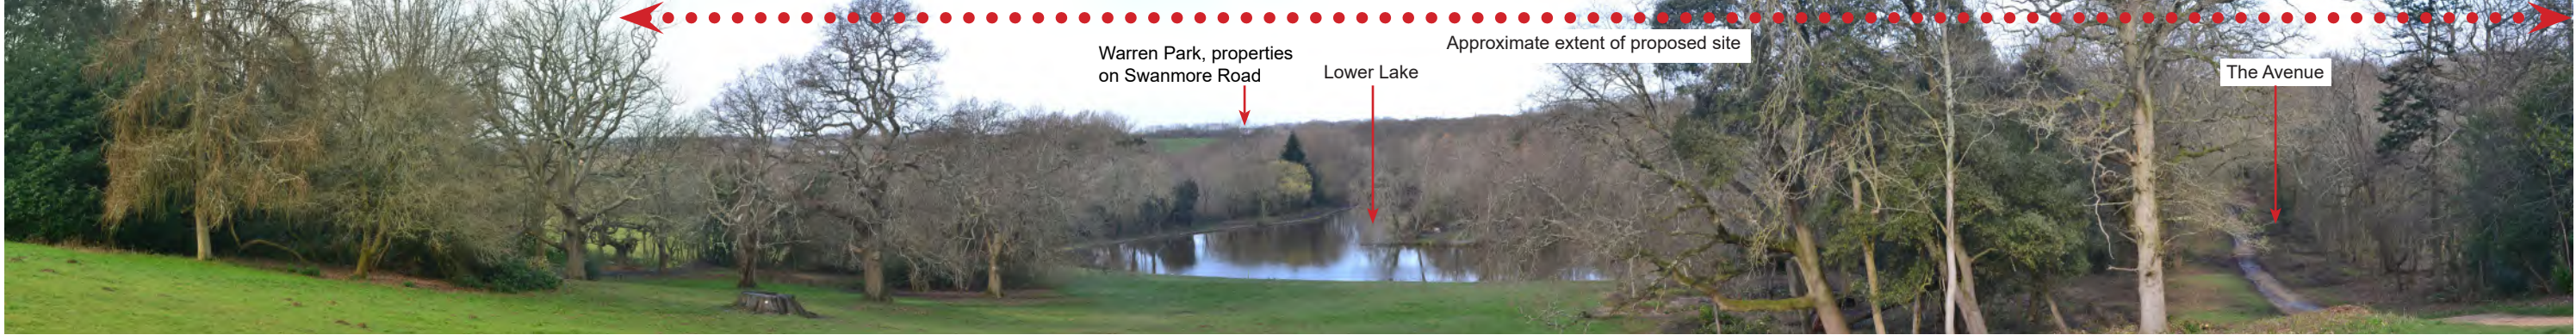


View looking north west towards the site adjacent The Terrace of Staunton Country Park approximately 0.5 km. (Summer Season)



Photo Viewpoint 3B

View looking north west towards the site from The Terrace of Staunton Country Park approximately 0.5 km. (Winter Season)

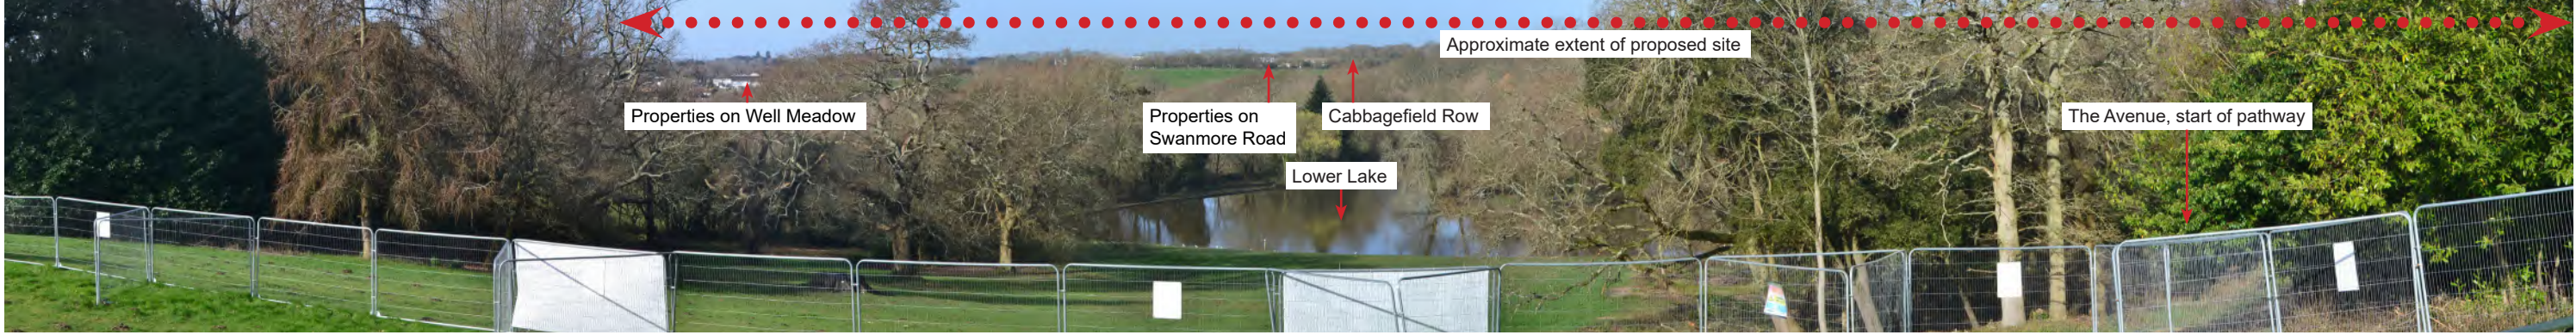

Notes //
Site visits conducted in October 2019 and March 2020.
All photographs taken using a Nikon digital SLR camera with a 35 mm Fixed Focal length lens. Camera mounted on a tripod.
Viewer height above ground level; approximately 1.6 m
All images subsequently merged with brightness/ contrast adjusted using computer software.

Photo Viewpoint 5A

View from back of houses on Manor Lodge Road looking west/southwest towards site. (Winter Season)



View from back of houses on Manor Lodge Road looking west/southwest towards site. (Summer Season)



Photo Viewpoint 5B

View from roundabout on Manor Lodge Way looking west/southwest towards site. (Winter Season)



Notes //

Site visits conducted in October 2019 and March 2020.


All photographs taken using a Nikon digital SLR camera with a 35 mm Fixed Focal length lens. Camera mounted on a tripod.

Viewer height above ground level; approximately 1.6 m

All images subsequently merged with brightness/ contrast adjusted using computer software.

Photo Viewpoint 6

View along bridleway at back of houses on Manor Lodge Road looking north to south west towards The Avenue. (Winter Season)

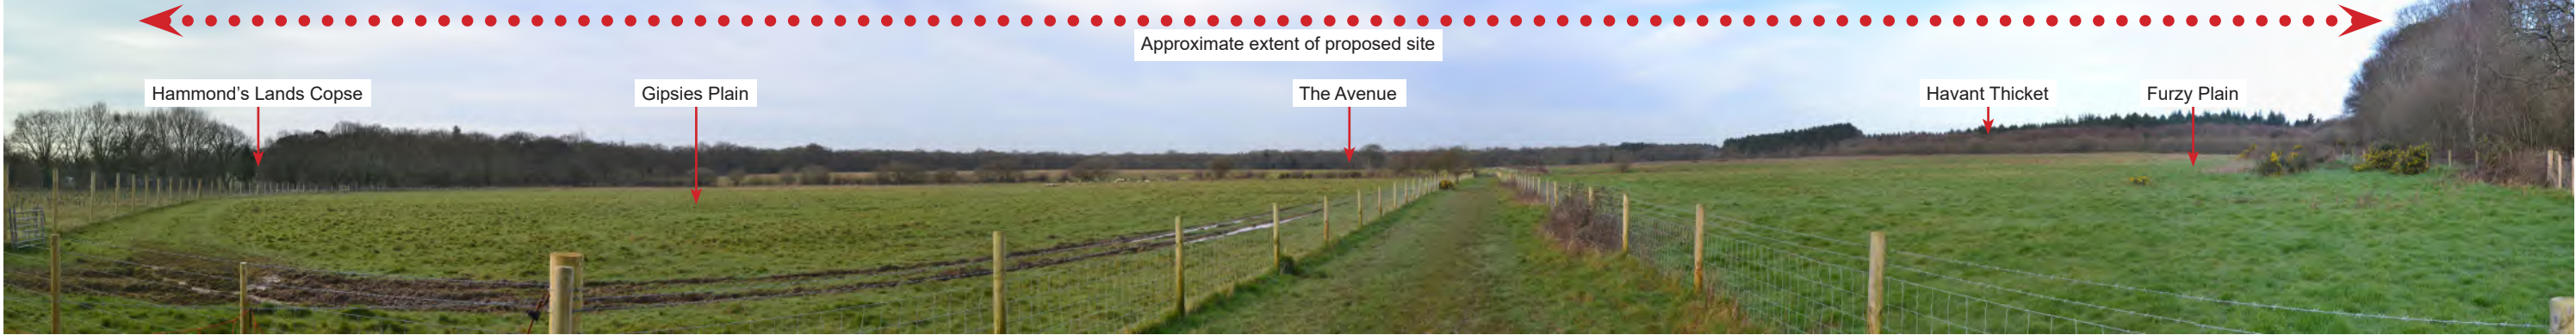

View along bridleway at back of houses on Manor Lodge Road looking north to south west towards The Avenue. (Summer Season)



Photo Viewpoint 7

View from within site looking west to south west towards The Avenue. (Winter Season)



View from within site looking west to south west towards The Avenue. (Summer Season)



Notes //
Site visits conducted in October 2019 and March 2020.
All photographs taken using a Nikon digital SLR camera with a 35 mm Fixed Focal length lens. Camera mounted on a tripod.
Viewer height above ground level; approximately 1.6 m
All images subsequently merged with brightness/ contrast adjusted using computer software.

Photo Viewpoint 8
View adjacent to permissive footpath looking south towards Bells Copse. (Winter Season)



View adjacent to permissive footpath looking south towards Bells Copse. (Summer Season)



Photo Viewpoint 9
View from within site looking north east to south towards The Avenue and Middle Clearing. (Winter Season)



View from within site looking north east to south towards The Avenue and Middle Clearing. (Summer Season)



Notes //
Site visits conducted in October 2019 and March 2020.
All photographs taken using a Nikon digital SLR camera with a 35 mm Fixed Focal length lens. Camera mounted on a tripod.
Viewer height above ground level; approximately 1.6 m
All images subsequently merged with brightness/ contrast adjusted using computer software.


Havant Thicket Reservoir
Landscape & Visual Impact Assessment



Figure 11.14: Viewpoint Photograph Sheets, Confirmed Views Sheet 6 of 13

Photo Viewpoint 10A

View from within site looking north east to south east towards Middle Clearing and Round Wood. (Winter Season)

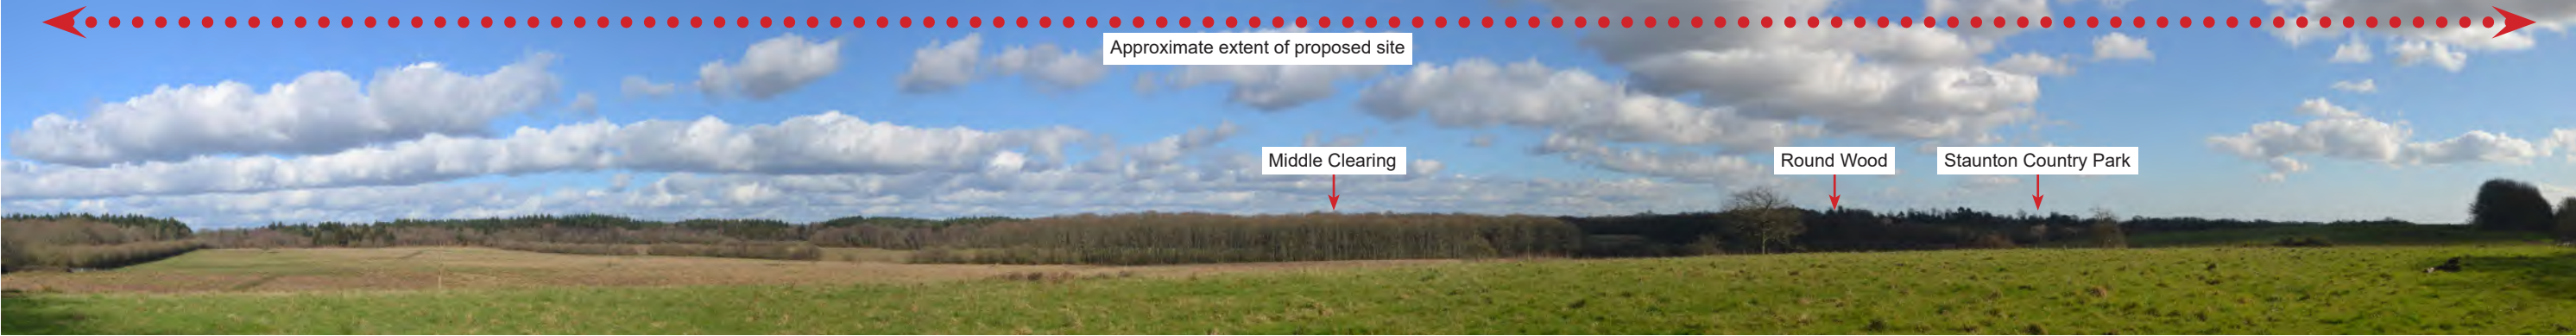

View from within site looking north east to south east towards Middle Clearing and Round Wood. (Summer Season)



Photo Viewpoint 10B


View from footpath 121 looking north east to south west towards Middle Clearing and Round Wood. (Winter Season)



Notes //
Site visits conducted in October 2019 and March 2020.
All photographs taken using a Nikon digital SLR camera with a 35 mm Fixed Focal length lens. Camera mounted on a tripod.
Viewer height above ground level; approximately 1.6 m
All images subsequently merged with brightness/ contrast adjusted using computer software.

Photo Viewpoint 11

View from within site looking north to south towards Middle Clearing, Round Wood and The Avenue. (Winter Season)

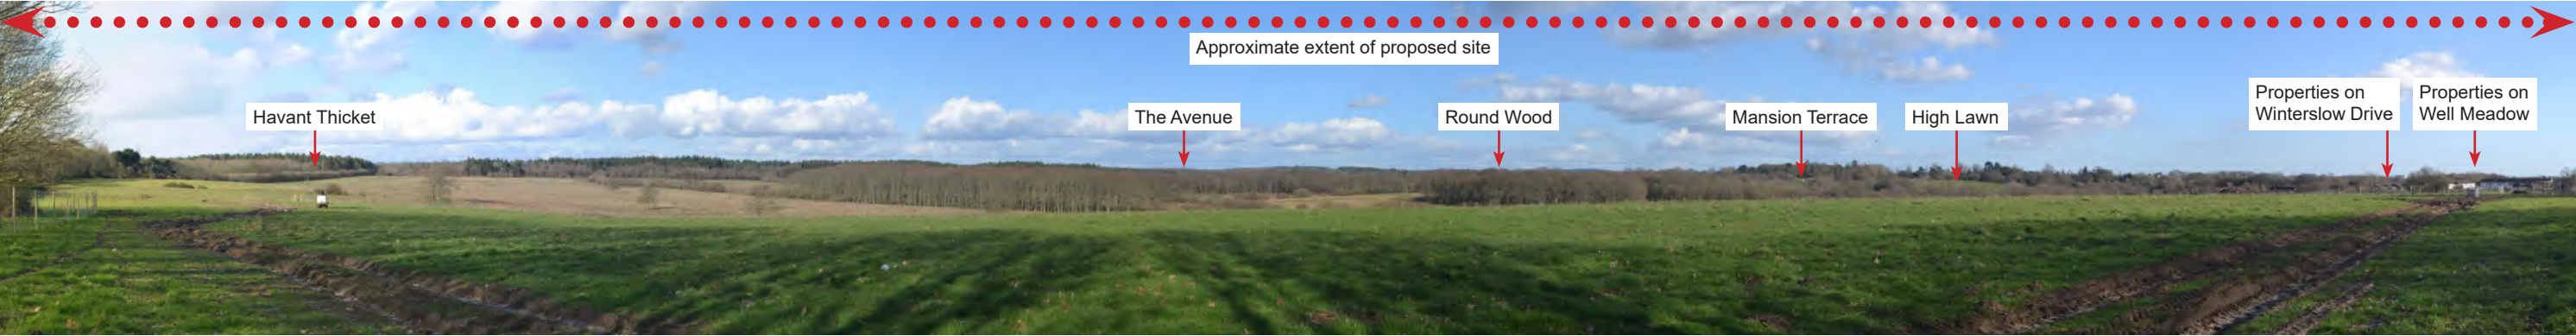

View from within site looking north to south towards Middle Clearing, Round Wood and The Avenue. (Summer Season)



Photo Viewpoint 12

View from within site looking north to east towards Middle Clearing, Round wood and The Avenue. (Winter Season)



View from within site looking north to east towards Middle Clearing, Round wood and The Avenue. (Summer Season)



Notes //

Site visits conducted in October 2019 and March 2020.
All photographs taken using a Nikon digital SLR camera with a 35 mm Fixed Focal length lens. Camera mounted on a tripod.
Viewer height above ground level; approximately 1.6 m
All images subsequently merged with brightness/ contrast adjusted using computer software.

Havant Thicket Reservoir
Landscape & Visual Impact Assessment



Figure 11.16: Viewpoint Photograph Sheets, Confirmed Views Sheet 8 of 13

Photo Viewpoint 13

View from within site looking north to east from edge of Leigh Park housing estate towards Middle Clearing, The Avenue and Round Wood. (Winter Season)



View from within site looking north to east from edge of Leigh Park housing estate towards Middle Clearing, The Avenue and Round Wood. (Summer Season)



Photo Viewpoint 14

View from Gammons Hill within site looking south to east. (Winter Season)



Notes //

Site visits conducted in October 2019 and March 2020.
All photographs taken using a Nikon digital SLR camera with a 35 mm Fixed Focal length lens. Camera mounted on a tripod.
Viewer height above ground level; approximately 1.6 m
All images subsequently merged with brightness/ contrast adjusted using computer software.


Havant Thicket Reservoir
Landscape & Visual Impact Assessment



Figure 11.17: Viewpoint Photograph Sheets, Confirmed Views Sheet 9 of 13

Photo Viewpoint 15

View from Deerslaughter Plain looking north west to south east towards Middle Clearing, The Avenue and Round Wood. (Winter Season)

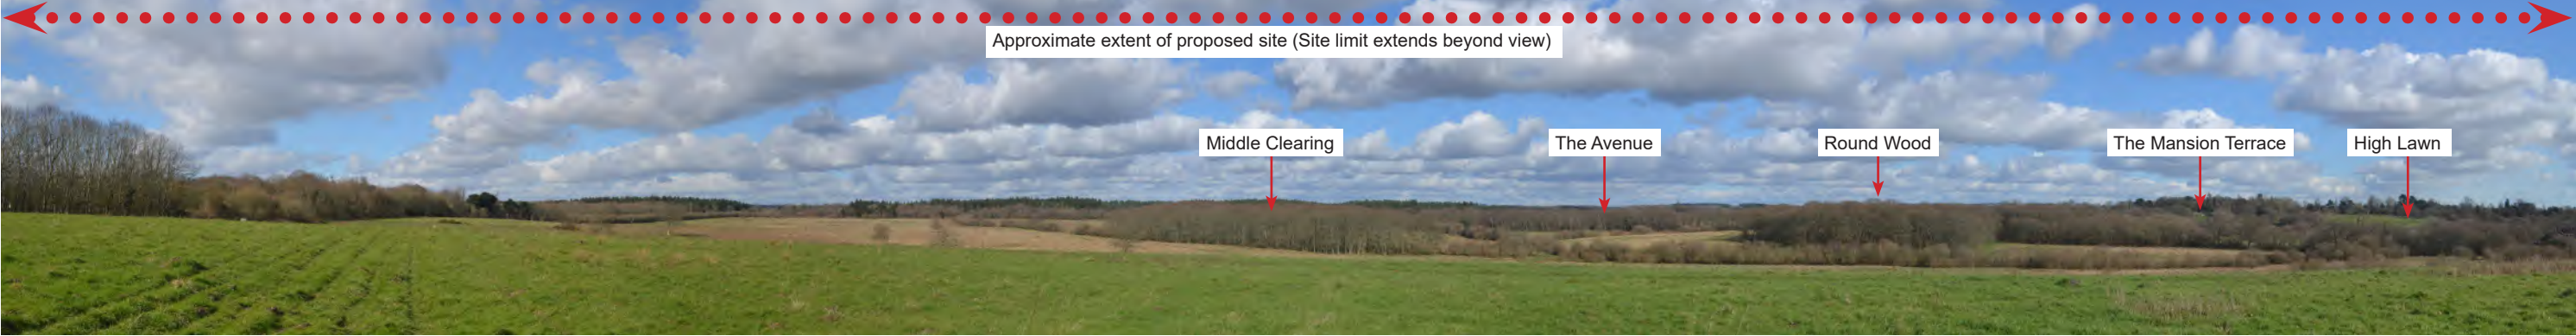


View from Deerslaughter Plain looking north west to south east towards Middle Clearing, The Avenue and Round Wood. (Summer Season)




Photo Viewpoint 16

View from Deerslaughter Plain within site looking north east to south east towards Middle Clearing, The Avenue and Round Wood. (Winter Season)

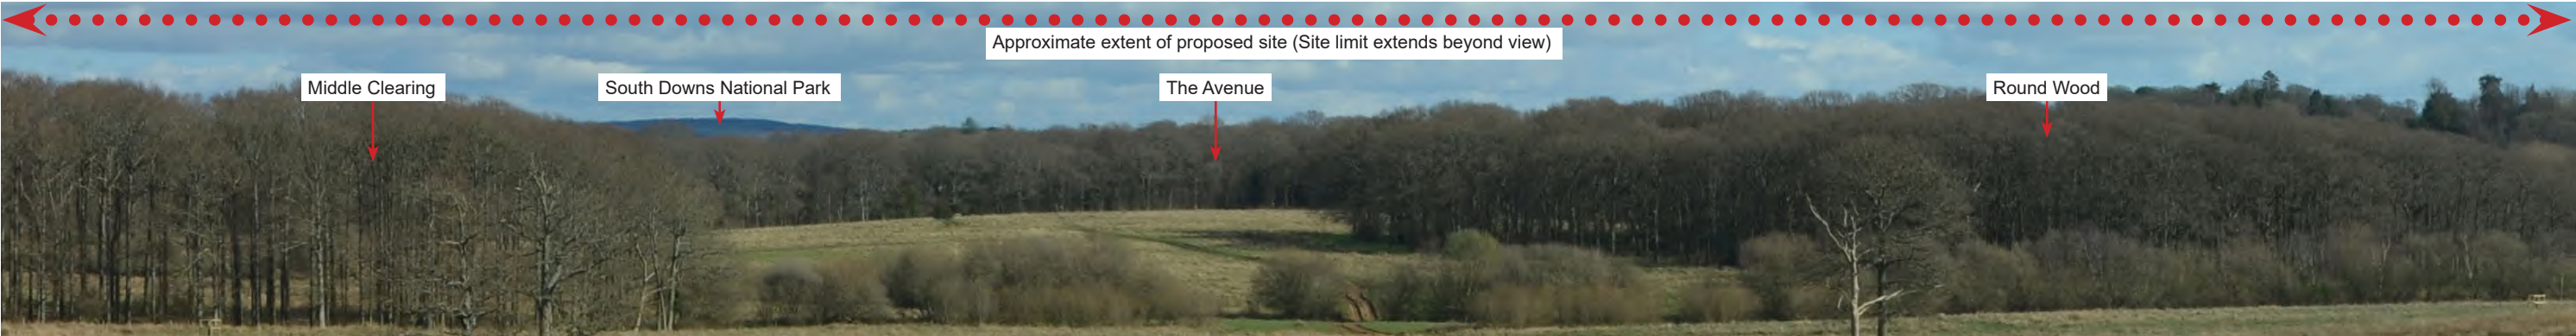

View from Deerslaughter Plain within site looking north east to south east towards Middle Clearing, The Avenue and Round Wood. (Summer Season)

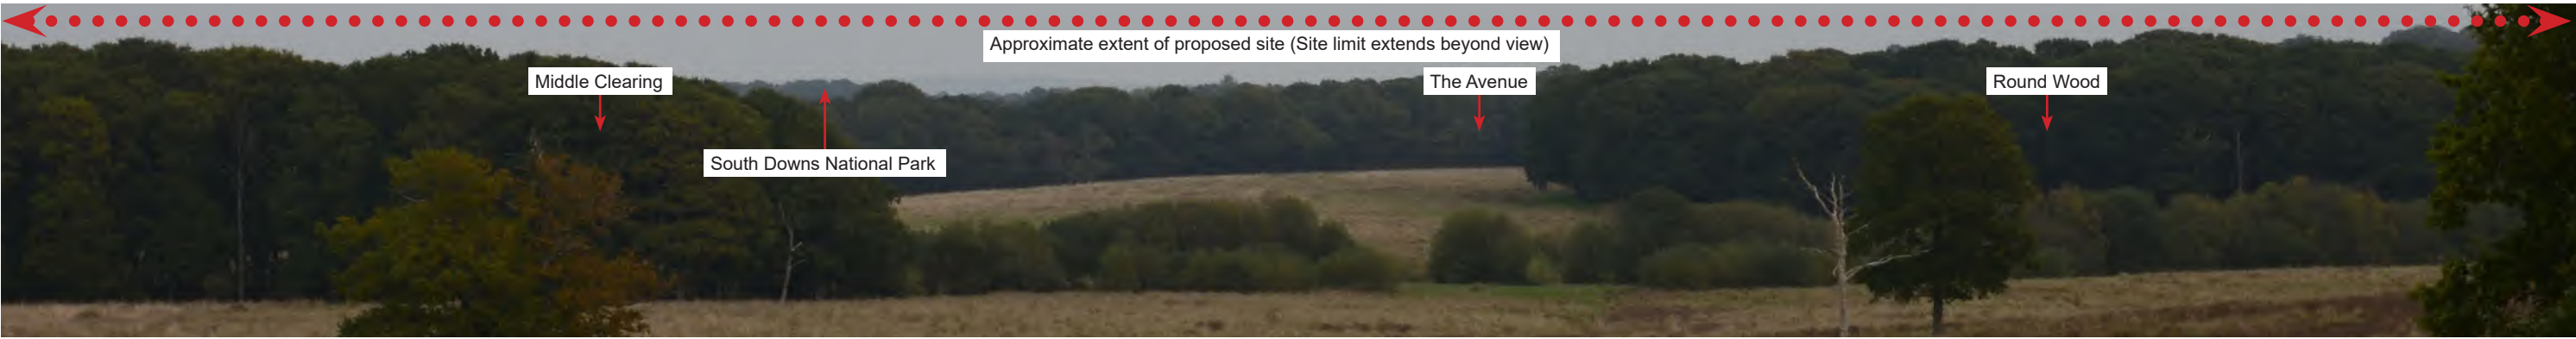

Notes //
Site visits conducted in October 2019 and March 2020.
All photographs taken using a Nikon digital SLR camera with a 35 mm Fixed Focal length lens. Camera mounted on a tripod.
Viewer height above ground level; approximately 1.6 m
All images subsequently merged with brightness/ contrast adjusted using computer software.

Havant Thicket Reservoir
Landscape & Visual Impact Assessment



Figure 11.18: Viewpoint Photograph Sheets, Confirmed Views Sheet 10 of 13

Photo Viewpoint 17

View along bridleway within site looking north east to south east towards The Avenue, Middle Clearing and Round Wood. (Winter Season)



View along bridleway within site looking north east to south east towards The Avenue, Middle Clearing and Round Wood. (Summer Season)



Photo Viewpoint 18

View from within site looking north to south east towards The Avenue. (Winter Season)



View from within site looking north to south east towards The Avenue. (Summer Season)



Notes //

Site visits conducted in October 2019 and March 2020.
All photographs taken using a Nikon digital SLR camera with a 35 mm Fixed Focal length lens. Camera mounted on a tripod.
Viewer height above ground level; approximately 1.6 m
All images subsequently merged with brightness/ contrast adjusted using computer software.

Photo Viewpoint 19

View from the edge of The Avenue within site looking east to north towards Round Wood, Middle Clearing and The Avenue. (Winter Season)



View from the edge of The Avenue within site looking east to north towards Round Wood, Middle Clearing and The Avenue. (Summer Season)



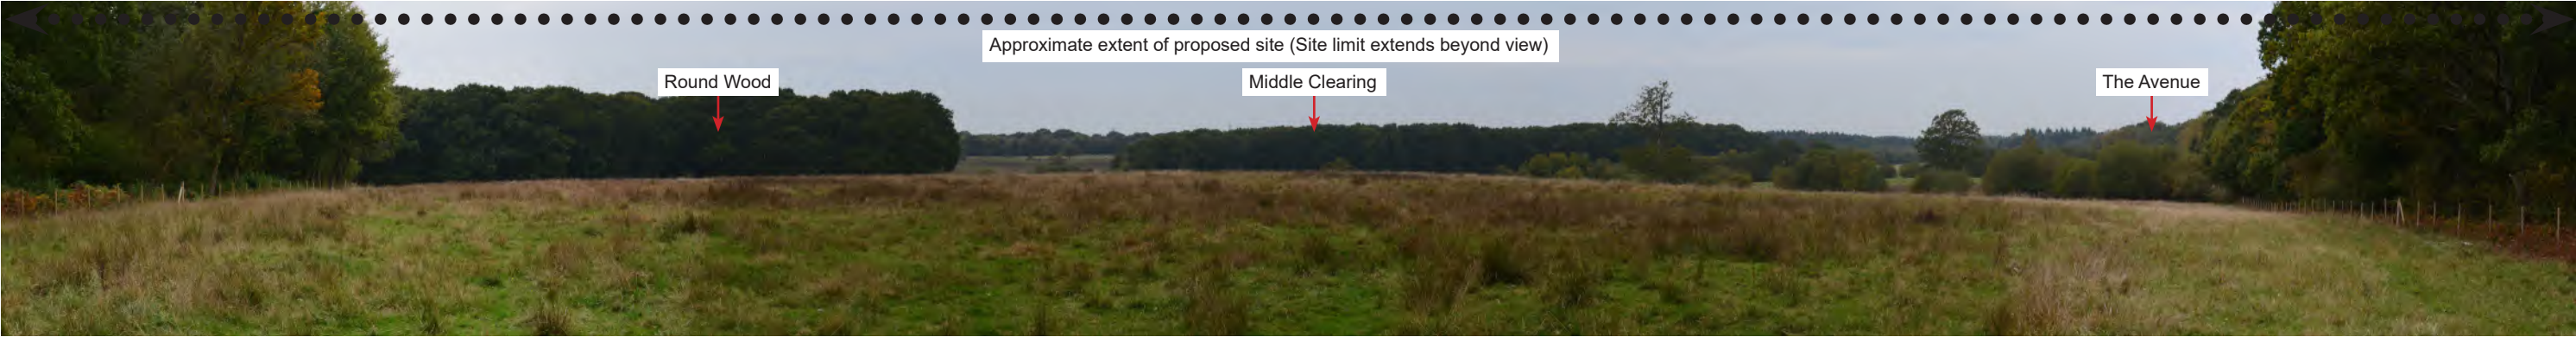


Photo Viewpoint 20

View from the edge of The Avenue within the site looking north to east. (Winter Season)

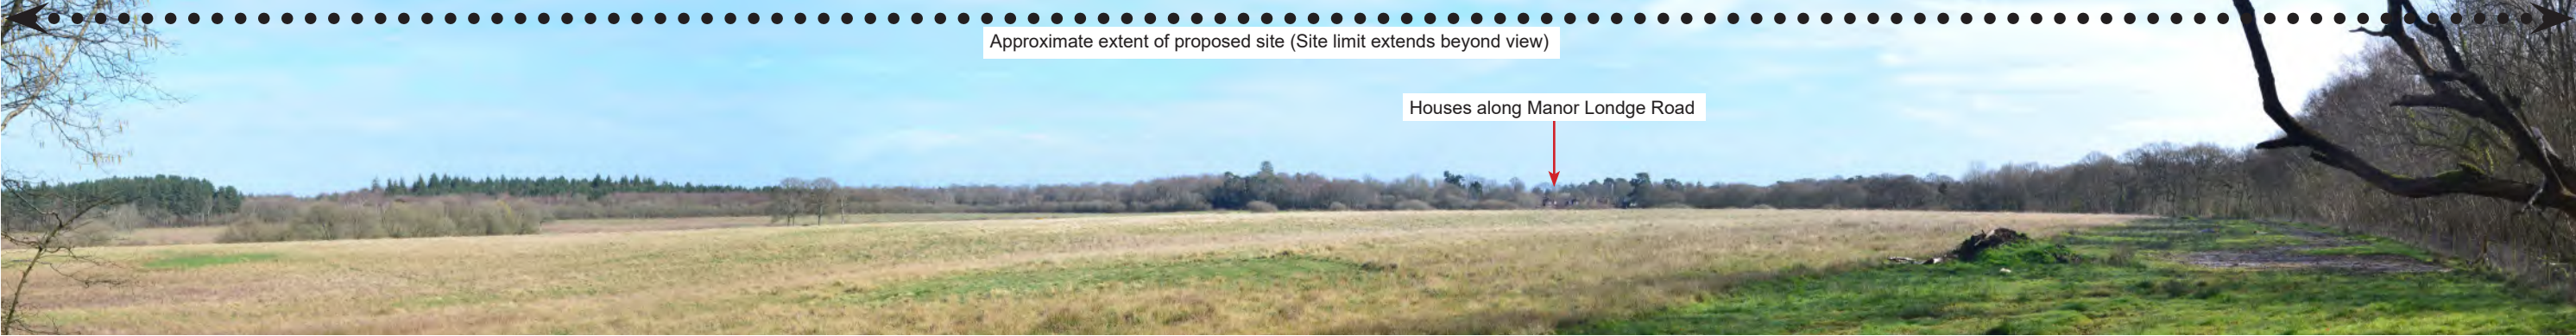


View from the edge of The Avenue within the site looking north to east. (Summer Season)

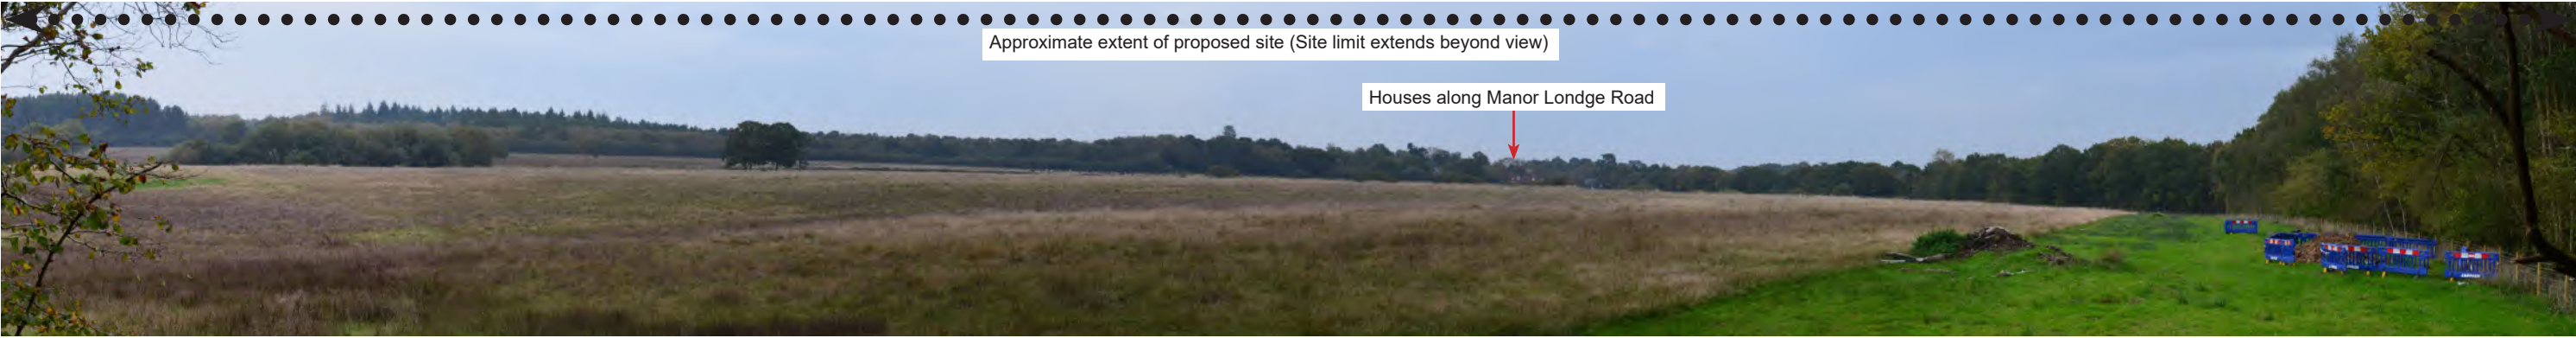

Notes //

Site visits conducted in October 2019 and March 2020.
All photographs taken using a Nikon digital SLR camera with a 35 mm Fixed Focal length lens. Camera mounted on a tripod.
Viewer height above ground level; approximately 1.6 m
All images subsequently merged with brightness/ contrast adjusted using computer software.

Photo Viewpoint 21
View from edge of Middle Park Way looking north east towards site approximately 0.8 km. (Winter Season)

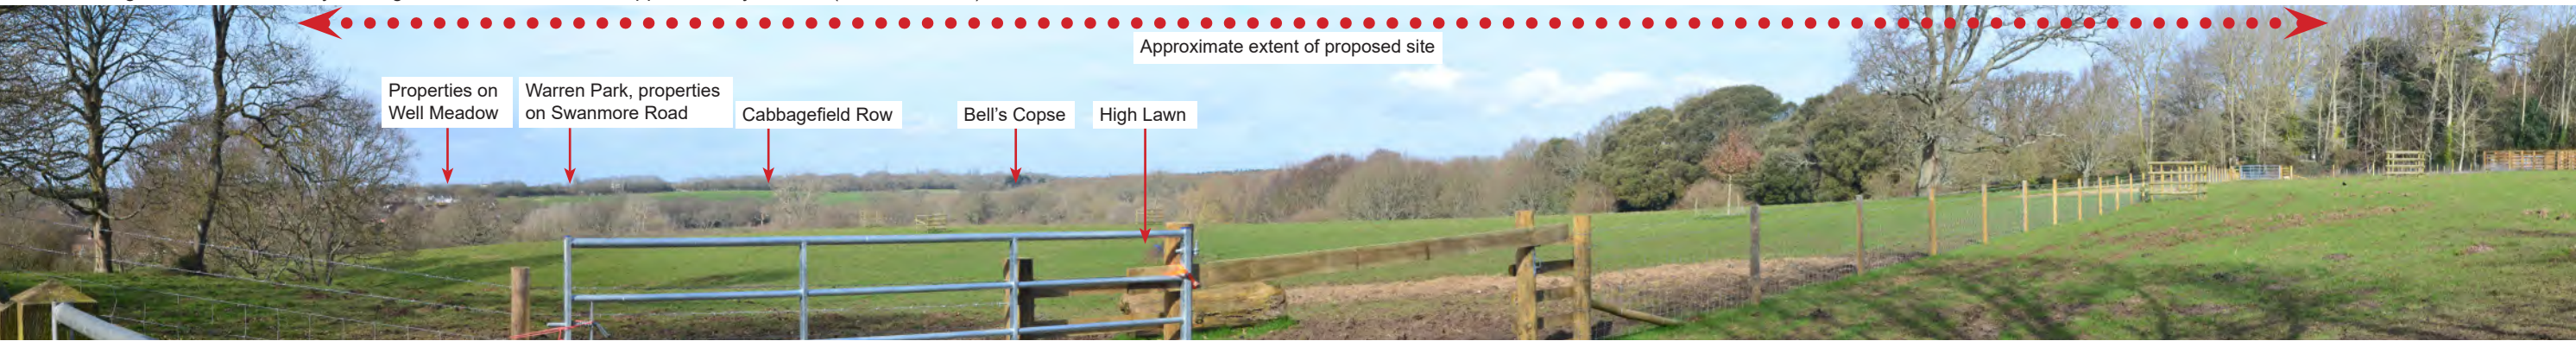

View from edge of Middle Park Way looking north east towards site approximately 0.8 km. (Summer Season)

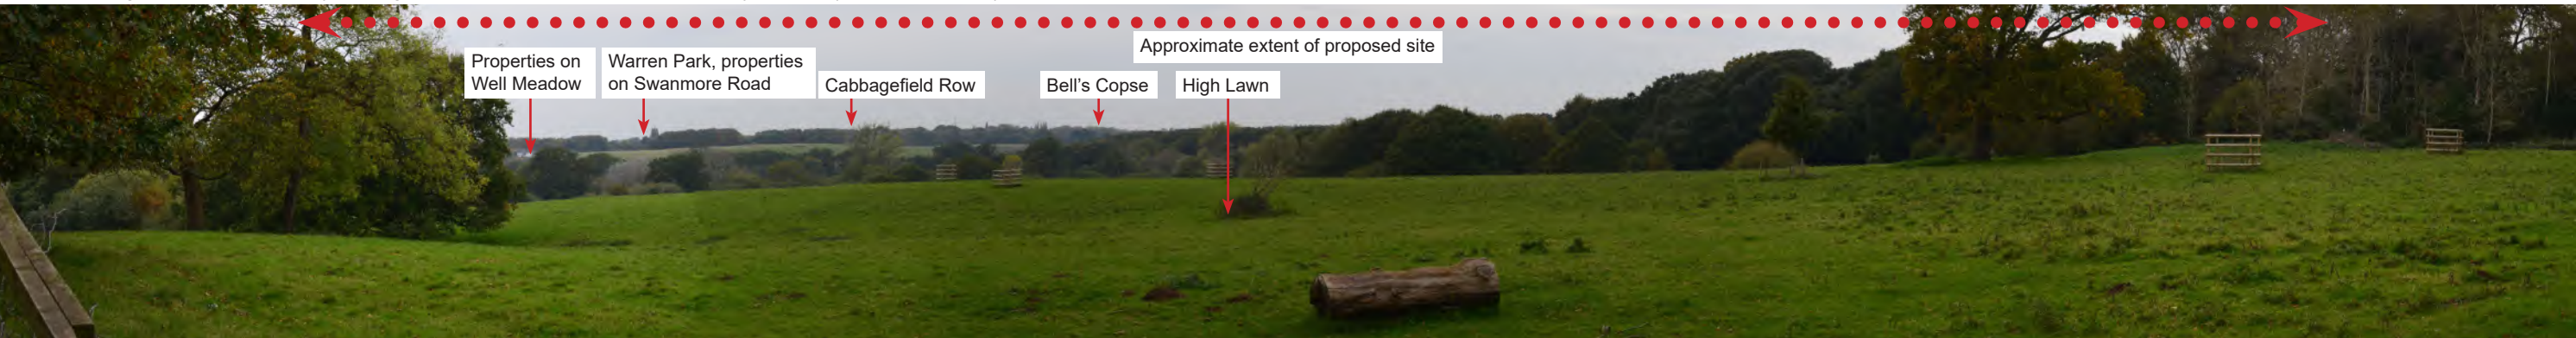


Photo Viewpoint 34 & 35
View looking west from the corner of Swanmore Road, adjacent Cabbagefield Row. (Winter Season)



View looking south from Manor Lodge Road adjacent Stein Wood, looking towards Horsefoot Hill and Blendworth Common. (Winter Season)



Notes //
Site visits conducted in October 2019 and March 2020.
All photographs taken using a Nikon digital SLR camera with a 35 mm Fixed Focal length lens. Camera mounted on a tripod.
Viewer height above ground level; approximately 1.6 m
All images subsequently merged with brightness/ contrast adjusted using computer software.

Havant Thicket Reservoir
Landscape & Visual Impact Assessment



Notes:

Service Layer Credits:
Contains Ordnance Survey data Crown copywrite and database right 2019 © Attribution statement:
(c) Environment Agency copyright and/or database right 2019. All rights reserved.

Site visits conducted in October 2019 and March 2020.
All photographs taken using a Nikon digital SLR camera with a 35 mm Fixed Focal length lens.
Camera mounted on a tripod. Viewer height above ground level; approximately 1.6 m.
All images subsequently merged with brightness/

Print Document on A3 size Format.

C01	GC	DB	PT	LB	PUBLISHED	24/08/20
Rev. Status	Dm By	Ckd By	Rev By	Auth By	Description	Date



Member of the SNC-Lavalin Group

Aztec West
500 Park Avenue
Almondsbury
Bristol
BS32 4RZ
Tel: +44 (0)1454 662000
Fax: +44 (0)1454 663333
www.atkinsglobal.com

Copyright C Atkins Limited (2020)

Drawing Suitability: PUBLISHED	Status: A1
-----------------------------------	---------------

Contractors Drawing Number: HTR - ATK - RZ - RE - DR - L - 0003						
Project	Originator	Volume	Location	Type	Role	Number



Telephone: Havant (023) 9249 9888
Fax: Havant (023) 9245 3632
Website:
www.portsmouthwater.co.uk
Registered Office: PO Box 8 West Street
Havant Hampshire PO9 1LG
REGISTERED IN ENGLAND No. 2536455



Project Ref. No: 5169117	Sheet: 1 of 7	Scale: N.A.	Sheet Size: A3
-----------------------------	------------------	----------------	-------------------

Project Title: HAVANT THICKET RESERVOIR
--

Drawing Title:	
FIGURE 11.22 - VIEWPOINT LOCATION PLAN: DISCOUNTED VIEWS	
Portsmouth Water Drawing Number:	Rev:
-	C01

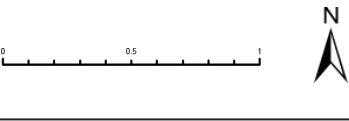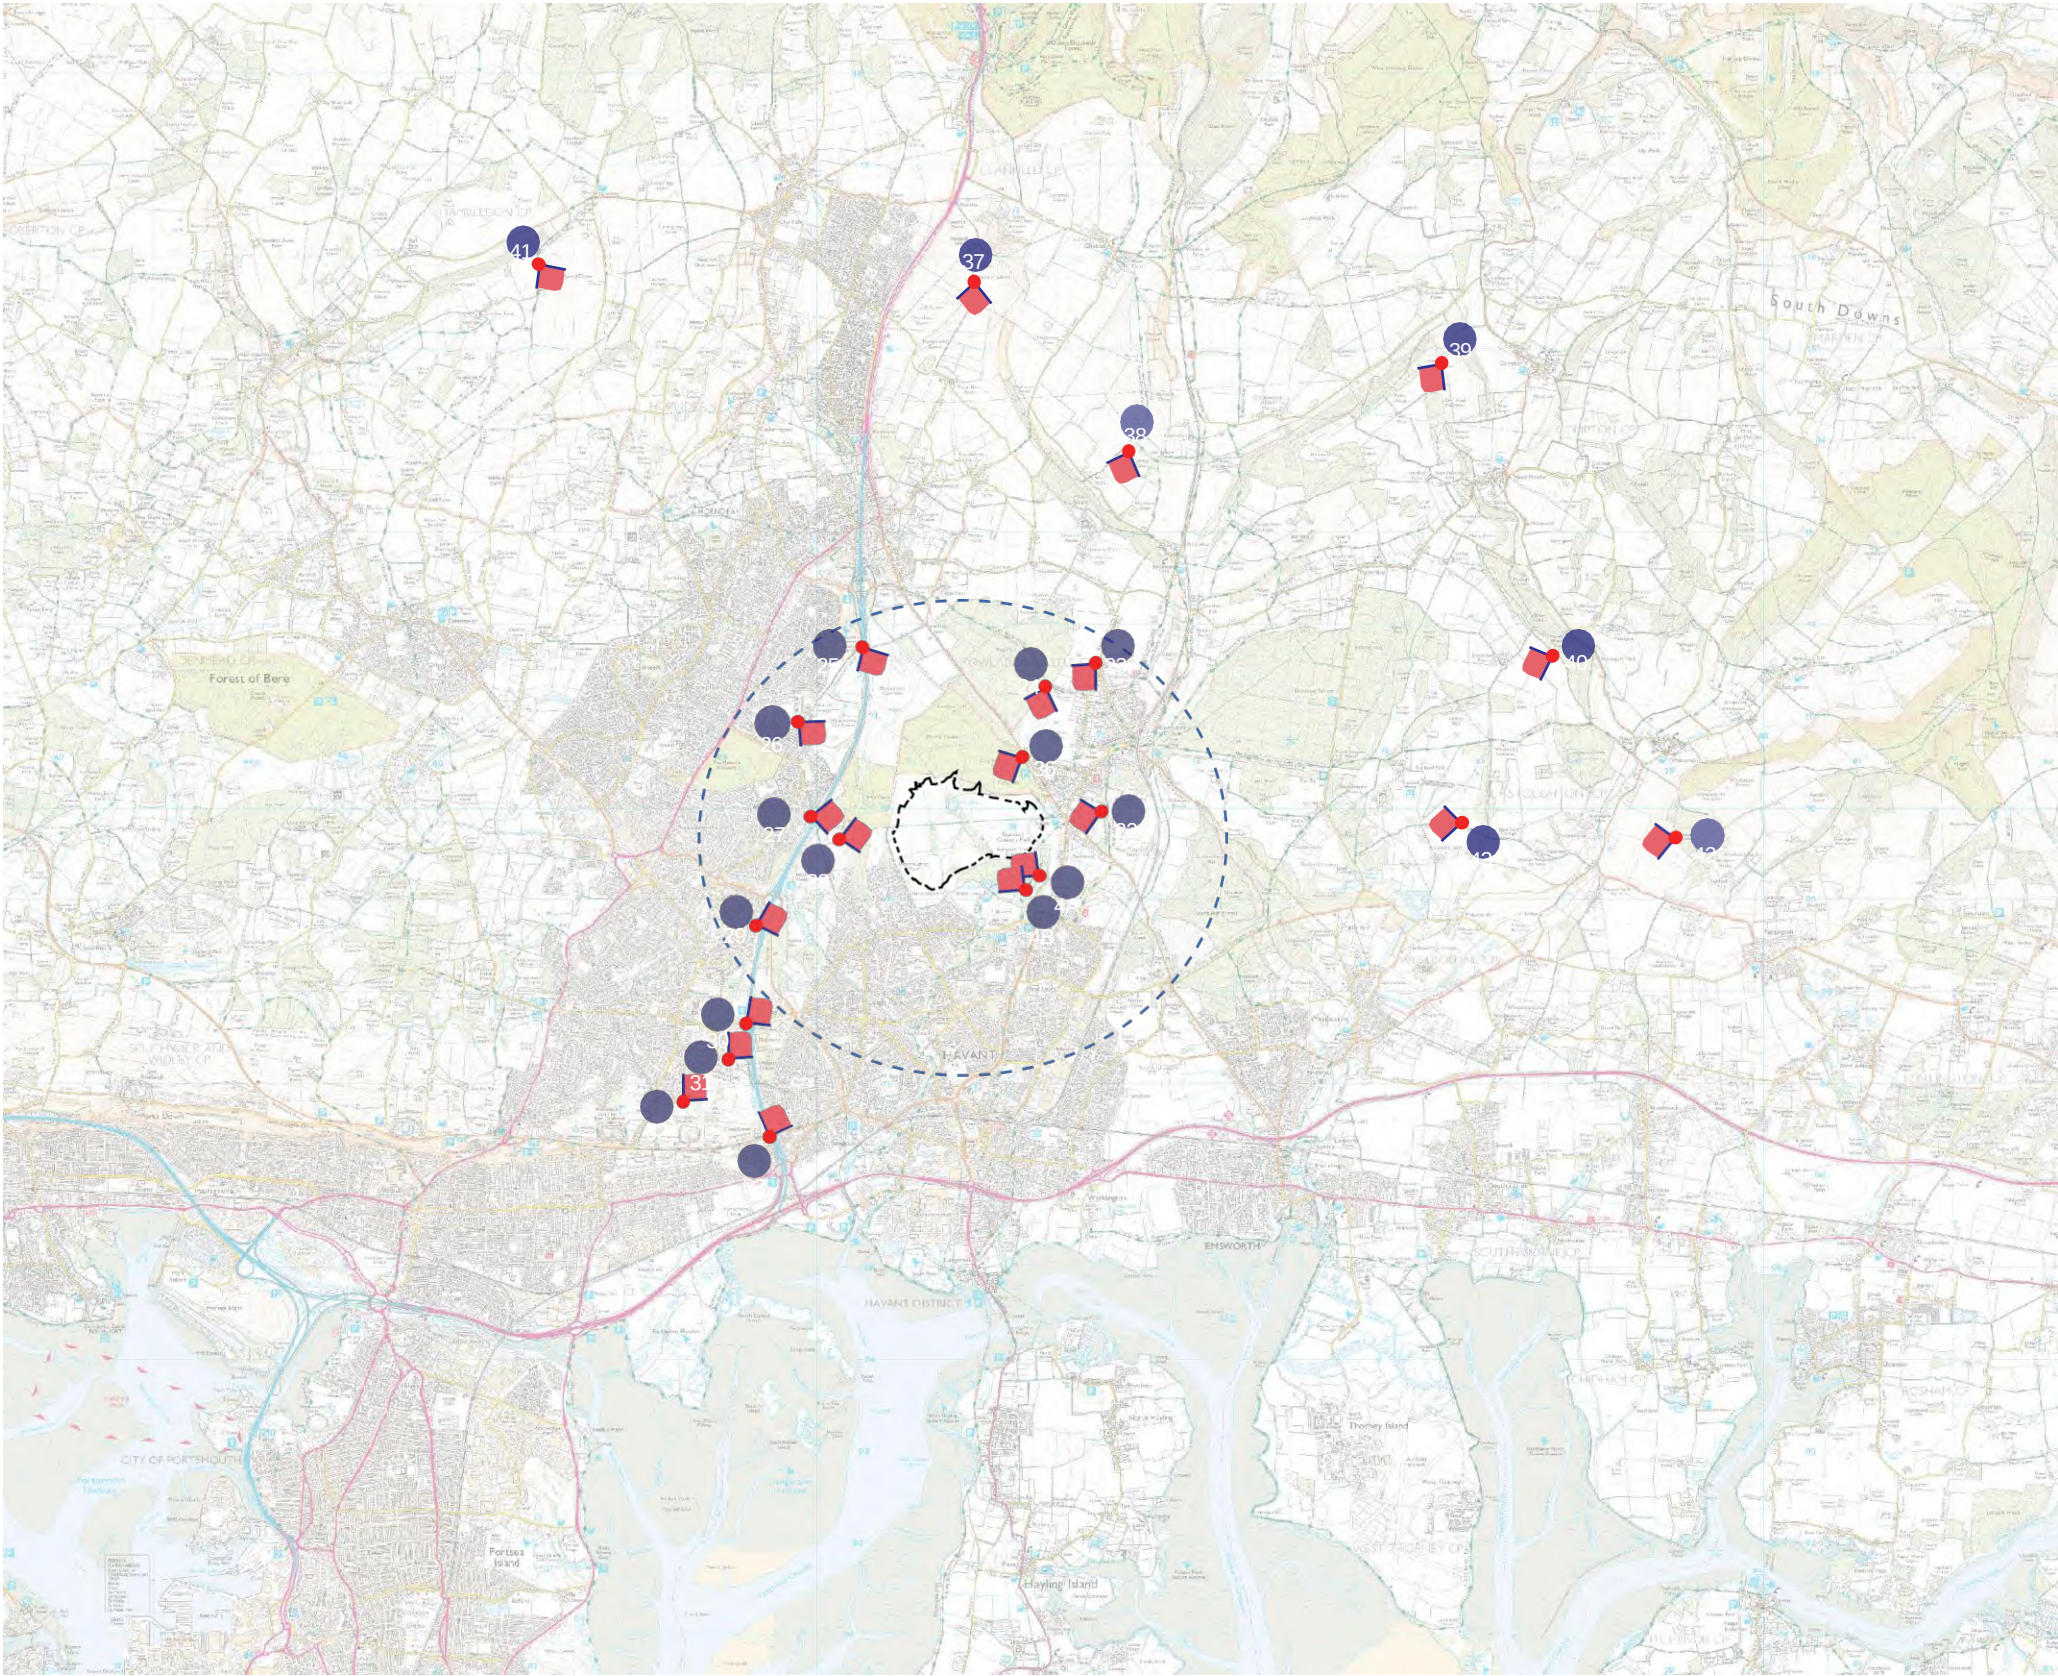

- KEY
-  Viewpoints with no view of proposed site
 -  Reservoir Footprint
 -  2 km Study Area

Photo Viewpoint 4A

View from 'The Beacon' looking north west towards the site approximately 0.4 km. (Winter Season)




View from 'The Beacon' looking north west towards the site approximately 0.4 km. (Summer Season)



Photo Viewpoint 4B

View from Staunton County Park Pathway looking north west towards the site approximately 0.4 km. (Winter Season)

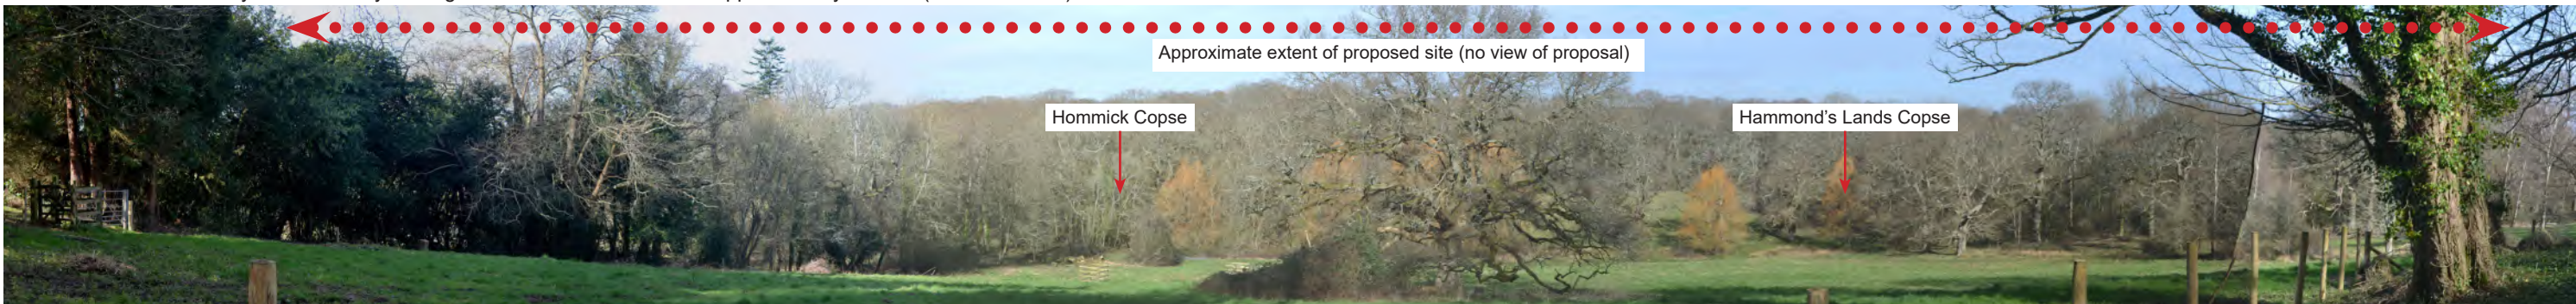

Notes //

Site visits conducted in October 2019 and March 2020.

All photographs taken using a Nikon digital SLR camera with a 35 mm Fixed Focal length lens. Camera mounted on a tripod.

Viewer height above ground level; approximately 1.6 m

All images subsequently merged with brightness/ contrast adjusted using computer software.

Photo Viewpoint 22 & 23

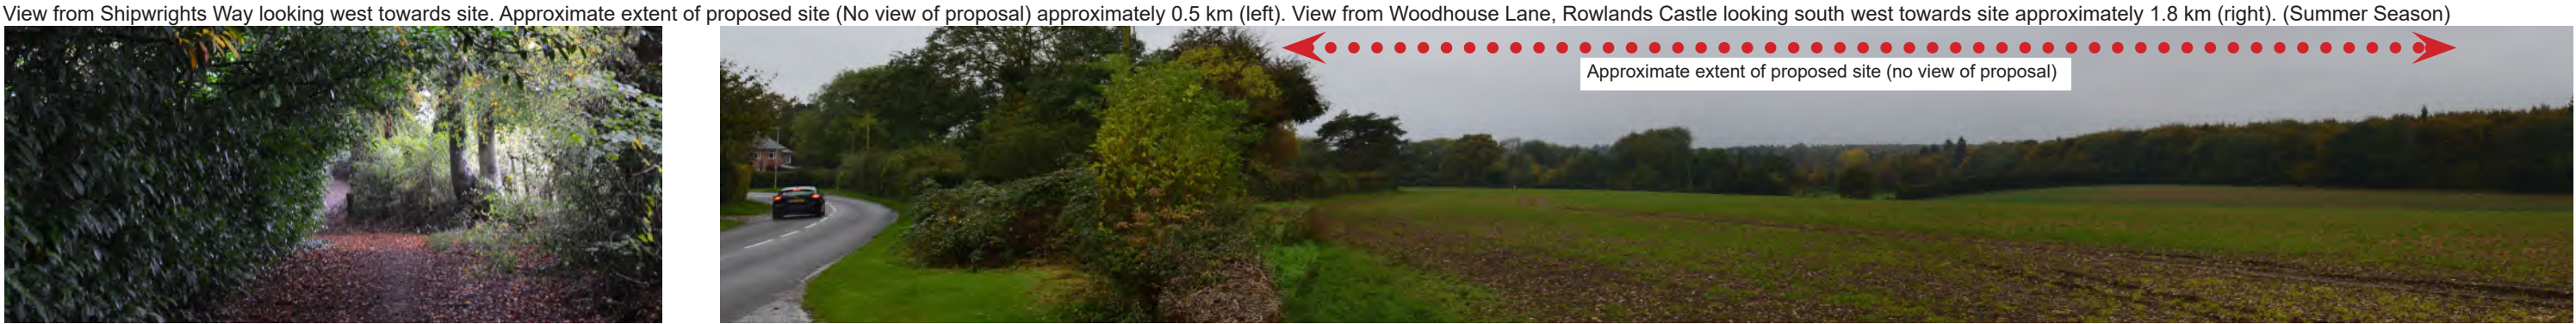


Photo Viewpoint 24

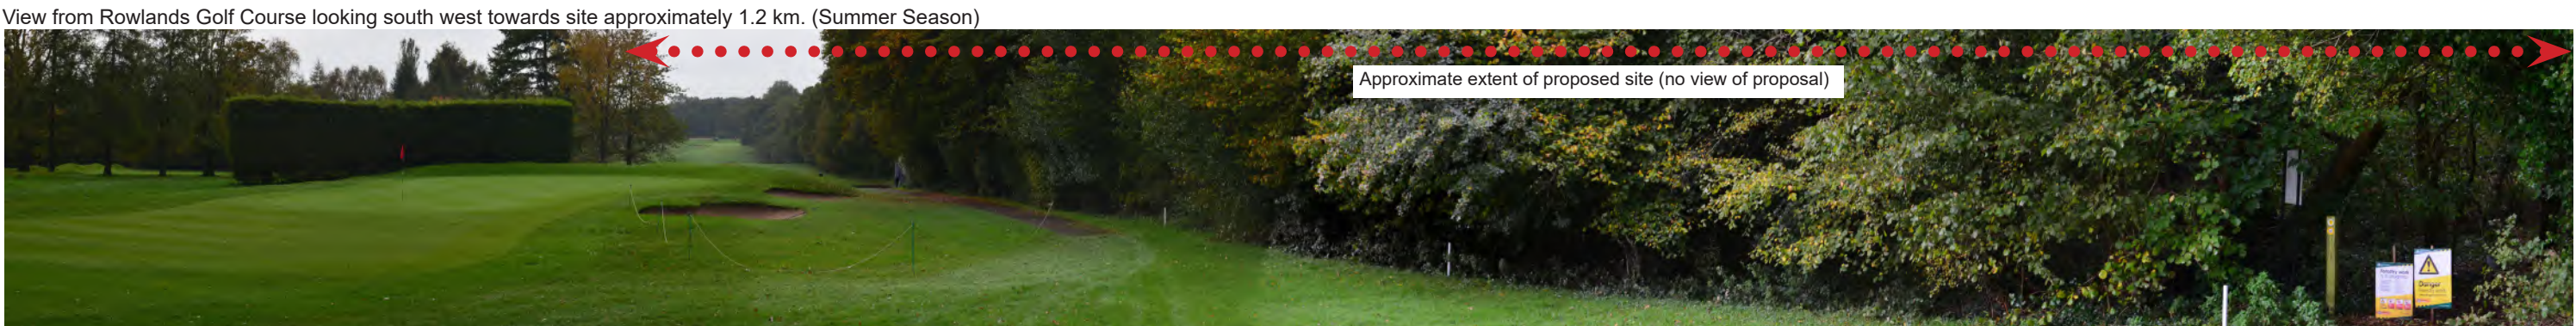


Photo Viewpoint 25 & 26



Photo Viewpoint 27



Notes //

Site visits conducted in October 2019 and March 2020.

All photographs taken using a Nikon digital SLR camera with a 35 mm Fixed Focal length lens. Camera mounted on a tripod.

Viewer height above ground level; approximately 1.6 m

All images subsequently merged with brightness/ contrast adjusted using computer software.

Havant Thicket Reservoir
Landscape & Visual Impact Assessment



Figure 11.24: Viewpoint Photograph Sheets, Discounted Views Sheet 3 of 7

Photo Viewpoint 28
View from PRoW 14 looking east towards site approximately 0.6 km. (Summer Season)




Photo Viewpoint 29 & 30
View from edge of Sorrel Close housing estate looking north east towards site approximately 1.7 km (left).



View from over bridge on A3(M) by Purbrook Way looking north east towards site approximately 2.25 km



Photo Viewpoint 31
View looking north east towards site from PRoW 26c by Havant and South Downs College approximately 2.7 km. (Winter Season)

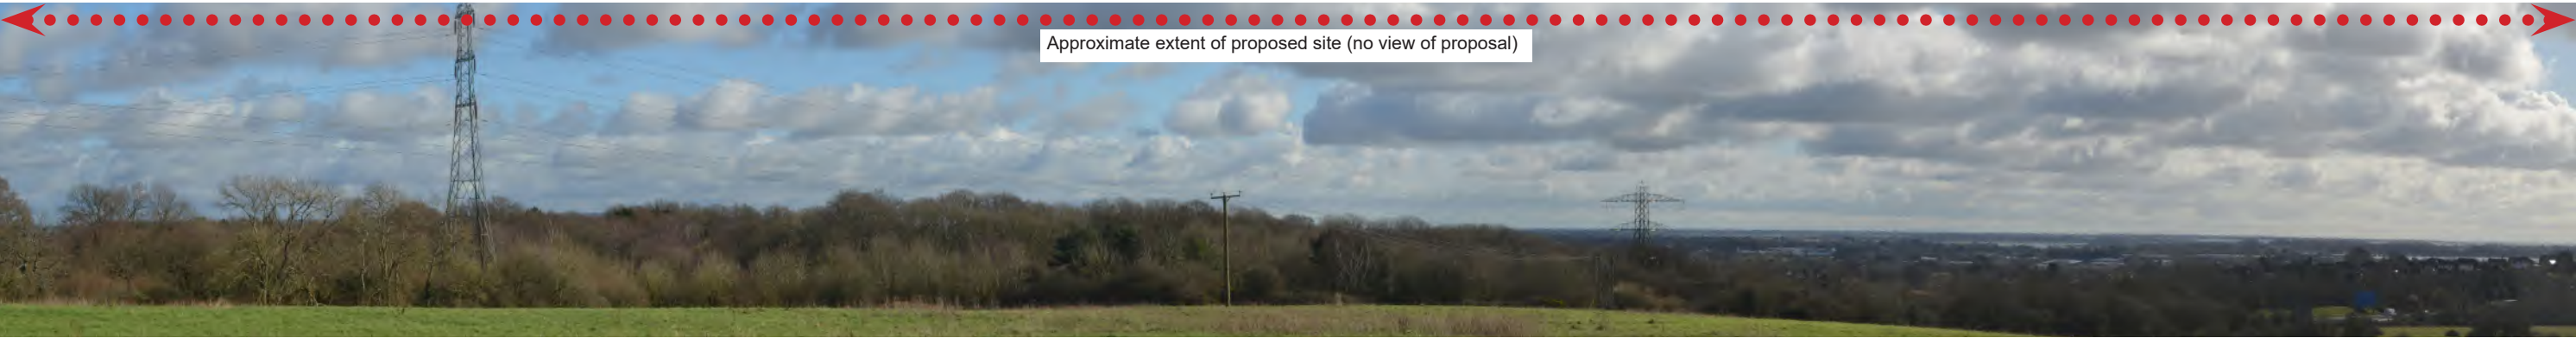

View looking north east towards site from PRoW 26c by Havant and South Downs College approximately 2.7 km. (Summer Season)



Notes //
Site visits conducted in October 2019 and March 2020.
All photographs taken using a Nikon digital SLR camera with a 35 mm Fixed Focal length lens. Camera mounted on a tripod.
Viewer height above ground level; approximately 1.6 m
All images subsequently merged with brightness/ contrast adjusted using computer software.

Photo Viewpoint 32

View from College Road looking north east towards site approximately 3.1 km. (Winter Season)




View from College Road looking north east towards site approximately 3.1 km. (Summer Season)




Photo Viewpoint 33

View from Portsdown Hill Road bridge looking north towards site approximately 3 km. (Winter Season)

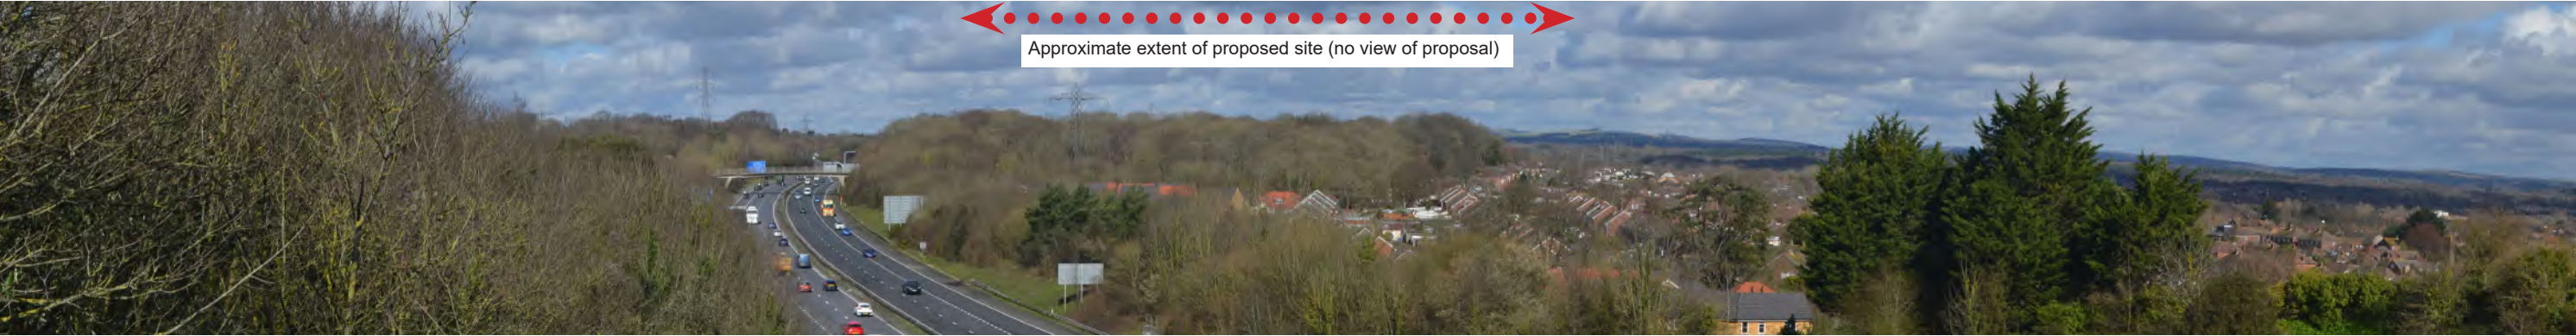

View from Portsdown Hill Road bridge looking north towards site approximately 3 km. (Summer Season)

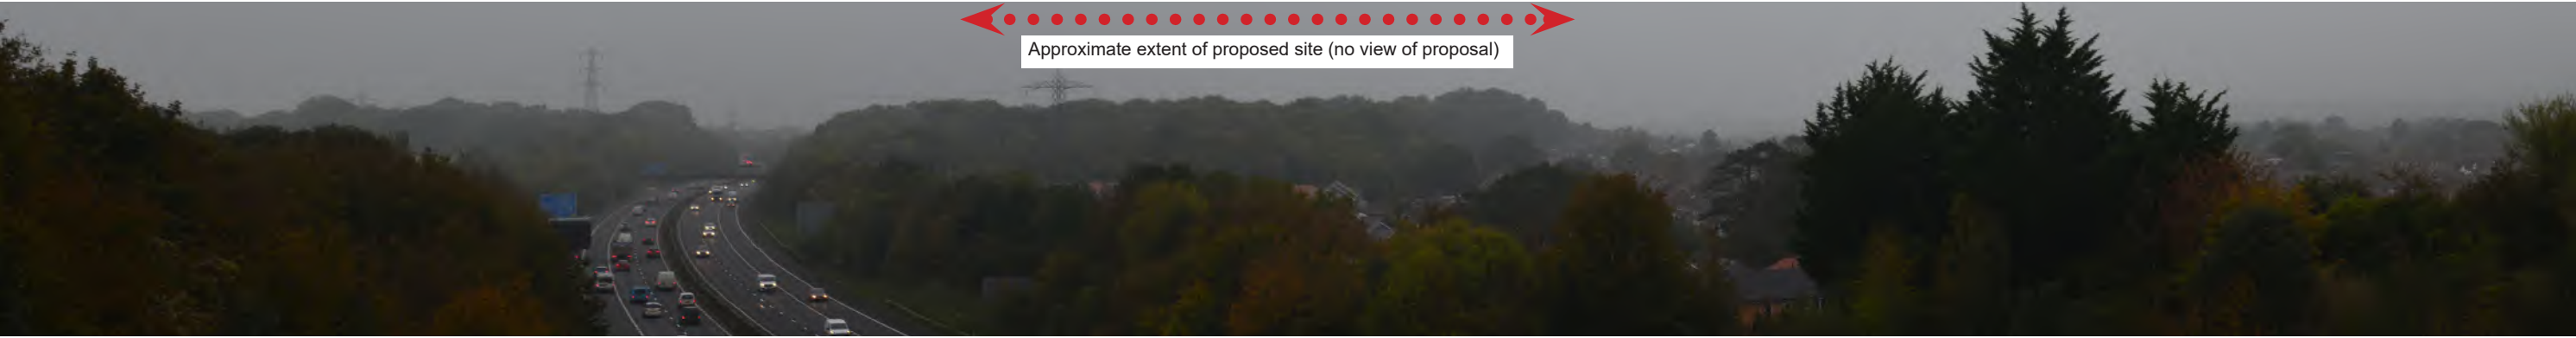

Notes //

Site visits conducted in October 2019 and March 2020.

All photographs taken using a Nikon digital SLR camera with a 35 mm Fixed Focal length lens. Camera mounted on a tripod.

Viewer height above ground level; approximately 1.6 m

All images subsequently merged with brightness/ contrast adjusted using computer software.

Photo Viewpoint 36

View looking south west from Junction of Castle Road and Manor Lodge Road. (Winter Season)



Photo Viewpoint 37

View looking south from footpath on Windmill Hill. (Winter Season)



Photo Viewpoint 38

View looking south west from footpath adjacent Coxleys Copse. (Winter Season)

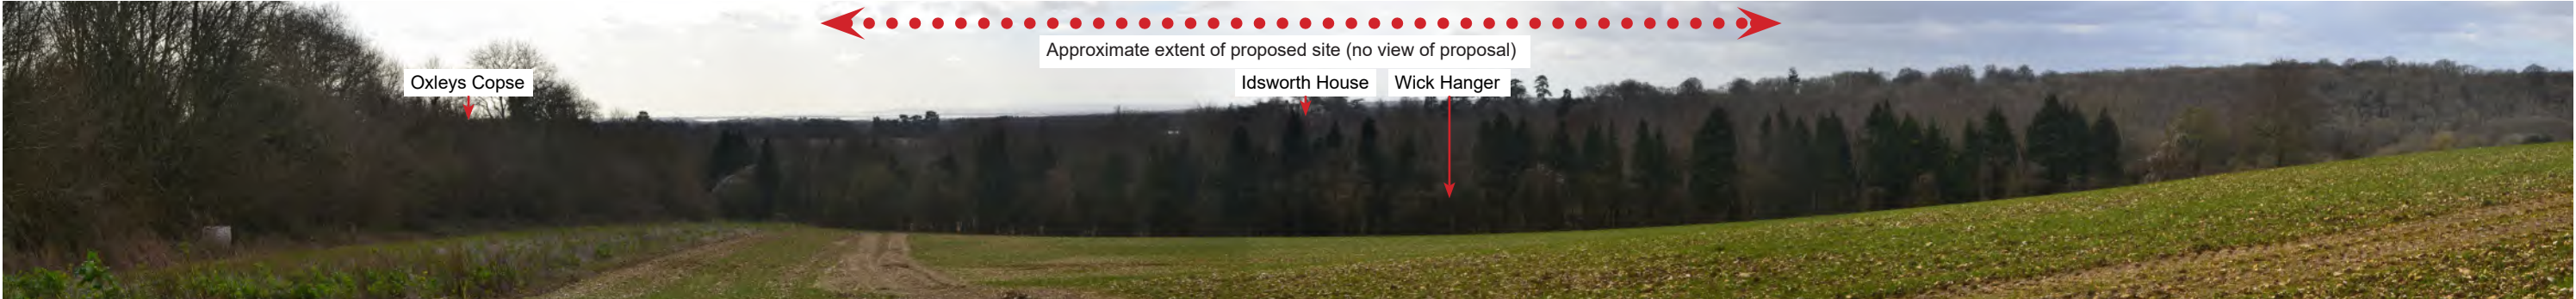


Photo Viewpoint 39

View looking south west from Jubilee Clump on Compton Down. (Winter Season)



Notes //
Site visits conducted in October 2019 and March 2020.
All photographs taken using a Nikon digital SLR camera with a 35 mm Fixed Focal length lens. Camera mounted on a tripod.
Viewer height above ground level; approximately 1.6 m
All images subsequently merged with brightness/ contrast adjusted using computer software.

Havant Thicket Reservoir
Landscape & Visual Impact Assessment



Photo Viewpoint 40

View looking south west from footpath on high field at the upper edge of Watergate Hanger. (Winter Season)



Photo Viewpoint 41

View looking south east from Monarch’s way footpath at high point of Broadhalfpenny Down. (Winter Season)



Photo Viewpoint 42

View looking west from western edge of Down Copse adjacent Adsdean Park. (Winter Season)


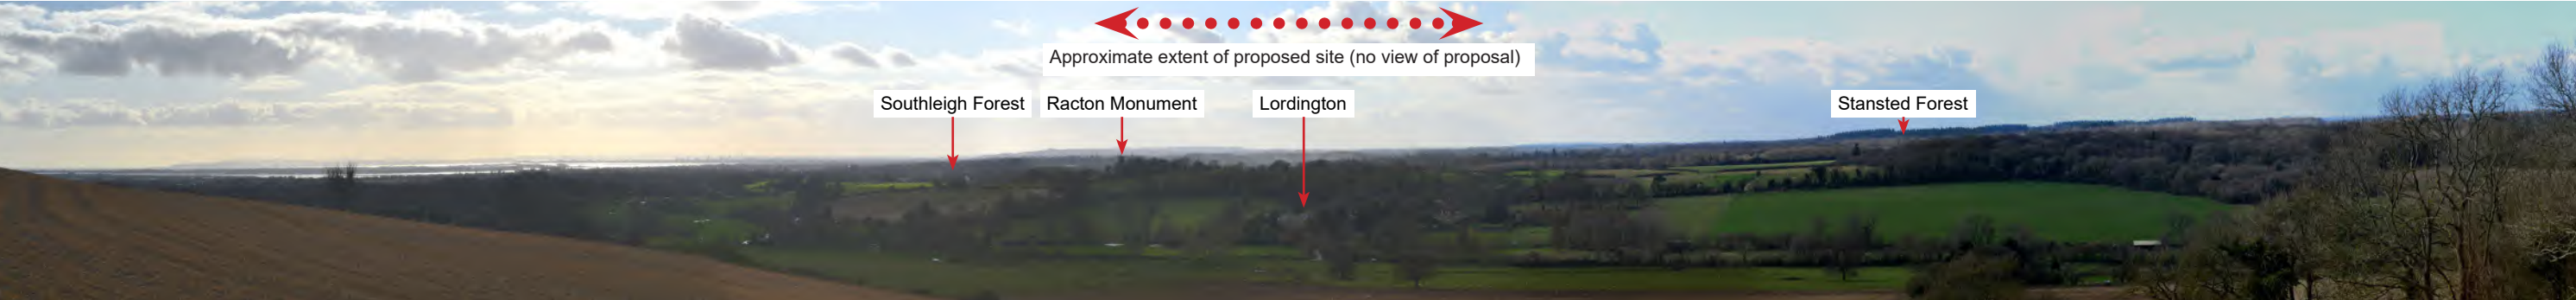


Photo Viewpoint 43

View looking west towards site from Stansted Park approximately 5 km away (Winter Season)



Notes //
Site visits conducted in October 2019 and March 2020.
All photographs taken using a Nikon digital SLR camera with a 35 mm Fixed Focal length lens. Camera mounted on a tripod.
Viewer height above ground level; approximately 1.6 m
All images subsequently merged with brightness/ contrast adjusted using computer software.

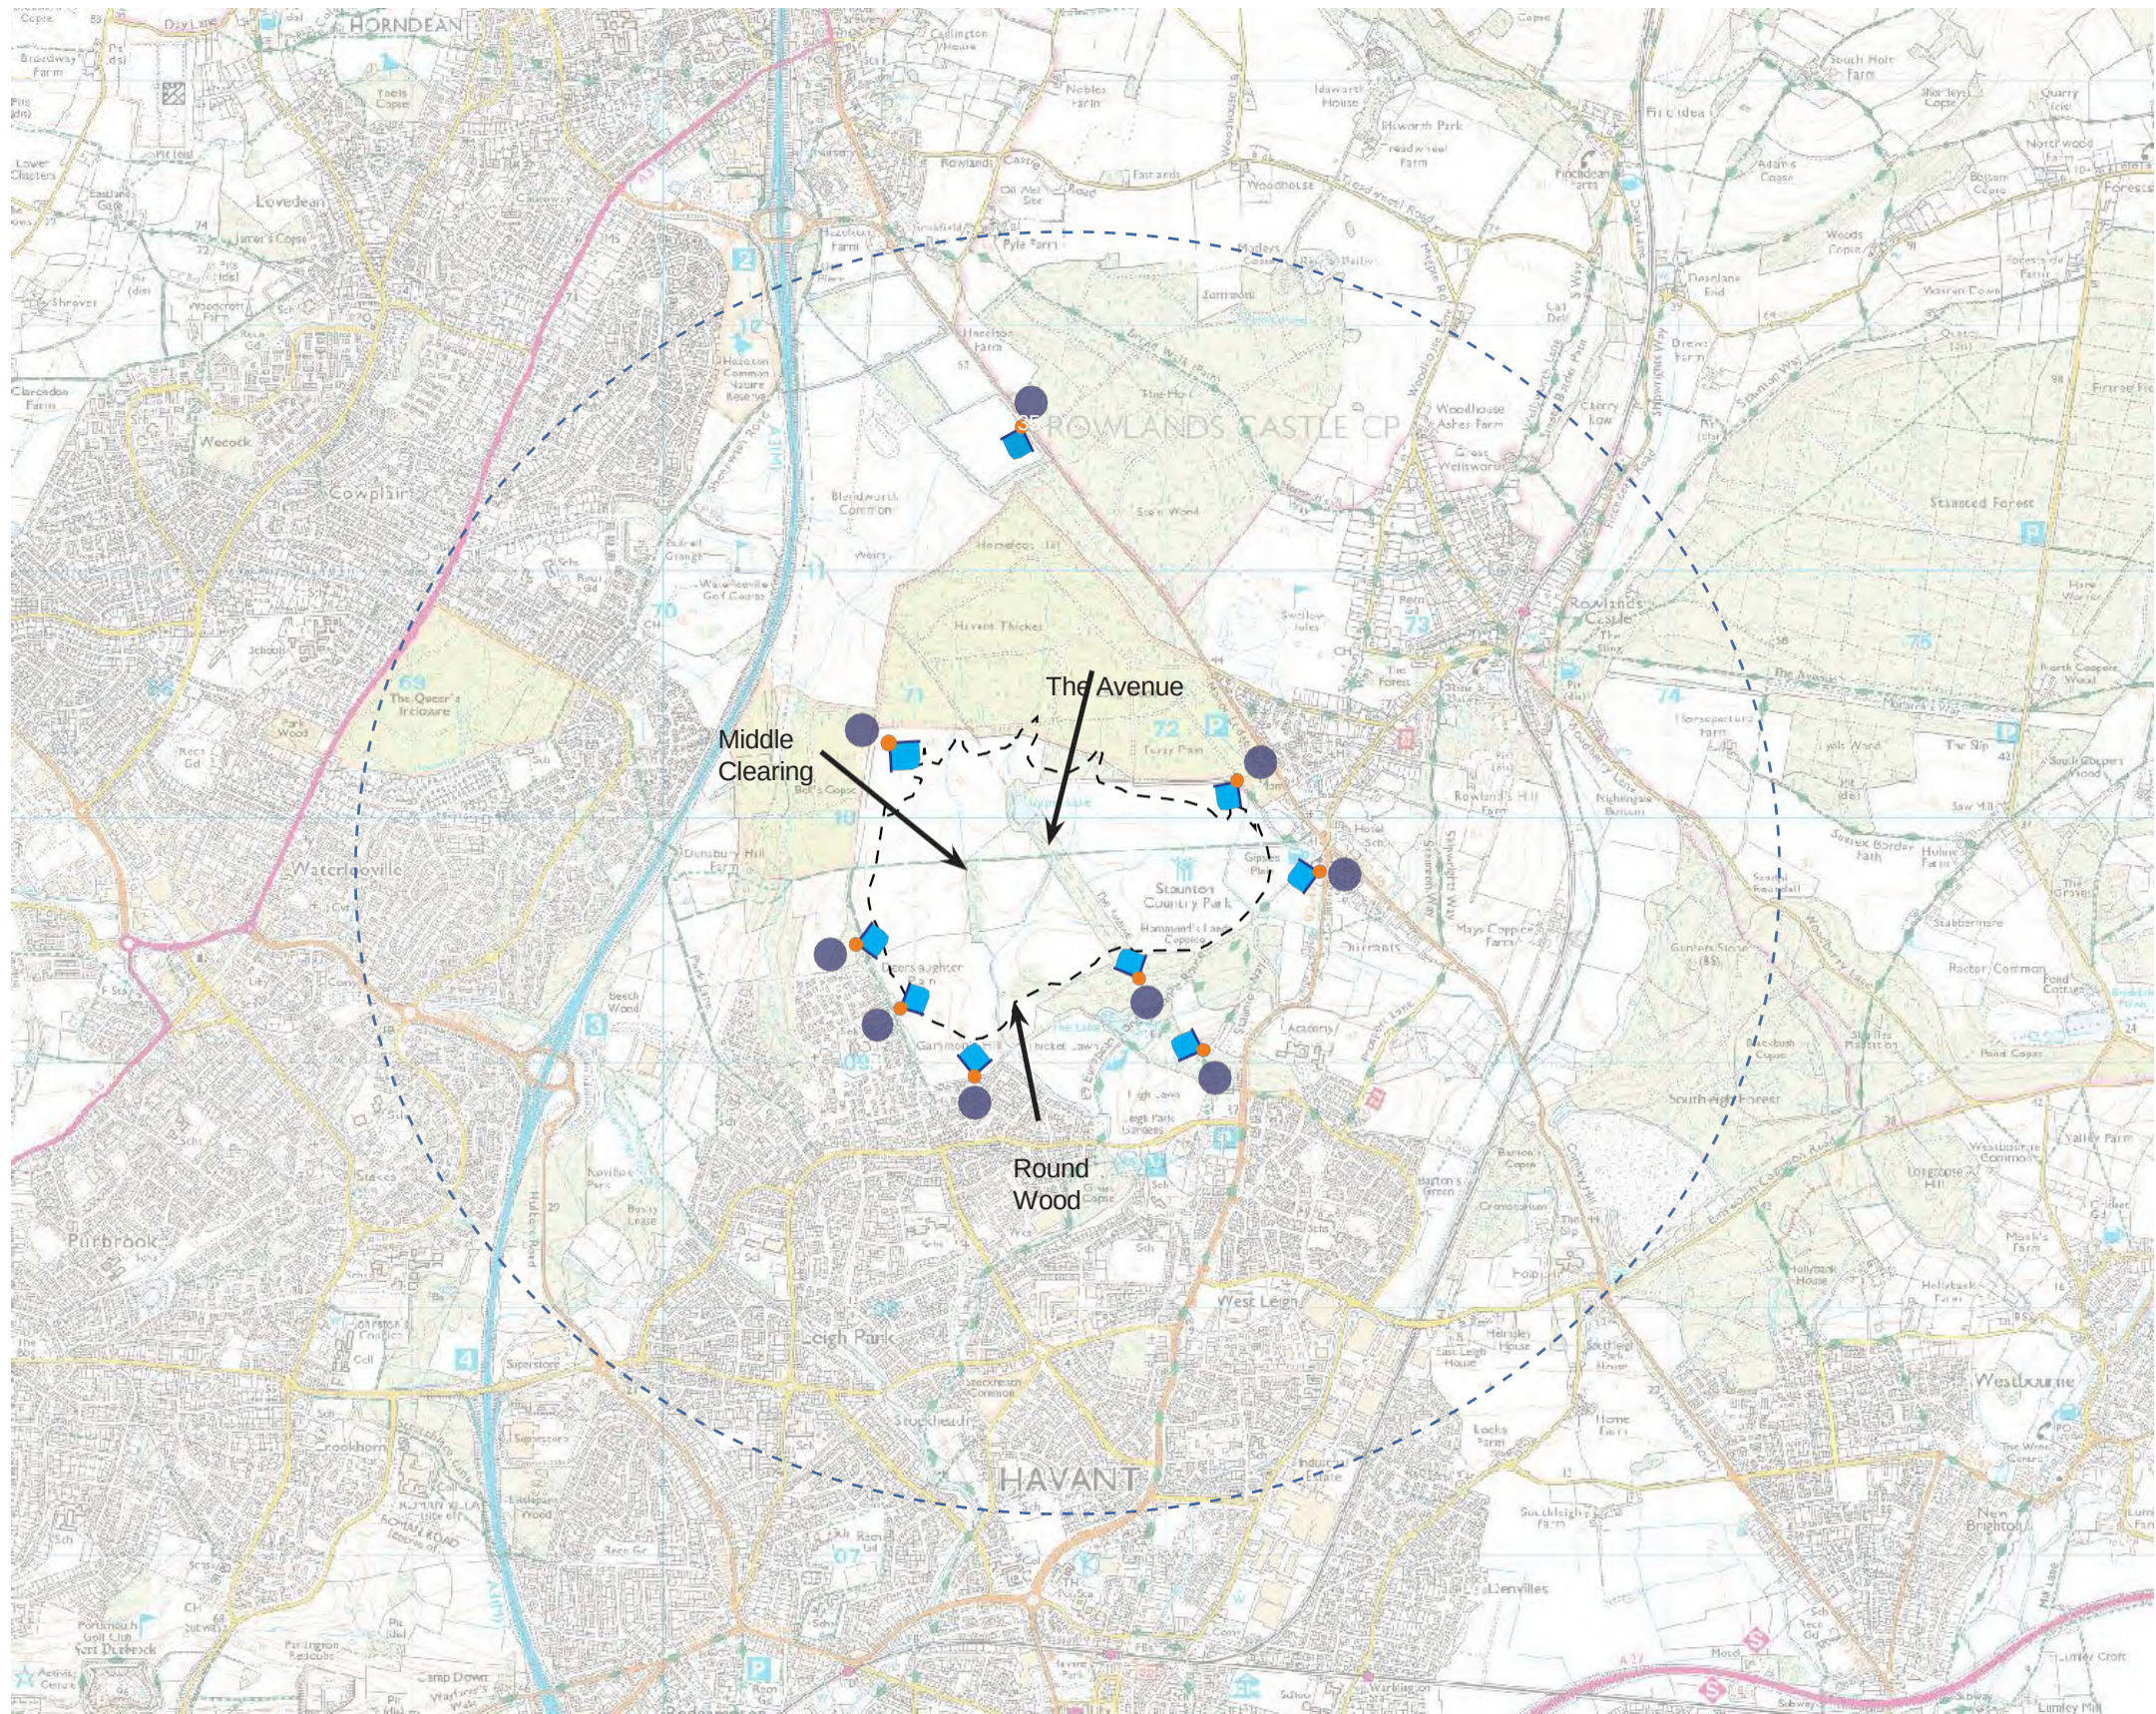

KEY

Location of Photo Visualisation Viewpoint

Reservoir Footprint

2 km Study Area

Notes:

Service Layer Credits:
Contains Ordnance Survey data Crown copywrite and database right 2019 © Attribution statement:
(c) Environment Agency copyright and/or database right 2019. All rights reserved.

Site visits conducted in October 2019 and March 2020.
All photographs taken using a Nikon digital SLR camera with a 35 mm Fixed Focal length lens.
Camera mounted on a tripod. Viewer height above ground level; approximately 1.6 m.
All images subsequently merged with brightness/contrast adjusted using computer software.
Print Document on A3 size Format.

C01	GC	DB	PT	LB	PUBLISHED	24/08/20
Rev. Status	Dn By	Ckd By	Rev By	Auth By	Description	Date

ATKINS

Member of the SNC-Lavalin Group

Aztec West
500 Park Avenue
Almondsbury
Bristol
BS32 4RZ

Tel: +44 (0)1454 662000
Fax: +44 (0)1454 663333
www.atkinsglobal.com

Copyright C Atkins Limited (2020)

Drawing Suitability: PUBLISHED	Status: A1
-----------------------------------	---------------

Contractors Drawing Number: HTR - ATK - RZ - RE - DR - L - 0004
Project Originator Volume Location Type Role Number

Telephone: Havant (023) 9249 9888
Fax: Havant (023) 9245 3632
Website:
www.portsmouthwater.co.uk
Registered Office: PO Box 8 West Street
Havant Hampshire PO9 1LG
REGISTERED IN ENGLAND No. 2536455

Portsmouth Water

Project Ref. No: 5169117	Sheet: 1 of 9	Scale: N.A.	Sheet Size: A3
-----------------------------	------------------	----------------	-------------------

Project Title: HAVANT THICKET RESERVOIR
--

Drawing Title: FIGURE 11.29 - PHOTO VISUALISATION SHEETS: LOCATION PLAN
--

Portsmouth Water Drawing Number:	Rev: C01
----------------------------------	-------------

Photo Viewpoint 2

View looking north west along The Avenue.



Photo Visualisation View of the Scheme at year 1


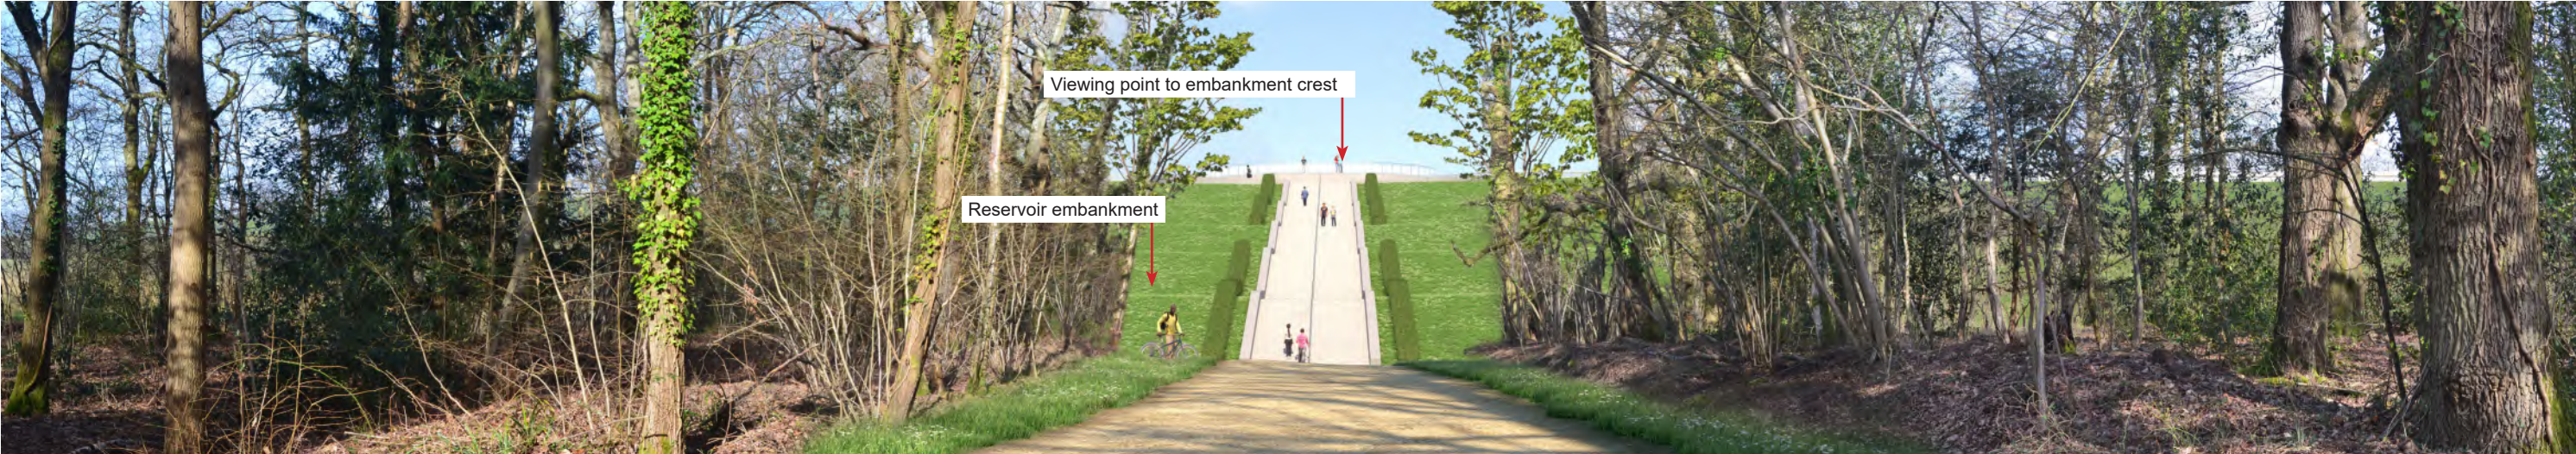


Photo Visualisation View of the Scheme at year 15

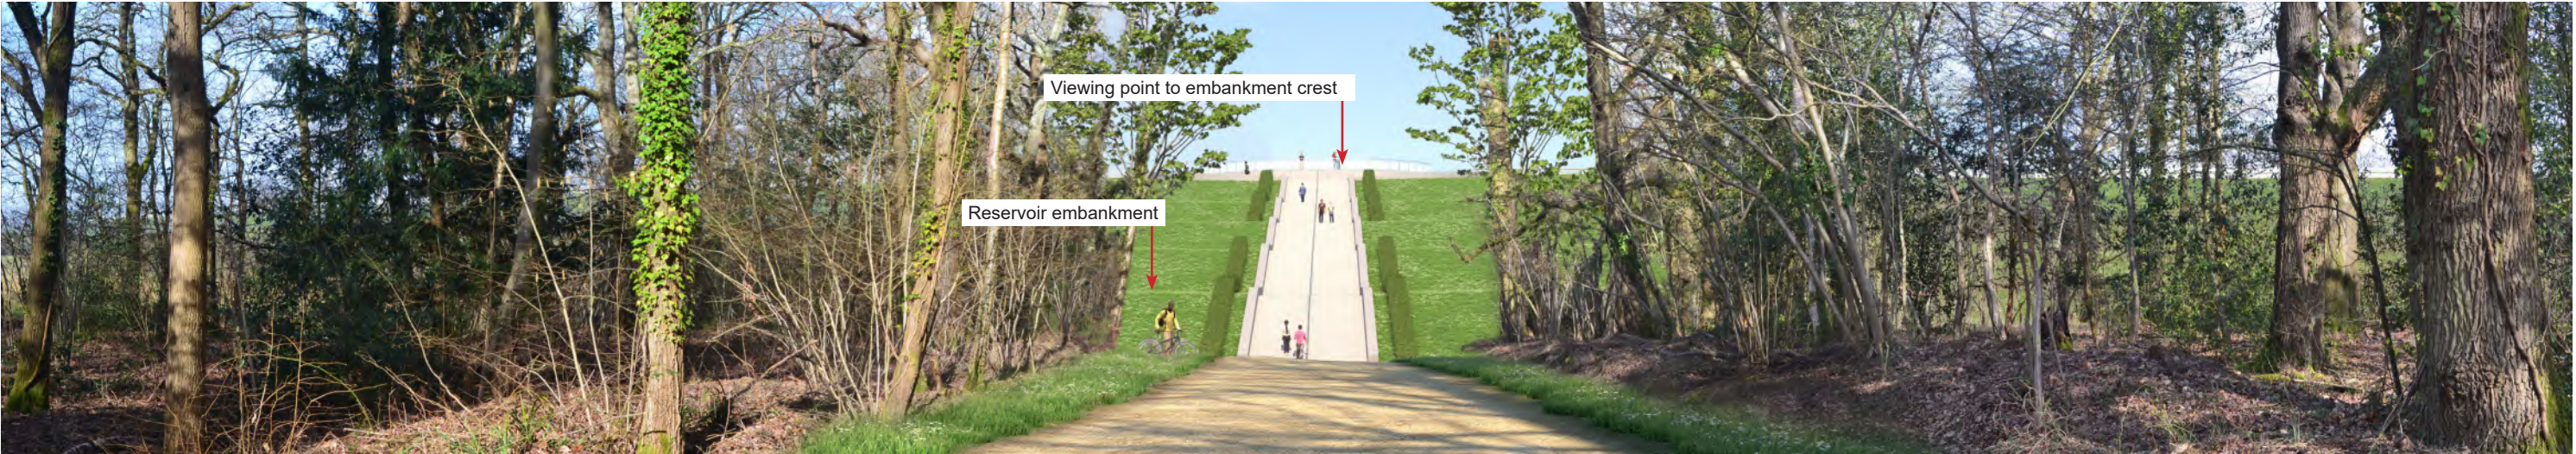

Notes //

Site visits conducted in March 2020.
All photographs taken using a Nikon digital SLR camera with a 35 mm Fixed Focal length lens. Camera mounted on a tripod.
Viewer height above ground level; approximately 1.6 m
All images subsequently merged with brightness/ contrast adjusted using computer software.

Havant Thicket Reservoir
Landscape & Visual Impact Assessment



Photo Viewpoint 3B
View looking north west towards the site from The Terrace of Staunton Country Park approximately 0.5 km.



Photo Visualisation View of the Scheme at year 1


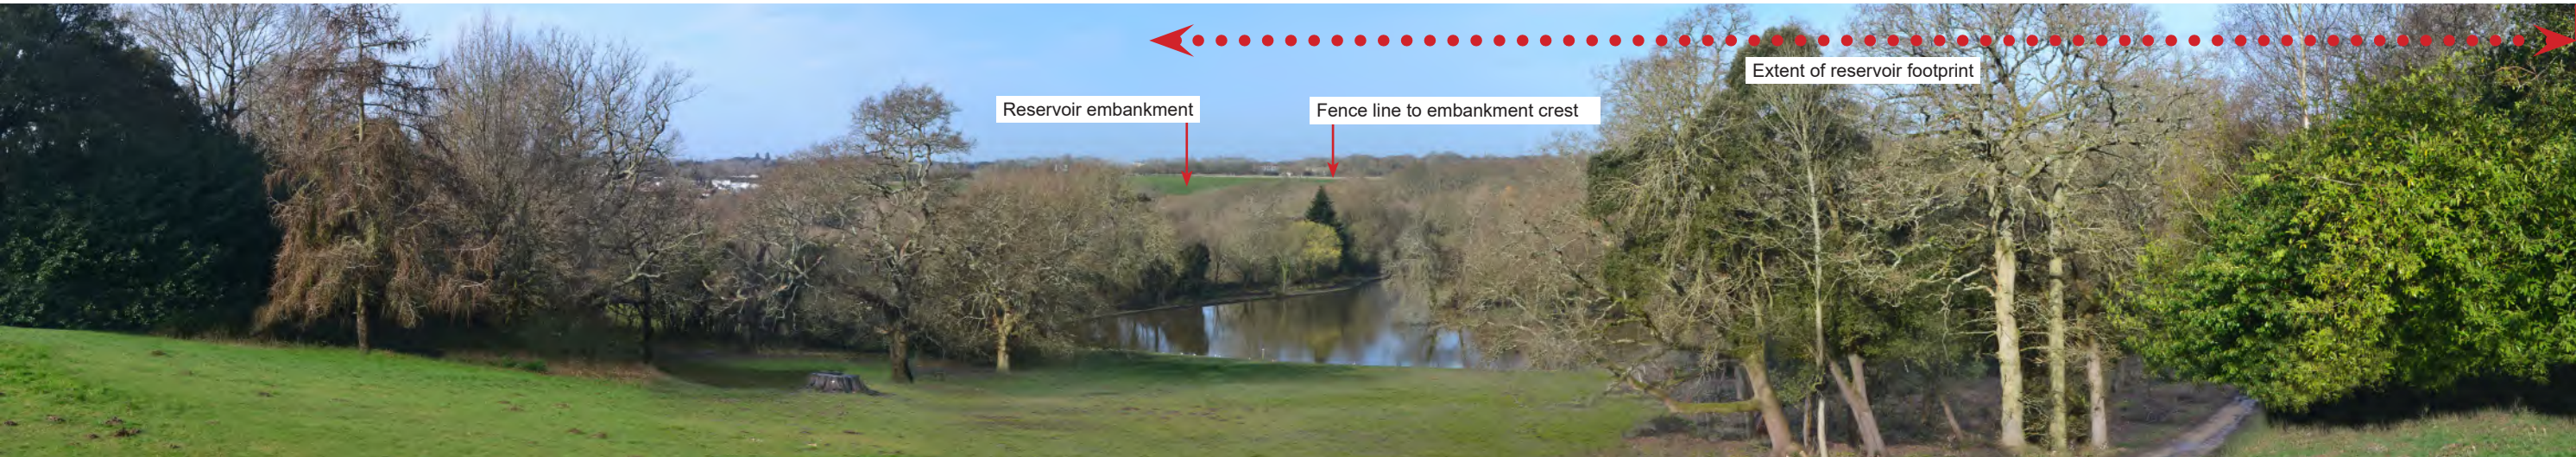


Photo Visualisation View of the Scheme at year 15

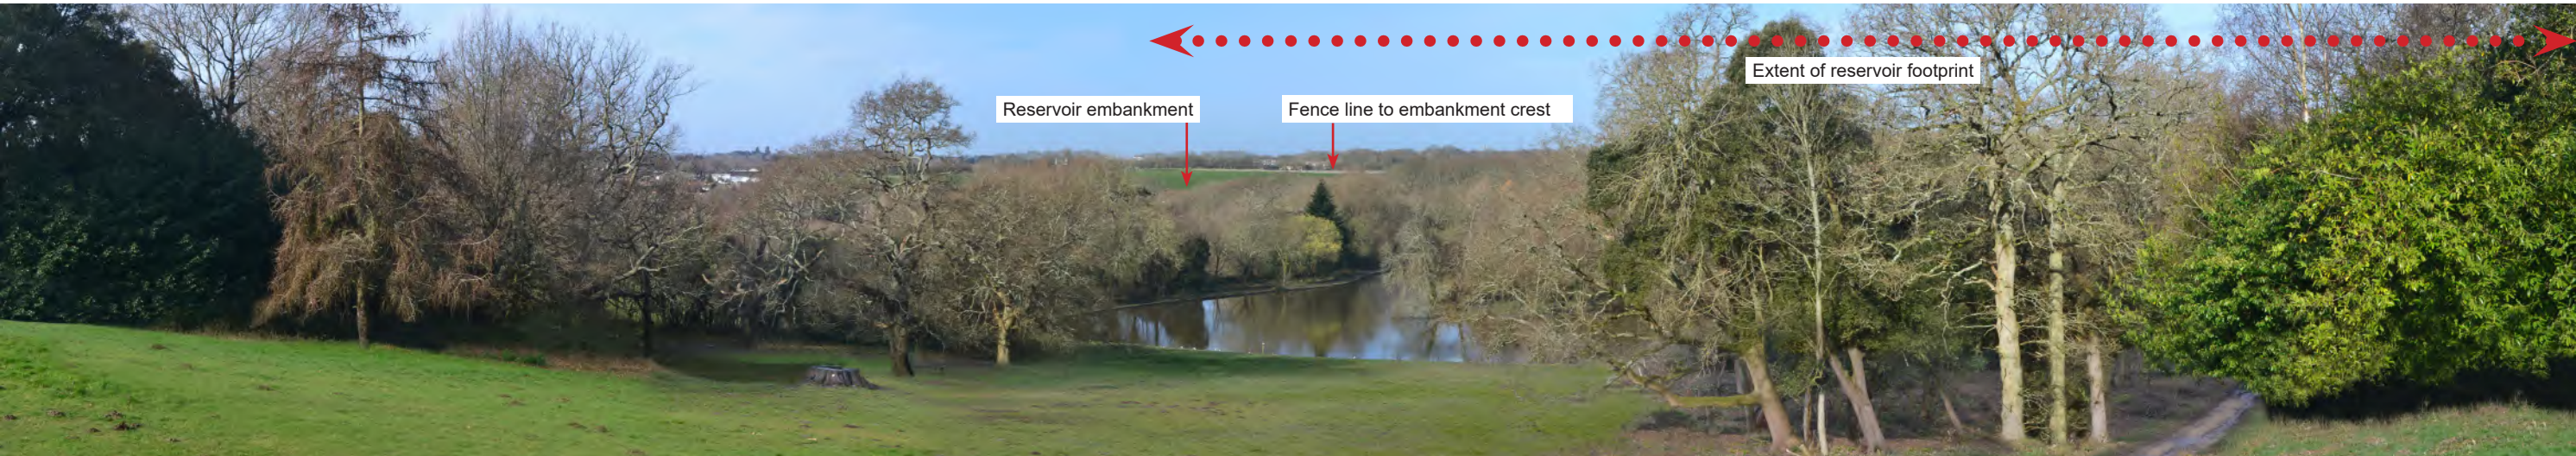

Notes //
Site visits conducted in March 2020.
All photographs taken using a Nikon digital SLR camera with a 35 mm Fixed Focal length lens. Camera mounted on a tripod.
Viewer height above ground level; approximately 1.6 m
All images subsequently merged with brightness/ contrast adjusted using computer software.

Havant Thicket Reservoir
Landscape & Visual Impact Assessment



Figure 11.31: Photo Visualisation Sheets Sheet 3 of 9

Photo Viewpoint 5A
View from back of houses on Manor Lodge Road looking west/southwest towards site.



Photo Visualisation View of the Scheme at year 1


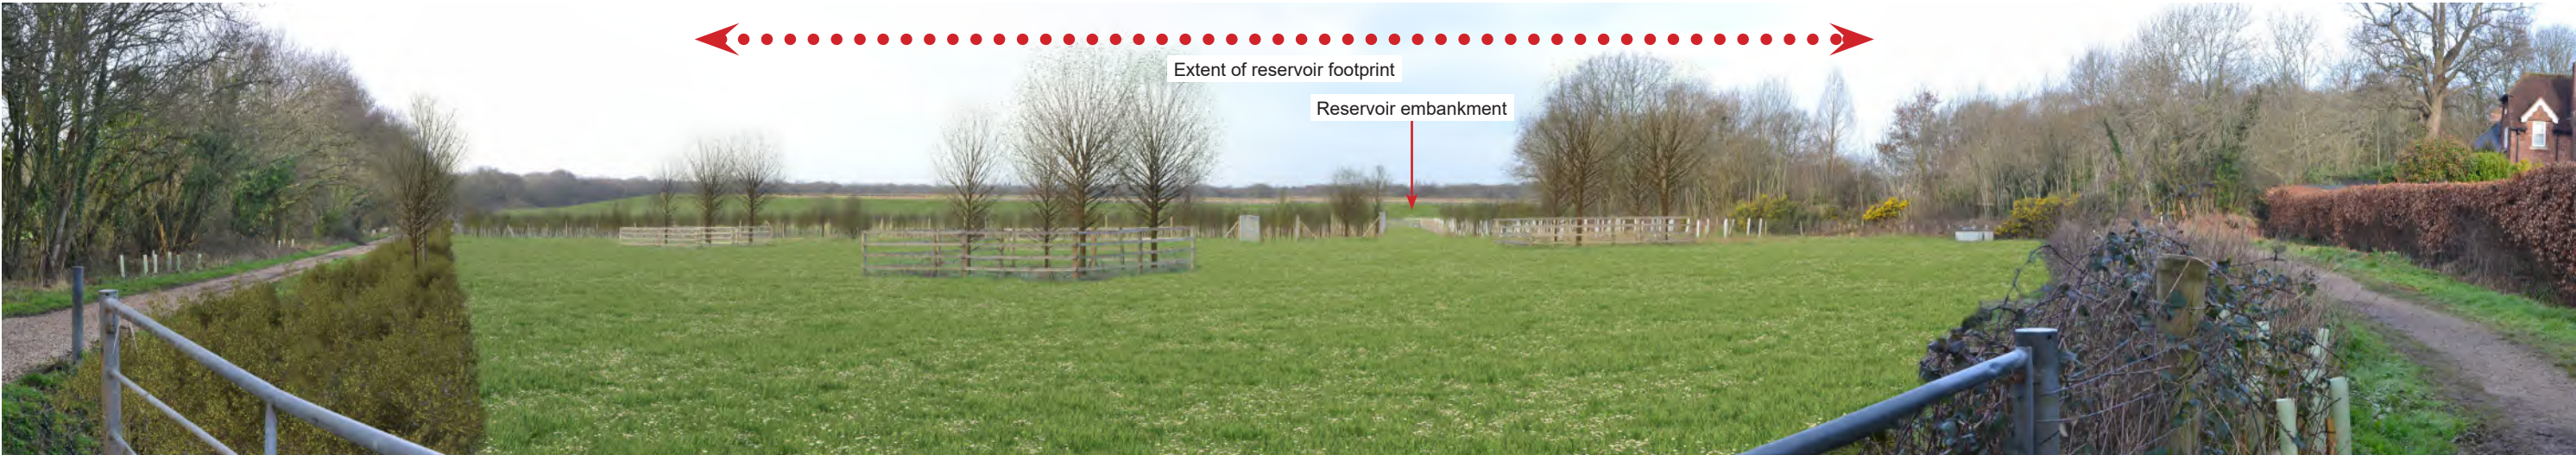


Photo Visualisation View of the Scheme at year 15

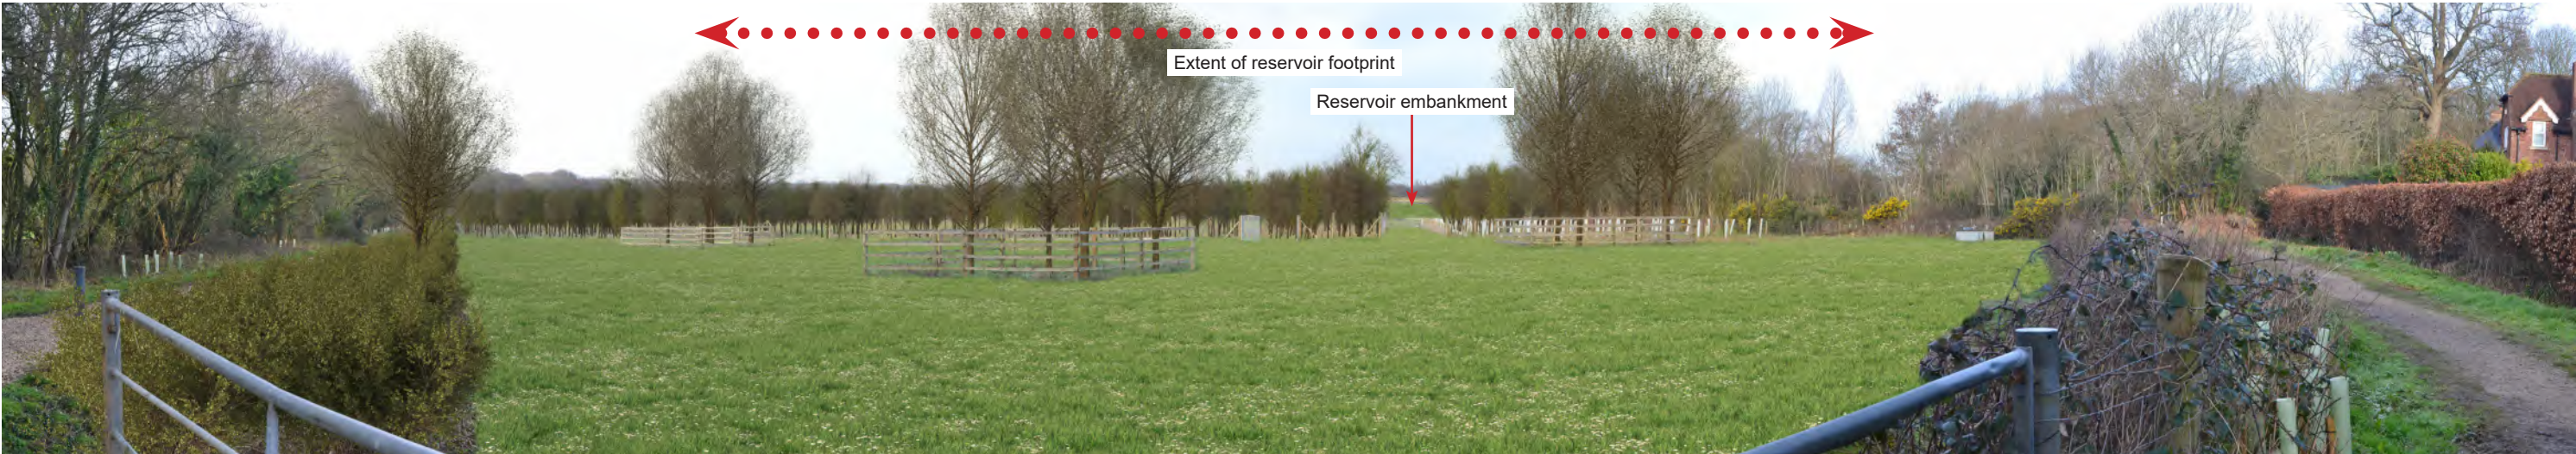

Notes //
Site visits conducted in March 2020.
All photographs taken using a Nikon digital SLR camera with a 35 mm Fixed Focal length lens. Camera mounted on a tripod.
Viewer height above ground level; approximately 1.6 m
All images subsequently merged with brightness/ contrast adjusted using computer software.

Photo Viewpoint 7
View from within site looking west to south west towards The Avenue.



Photo Visualisation View of the Scheme at year 1



Photo Visualisation View of the Scheme at year 15



Notes //
Site visits conducted in March 2020.
All photographs taken using a Nikon digital SLR camera with a 35 mm Fixed Focal length lens. Camera mounted on a tripod.
Viewer height above ground level; approximately 1.6 m
All images subsequently merged with brightness/ contrast adjusted using computer software.

Photo Viewpoint 9
View from within site looking north east to south towards The Avenue and Middle Clearing.



Photo Visualisation View of the Scheme at year 1



Photo Visualisation View of the Scheme at year 15



Notes //
Site visits conducted in March 2020.
All photographs taken using a Nikon digital SLR camera with a 35 mm Fixed Focal length lens. Camera mounted on a tripod.
Viewer height above ground level; approximately 1.6 m
All images subsequently merged with brightness/ contrast adjusted using computer software.

Photo Viewpoint 10B
View from footpath 121 looking north east to south west towards Middle Clearing and Round Wood.



Photo Visualisation View of the Scheme at year 1


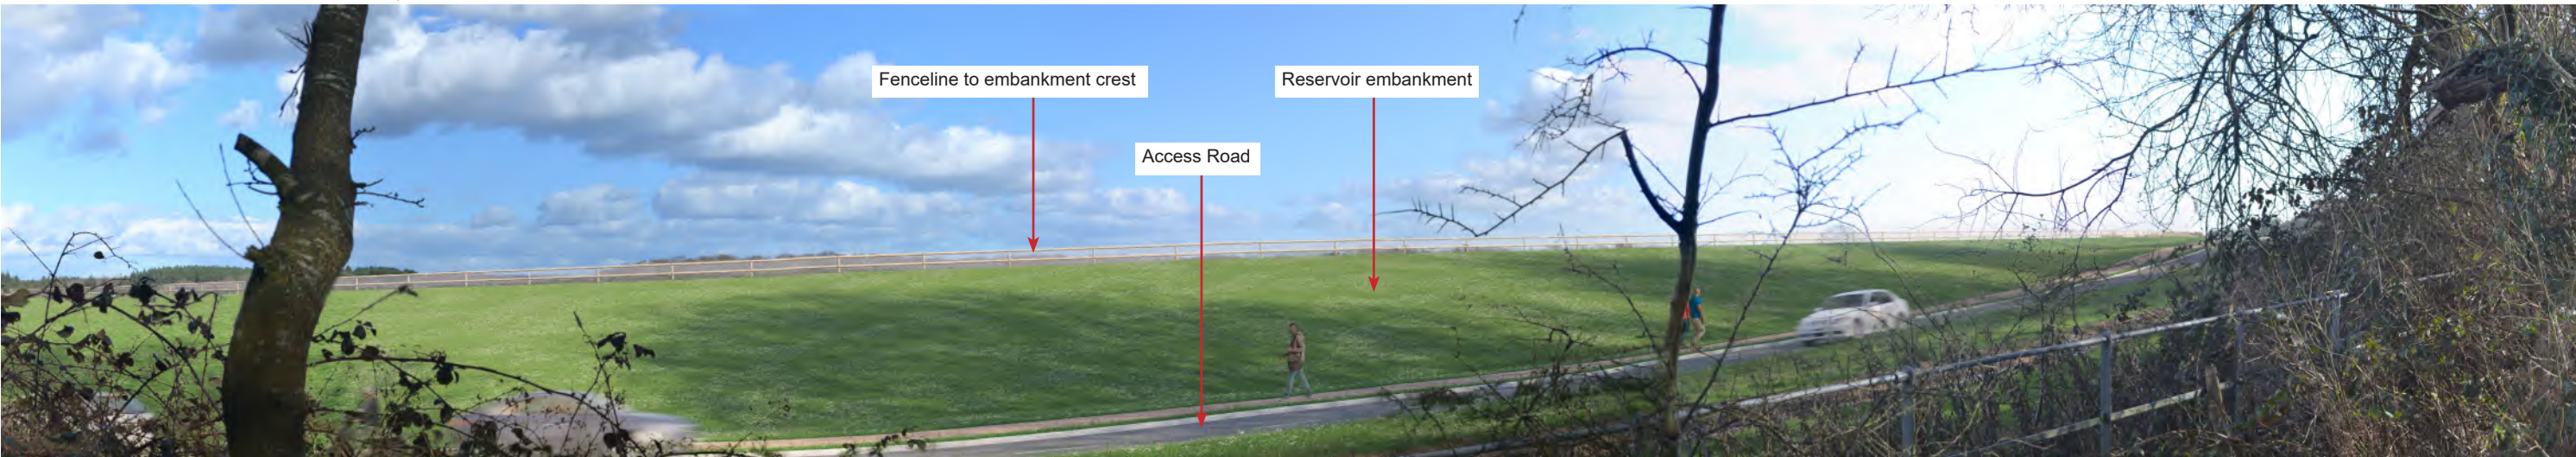


Photo Visualisation View of the Scheme at year 15

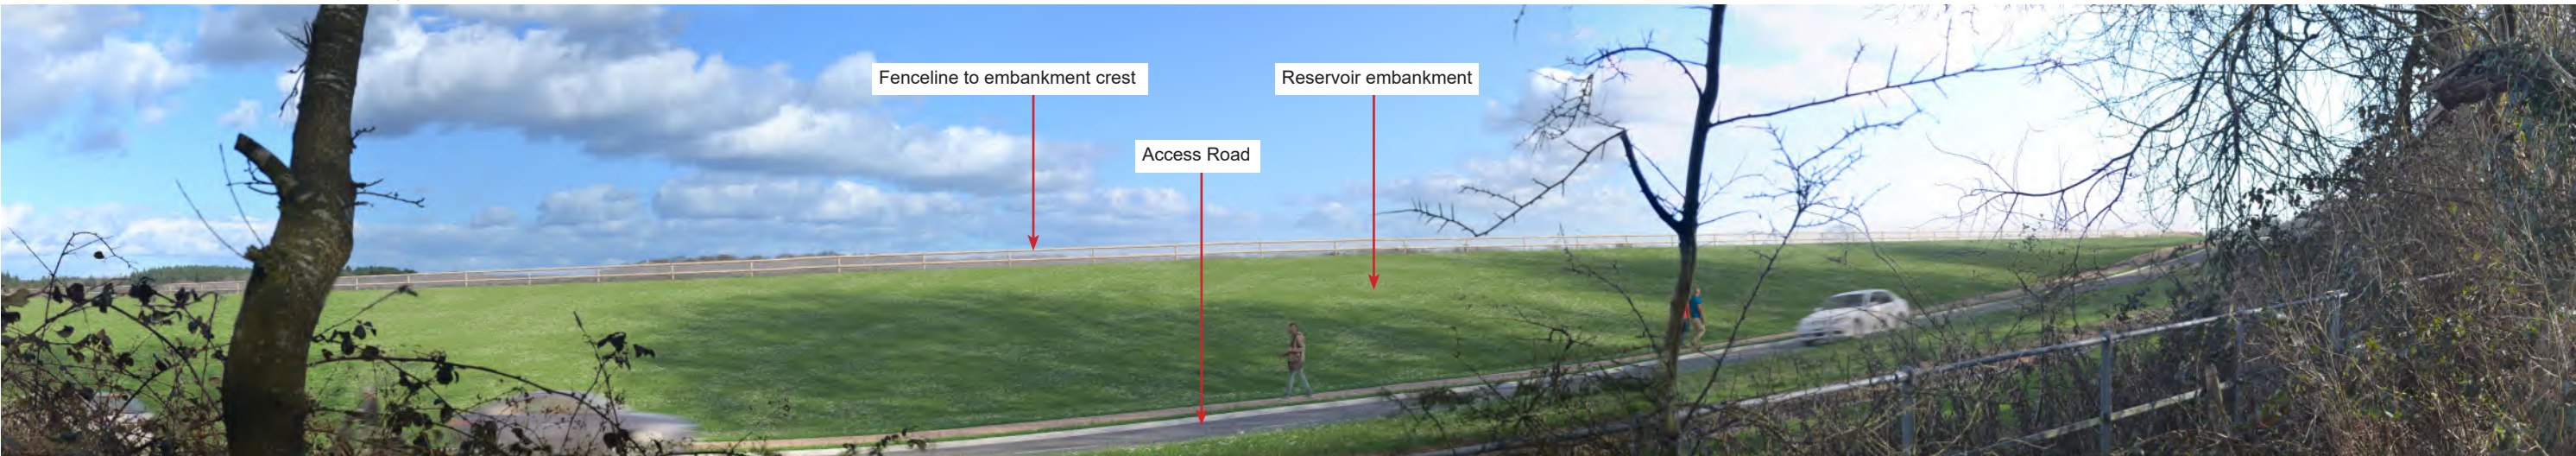

Notes //
Site visits conducted in March 2020.
All photographs taken using a Nikon digital SLR camera with a 35 mm Fixed Focal length lens. Camera mounted on a tripod.
Viewer height above ground level; approximately 1.6 m
All images subsequently merged with brightness/ contrast adjusted using computer software.

Photo Viewpoint 11
View from within site looking north to south towards Middle Clearing, Round Wood and The Avenue.



Photo Visualisation View of the Scheme at year 1



Photo Visualisation View of the Scheme at year 15



Notes //
Site visits conducted in March 2020.
All photographs taken using a Nikon digital SLR camera with a 35 mm Fixed Focal length lens. Camera mounted on a tripod.
Viewer height above ground level; approximately 1.6 m
All images subsequently merged with brightness/ contrast adjusted using computer software.

Photo Viewpoint 12
View from within site looking north to east towards Middle Clearing, Round wood and The Avenue.



Photo Visualisation View of the Scheme at year 1

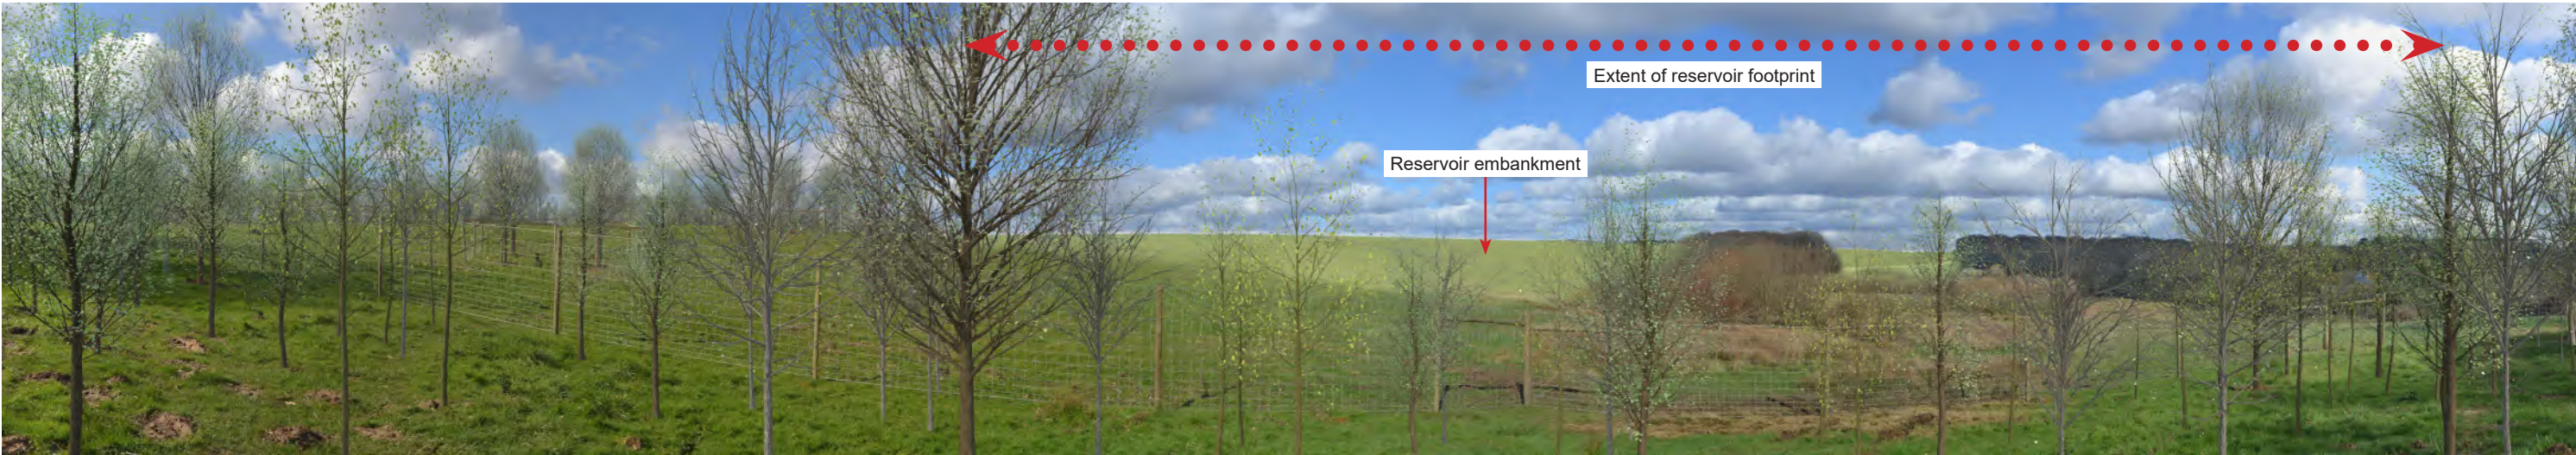


Photo Visualisation View of the Scheme at year 15



Notes //
Site visits conducted in March 2020.
All photographs taken using a Nikon digital SLR camera with a 35 mm Fixed Focal length lens. Camera mounted on a tripod.
Viewer height above ground level; approximately 1.6 m
All images subsequently merged with brightness/ contrast adjusted using computer software.

Havant Thicket Reservoir
Landscape & Visual Impact Assessment



Figure 11.37: Photo Visualisation Sheets Sheet 9 of 9



Atkins Limited
The Hub
500 Park Avenue
Aztec West
Bristol
BS32 4RZ