



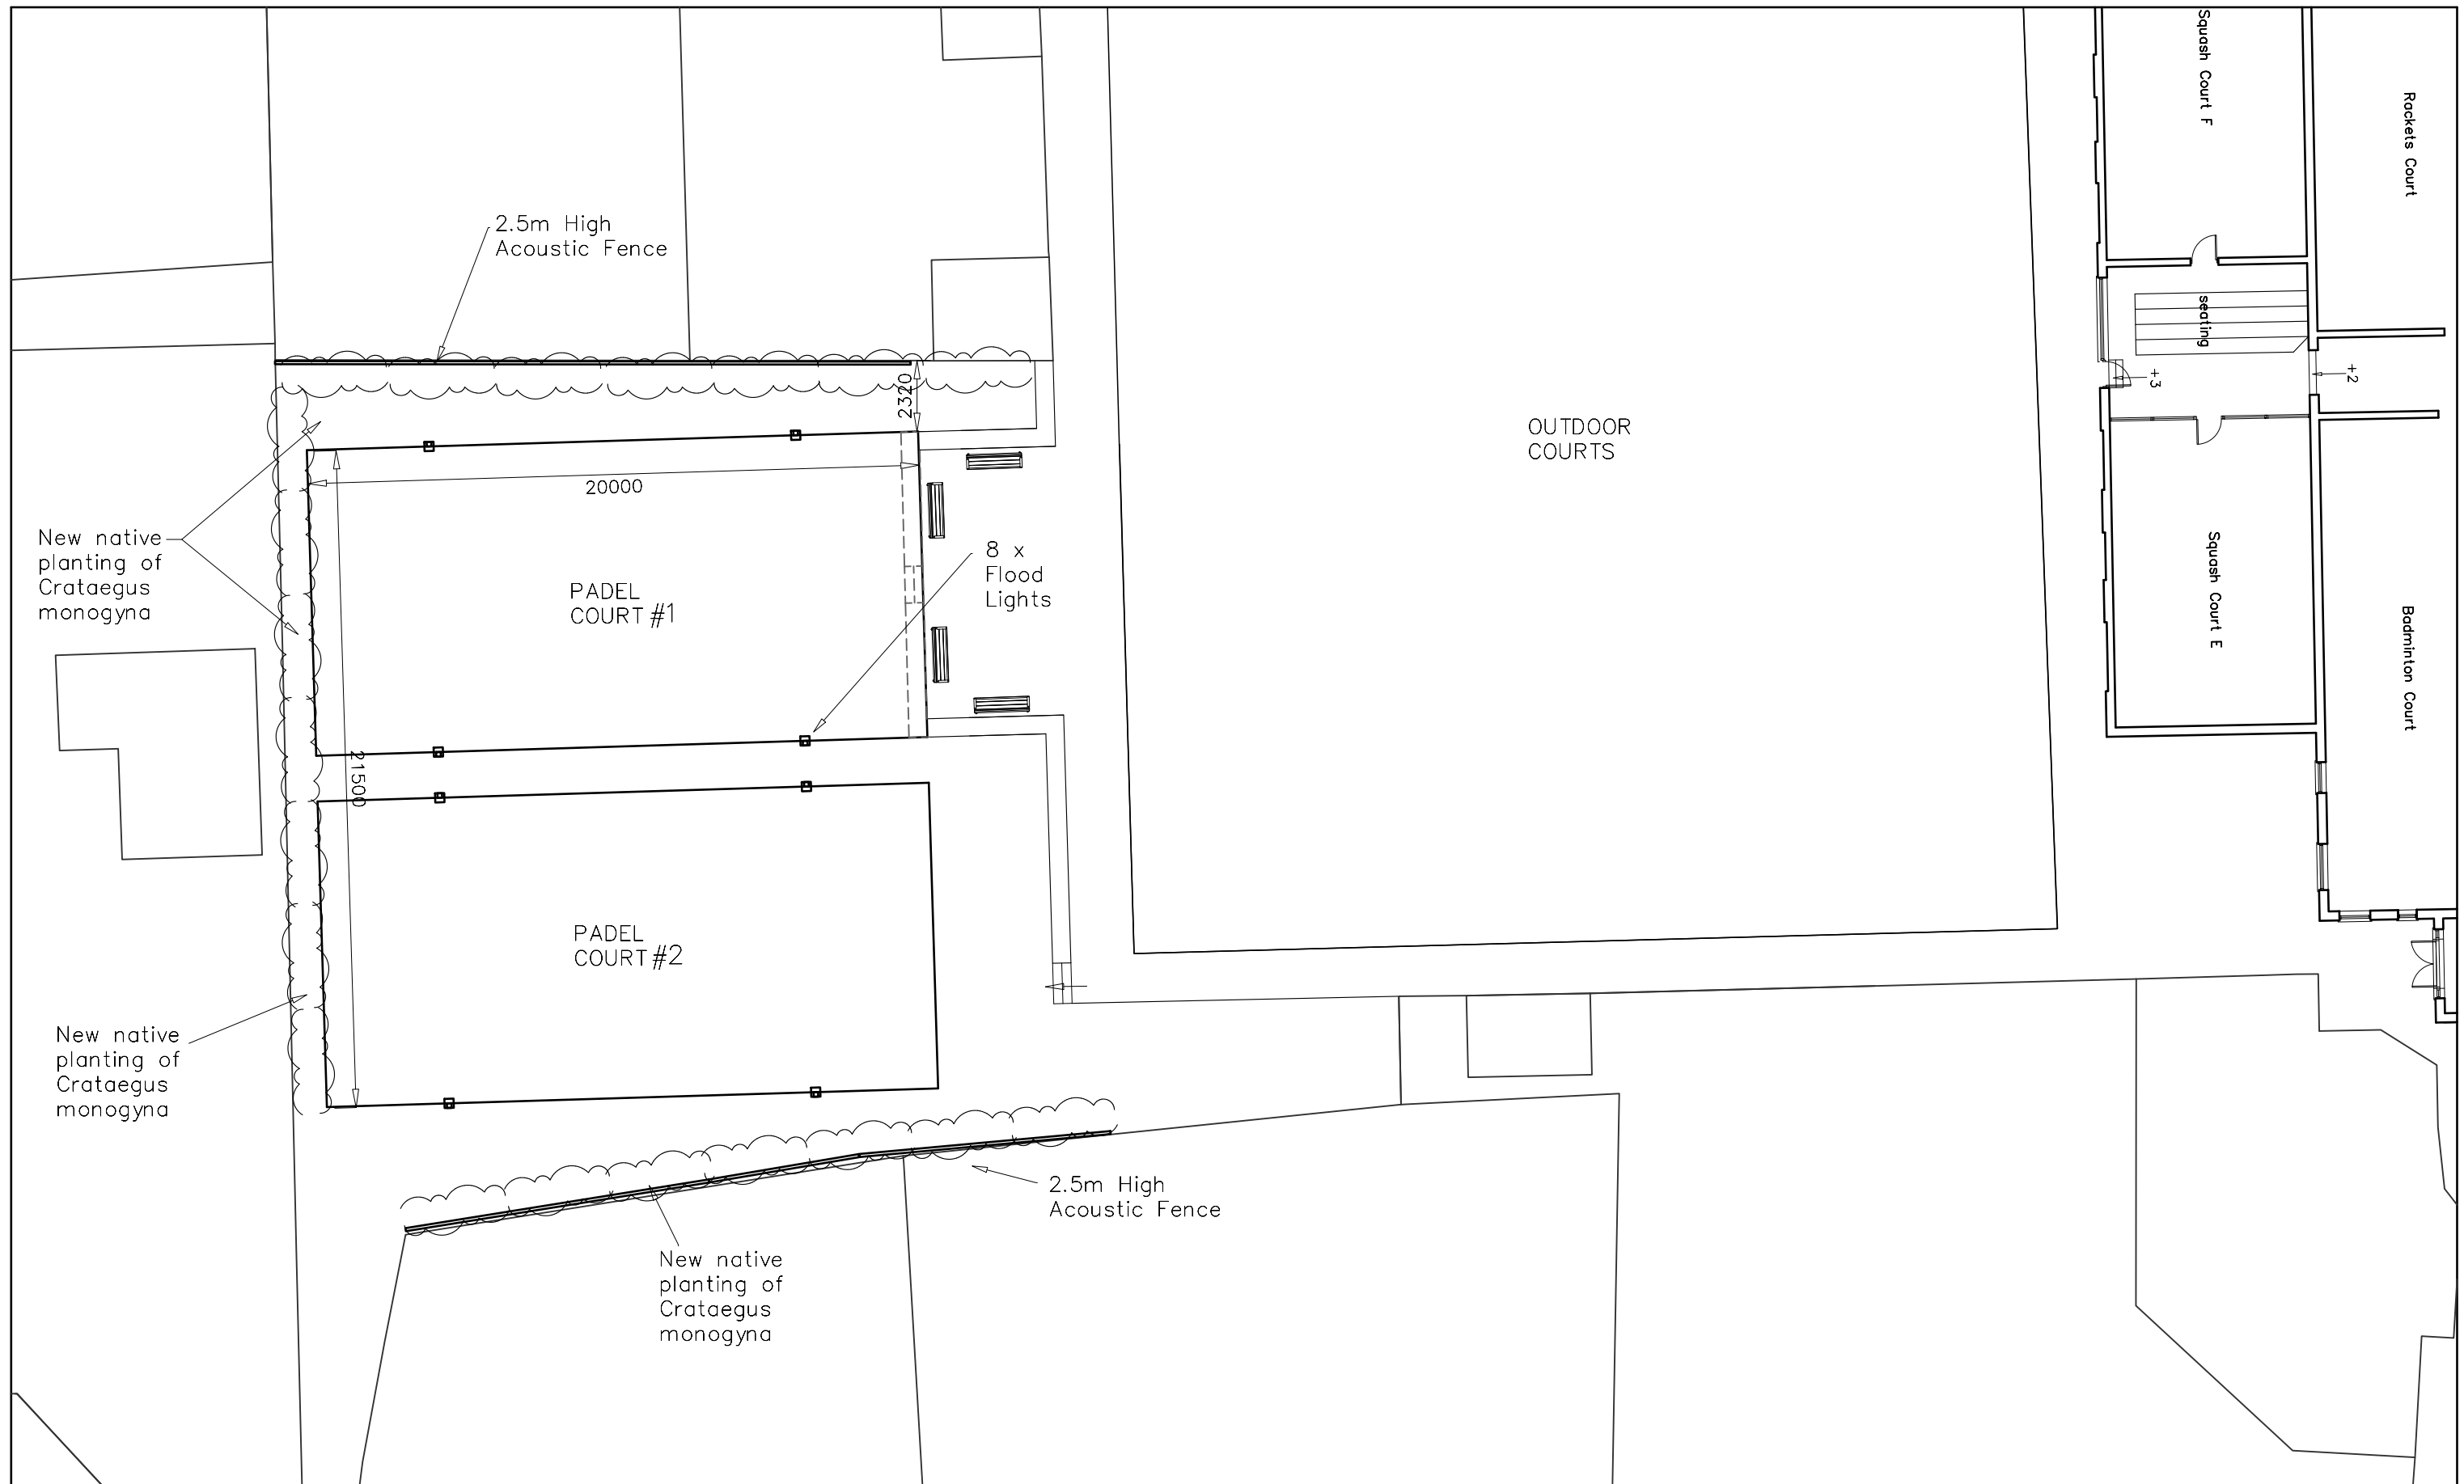

Critchley Architecture And Design Ltd.
 Contacts: 02392 474 919 | info@cadonline
 The Old Brewery, 15E South Street, Havant, PO9 1BU

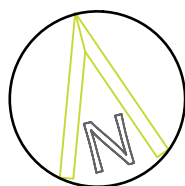

PROPOSED PLAN

- Revisions
- a) Flood Lighting/15.03.2023/SAR
 - b) Courts labelled/27.04.2023/ZS
 - c) Acoustic fences shown/15.11.2023/ZS
 - d) Client revisions/21.11.2023/ZS

Seacourt Tennis Club,
 20 Victoria Avenue,
 Hayling Island,
 PO11 9AJ

Scale A1=1:100, A3=1:200
 Drawn OS/JHL
 Date 06/03/2023

23014-401^D

20m

40m

80m

80m