


General Notes:

Do not scale dimensions from this drawing, unless for Planning purposes.

The Contractor is responsible for checking all dimensions on site prior to commencement of the works.

This drawing is to be read in conjunction with the specification.

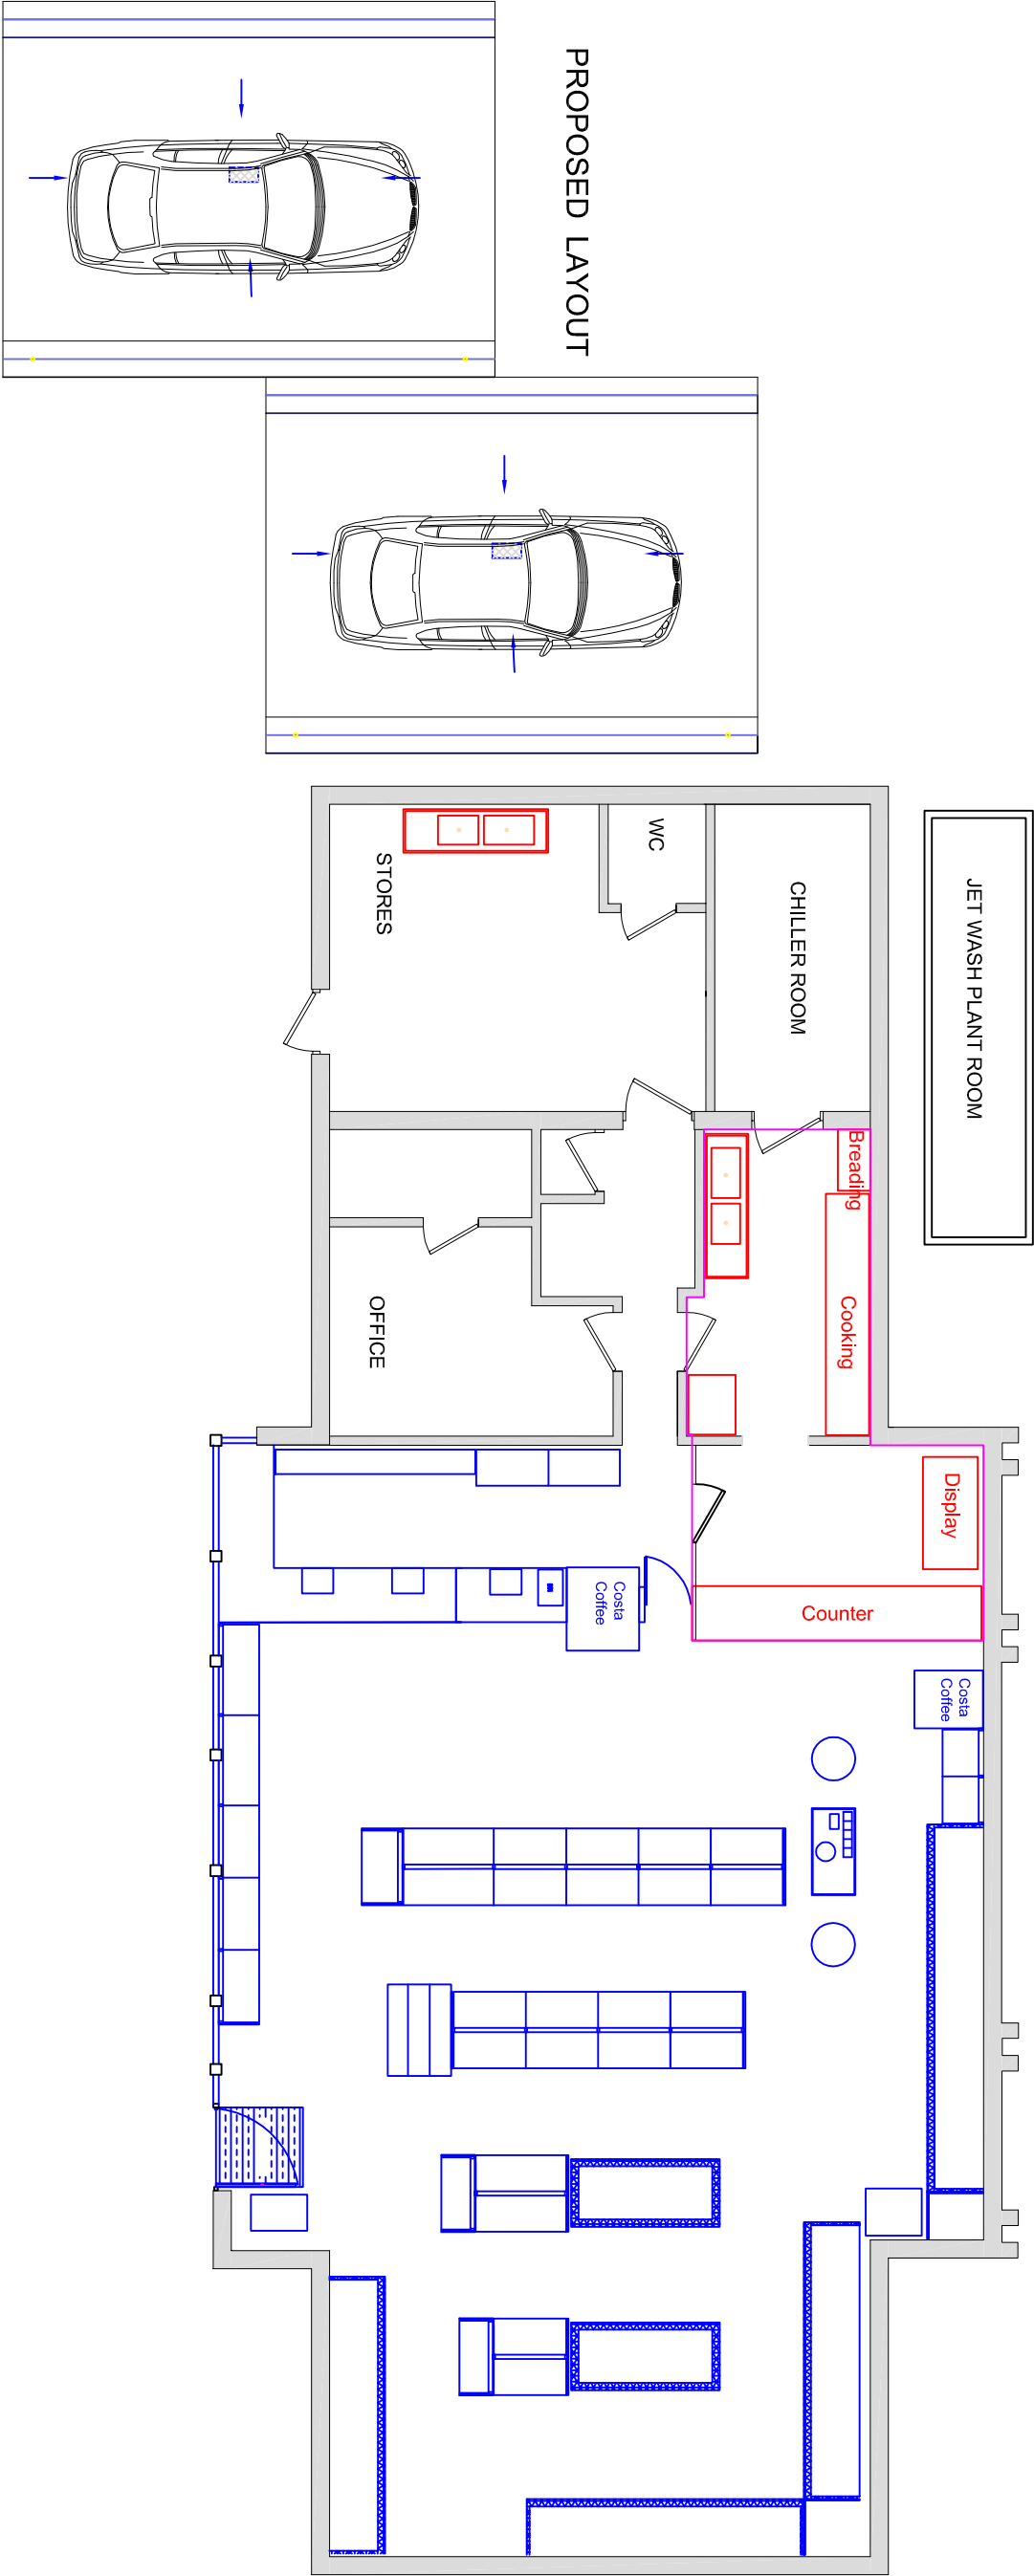

CProject

CProject Ltd: 44 Fox Dene, Godalming, GU7 1YQ
Telephone: 01483 426650
Mobile: 07831 152509
Email: steve@cproject.co.uk

Revision		Date	Description
Scale:	Date:	Drawn By:	
1:100	22/02/2024	BE	
Drawing Number:		Revision:	
1413/027		-	

Client:	Tankerford Ltd
Project:	Park Lane Service Station, PO9 3HQ
Drawing Title:	Jet Wash Plans