




EXISTING FLOOR LAYOUTS  
SCALE 1:100

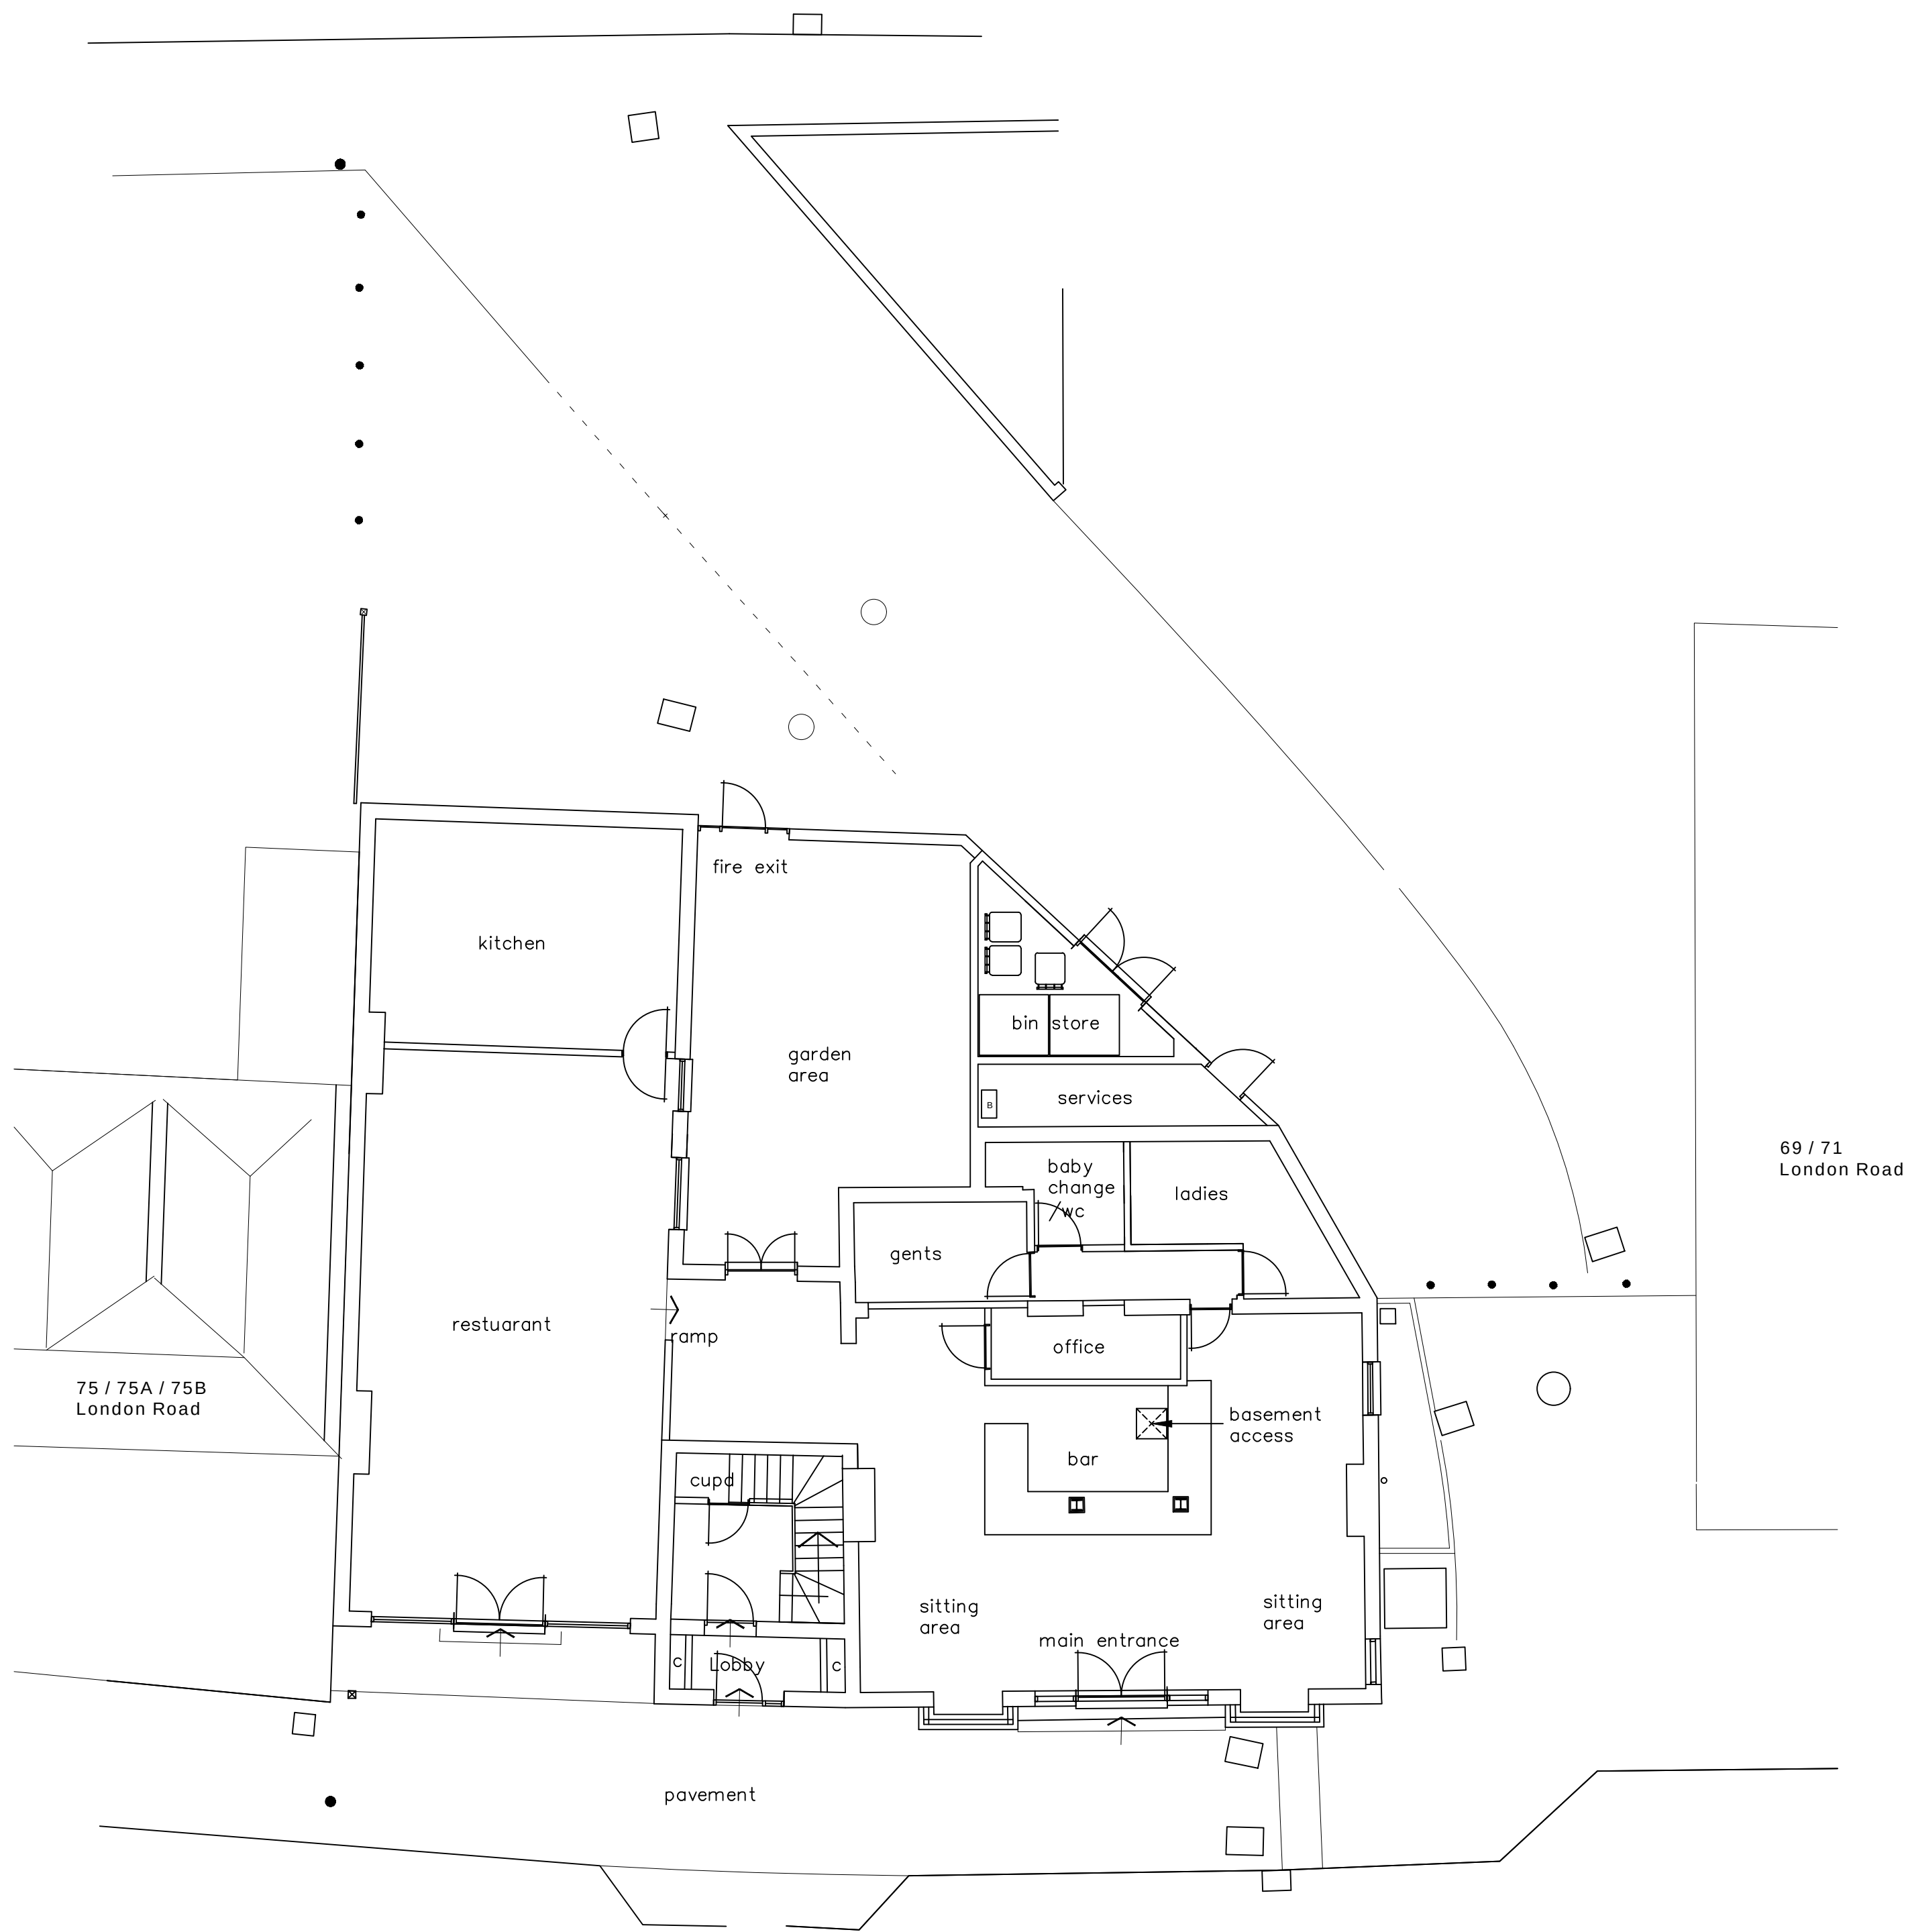

GROUND FLOOR - SITE LAYOUT  
SCALE 1:100

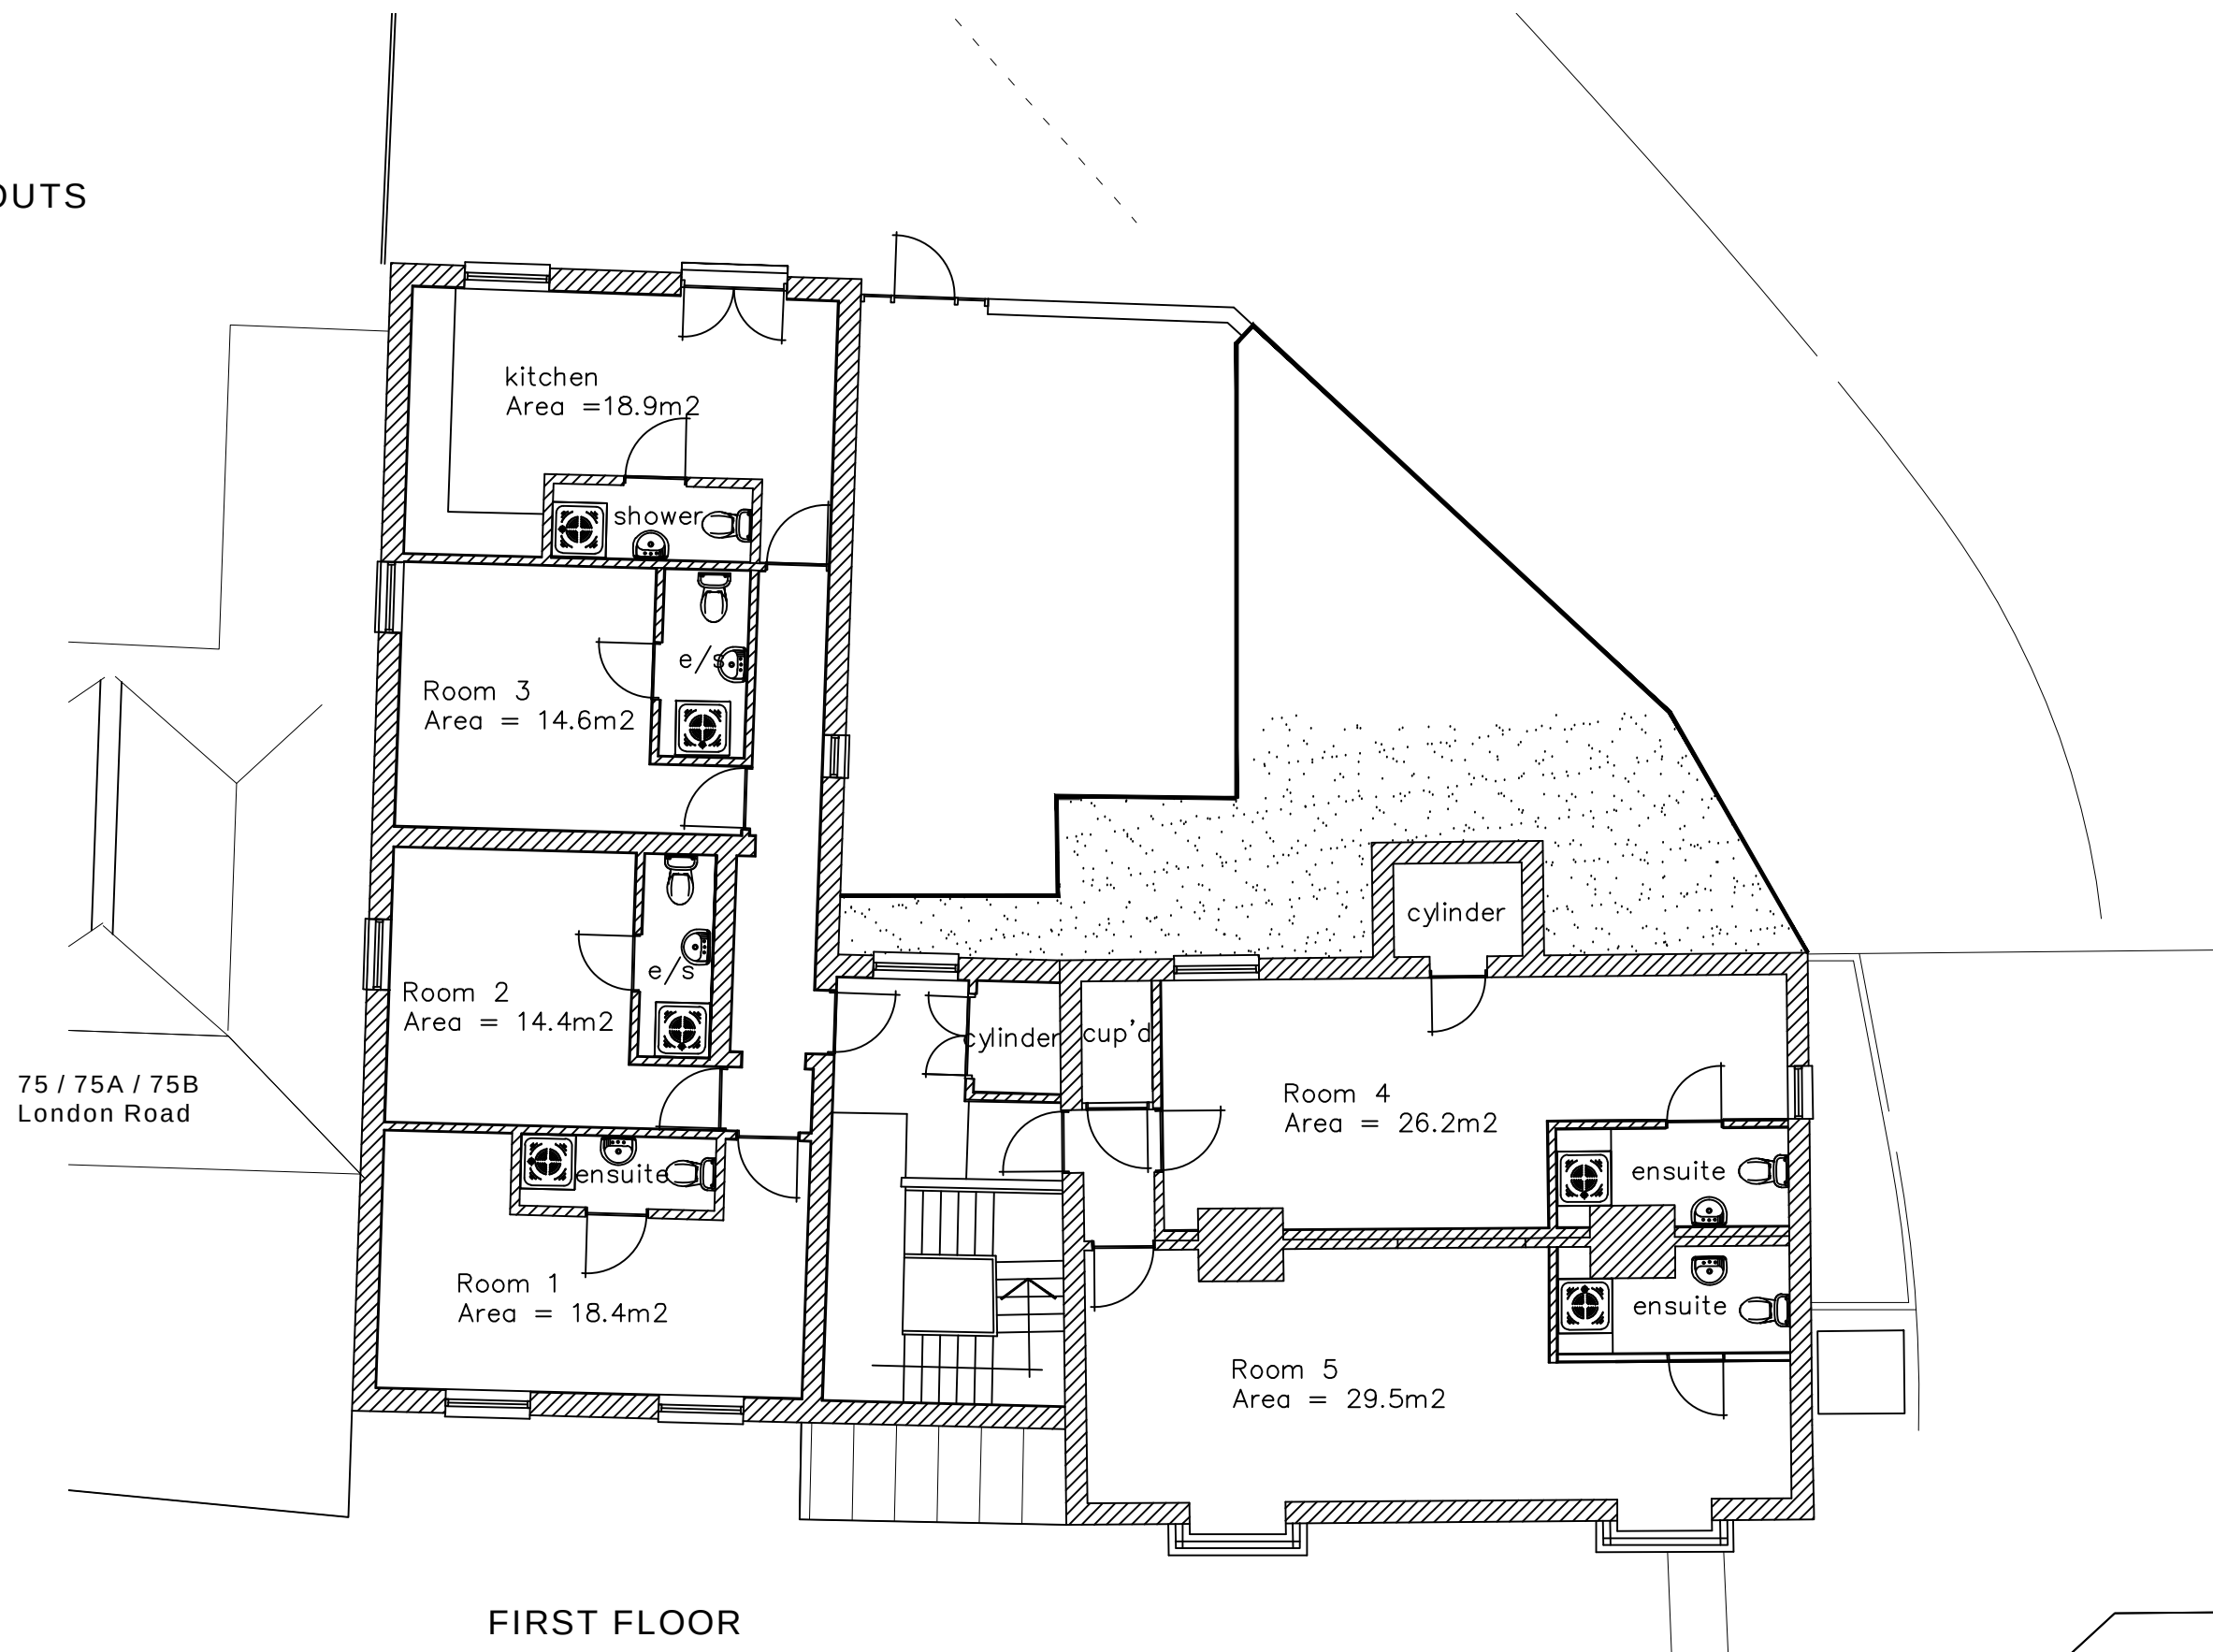

FIRST FLOOR

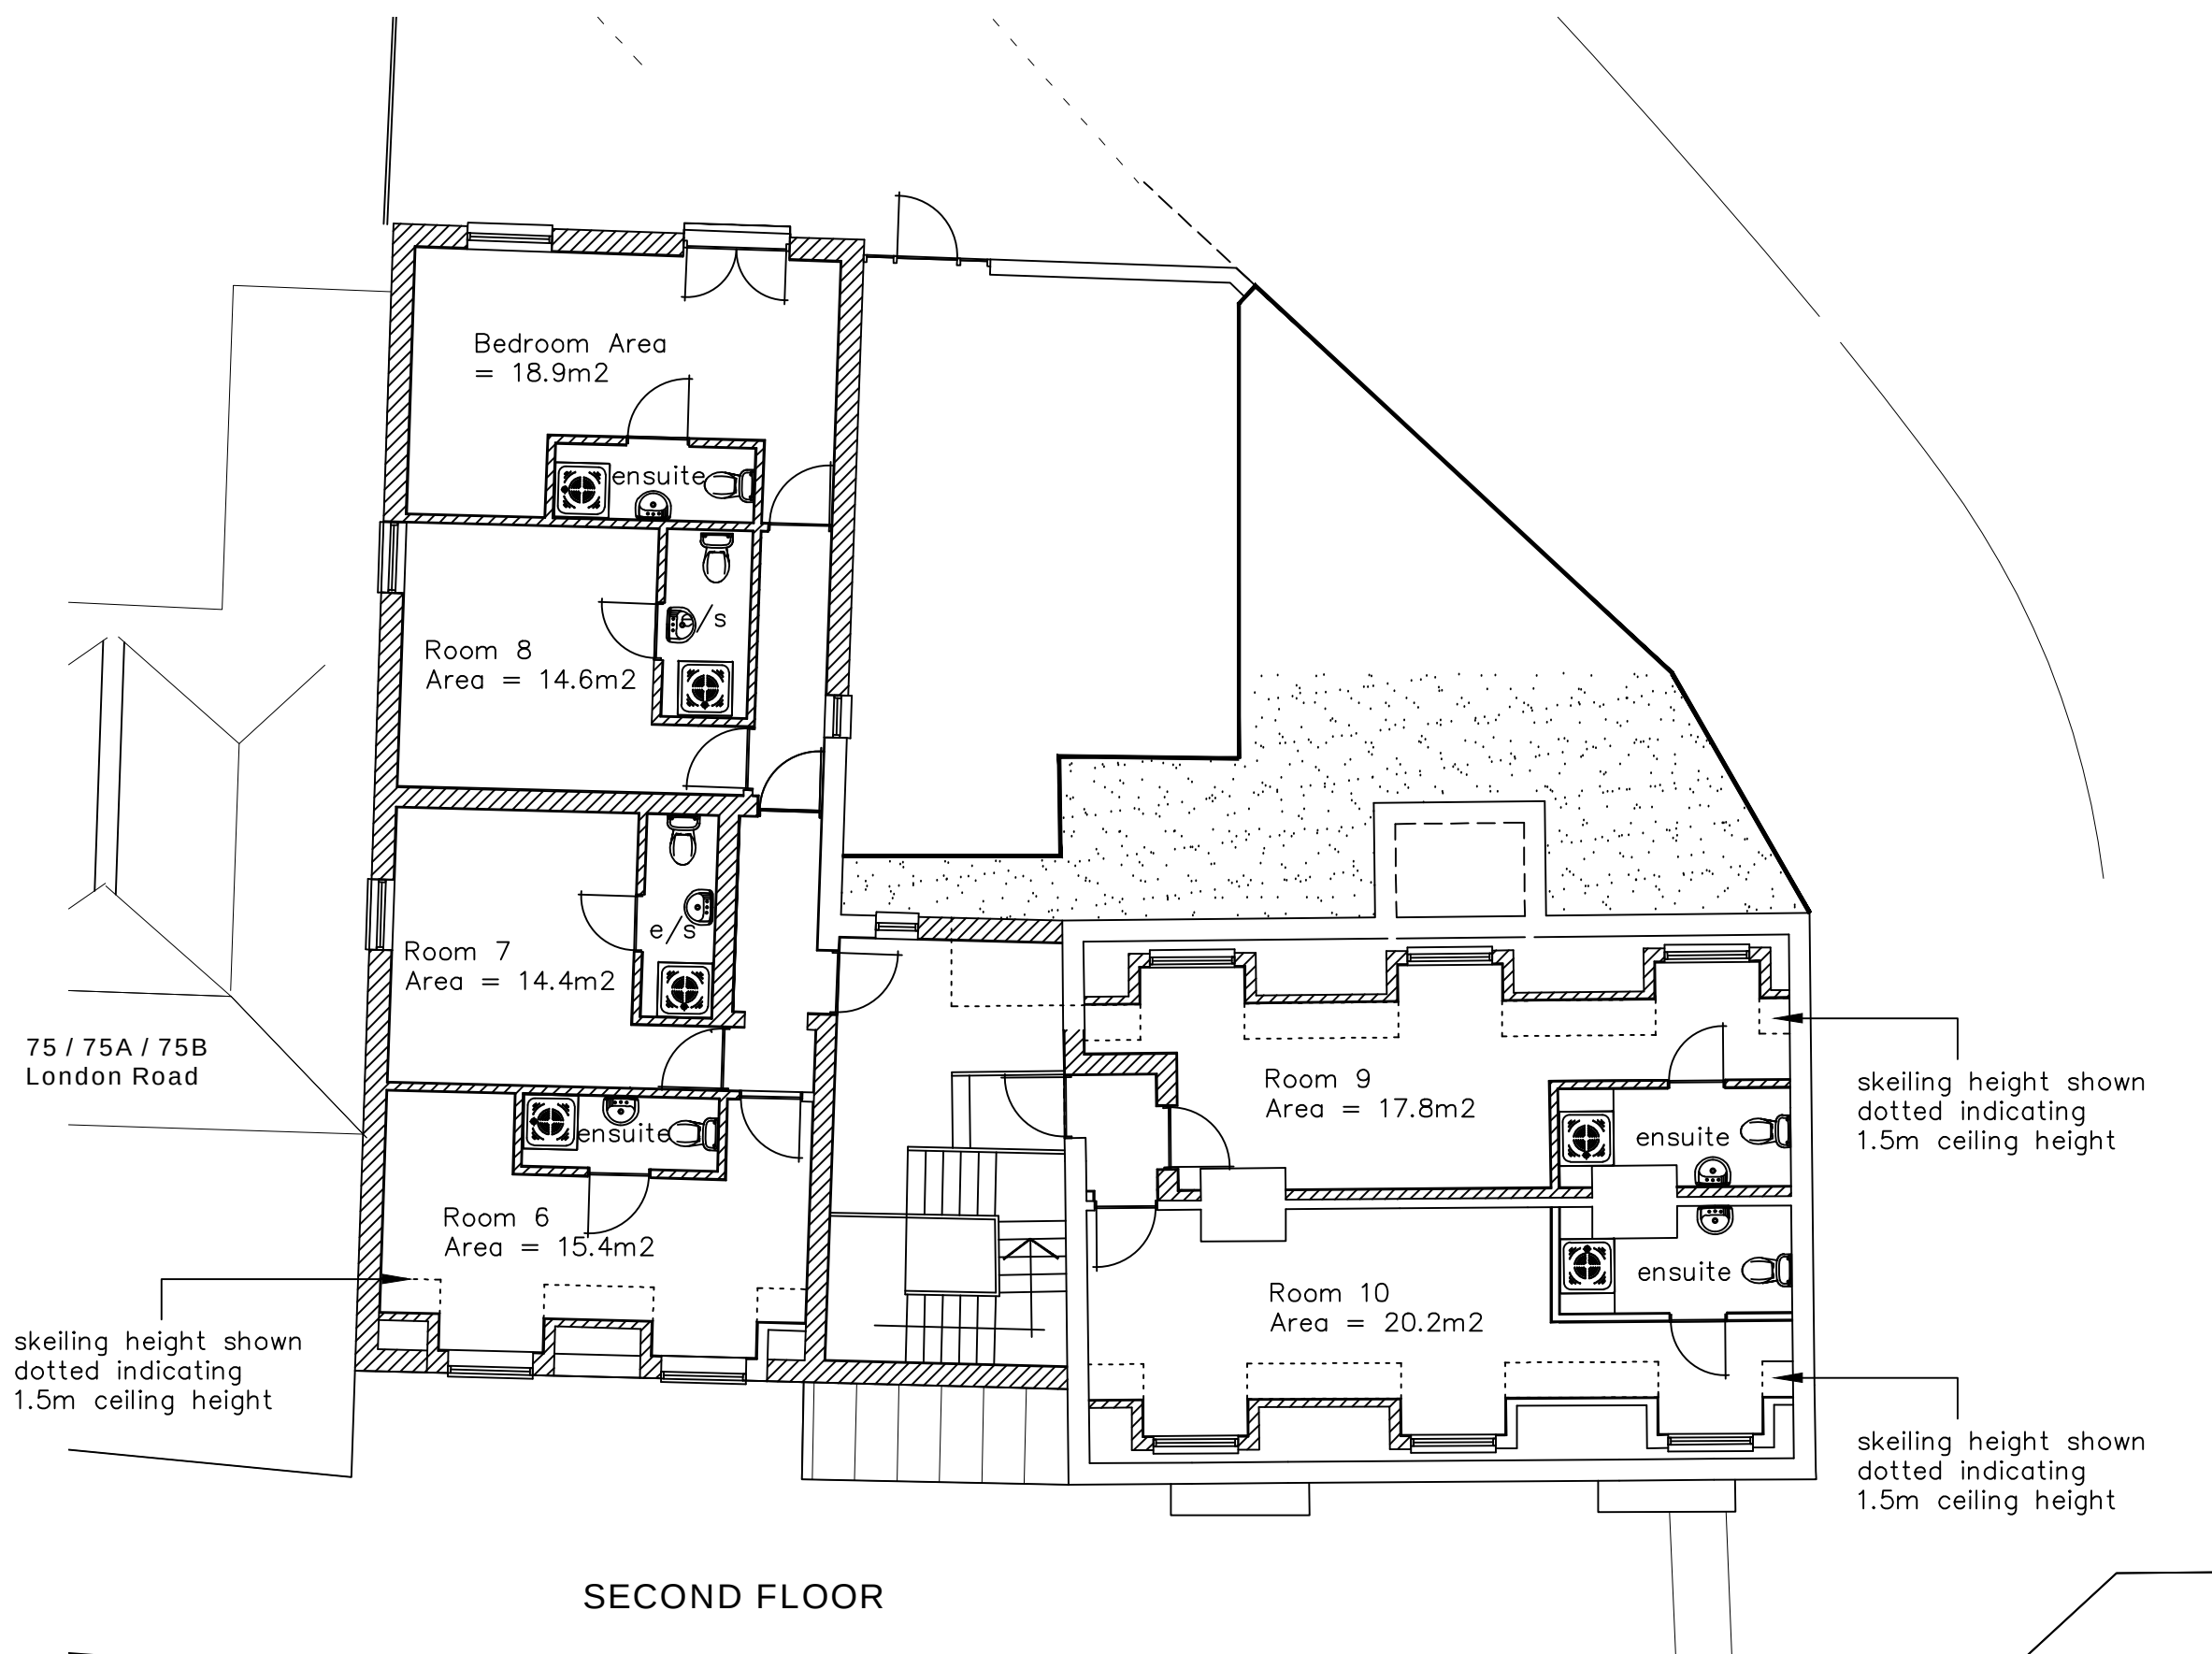

SECOND FLOOR

NOTES:  
The design and construction of this project shall be in accordance with the current Building Regulations & NHBC Standards. These notes & drawings have been prepared solely for the purpose of Planning & Building Regulation approval.  
  
Do not scale from this drawing unless for Planning purposes. All dimensions to be checked on-site and any alterations to be approved by the Architect and/or client prior to any work commencing.  
  
**Ordinance Survey Licence No: 100047591**  
  
This drawing to be copyright and to be read in conjunction with all other drawings

AMENDMENTS:



CLIENT NAME  
& ADDRESS  
  
M Forfar Ltd

PROJECT  
ADDRESS  
  
Number 73 Bar & Kitchen  
73 London Road  
Waterlooville  
PO7 7EX

DRAWING DETAILS

PLANNING DRAWING  
Survey - Floor Layouts

|                     |              |                   |
|---------------------|--------------|-------------------|
| PROJECT No<br>1008  | DWG No<br>1  | REV No            |
| SCALE<br>1:100 @ A1 | DRAWN<br>BWH | DATE:<br>18/01/24 |



**B H ARCHITECTURE Ltd**  
Heath Cottage  
Newlands Lane  
Purbrook  
Waterlooville  
Hants  
PO7 5SQ  
Tel: 023 9223 2322  
Mob: 07747 771808  
E-mail:bernard@bernardharding.com