




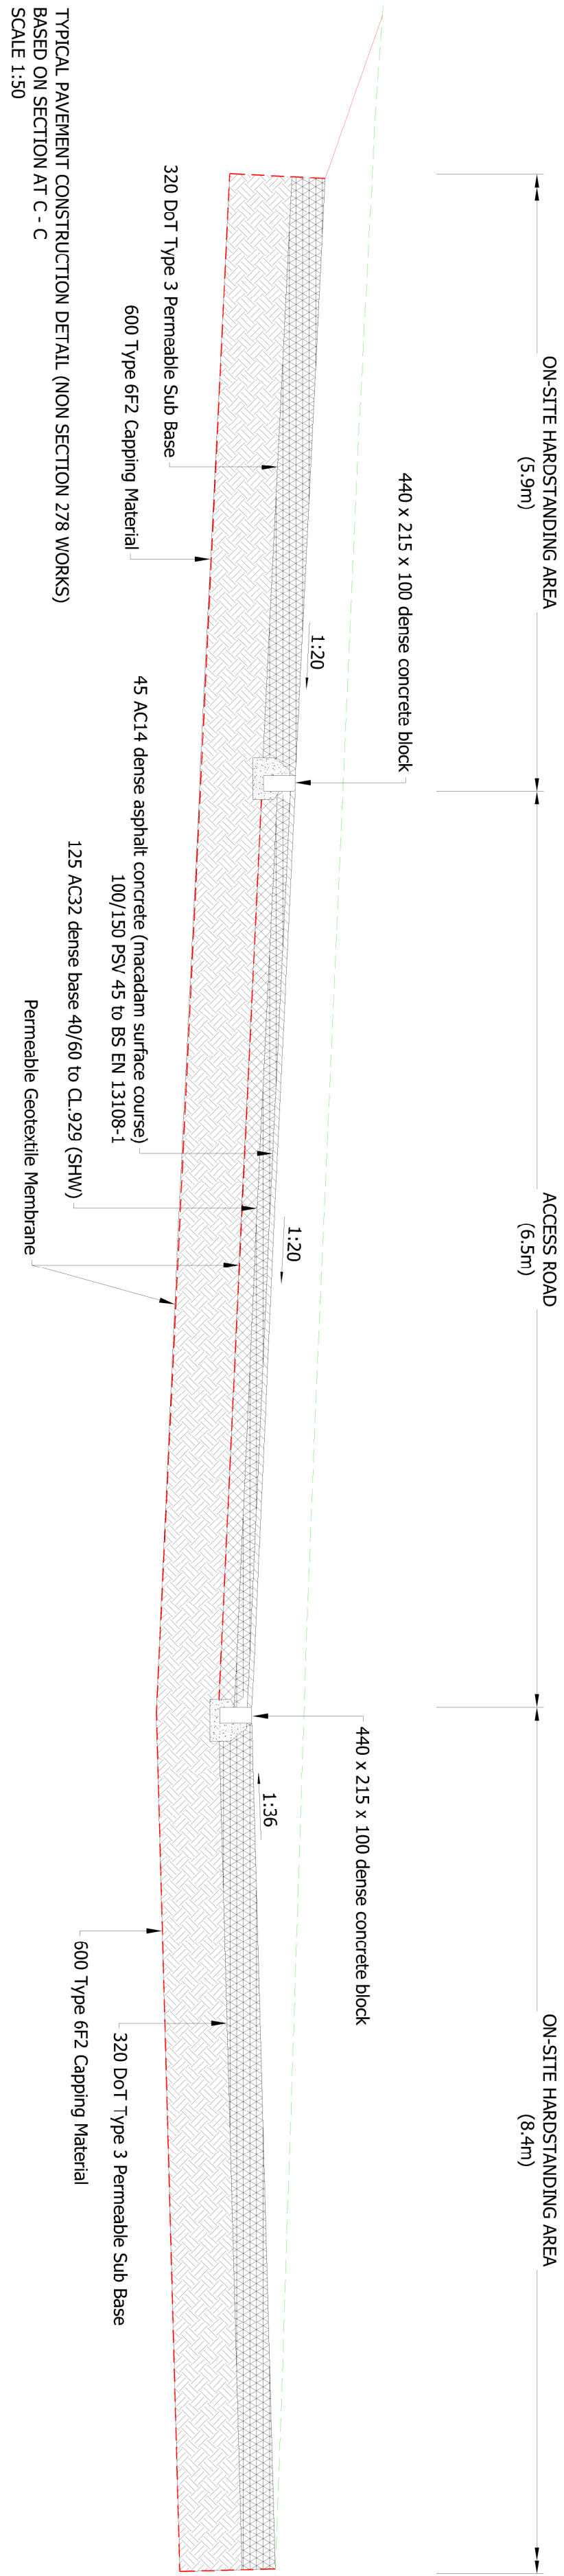



TYPICAL PAVEMENT CONSTRUCTION DETAIL (NON SECTION 278 WORKS)
BASED ON SECTION AT C - C
SCALE 1:50

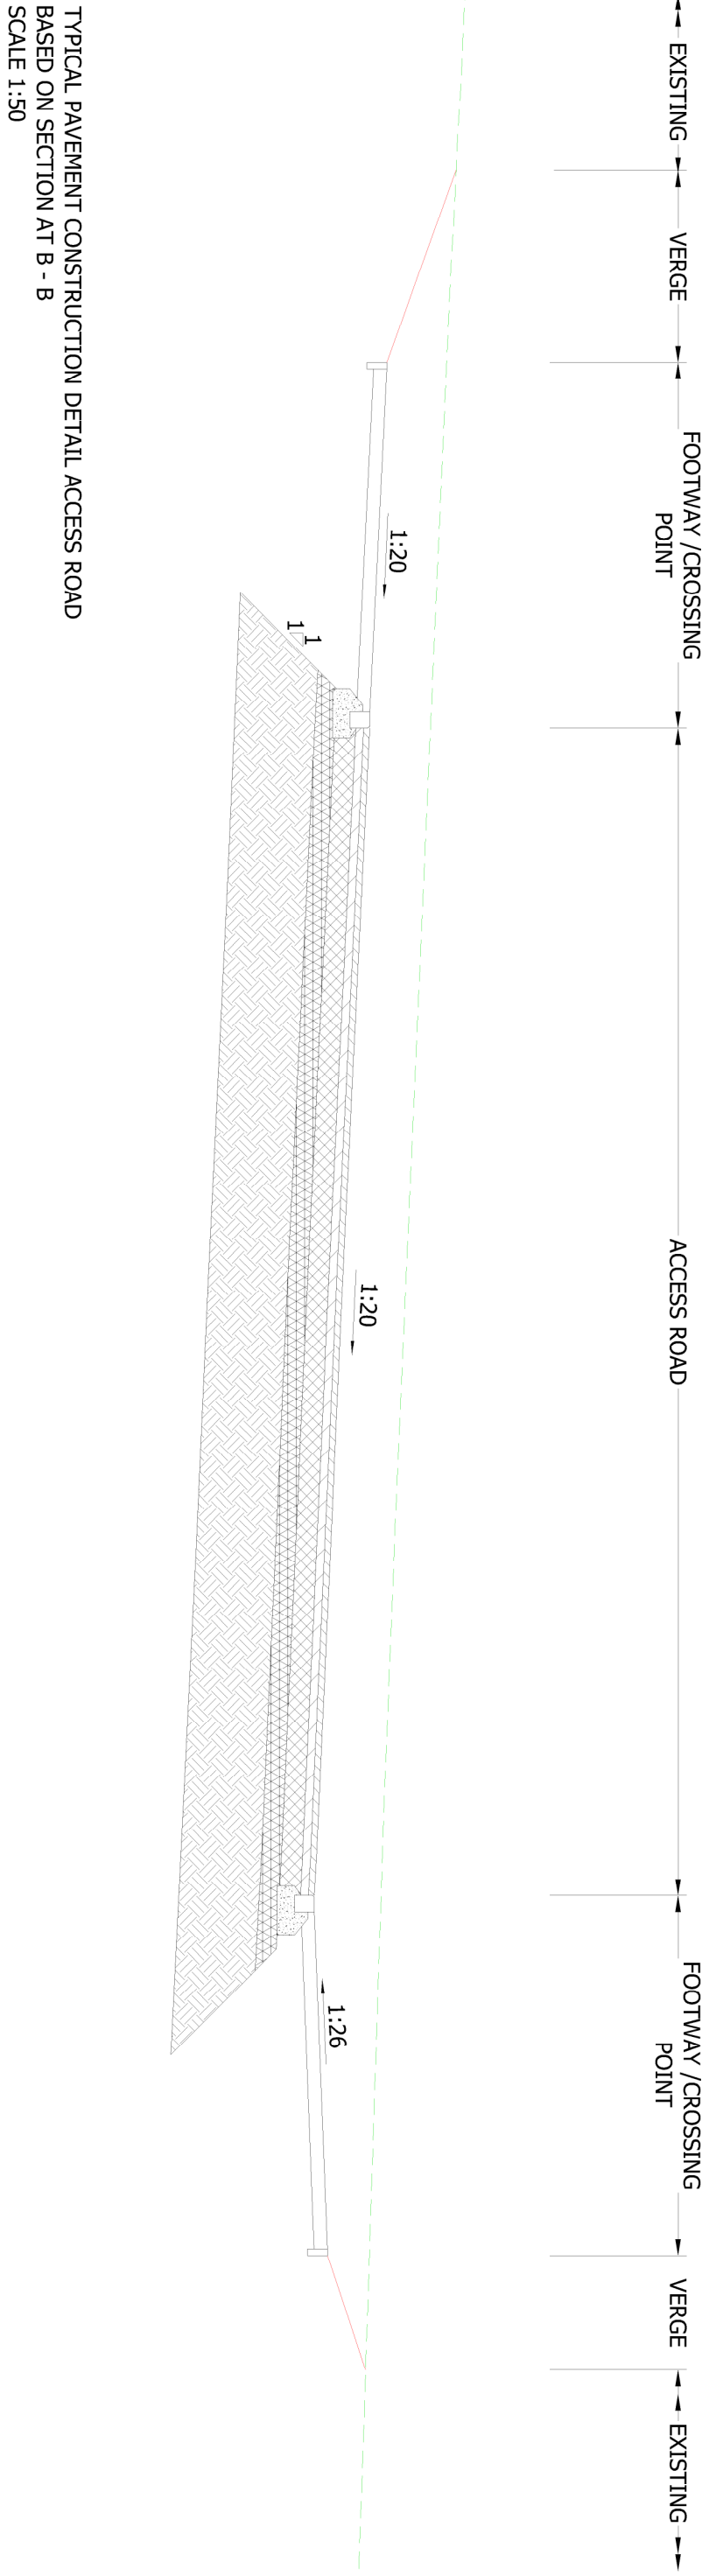

TYPICAL PAVEMENT CONSTRUCTION DETAIL ACCESS ROAD
BASED ON SECTION AT B - B
SCALE 1:50

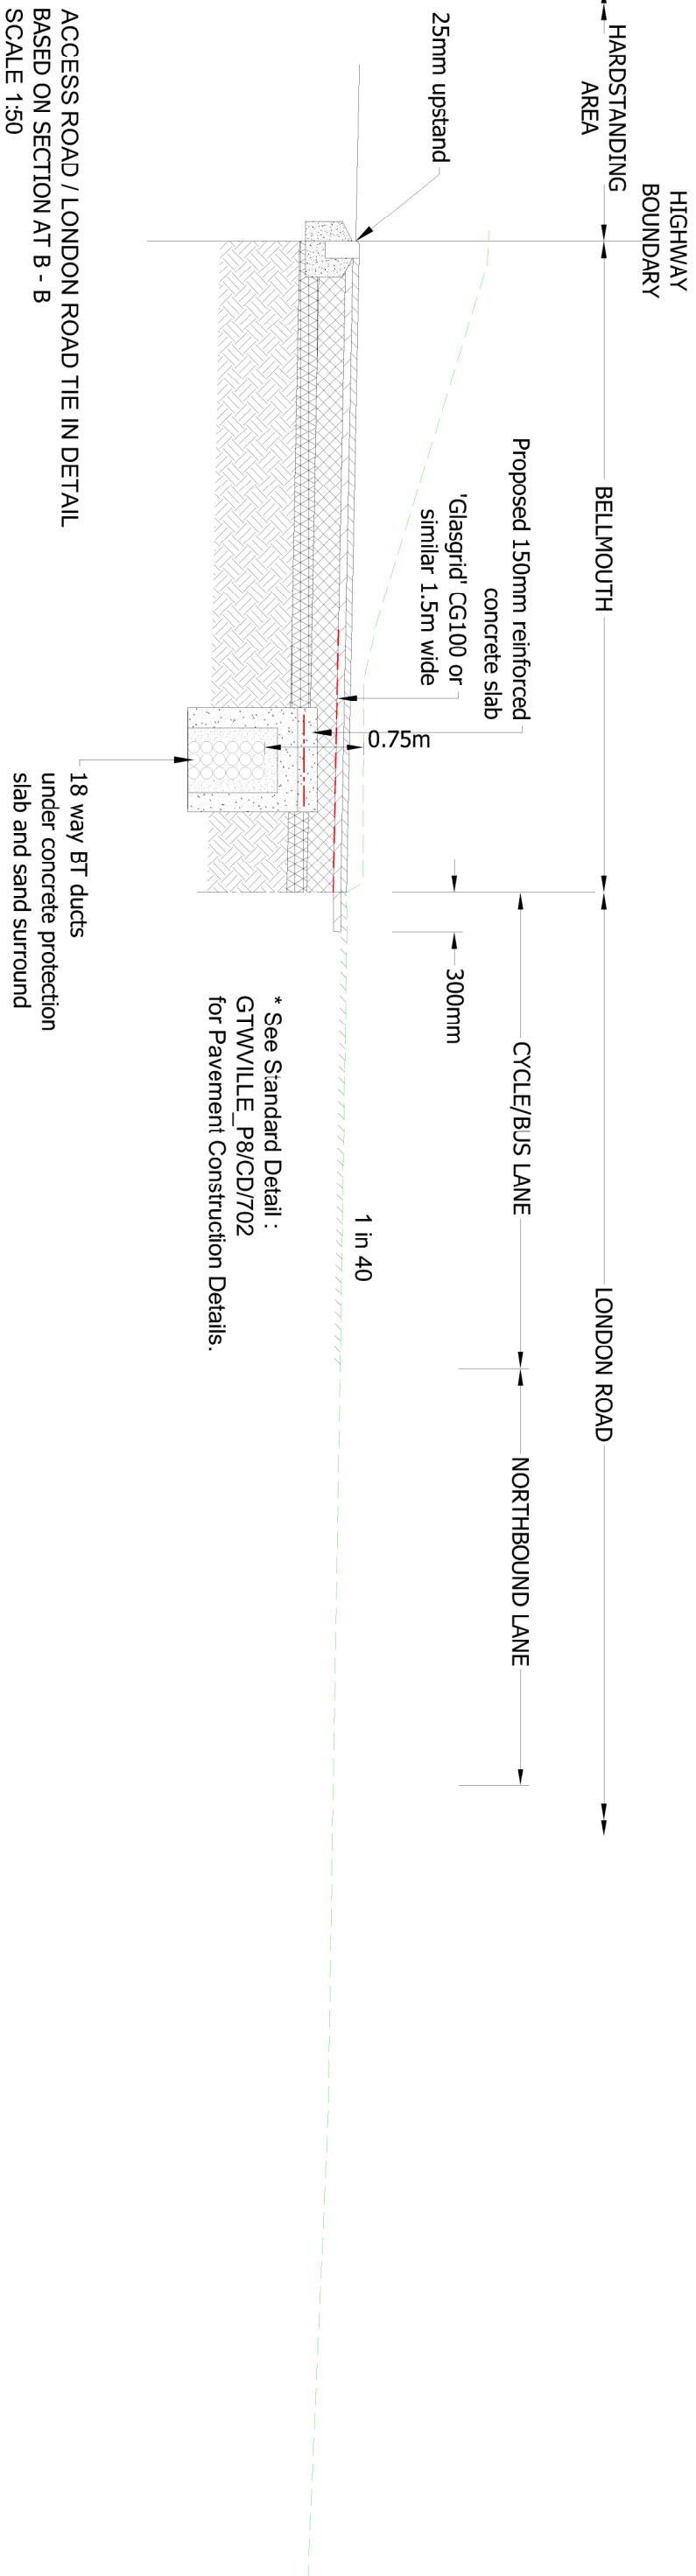

ACCESS ROAD / LONDON ROAD TIE IN DETAIL
BASED ON SECTION AT B - B
SCALE 1:50

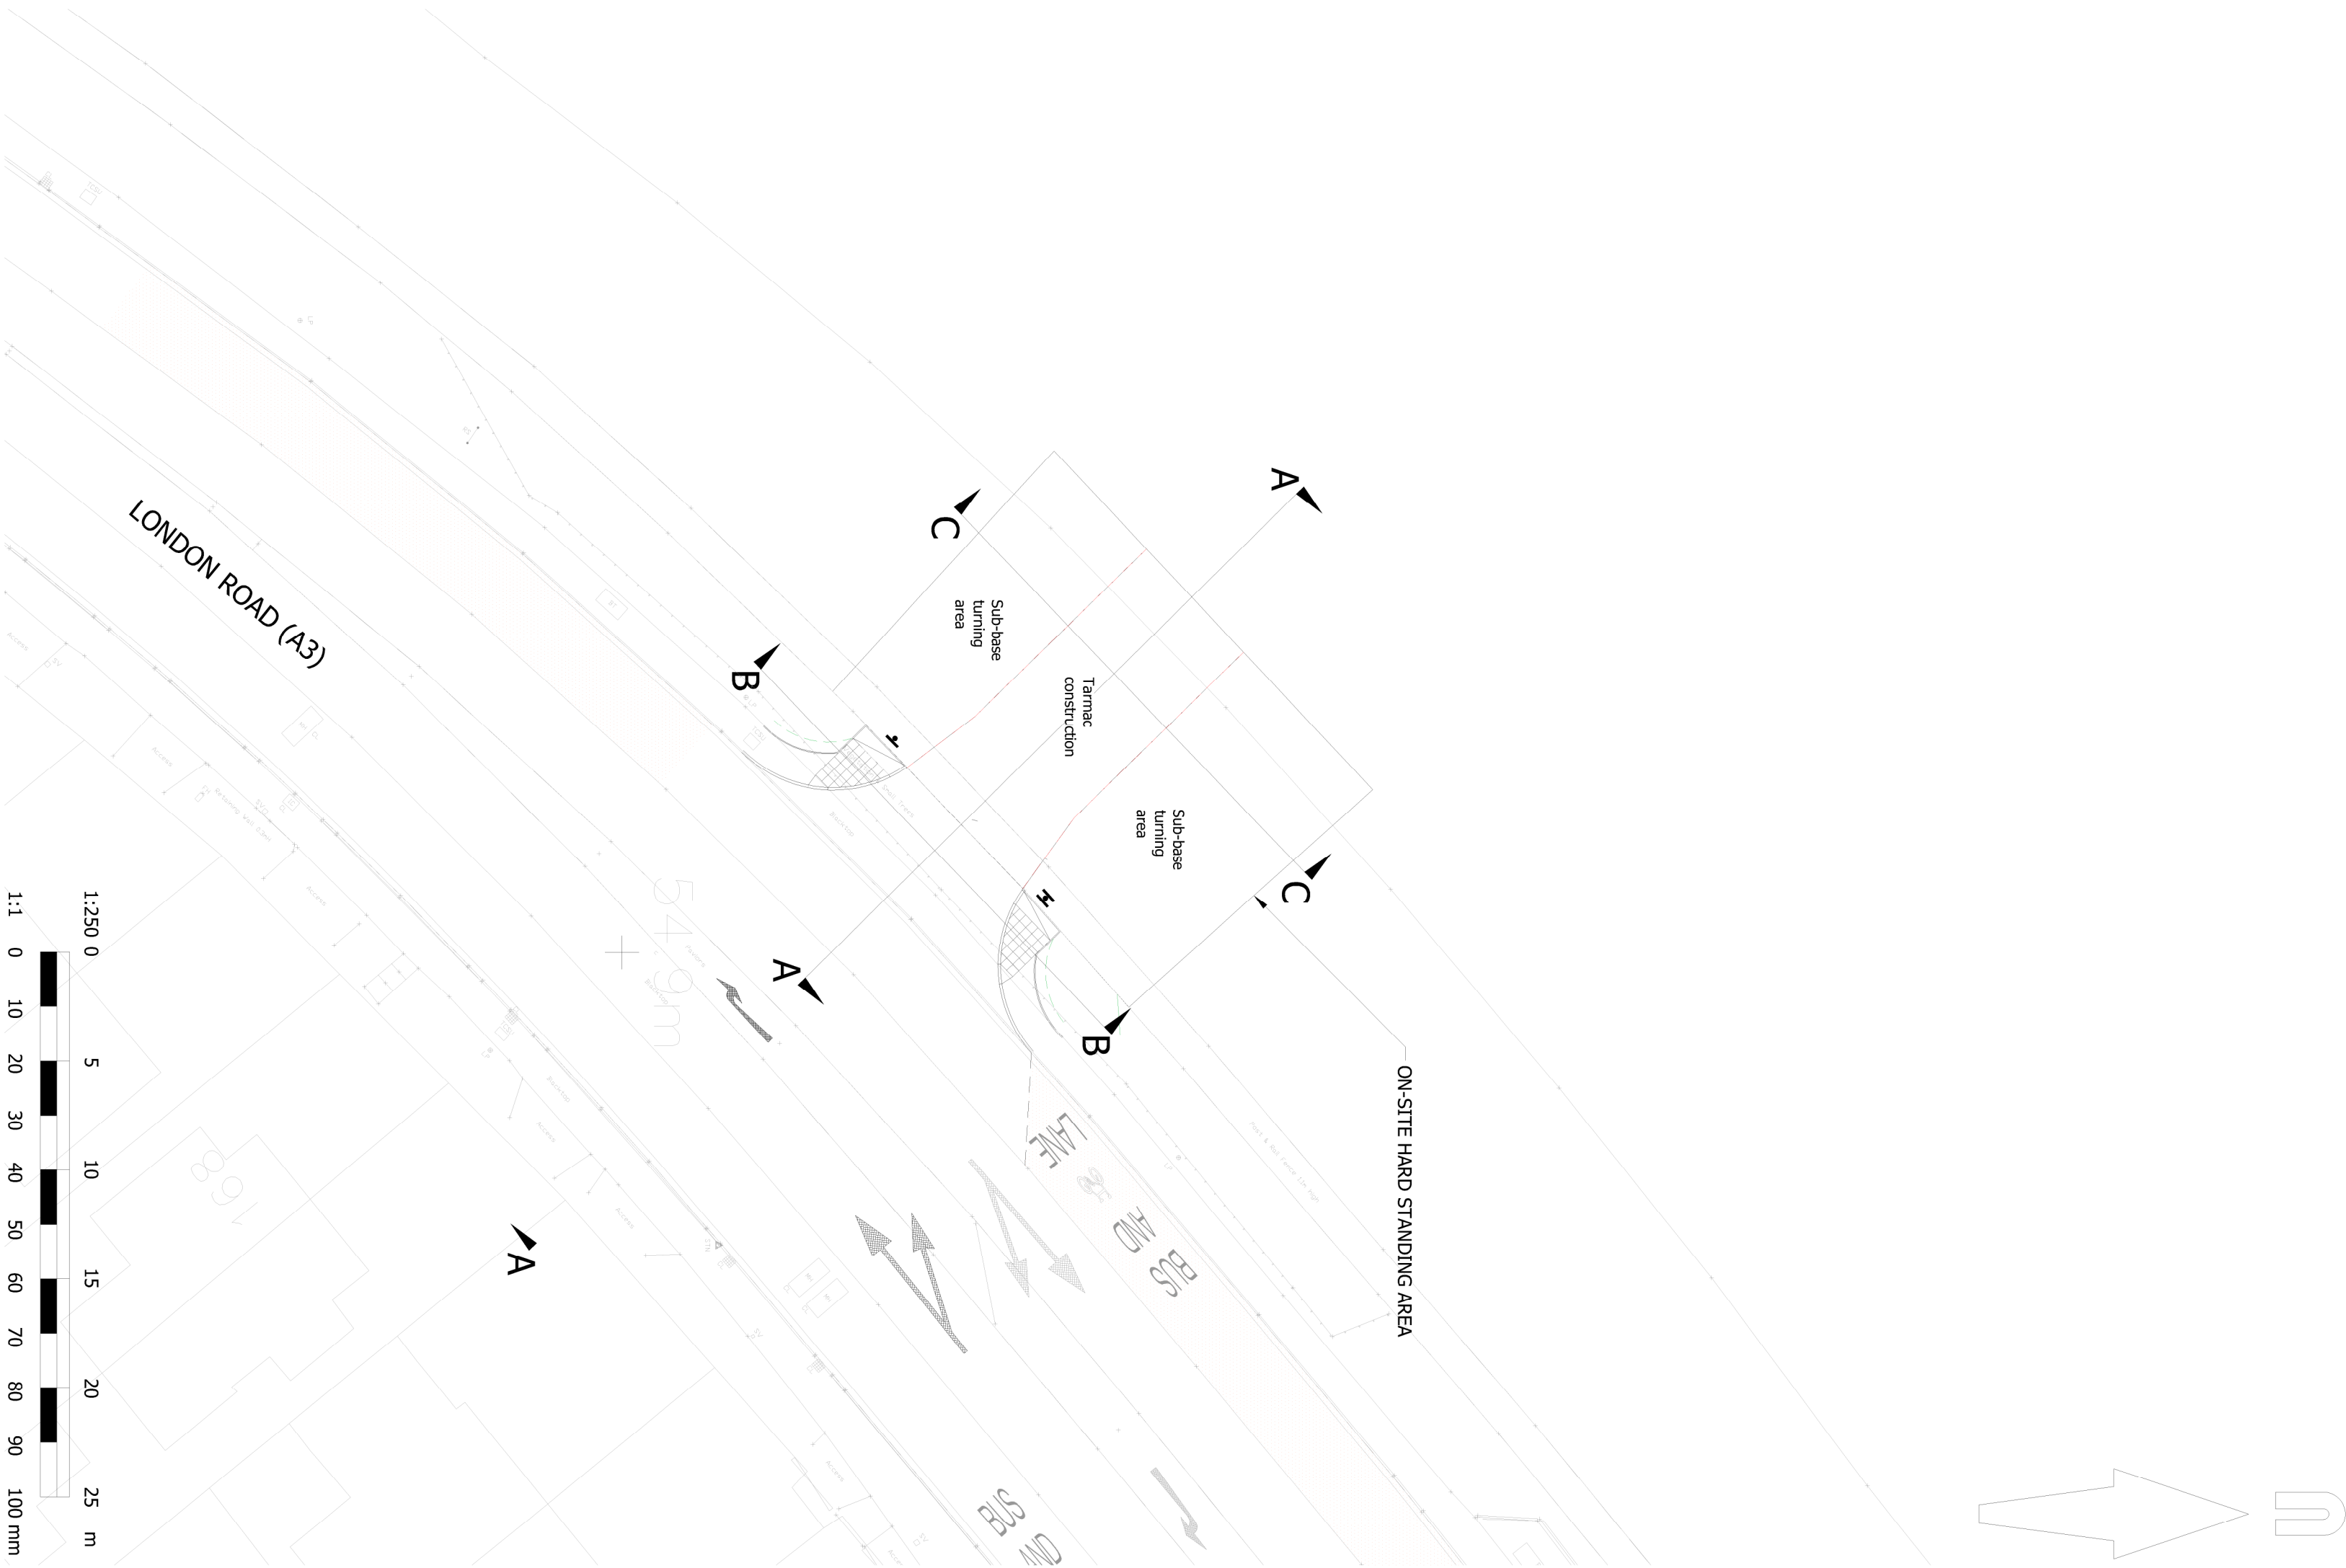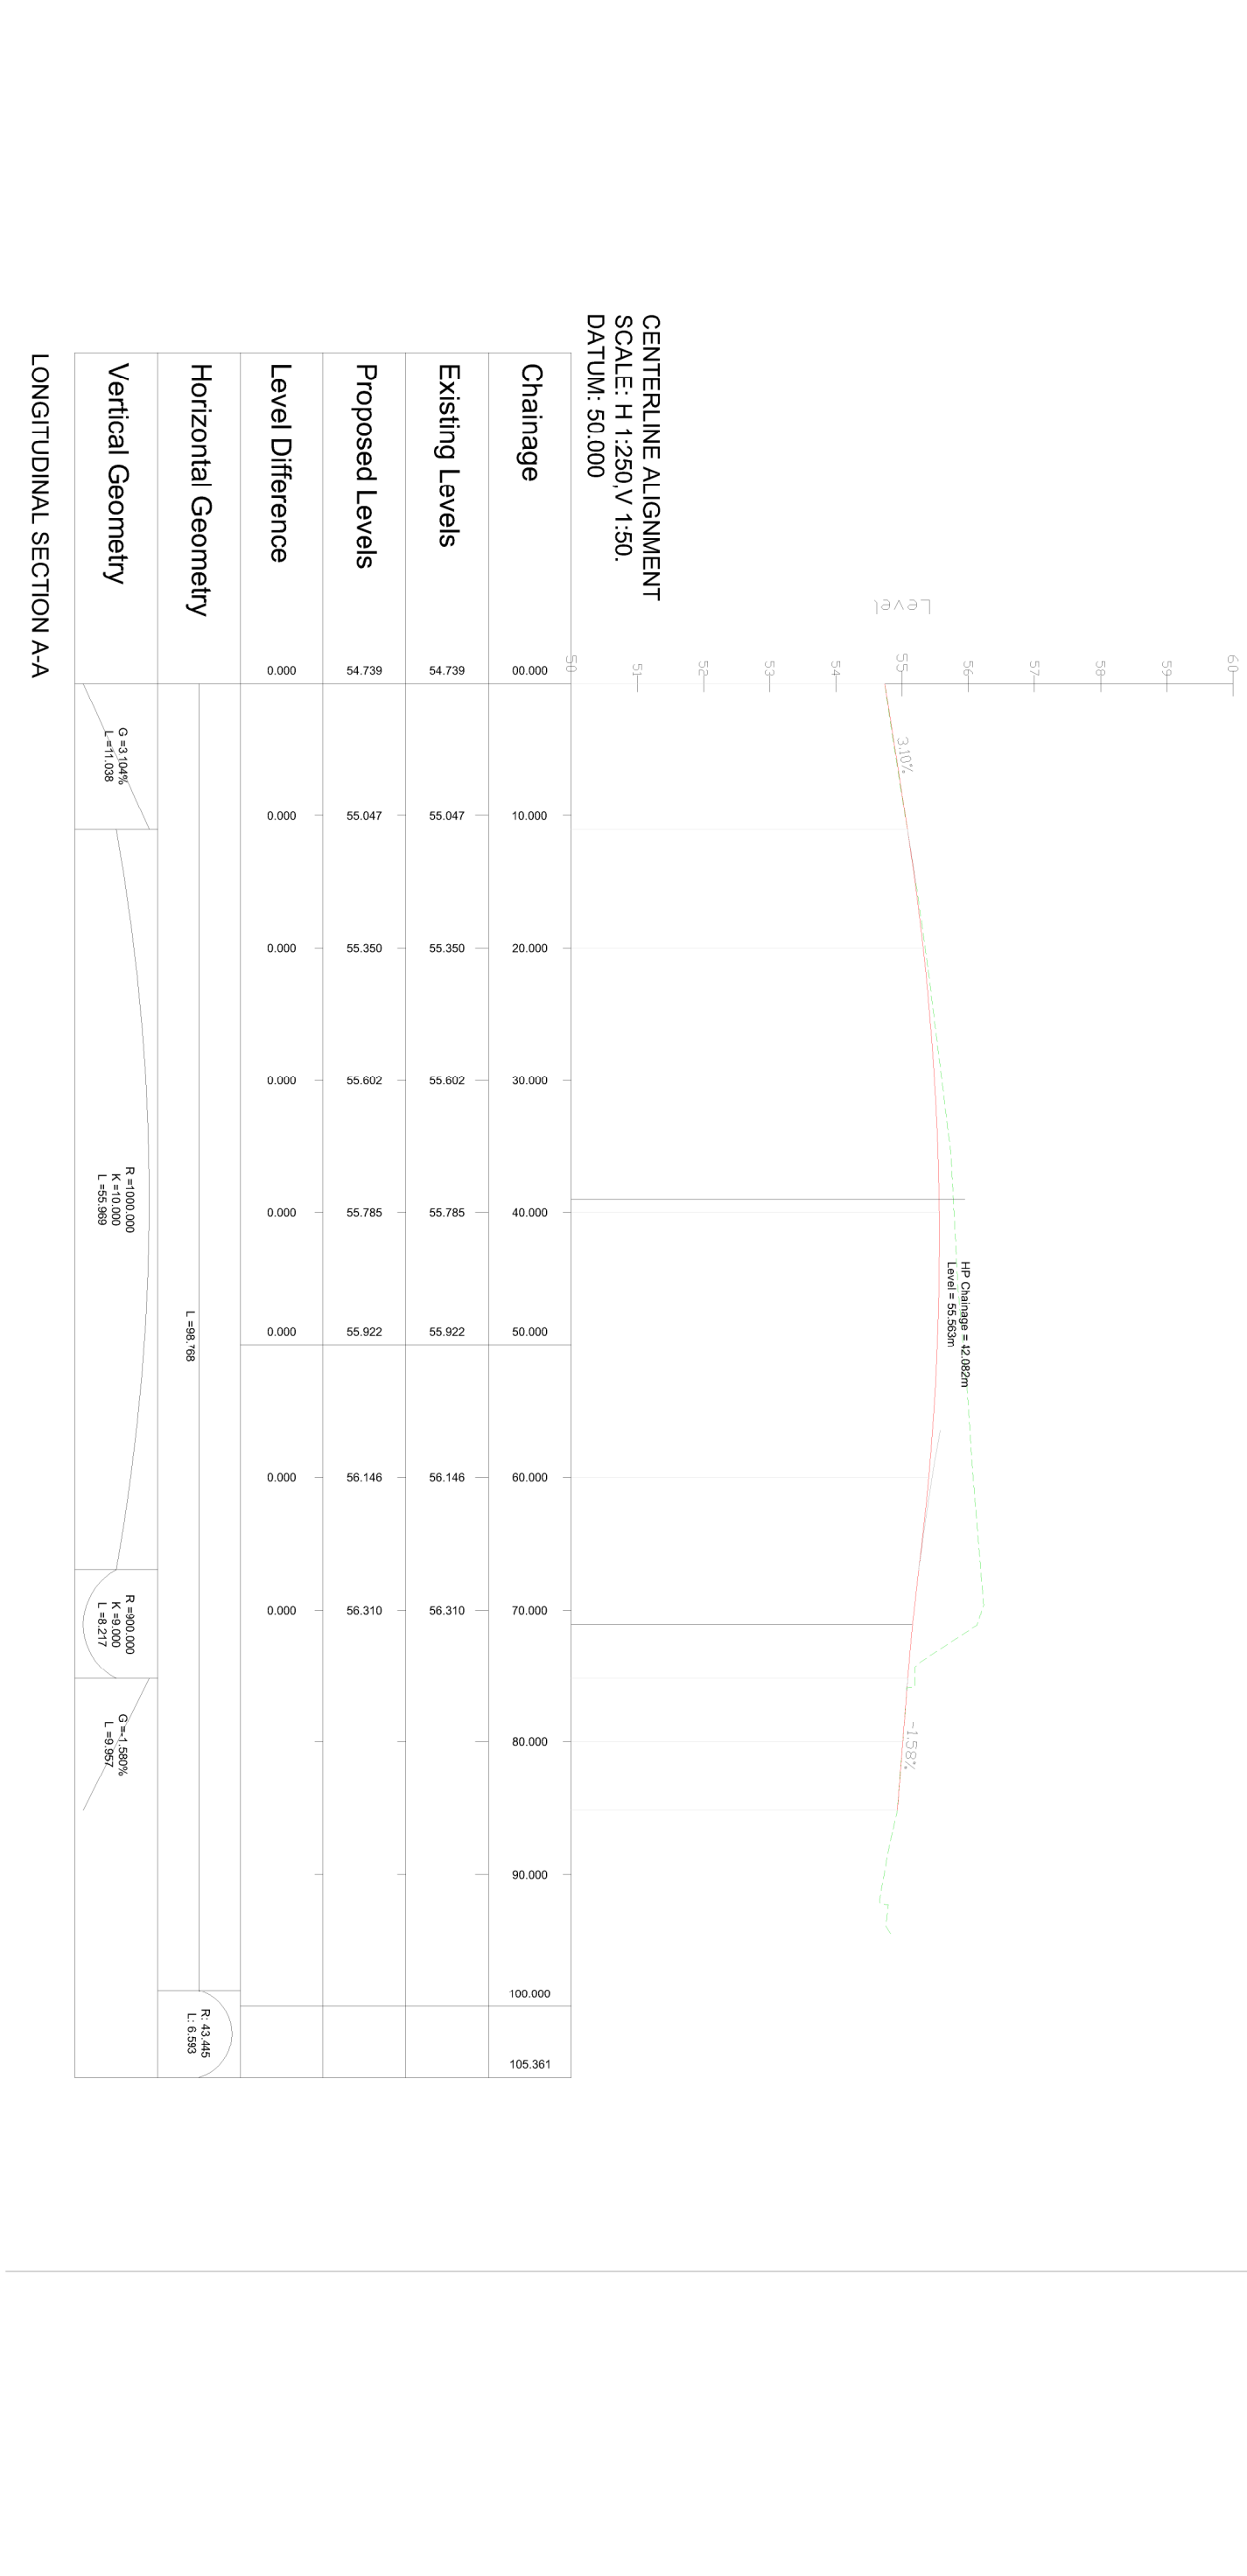

© Mayer Brown United Copyright. The drawings, information and data recorded in this document ("the information") is the property of Mayer Brown. This document may not be used, copied or reproduced in whole or part for any purpose other than which it was prepared for. Mayer Brown and its members, agents, employees, consultants, advisors and subcontractors shall not be held responsible for any third party who may use or rely upon this document or the information.

A1 ORIGINAL

© Crown Copyright and database rights 2022 Ordnance Survey 0100031673

- NOTES
1. Utilities shown on this drawing are collected from third party information.

rev.	amendment	checked	date
D	SECTION C-C ADDED FOR TENDER ISSUE.	RHA	25/10/2022
C	SECTION UPDATED TO SHOW CONCRETE PROTECTION SLAB & EXISTING DUCTS.	RHA	05/10/2022
B	UPDATED TO HCC AUDIT COMMENTS OF 14/09/2021	RHA	09/10/2022
A	POST HCC 5778 DA COMMENTS	RHA	09/08/2021

BEREWOOD
HAMPSHIRE

FOR TENDER
NOT FOR CONSTRUCTION

m3
mayer brown

Mayer Brown Limited, Lion House
Ormeau Road, Woking, Surrey, GU24 0AB
Telephone: +44 (0)1483 759 437
wokingoffice@mayerbrown.co.uk www.mayerbrown.co.uk

granger plc
Investing in Ports since 1912

client
project
BEREWOOD, WATERLOOVILLE
PHASE 8, CONSTRUCTION ACCESS

scale	1:250	drawn by	KDB	checked by	RHA
date	DECEMBER 2019	cdl file	GA_101.dwg		

SECTIONS

drawing number
GTWVILLE_P8/RD/101

rev.
D