


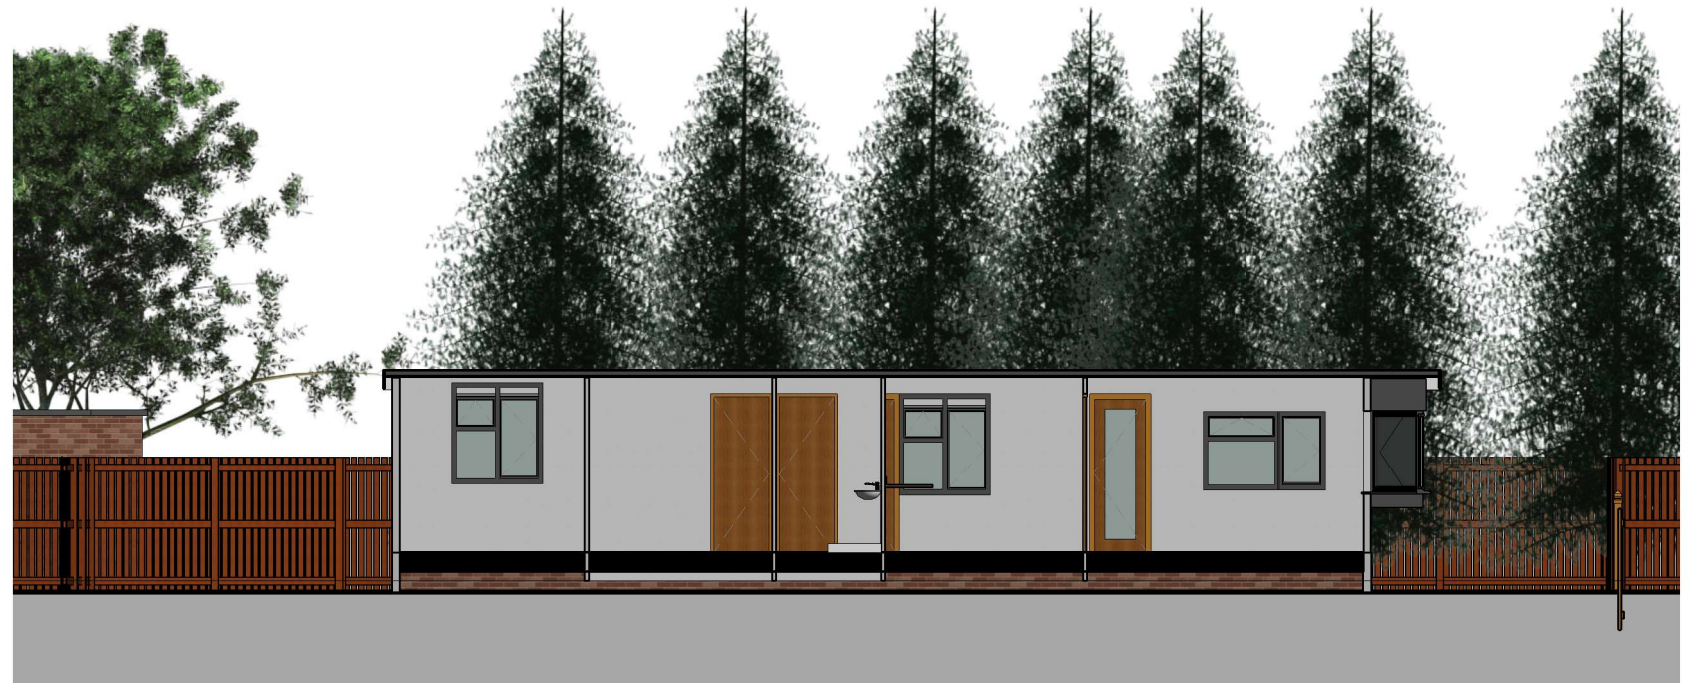

1 North South Site Section
1 : 100

0 1 2 3 4 5 10 Metres
1 / 100 scale bar



2 East West Site Section
1 : 100