


Havant Justice Centre

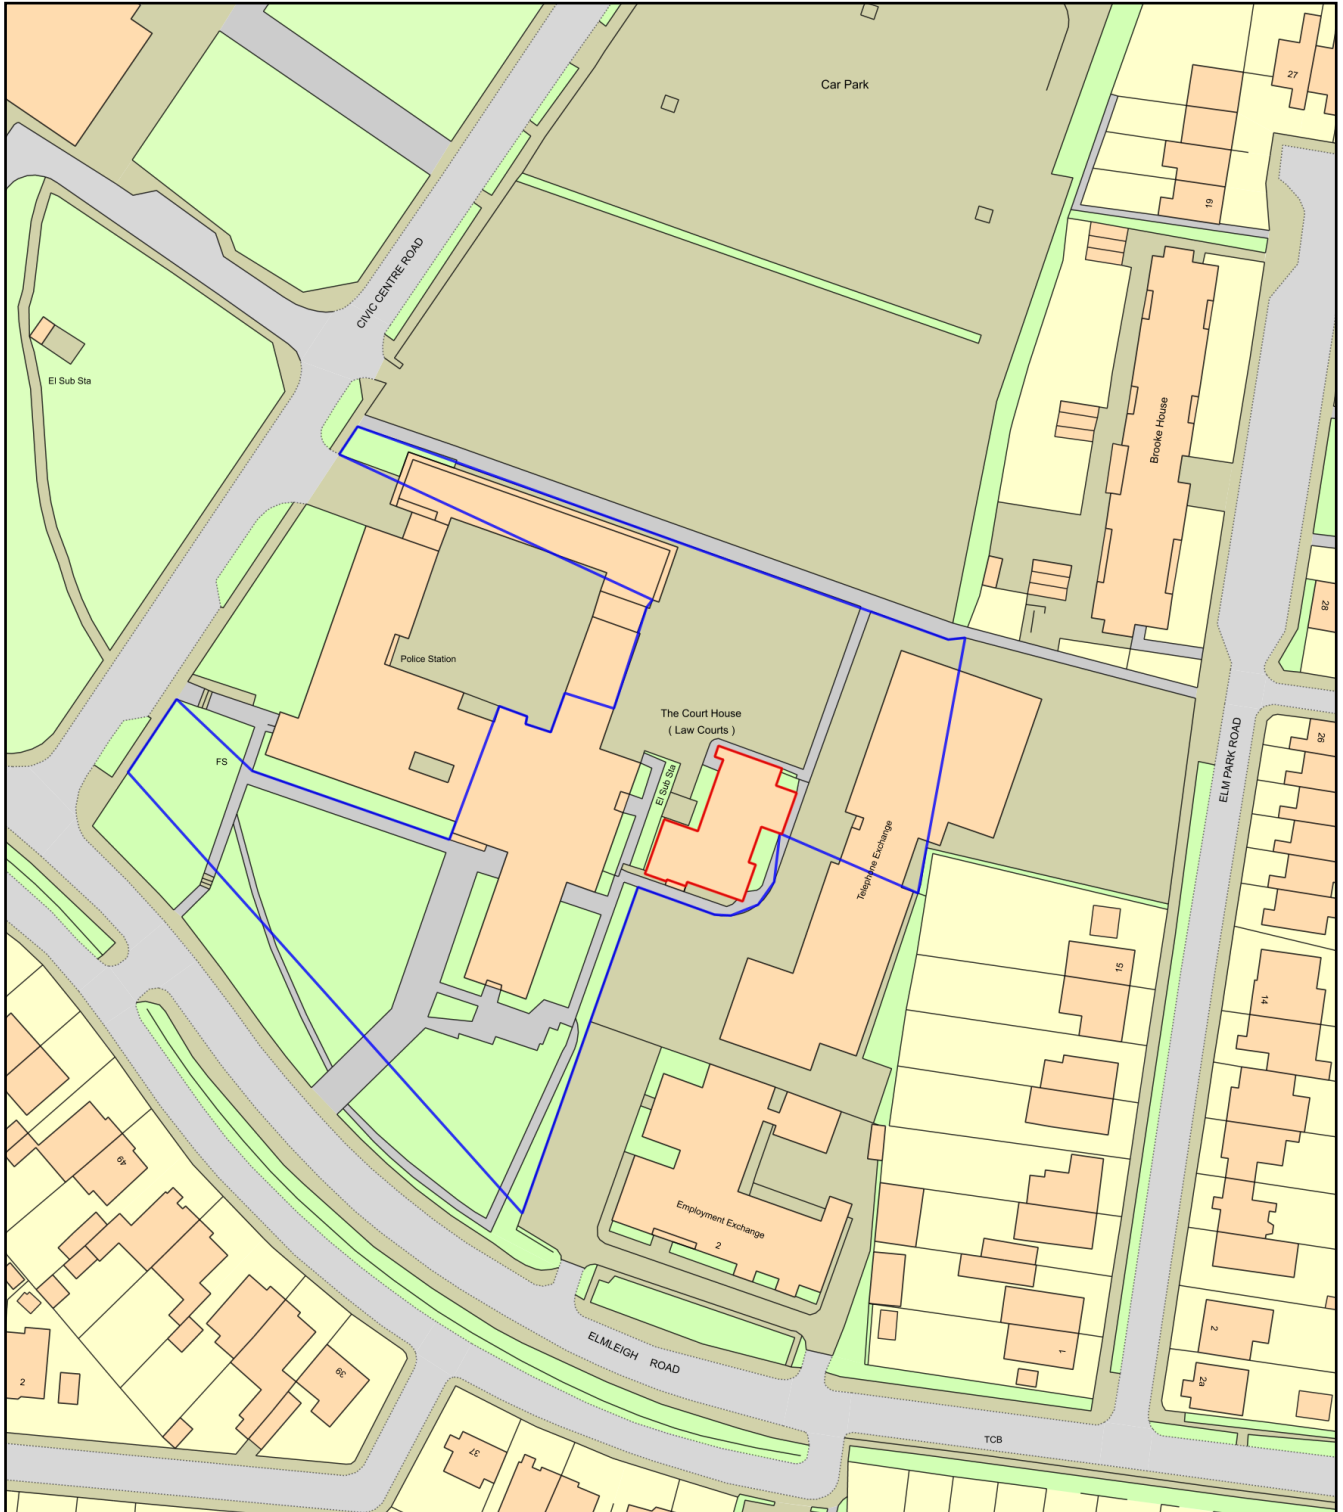

0 50
Metres



Plan Produced for: Charlie Morton

Date Produced: 18 Nov 2024

Plan Reference Number: TQRQM24323163427595

Scale: 1:1250 @ A4