


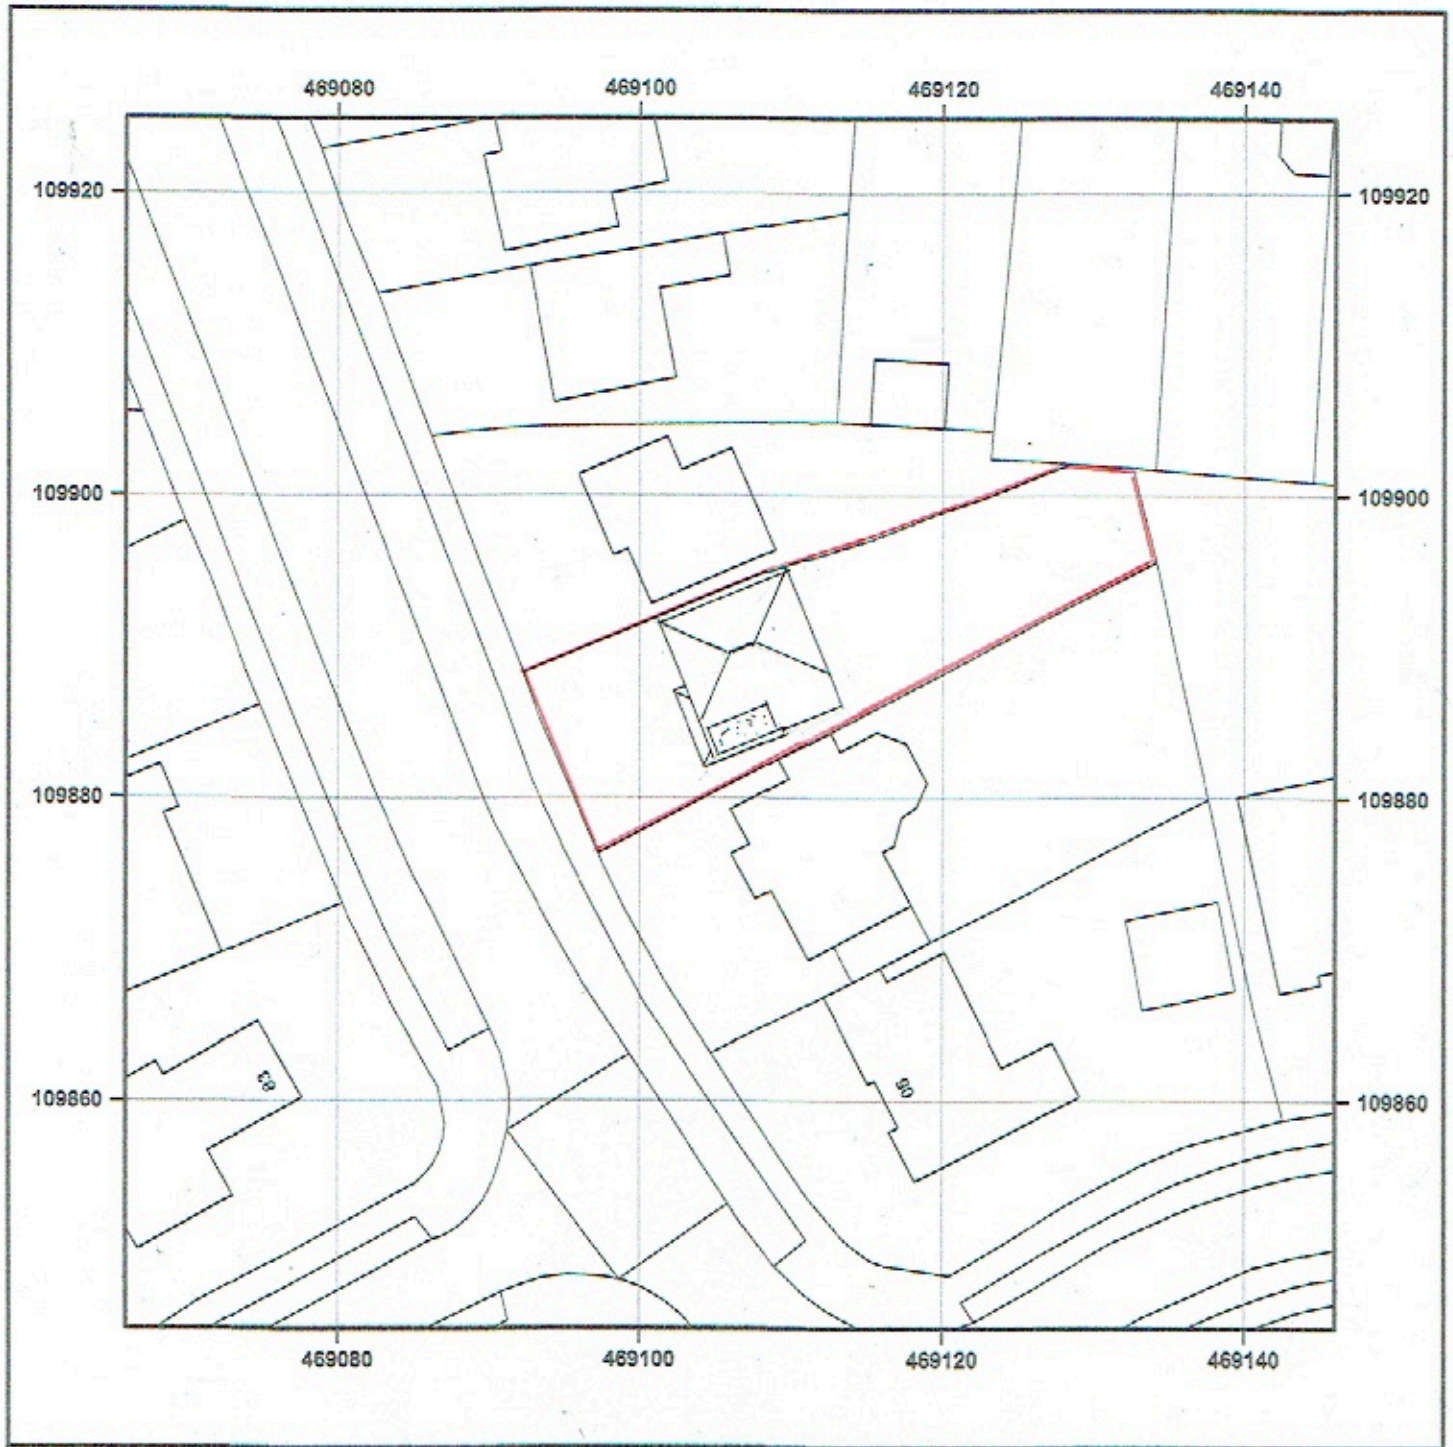

© Crown copyright and database rights 2025 OS AC0000848283. Public rights of way shown on this map have been taken from Local Authority definitive maps. The representation on this map of any other road, track or path is no evidence of the existence of a right of way.

0 5 10 15 20 m
Scale 1:500 - 1cm = 5m - A4 Size

AS PROPOSED

94 Ferndale


Supplied by: www.ukmapcentre.com

Product Info: www.ukmapcentre.com/block-plans-500-scale/

Serial No: 301553

Centre Coordinates: 469106, 109885

Production Date: 15/01/2025

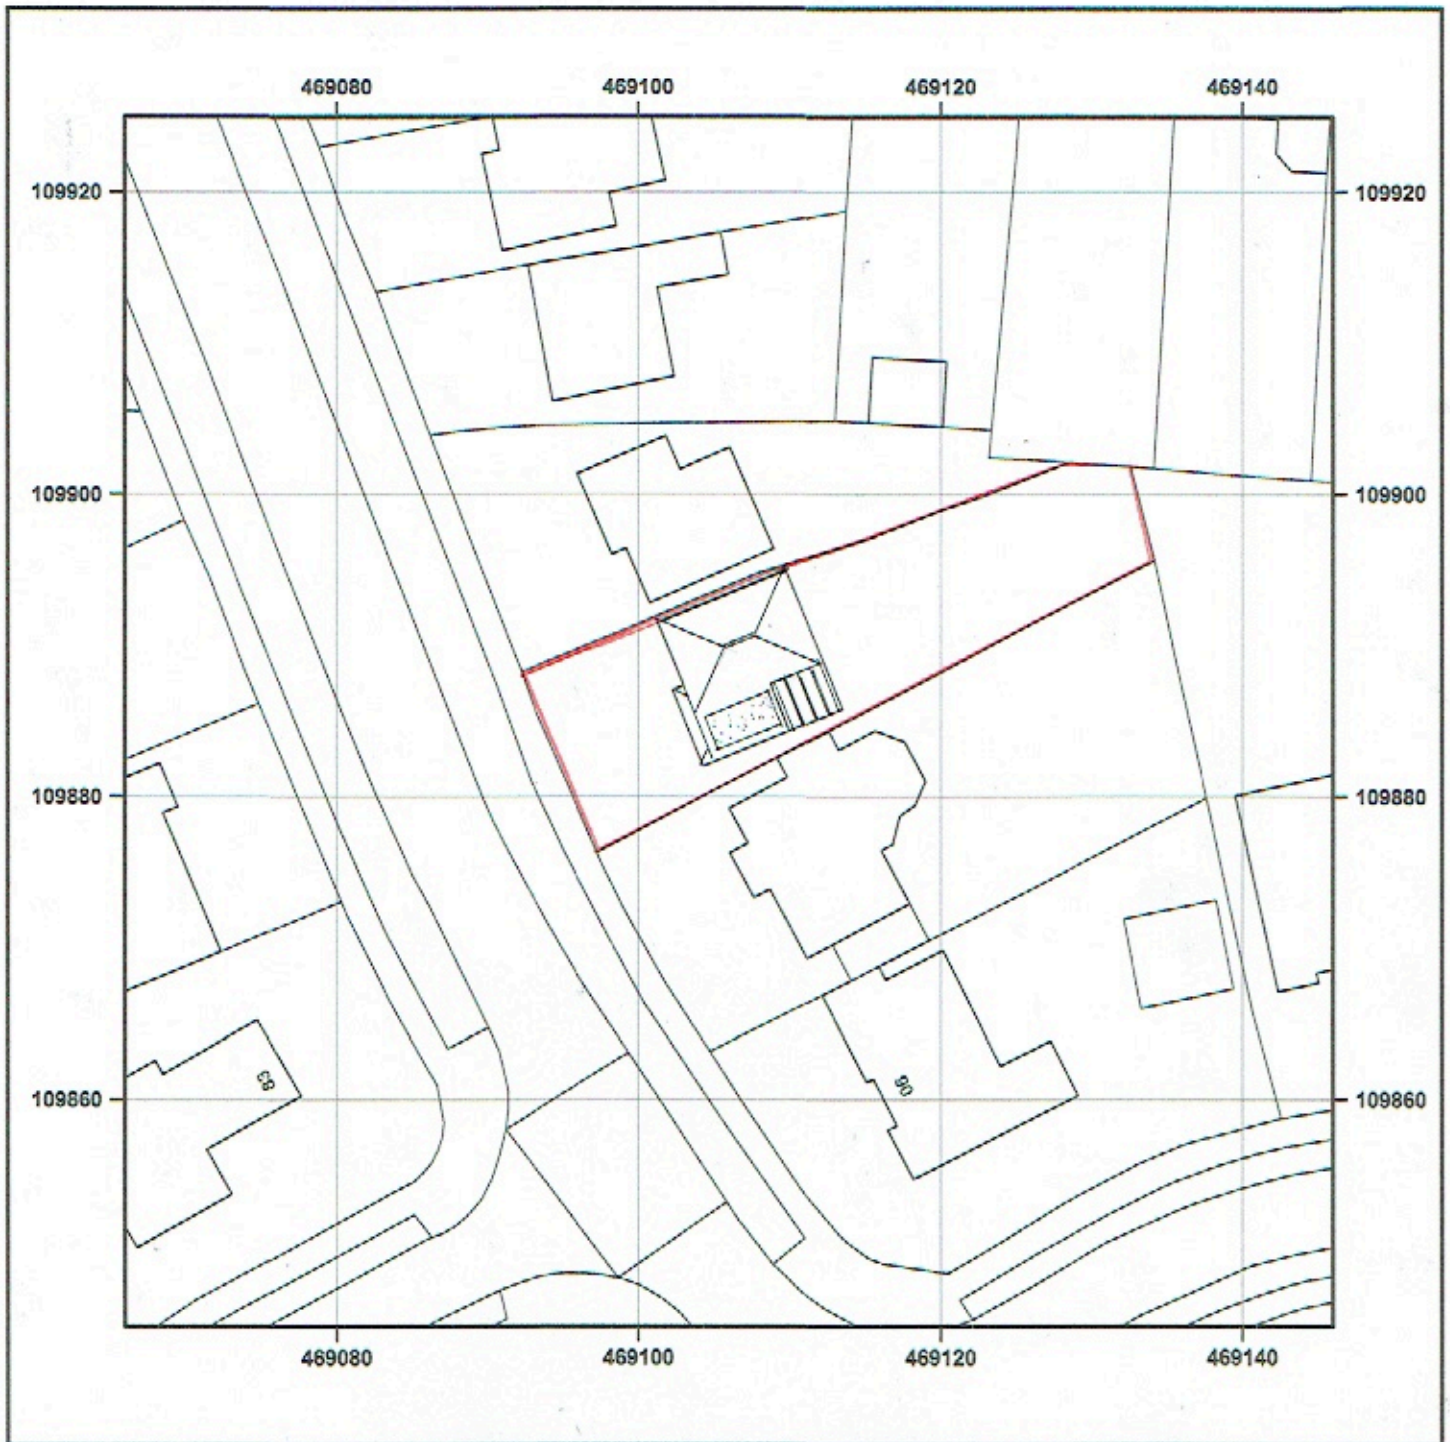

© Crown copyright and database rights 2025 OS AC0000848283. Public rights of way shown on this map have been taken from Local Authority definitive maps. The representation on this map of any other road, track or path is no evidence of the existence of a right of way.

0 5 10 15 20 m
Scale 1:500 - 1cm = 5m - A4 Size

AS EXISTING

94 Ferndale

Supplied by: www.ukmapcentre.com

Product Info: www.ukmapcentre.com/block-plans-500-scale/

Serial No: 301553

Centre Coordinates: 469106, 109885

Production Date: 15/01/2025