



- ① White uPvc doors & windows
- ② bricks to match existing
- ③ Roof tiles to match existing
- ④ Weatherboard cladding
- ⑤ Frameless glass balustrading
- ⑥ Skylight - Velux or similar product

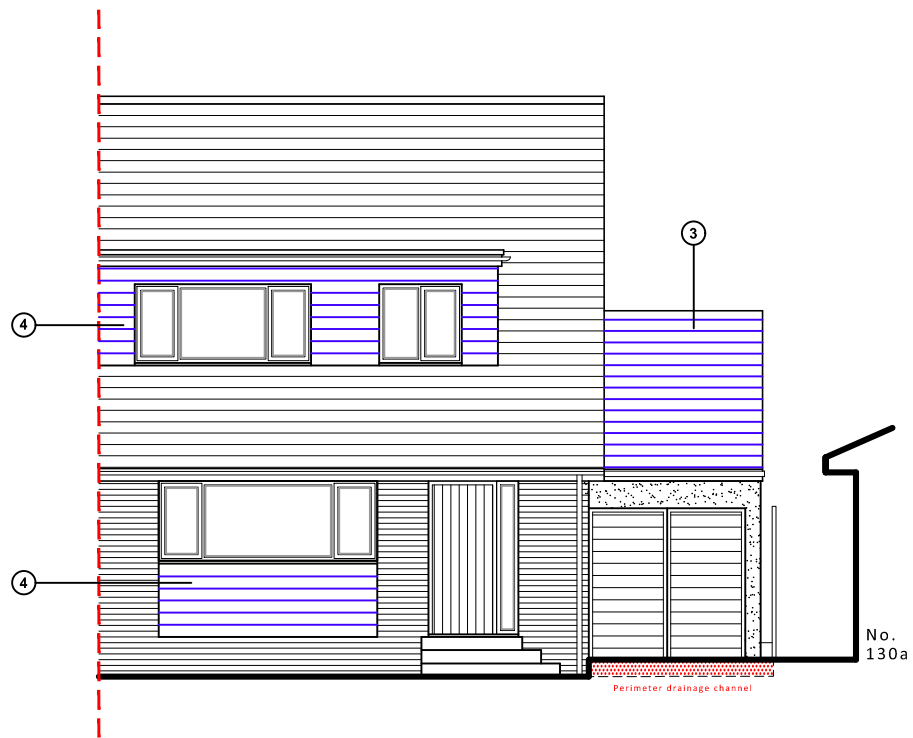


North (front) elevation

Proposed elevations scale 1:100

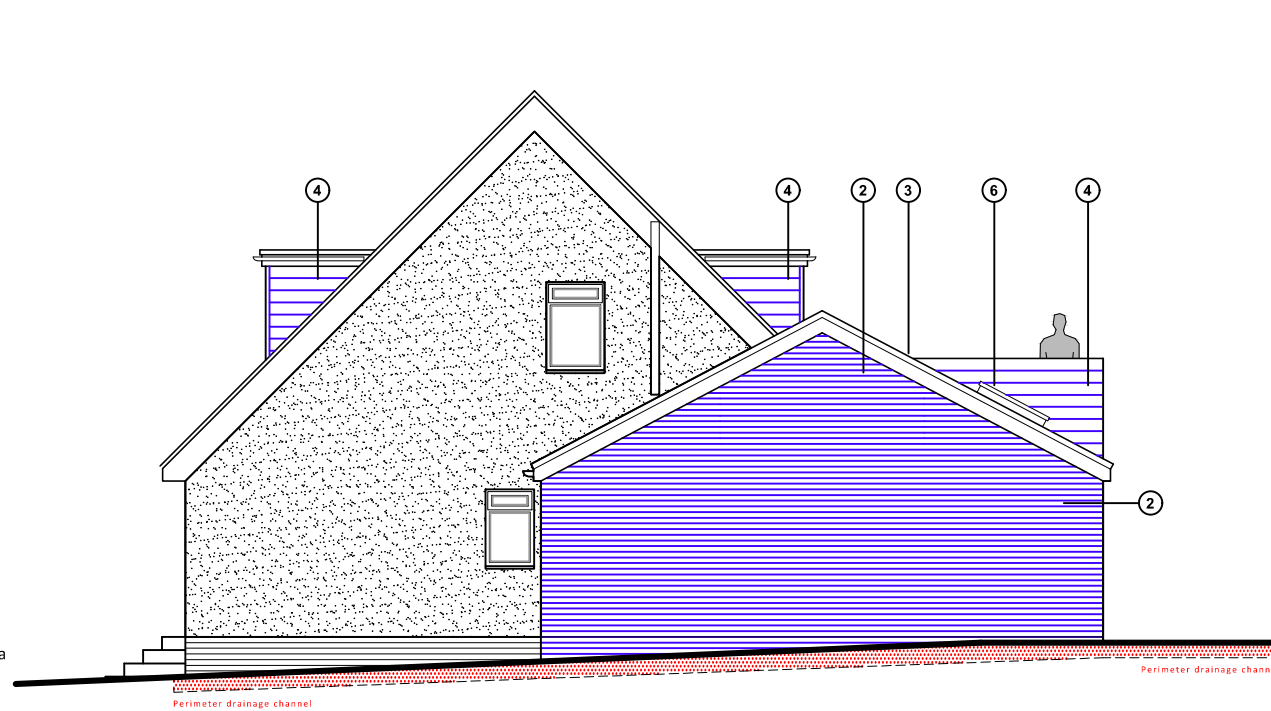


West (side) elevation

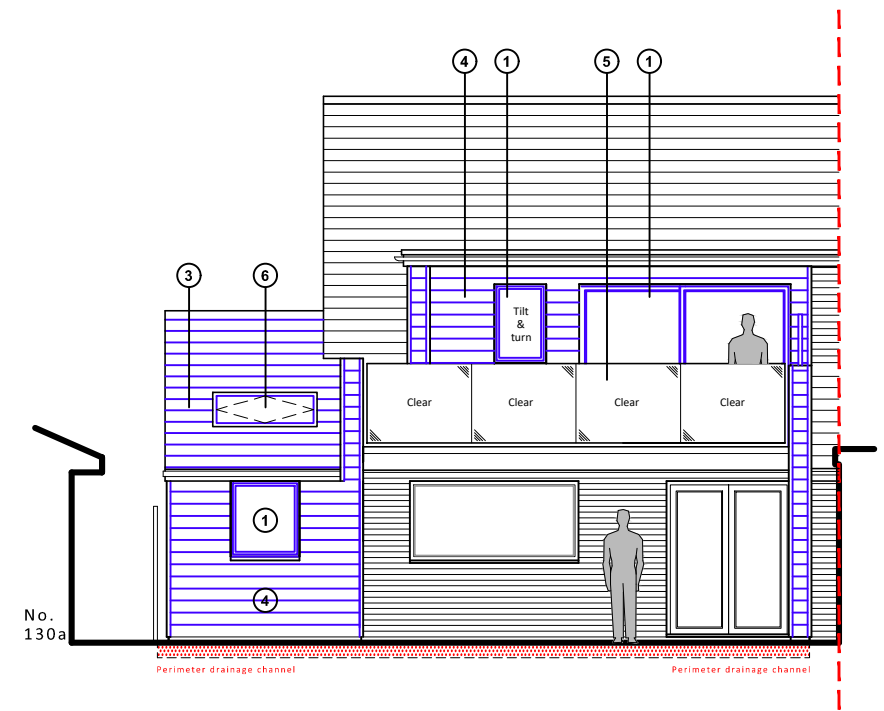

South (rear) elevation



North (front) elevation

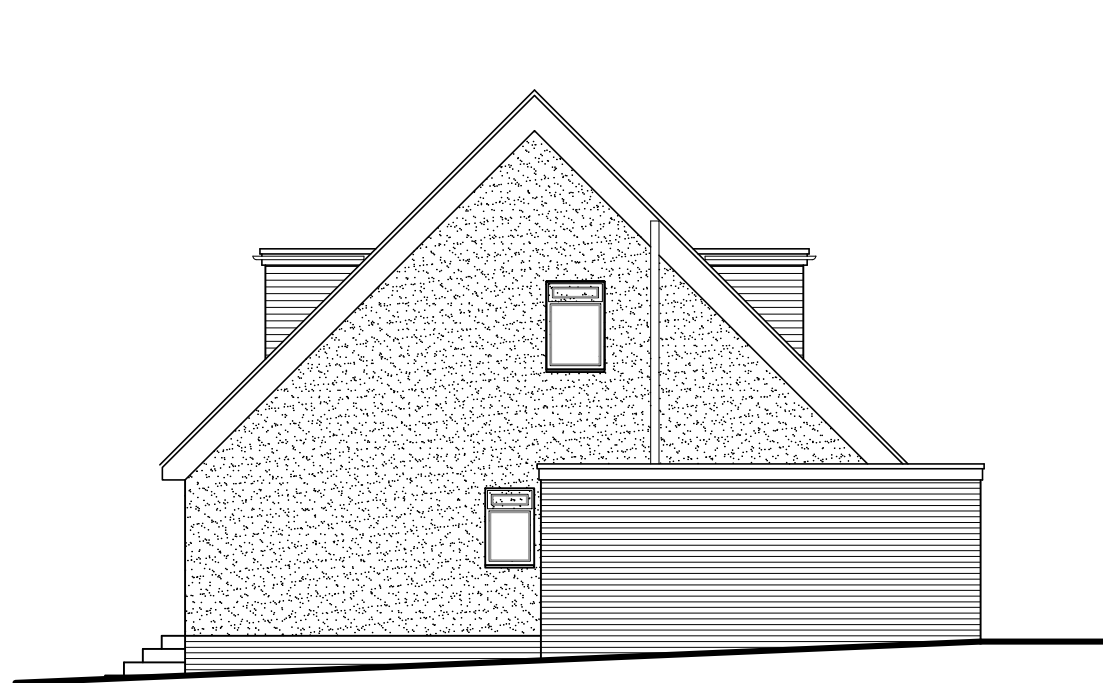

West (side) elevation



South (rear) elevation

Existing elevations scale 1:100



For MR & MRS BRENT	Title EXISTING & PROPOSED ELEVATIONS			Office Tel: 01243 933732
Project PROPOSED EXTENSION AT 132 SOUTHWOOD ROAD, HAYLING, PO11 9QH	Date SEPT 2024	Drawn JB	Scale 1:100 @ A3	Checked -
	Job Number PL838.24	Drawing Number -04	Revision B	Email: admin@jb-architecturedesign.com Web: www.jb-architecturedesign.com