

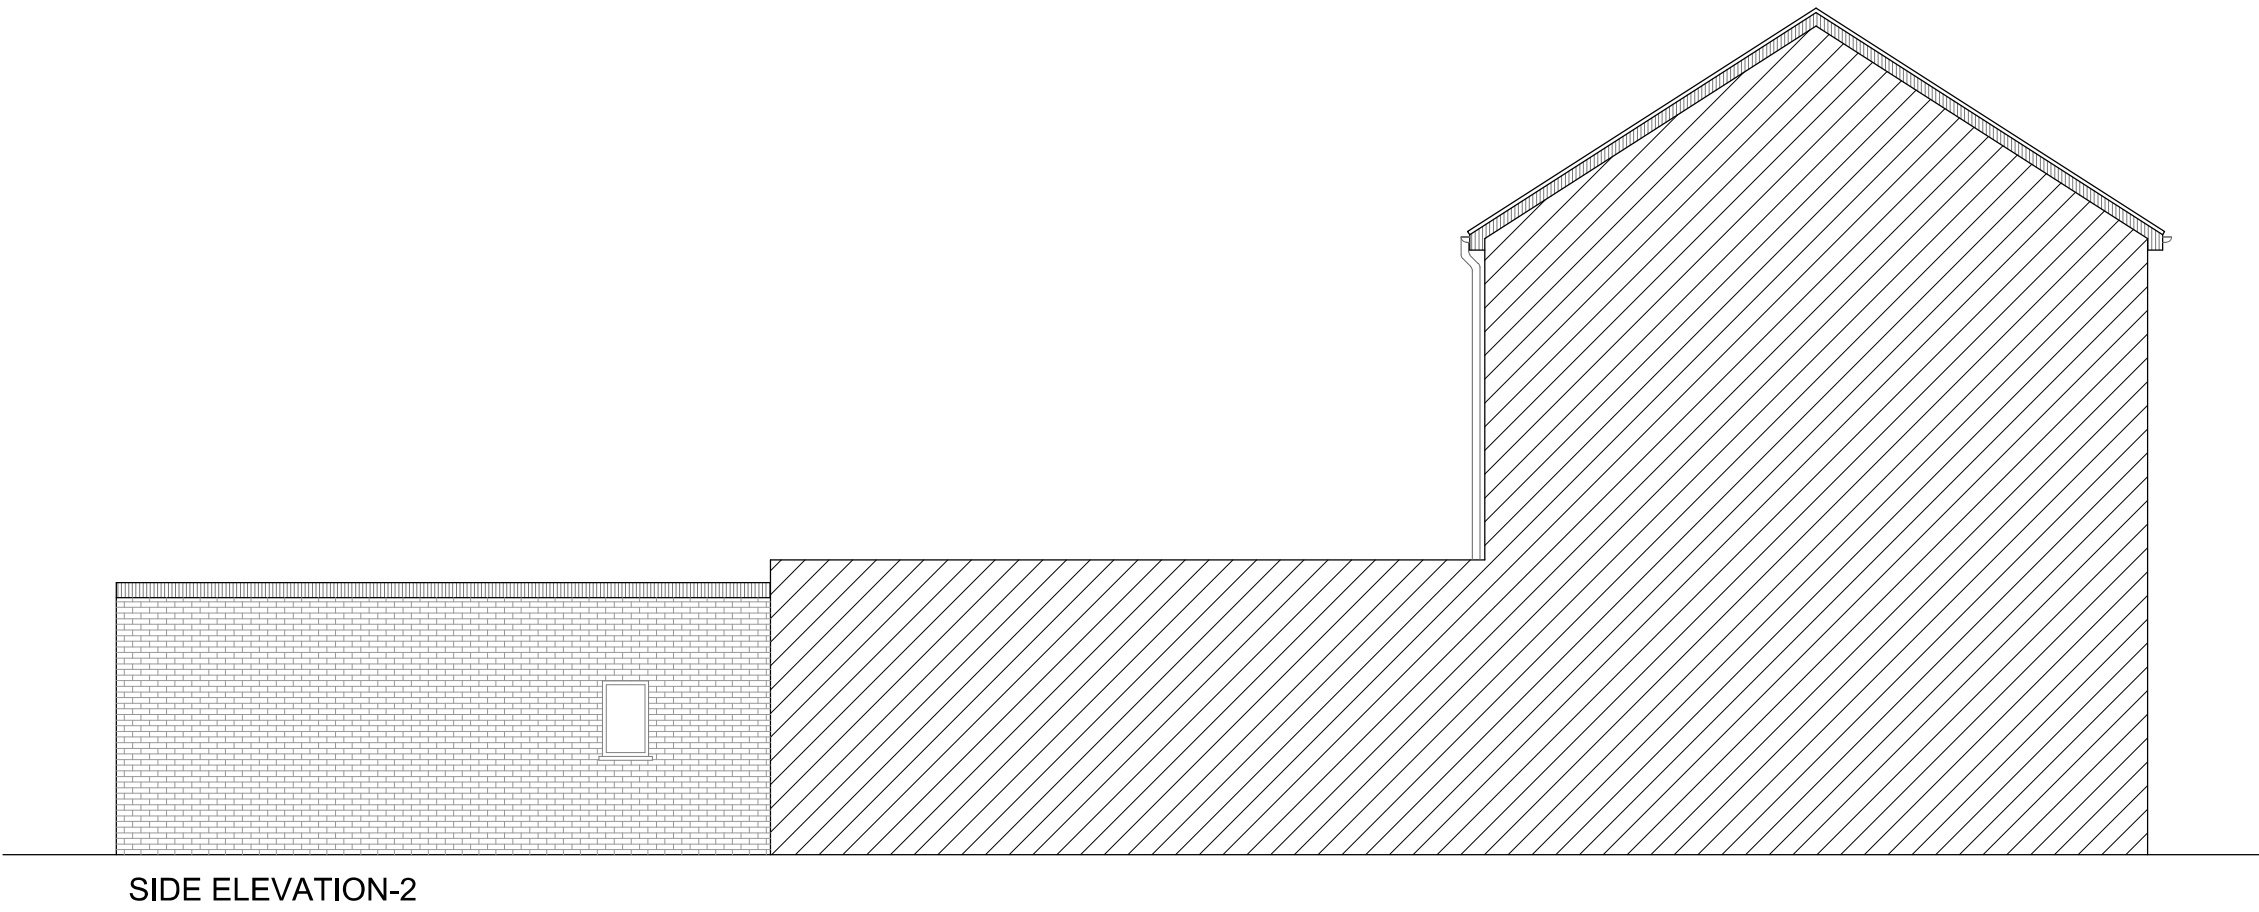
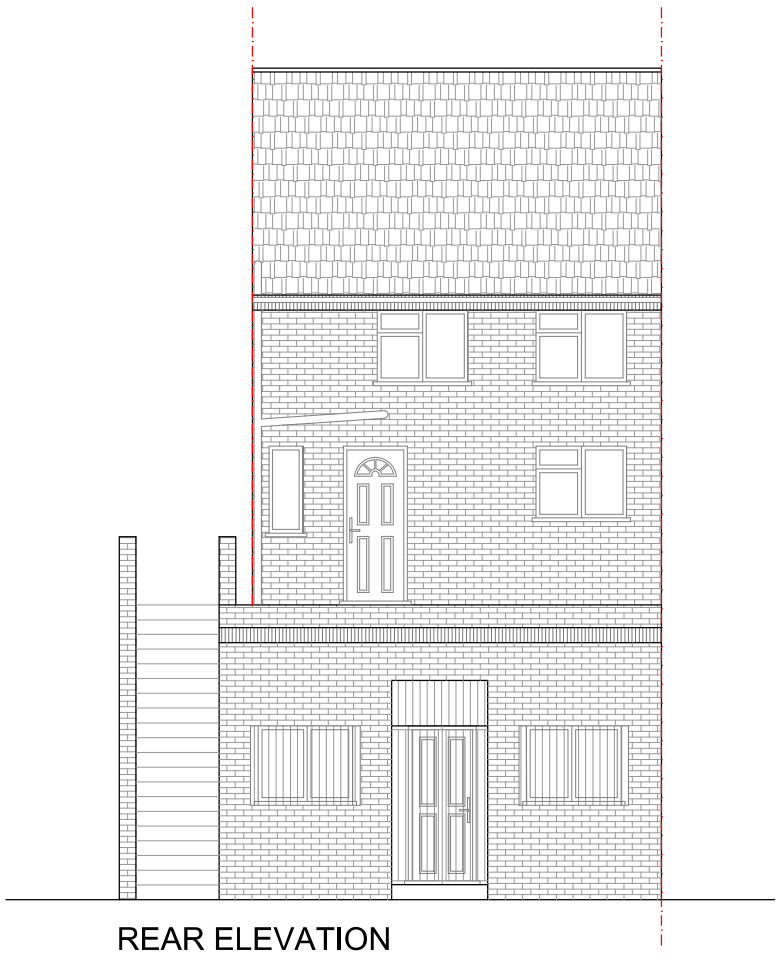
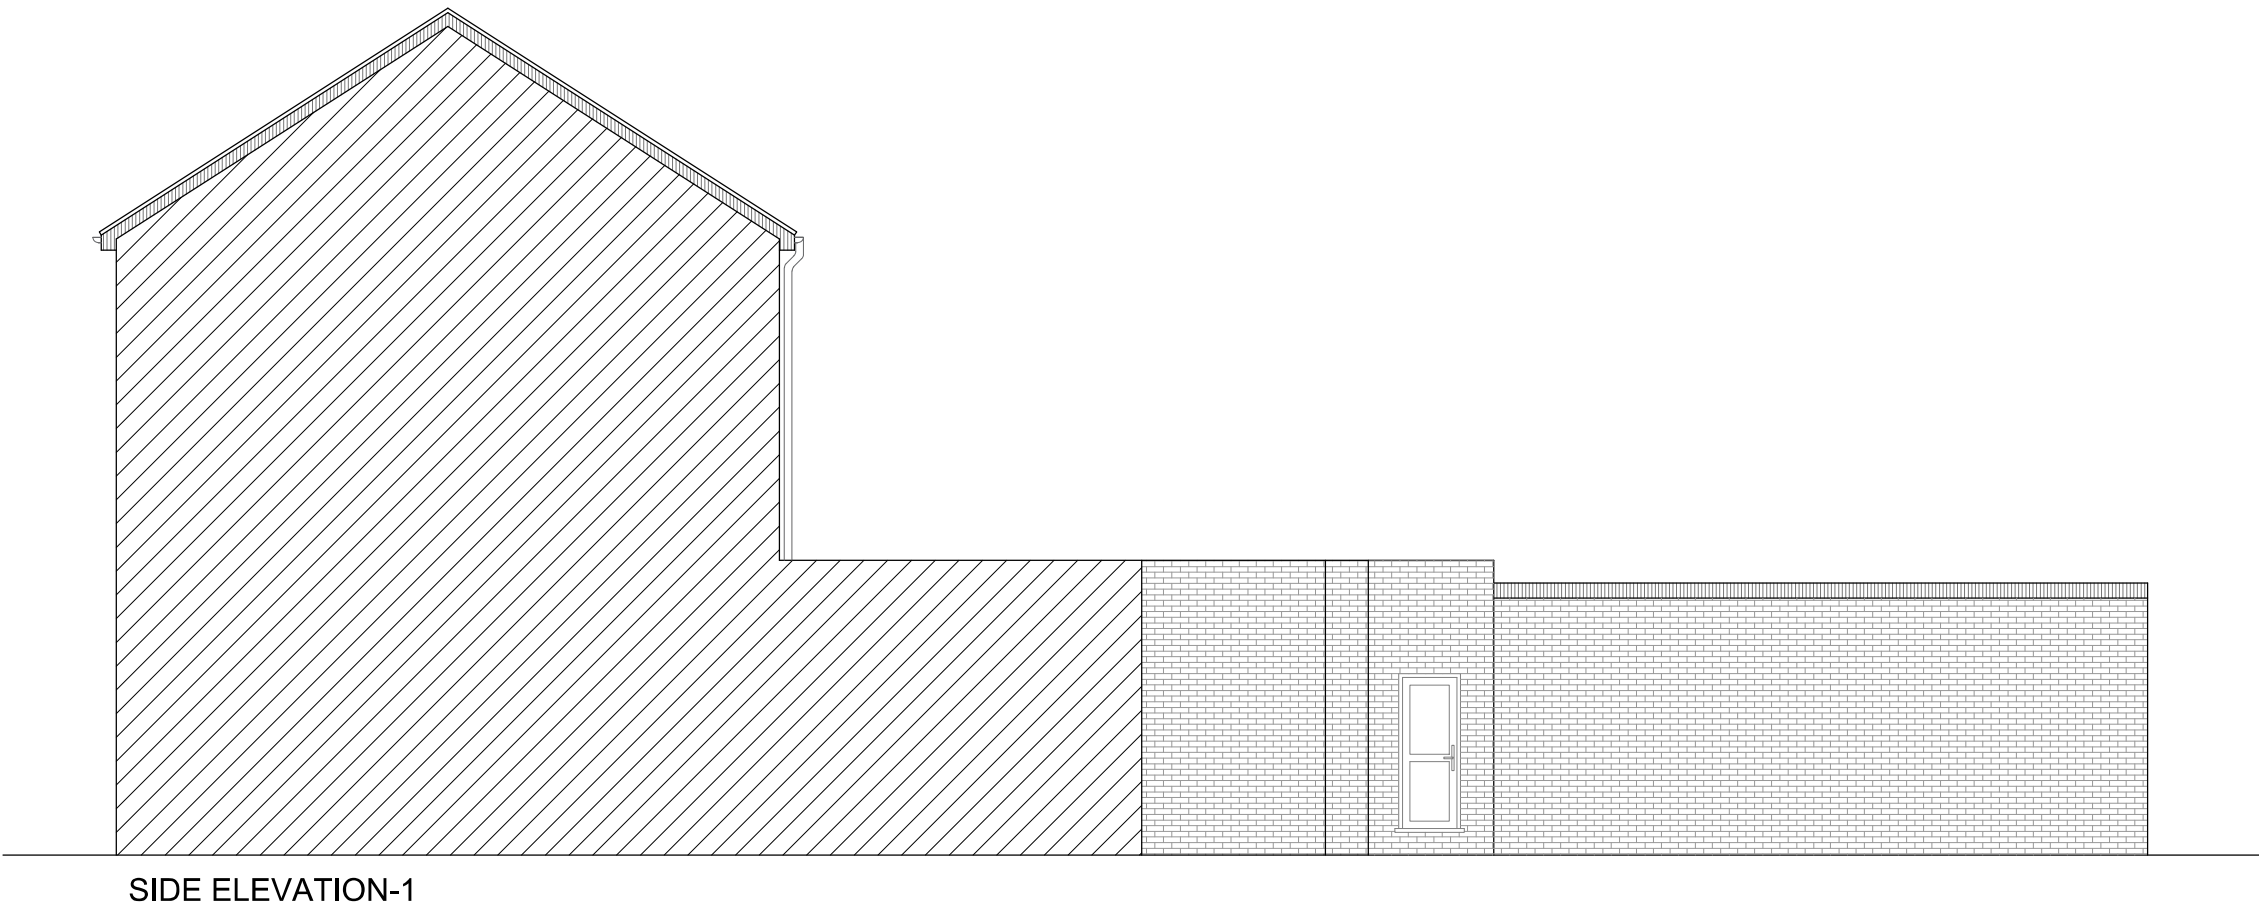


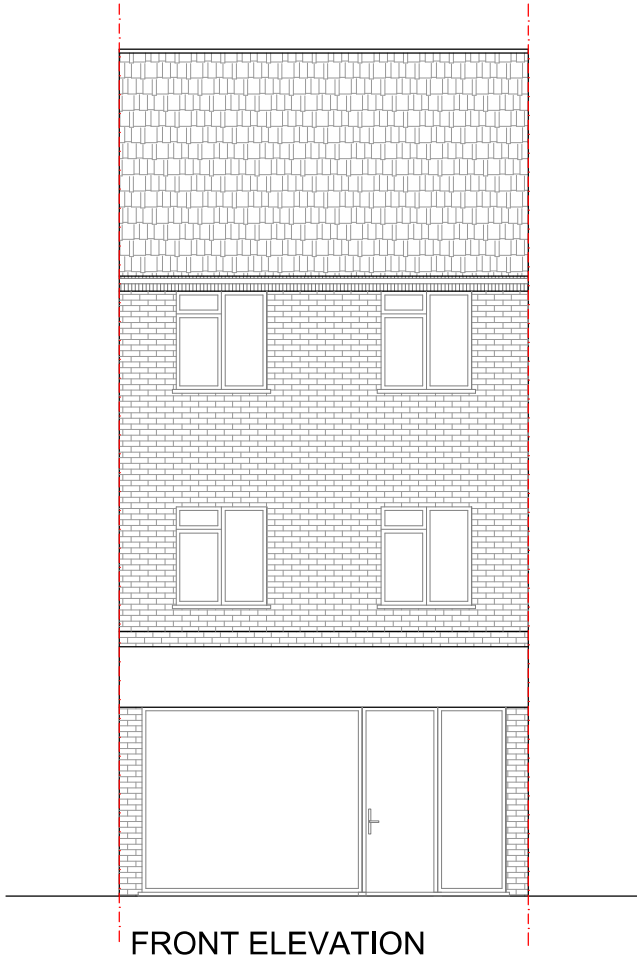

A	13.06.24	DA ISSUE AMENDMENT	GK BY

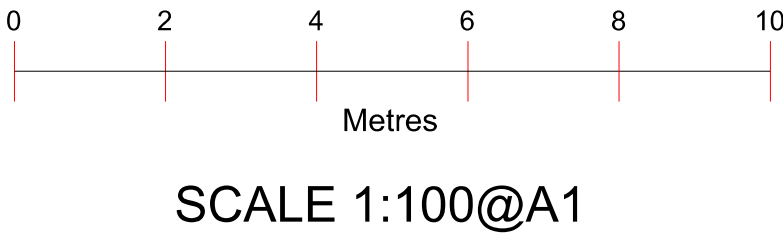

Project : Propose Internal Changes		Sheet Title : Elevations	Address : 13 Park Parade HAVANT PO9 5AA
Date :	13/06/24	Sheet no : 02	Applicant :