



GENERAL NOTES

1. THIS DRAWING IS TO BE READ IN CONJUNCTION WITH ALL RELEVANT ARCHITECTS, ENGINEERS, SERVICES AND SPECIALIST DRAWINGS.
2. REFER TO RIDGE AND PARTNERS LLP SPECIFICATION.
3. ANY DISCREPANCIES IN DIMENSIONS OR DETAILS ON OR BETWEEN THESE DRAWINGS SHOULD BE DRAWN TO THE ATTENTION OF THE ARCHITECT AND OR THE ENGINEER IN WRITING FOR CLARIFICATION.
4. ALL DIMENSIONS ARE IN MILLIMETRES, ALL LEVELS ARE IN METRES (UNLESS SHOWN OTHERWISE).
5. ALL DRAWINGS ARE PRODUCED ELECTRONICALLY, AND MAY HAVE BEEN PHOTO REDUCED OR ENLARGED WHEN COPIED. HENCE, DO NOT RELY ON ANY SCALES QUOTED. WORK ONLY TO FIGURED DIMENSIONS (DO NOT SCALE).
6. ALL DIMENSIONS ARE TO BE CHECKED ON SITE. ANY ERRORS OR OMISSIONS ARE TO BE REPORTED TO THE ENGINEER IMMEDIATELY.
7. THE CONTRACTOR IS RESPONSIBLE FOR VERIFYING ALL SITE AND SETTING OUT DIMENSIONS, INCLUDING 'AS-BUILT' POSITIONS OF TEMPORARY WORKS, BEFORE COMMENCING THE WORKS.
8. ANY DISCREPANCIES OR AMBIGUOUS INFORMATION CONTAINED WITHIN THE DRAWINGS OR ASSOCIATED DOCUMENTS SHOULD BE REPORTED TO THE ENGINEER IMMEDIATELY.
9. ANY PROPOSALS FOR TEMPORARY WORKS MUST BE SUBMITTED TO THE ENGINEER SUFFICIENTLY IN ADVANCE OF THE WORKS STARTING, TO PERMIT COMMENT.
10. NO CONSTRUCTION METHODOLOGY THAT CAUSES A MODIFICATION OF THE PERMANENT WORKS WILL BE ACCEPTED.
11. WHERE A SEQUENCE OF WORKS OR METHOD OF CONSTRUCTION IS NOTED ON A DRAWING, IT SHOULD BE ADHERED TO IN FULL. ANY VARIATION SHOULD BE AGREED IN ADVANCE BY THE ENGINEER.
12. ALL SPECIALIST NAMED MATERIALS AND PROPRIETARY PRODUCTS ARE TO BE USED AND FULLY FIXED IN ACCORDANCE WITH THE MANUFACTURERS INSTRUCTIONS. ALTERNATIVE PRODUCTS TO THOSE SPECIFIED IN THE DRAWINGS MUST BE DEMONSTRATED TO BE SUITABLE BY THE CONTRACTOR AND APPROVED IN ADVANCE BY THE ENGINEER.
13. SERVICE HOLES NOT SHOWN ON RIDGE AND PARTNERS LLP'S DRAWINGS ARE NOT TO BE FORMED UNTIL AGREED BY THE ENGINEER.
14. WATERPROOFING DETAILS ARE TO BE TO THE ARCHITECT'S DETAILS. WHERE THESE ARE SHOWN ON RIDGE & PARTNERS LLP'S DRAWINGS THEY ARE ONLY SHOWN INDICATIVELY. APPROPRIATE ARCHITECTS DRAWINGS MUST BE REFERRED TO. THIS ALSO APPLIES TO DPC DETAILS.
15. SETTING OUT OF BUILDERSWORK HOLES / SERVICES PENETRATIONS SHOWN ON RIDGE AND PARTNERS LLP DRAWINGS ARE INFERRED FROM THE M & E AND ARCHITECTS DRAWINGS AND MUST BE READ IN CONJUNCTION WITH THE M & E AND ARCHITECTS DRAWINGS AND SPECIFICATIONS IN ALL INSTANCES. SUBSEQUENTLY, RIDGE AND PARTNERS LLP TAKES NO RESPONSIBILITY FOR THE ACCURACY OF SETTING OUT NOR CONFORMITY TO THE SERVICES DESIGN INTENT, WHICH REMAINS WITH THE RESPECTIVE CONSULTANTS.
16. CONTRACTOR TO PROVIDE AND FIX SUITABLE BRACING AND PROPPING FOR ALL ELEMENTS IN THE TEMPORARY CONDITION DURING THE CONSTRUCTION STAGE SUCH AS TO ENSURE STRUCTURAL STABILITY AT ALL TIMES.

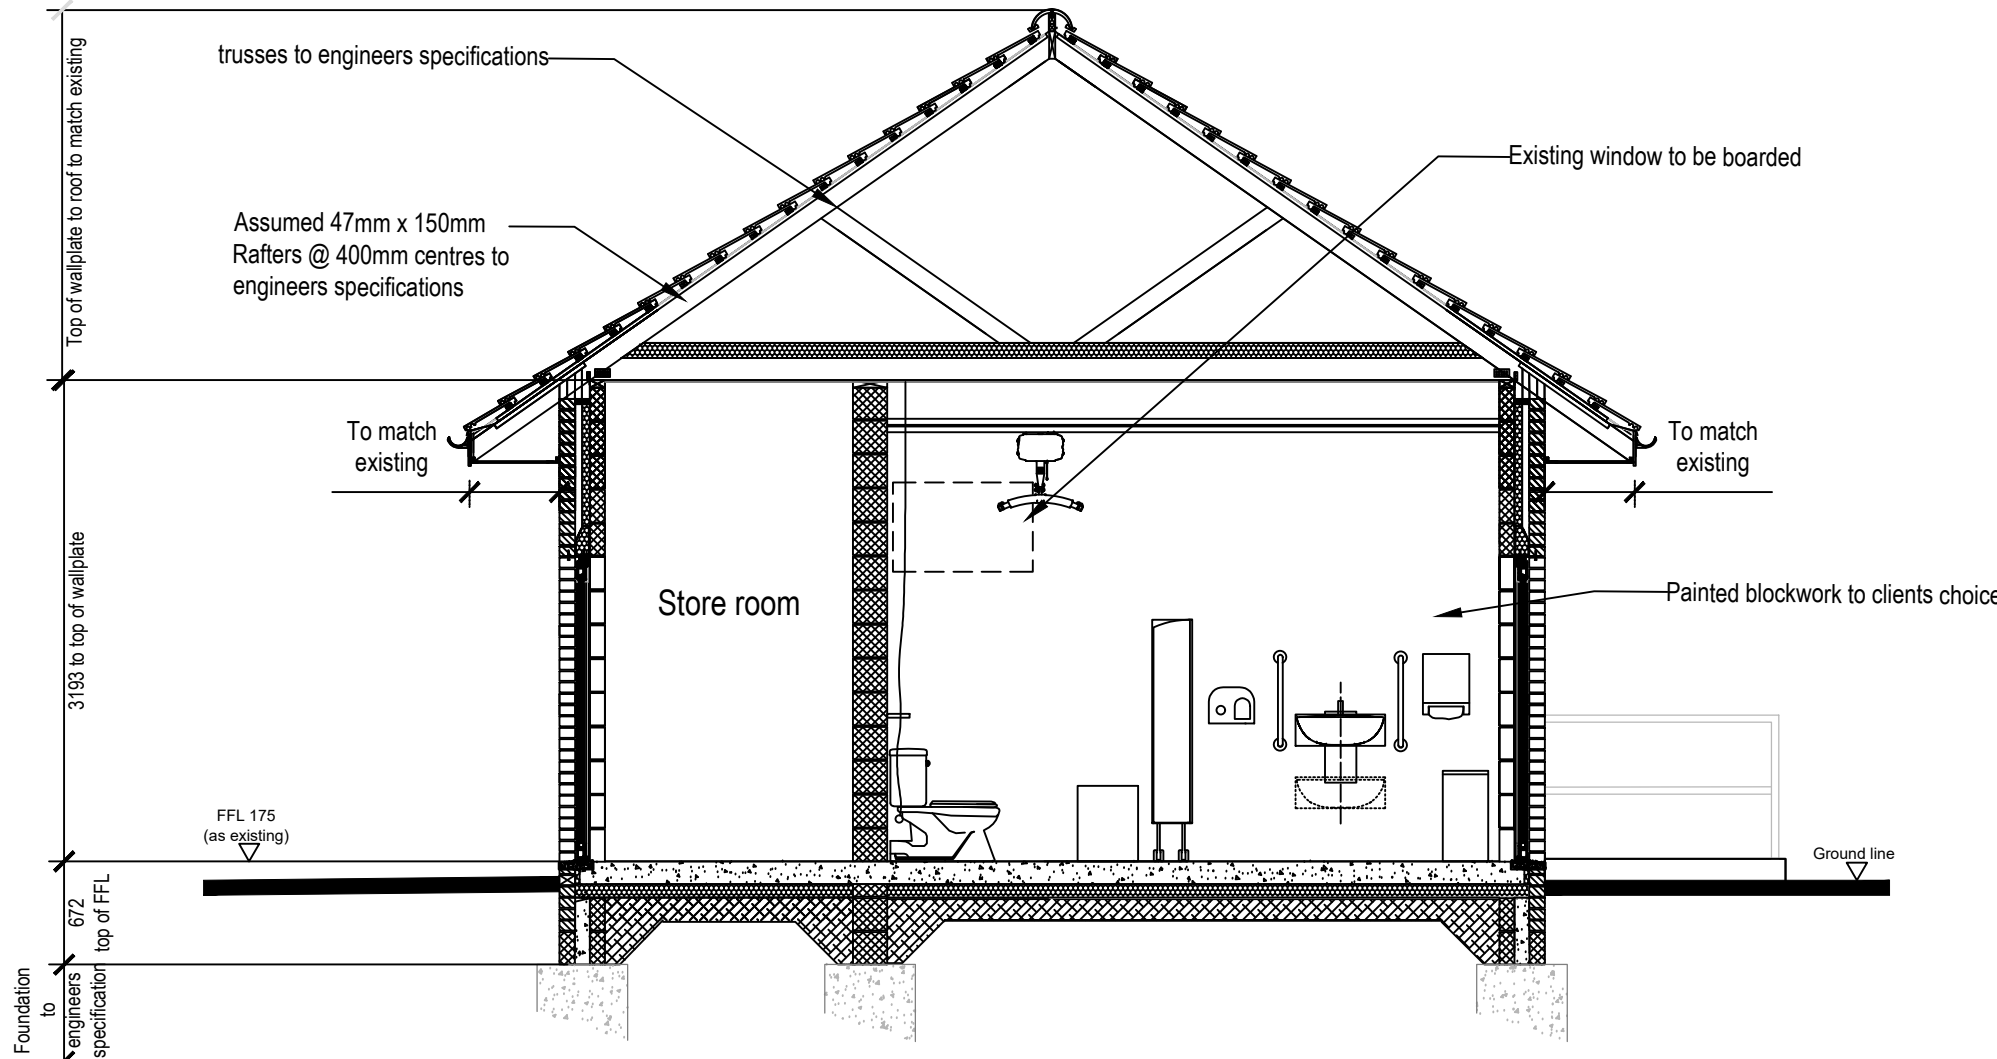

SECTION A:A 1:50

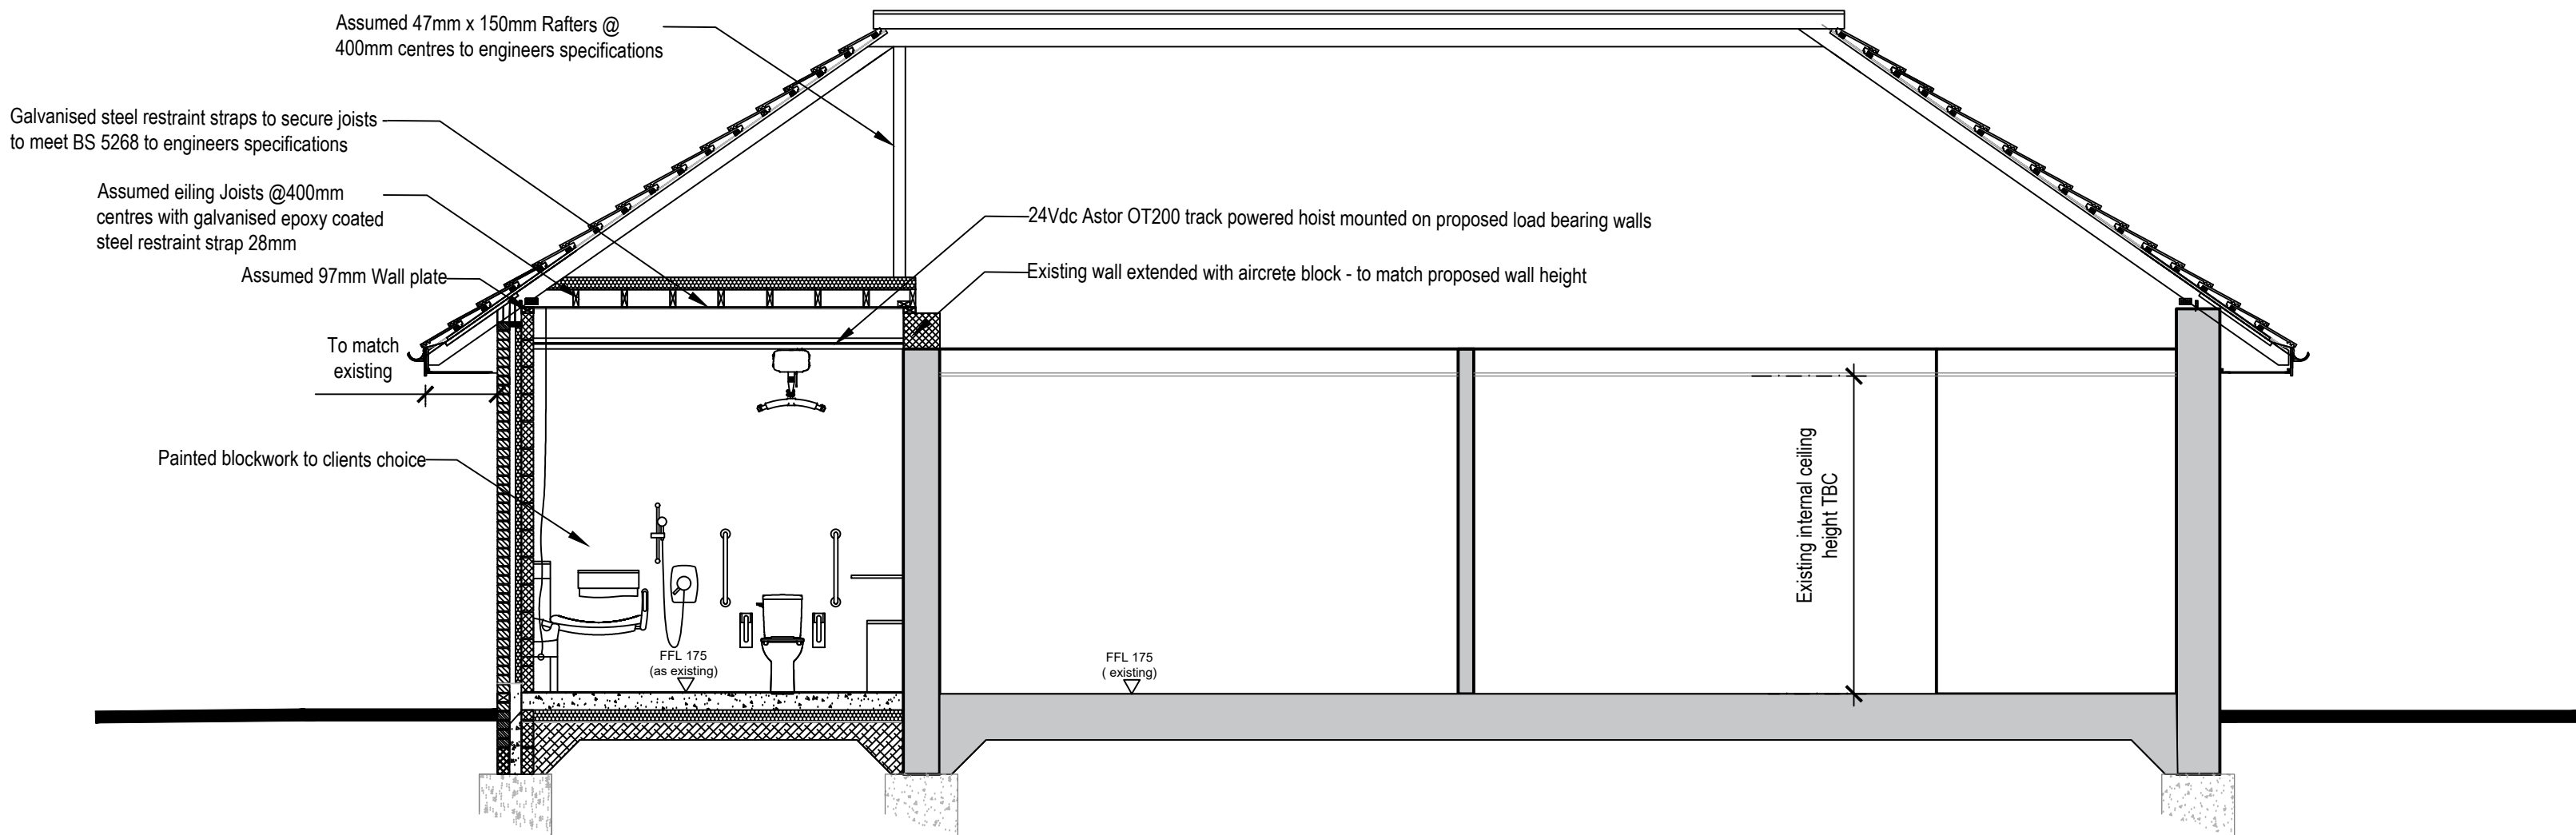

SECTION B:B 1:50



DISCLAIMER NOTES:

- THIS DOCUMENT IS COPYRIGHT OF THE ORIGINATOR AND MUST BE TREATED AS CONFIDENTIAL.
- THIS DOCUMENT MUST NOT BE ALTERED, REPRODUCED OR DISTRIBUTED WITHOUT PRIOR WRITTEN CONSENT OF THE ORIGINATOR.
- THIS DOCUMENT MUST NOT BE ALTERED - THE ORIGINATOR ACCEPTS NO RESPONSIBILITY FOR ANY DISCREPANCIES ARISING AS A RESULT OF THE ORIGINATORS INFORMATION BEING ALTERED BY OTHERS.
- ANY DISCREPANCY MUST BE REPORTED TO THE ORIGINATOR.
- DO NOT SCALE THIS DOCUMENT - USE FIGURED DIMENSIONS ONLY.
- ALL DIMENSIONS MUST BE CHECKED ON SITE PRIOR TO COMMENCEMENT OF ANY RELATED WORKS.
- THIS DOCUMENT MUST BE READ IN CONJUNCTION WITH ALL SUPPORTING DOCUMENTS PRODUCED BY THE ORIGINATOR AND OTHER PROJECT DISCIPLINES.
- THE ORIGINATOR ACCEPTS NO RESPONSIBILITY FOR THE ACCURACY OF BACKGROUND INFORMATION PRODUCED BY THIRD PARTIES - THIS MUST BE TREATED AS INDICATIVE ONLY.
- USERS OF THIS DOCUMENT ARE RESPONSIBLE FOR CHECKING WHICH REVISION IS CURRENT.
- THE DOCUMENT STATUS "INFORMATION" OR "PRELIMINARY", INDICATES THAT THIS DRAWING IS FOR REFERENCE PURPOSES ONLY - THE ORIGINATOR WILL ACCEPT NO RESPONSIBILITY FOR THE COMPLETENESS OF INFORMATION UNDER THIS STATUS.
- THE DOCUMENT STATUS "RECORD" OR "AS BUILT" HAS BEEN PREPARED, IN PART, BASED UPON INFORMATION FURNISHED BY OTHERS. WHILE THIS INFORMATION IS BELIEVED TO BE RELIABLE, THE ORIGINATOR ASSUMES NO RESPONSIBILITY FOR THE ACCURACY OF THIS "RECORD" OR "AS BUILT" DOCUMENT OR FOR ANY ERRORS OR OMISSIONS THAT MAY HAVE BEEN INCORPORATED INTO IT AS A RESULT OF INCORRECT INFORMATION PROVIDED TO THE ORIGINATOR. THOSE RELYING ON THE "RECORD" OR "AS BUILT" DOCUMENT ARE ADVISED TO OBTAIN INDEPENDENT VERIFICATION OF ITS ACCURACY.

DRAWING NOTES:

CDM REGULATIONS 2015  
SIGNIFICANT OR NON-OBVIOUS RISKS AND RISKS WHICH ARE DIFFICULT TO MANAGE ARE IDENTIFIED ON THIS DRAWING USING THE FOLLOWING SYMBOL IDENTIFIED TO THE RIGHT WITH BRIEF ACCOMPANYING TEXT. FOR FURTHER DETAILS OF THE RISKS IDENTIFIED BY DESIGNERS, REFERENCE SHOULD BE MADE TO CDM HAZARD REGISTER.



CHANGING PLACES

CAD BLOCKS AND LAYOUT OBTAINED FROM CHANGING PLACES SPECIFICATION.

|     |                                 |            |    |      |
|-----|---------------------------------|------------|----|------|
| C   | ENTRANCE ADJUSTMENTS            | 14.05.2024 | NG | XX   |
| B   | NOTES ADDED - DETAIL AMENDMENTS | 16.02.2024 | NG | XX   |
| A   | PROPOSED SECTIONS               | 12.02.2024 | NG | XX   |
| REV | DESCRIPTION                     | DATE       | BY | CHKD |

ORIGINATOR: www.ridge.co.uk

RIDGE

PROJECT NUMBER: 5023891

CLIENT:

HAVANT BOROUGH COUNCIL

IN ASSOCIATION WITH:

PROJECT:

CHANGING PLACES WC  
CHICHESTER AVENUE  
HAYLING ISLAND PO11 9EZ

TITLE:

SECTIONS

|             |                                |             |          |              |             |         |      |
|-------------|--------------------------------|-------------|----------|--------------|-------------|---------|------|
| DRAWN BY:   | NG                             | CHECKED BY: | XX       | APPROVED BY: | XX          |         |      |
| SCALE:      | 1:50                           | @ A1        | DATE:    | 06/02/2024   |             |         |      |
| STATUS:     | DESCRIPTION:                   |             |          |              |             |         |      |
| S6          | SUITABLE FOR PIM AUTHORISATION |             |          |              |             |         |      |
| DRAWING No: |                                |             |          |              |             |         |      |
| PROJECT:    | ORG:                           | FUNCTION:   | SPATIAL: | FORM:        | DISCIPLINE: | NUMBER: | REV: |
| 2023891     | RDG                            | Z00         | 00       | D            | B           | 0201    | C    |