


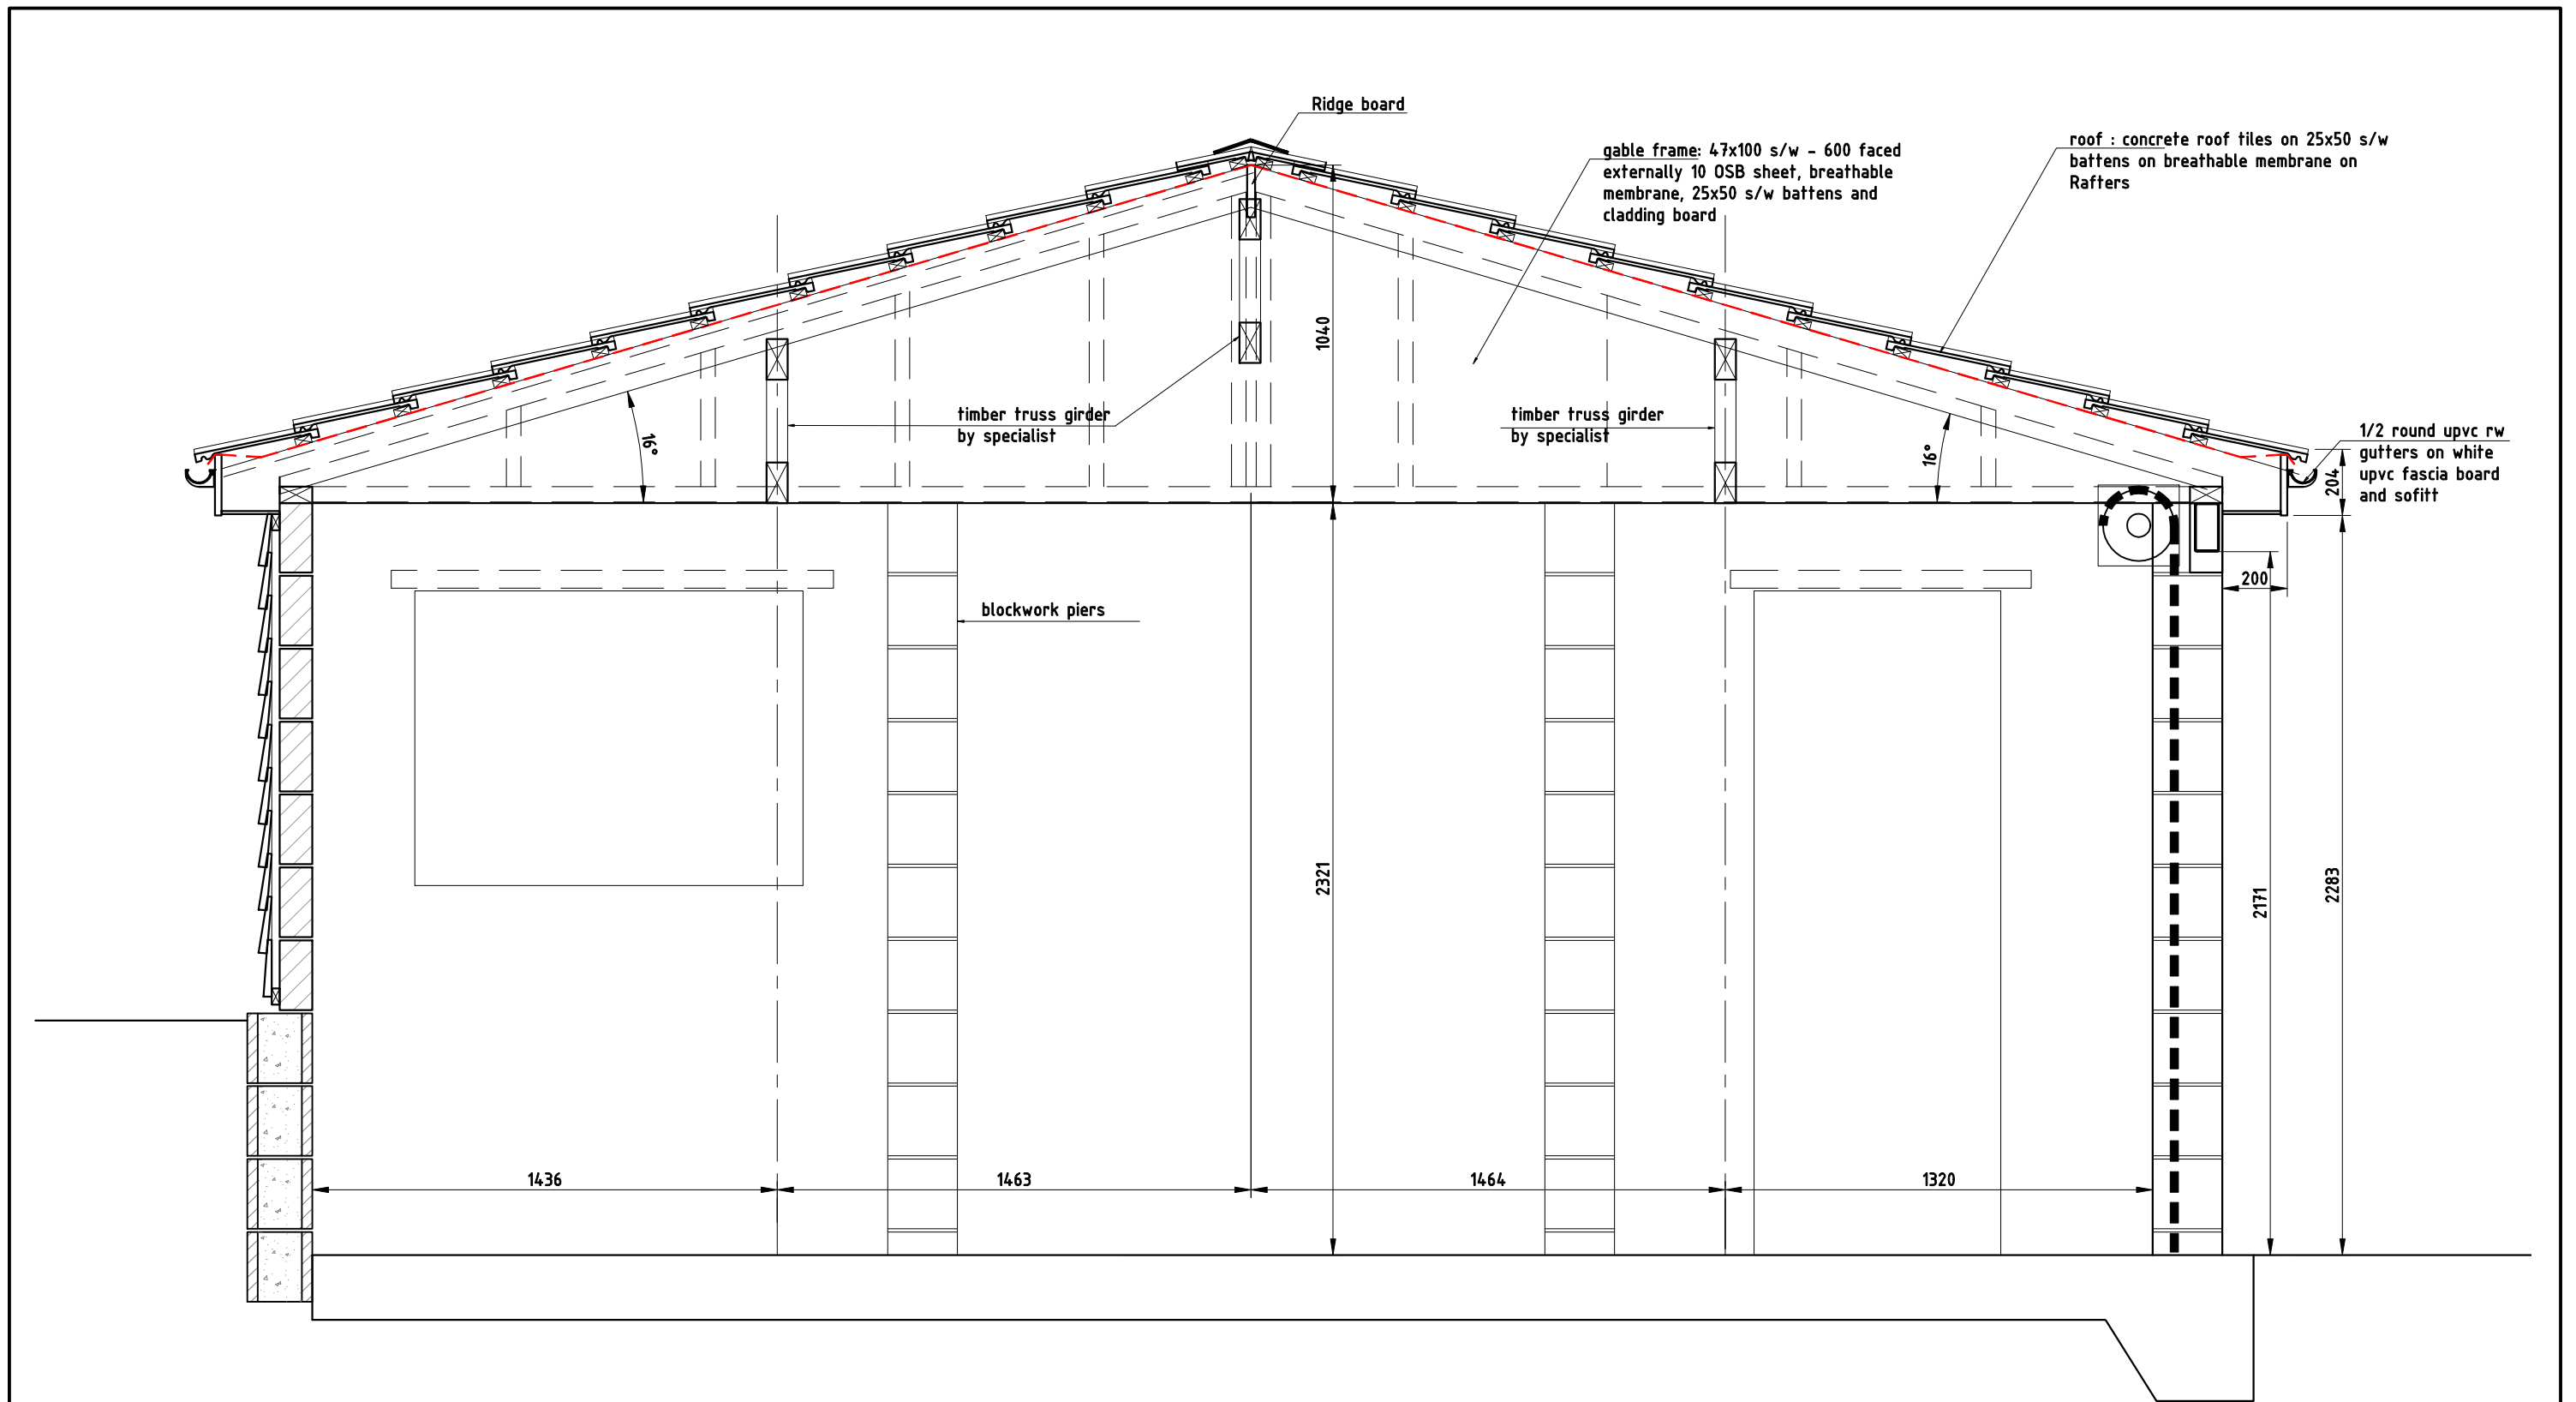

Section A-A (looking West)

© Construction Design Projects
These drawings are not to be copied or
distributed to third parties without the written
consent of Construction Design Projects

project Proposed New Extension and replacement garage 9 The Brow, Purbrook	drawn by bf.sales	date March 2024	Job No	Drg No	 Architectural , Civil & Structural Drafting Services 6 Tukes Avenue, Bridgemaury Gosport, Hampshire, PO13 0SE tel 01329 311671 tel 07956 065421 Bernie_cdp100@hotmail.com
drawing title Garage Construction Details	checked by bf.sales	date March 2024	2016	20	
	scale 1:50	rev 			