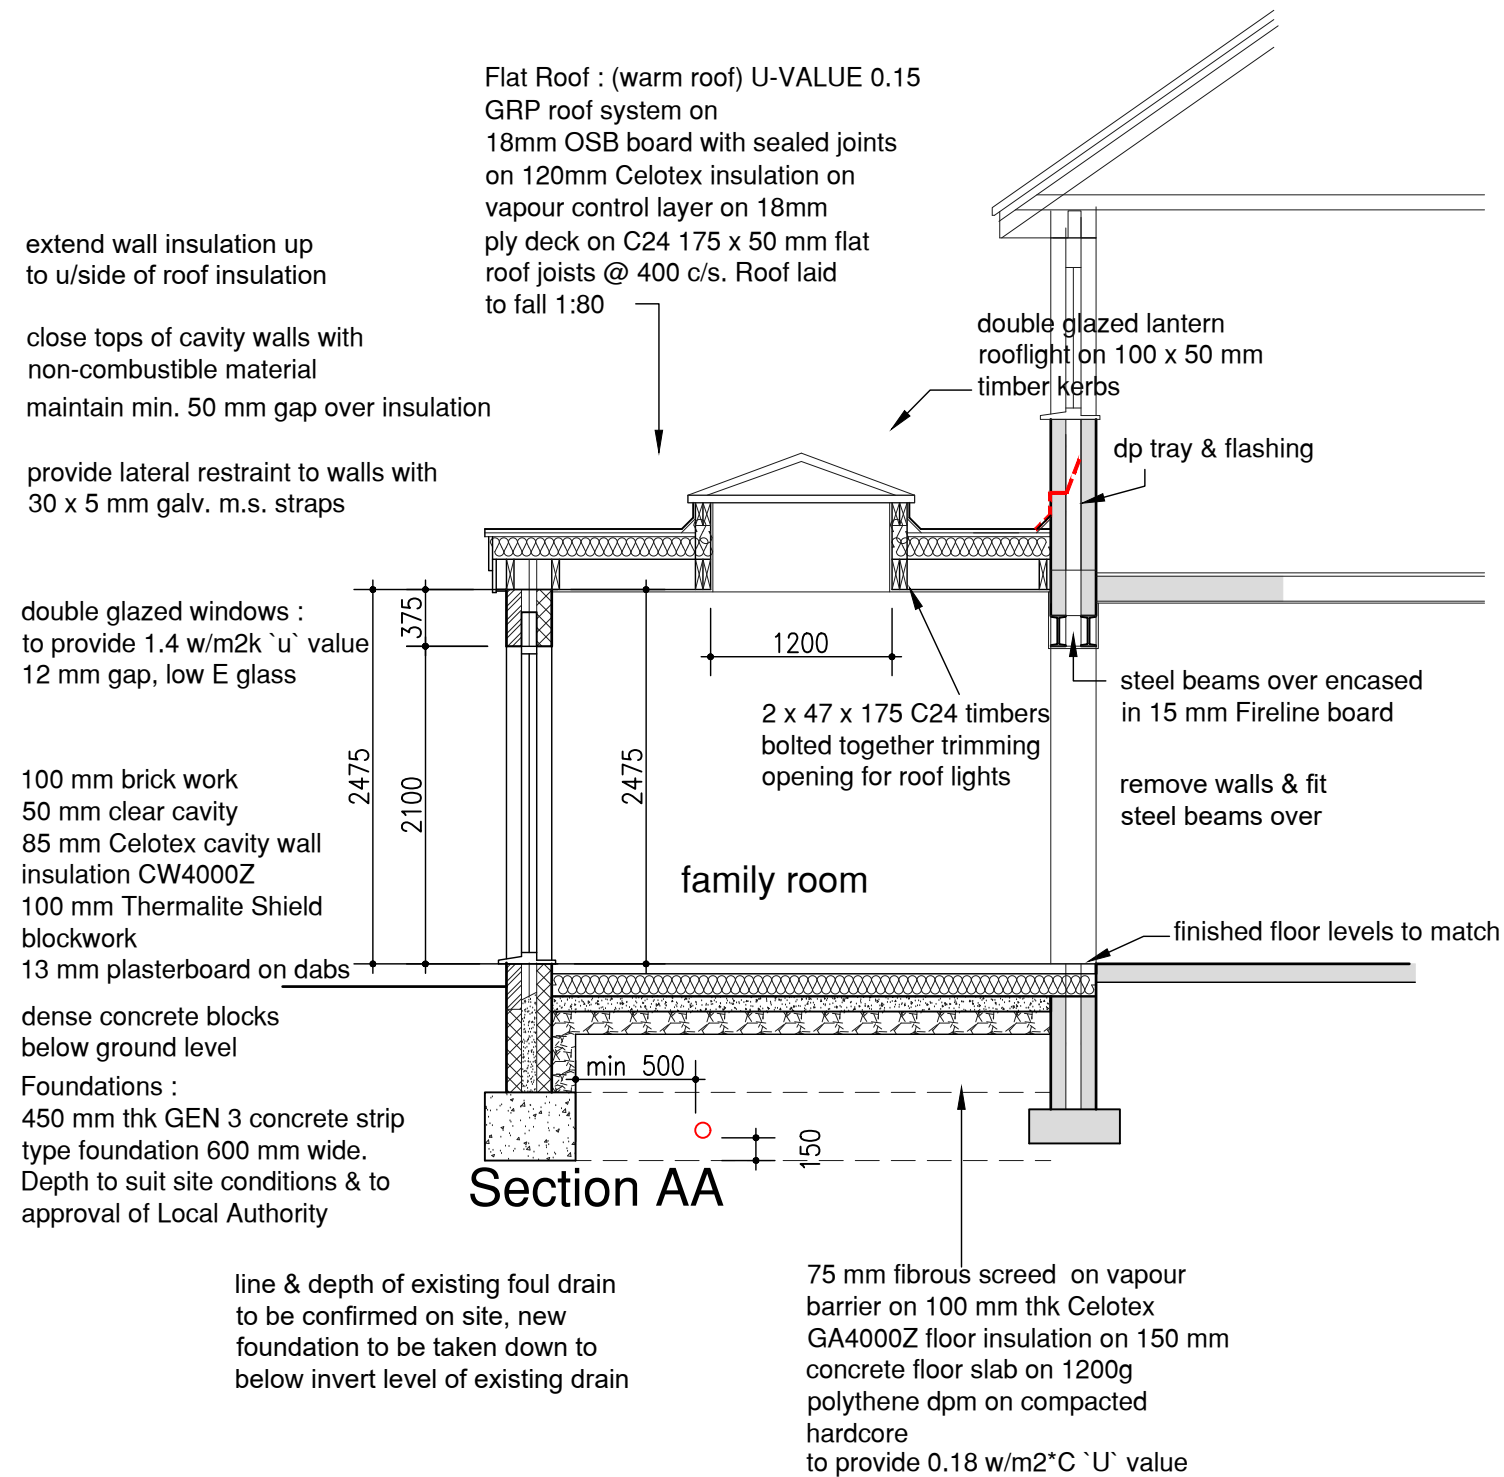


Revision		Date
Wychwood Thompsons Lane Denmead Hampshire PO7 6NB T: 07941 573934 E: malcolm.w@m2architecture.com		
Client	Mr C Trevaskis	
Project	Proposed Alterations 42 Plaitford Grove, Havant	
Drawing Title	Section	
Scale 1:50@A3	Drawn mw	
Date 13/03/24	Checked	
Project Number	2402	
Drawing No 503	Revision	-

This drawing is copyright of the architect & must not be reproduced without permission. Any discrepancies should be reported to the architect.