



Proposed schedule of materials:

- ① Concrete roof tiles to match existing ② Bricks to match existing ③ UpVC windows and windows (colour - anthracite) ④ Aluminum doors & windows (colour - anthracite) ⑤ Skylight - Velux or similar product ⑥ Single ply flat roof with parapet wall detail


NB: All new and existing doors and windows to be anthracite grey colour

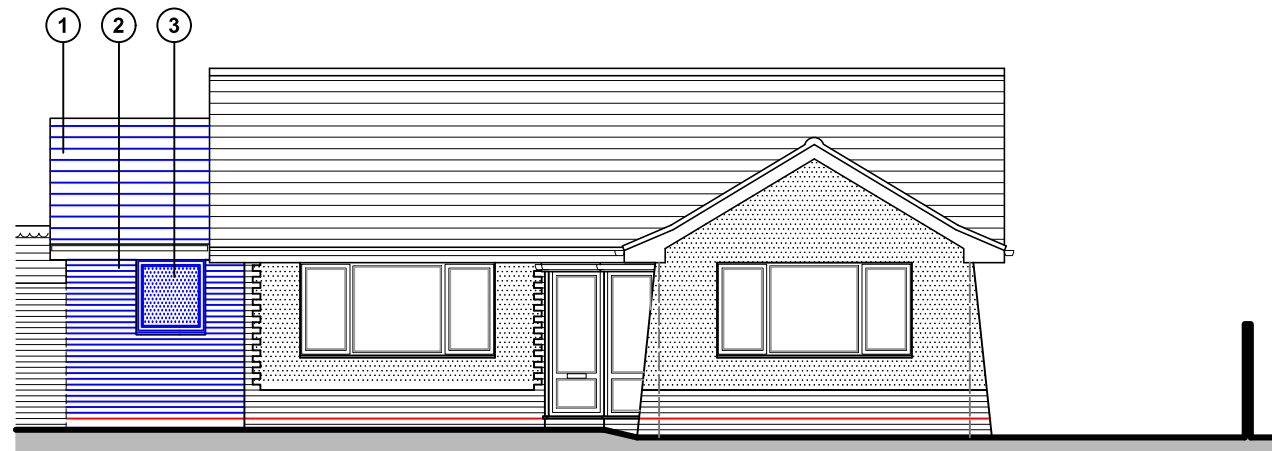


North (front) elevation

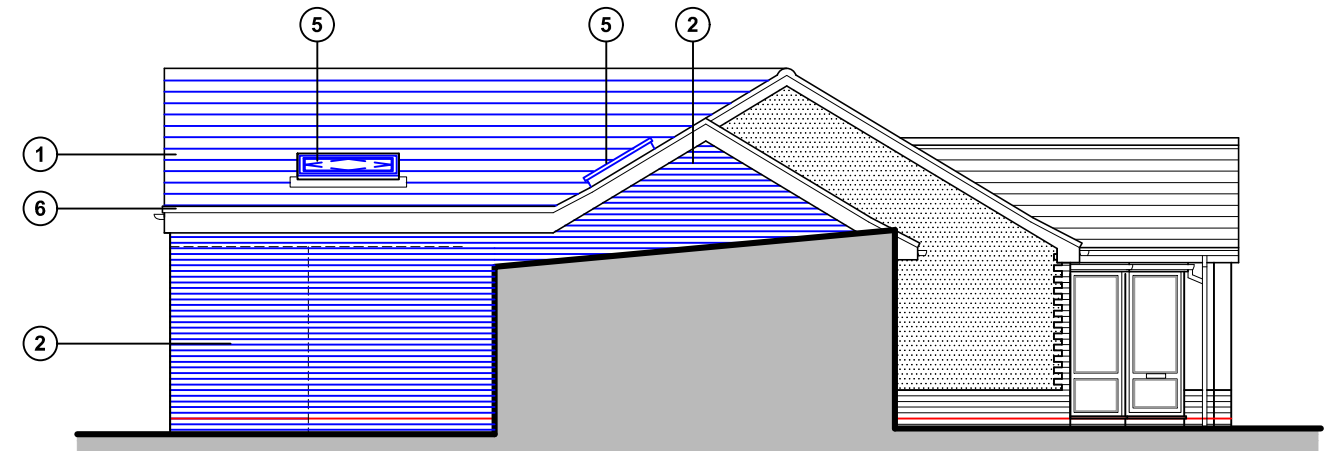

East (side) elevation

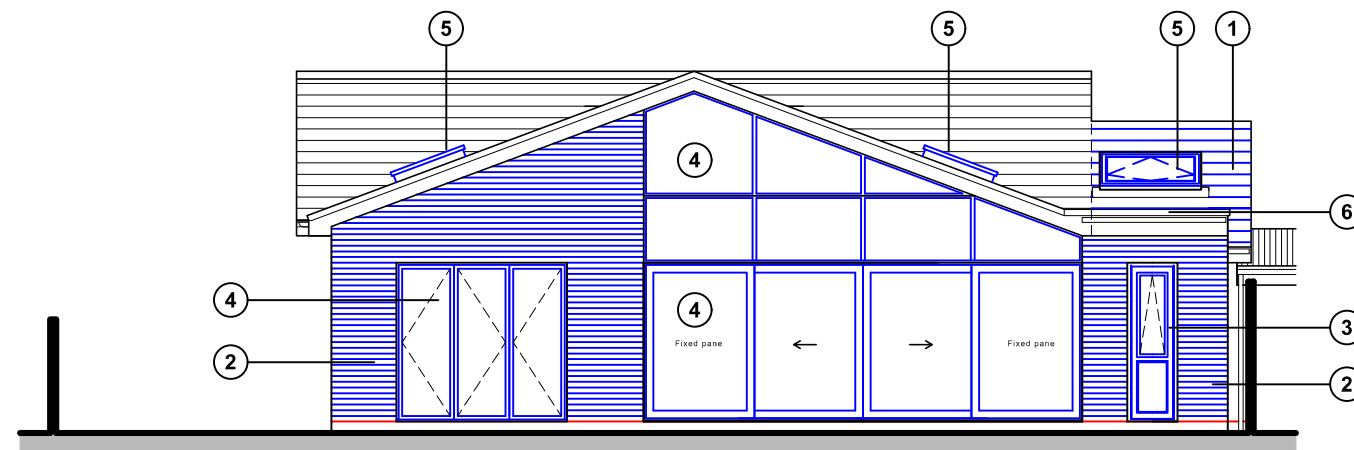

South (rear) elevation

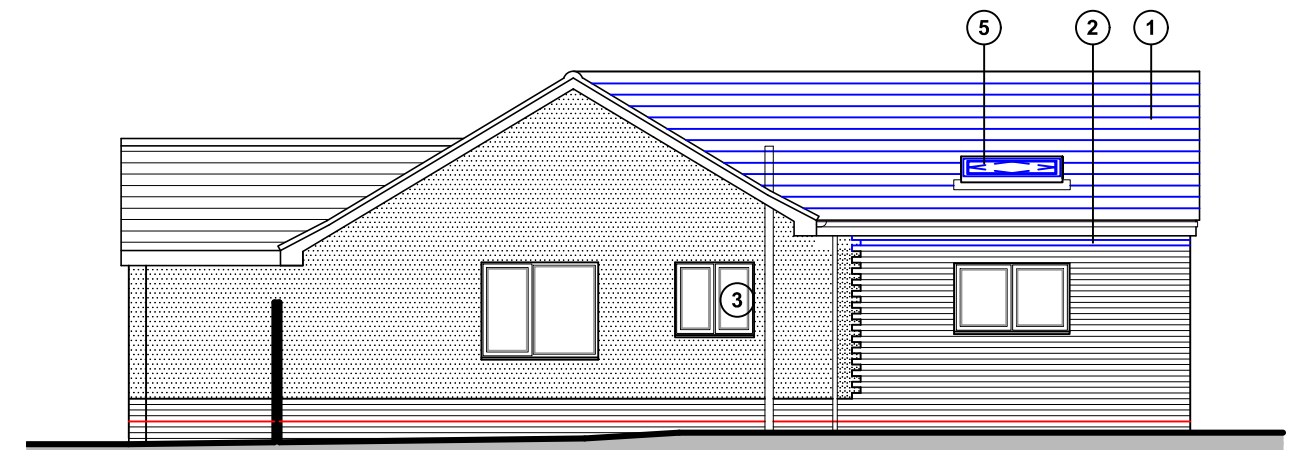

West (side) elevation

Proposed elevations scale 1:100



For MR & MRS HOLLAND	Title PROPOSED ELEVATIONS	Office Tel: 01243 933732
Project PROPOSED EXTENSION 6 UNDERDOWN AVENUE, WIDLEY, PO7 5DH	Date JUNE 2022	Email: admin@jb-architecturedesign.com
	Drawn JB	Web: www.jb-architecturedesign.com
	Scale 1:100 @ A3	
	Job Number PL 608.22	Revision -04
	Drawing Number -04	Checked -
		Revision C