




PLAN VIEW
Scale: 1:50

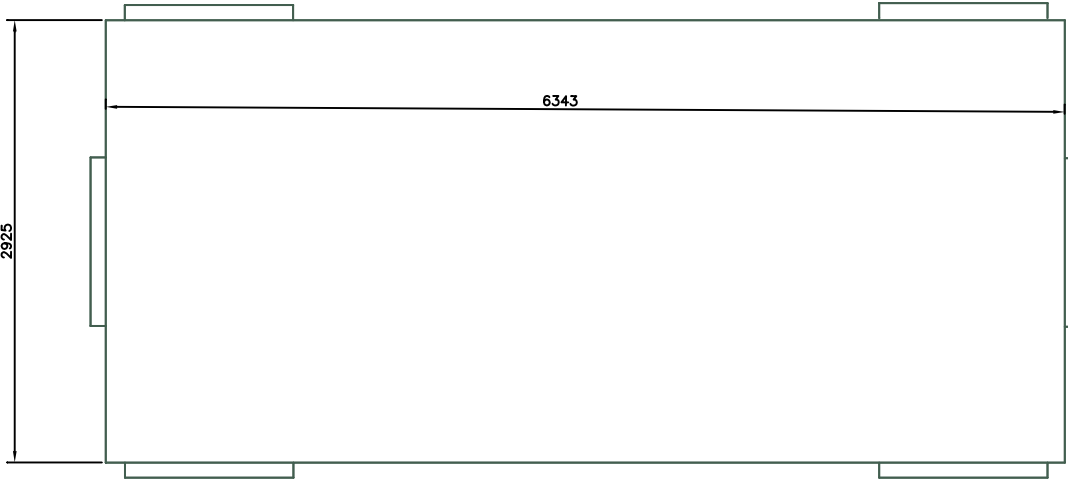


FRONT VIEW
Scale: 1:50

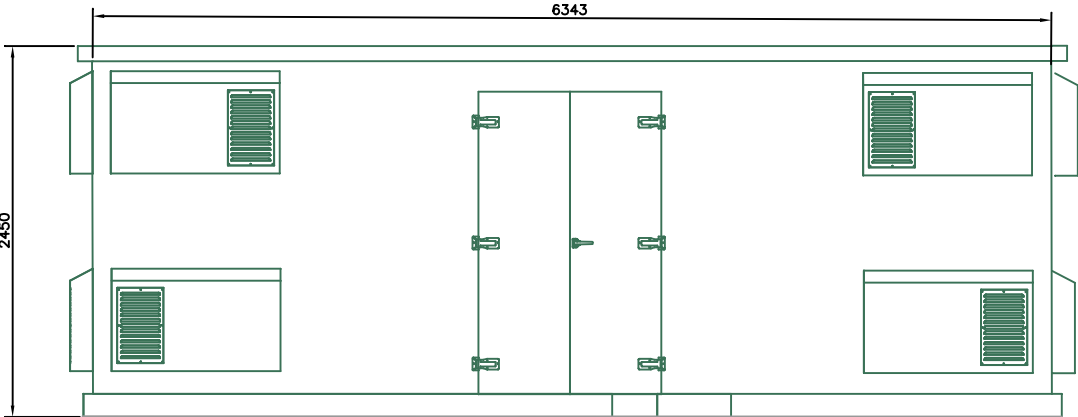

BACK VIEW
Scale: 1:50

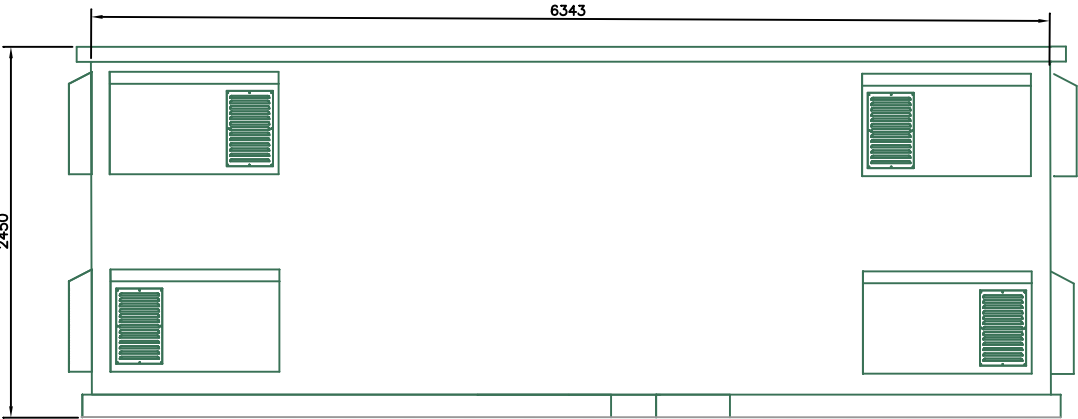

SIDE VIEW
Scale: 1:50

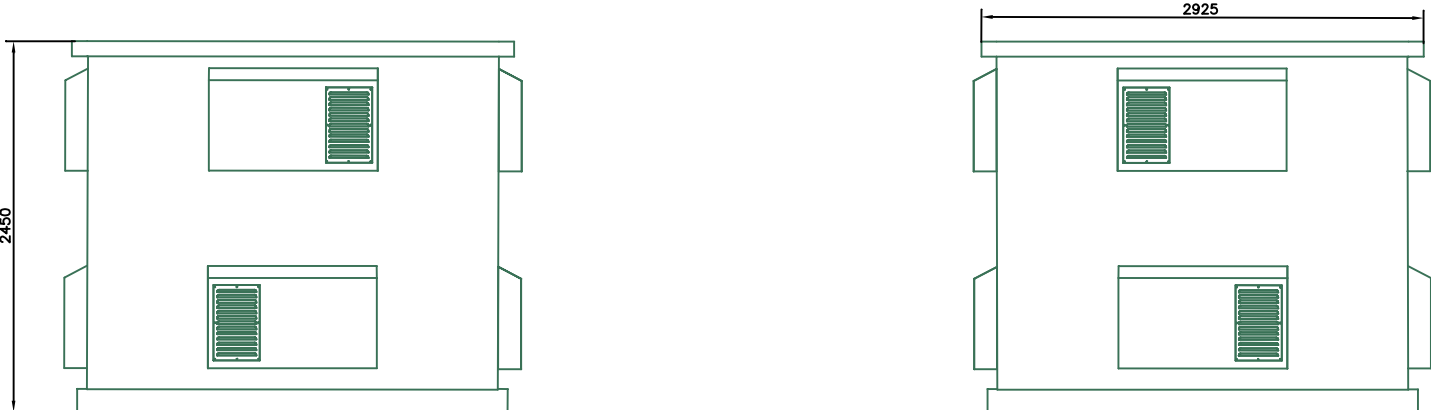

© This drawing and all project related information displayed is the property of Forsa Gas Holdings Ltd.
Any project data and the map itself can only be used with their prior permission.


SCALE: As specified on drawing
1:50

FIGURE REF:	FE/017/598
DATE OF ISSUE:	11/01/24
PAPER SIZE	DRAWN: VM
A3	ISSUED: RW

FORSA ENERGY

FIGURE

**ELEVATIONS
GAS KIOSK**

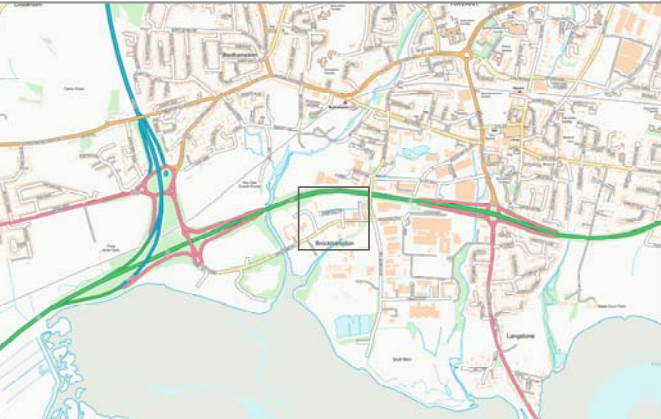

PROJECT

**Gas Energy Generating Site
Harts Farm Way, Havant, Portsmouth**

British National Grid projection -
OSGB36 coordinate reference system
(Ordnance Survey Great Britain 1936)

