



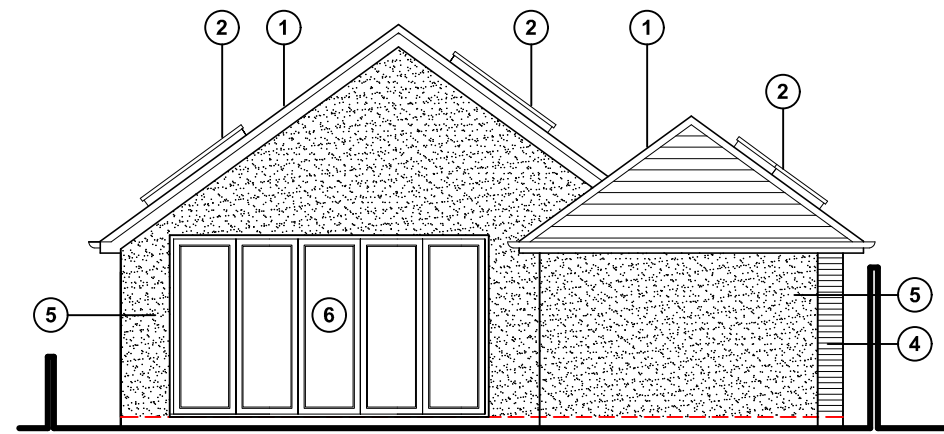


North (rear) elevation

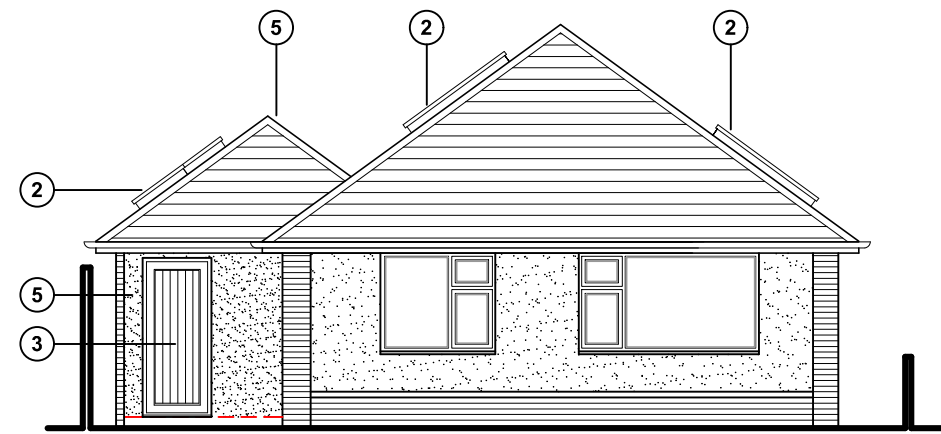


South (rear) elevation

Proposed schedule of materials:

- ① Roof tiles to match existing
- ② Sky light/roof lantern (Velux or similar product)
- ③ UpVC doors & windows
- ④ Bricks to match existing
- ⑤ Render to match existing
- ⑥ Aluminum doors & windows

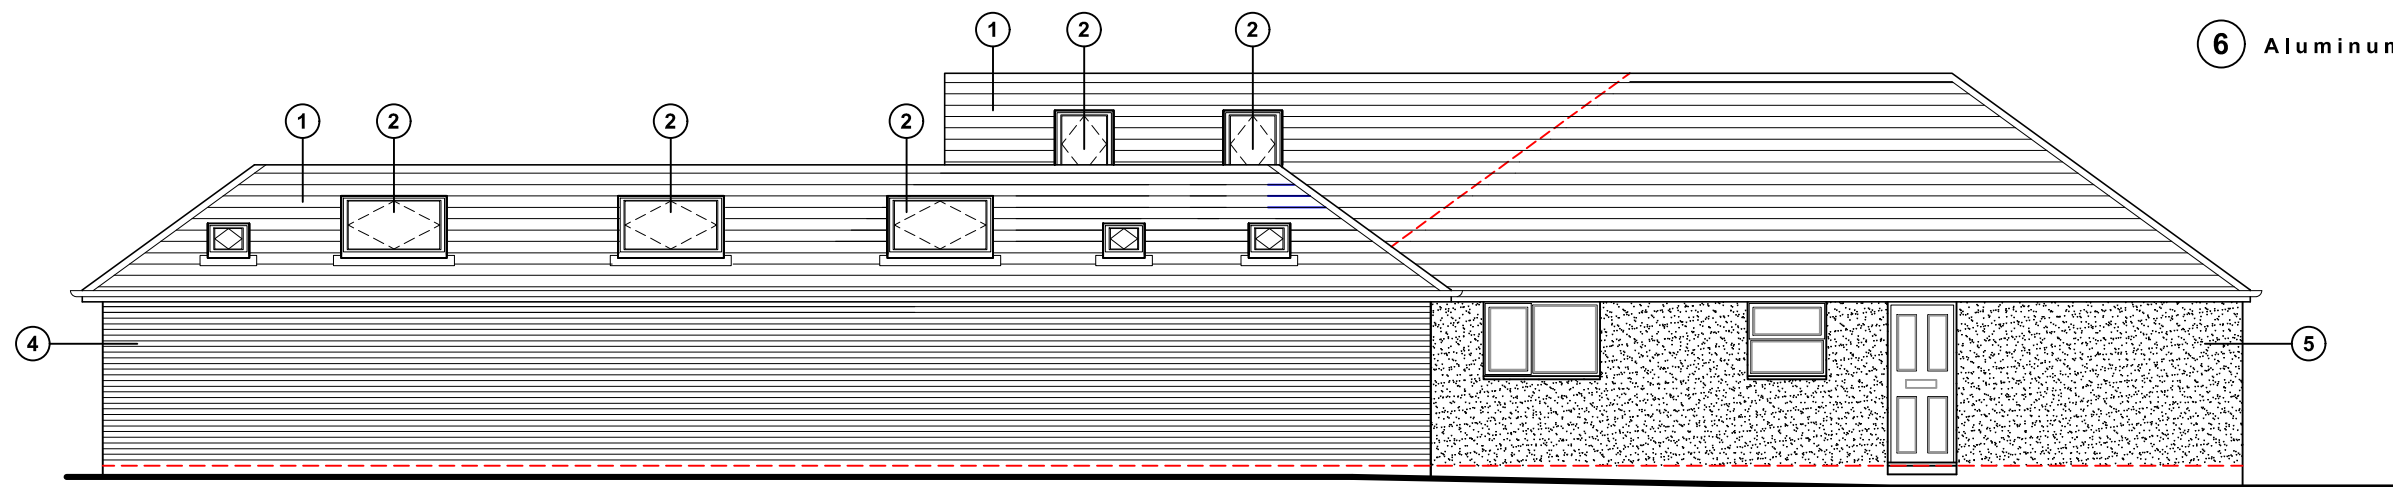

West (side) elevation

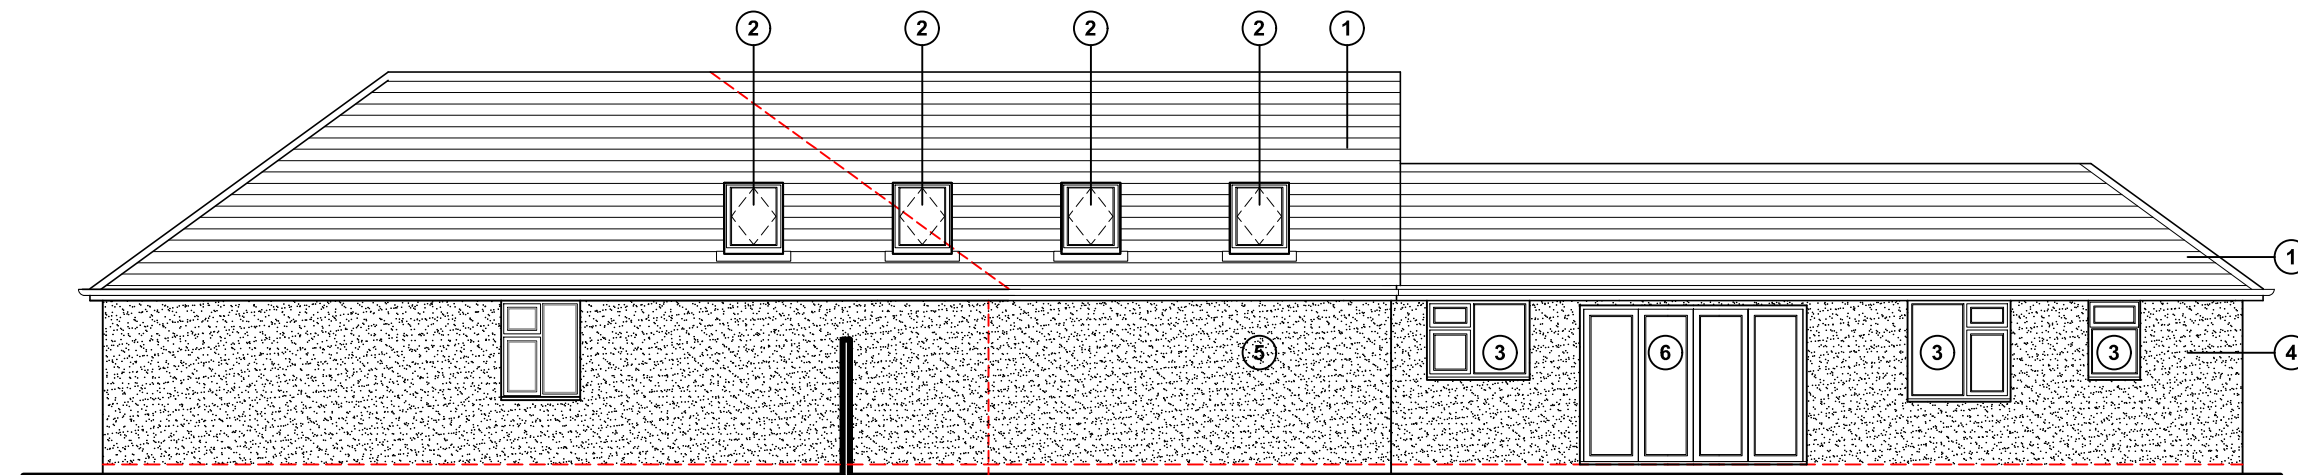

East (side) elevation

Proposed elevations scale 1:100



For MR & MRS QUINNEY	Title PROPOSED ELEVATIONS	Office Tel: 01243 933732
Project PROPOSED EXTENSION AT 79 SELANGOR AVENUE, EMSWORTH, PO10 7LR	Date MARCH 2022	Email: admin@jb-architecturedesign.com
	Drawn JB	Web: www.jb-architecturedesign.com
	Scale 1:100 @ A3	
	Job Number PL576.22	Revision C
	Drawing Number -04	
	Checked -	

