


NOTES:
This drawing has been produced solely for PLANNING/DESIGN.
Do not Scale from this Drawing except for planning purposes.
Any drainage shown is presumed and to be checked on site
before commencement of works.
This drawing is the copyright of MF Designs Ltd.

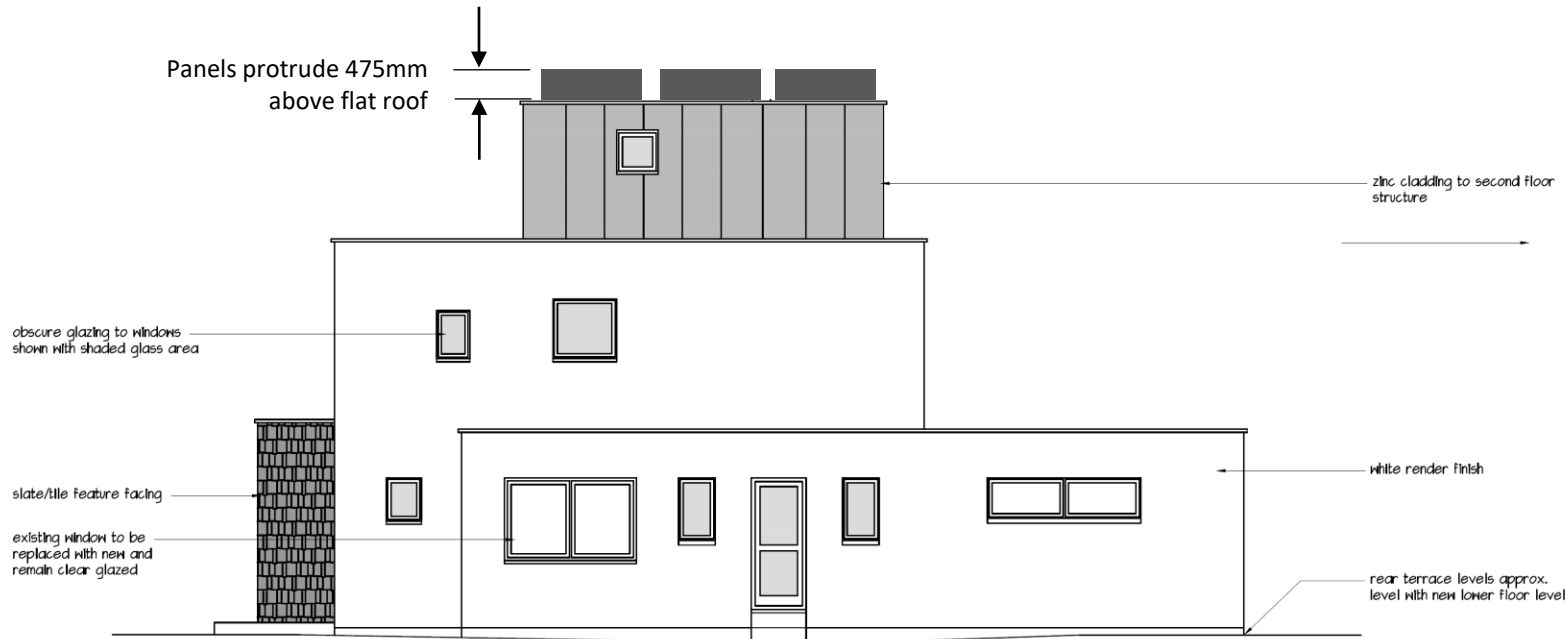

Proposed South East



Proposed North East

23 North Shore Road,
Hayling Island, PO11 0HL

Proposed Solar Installation